


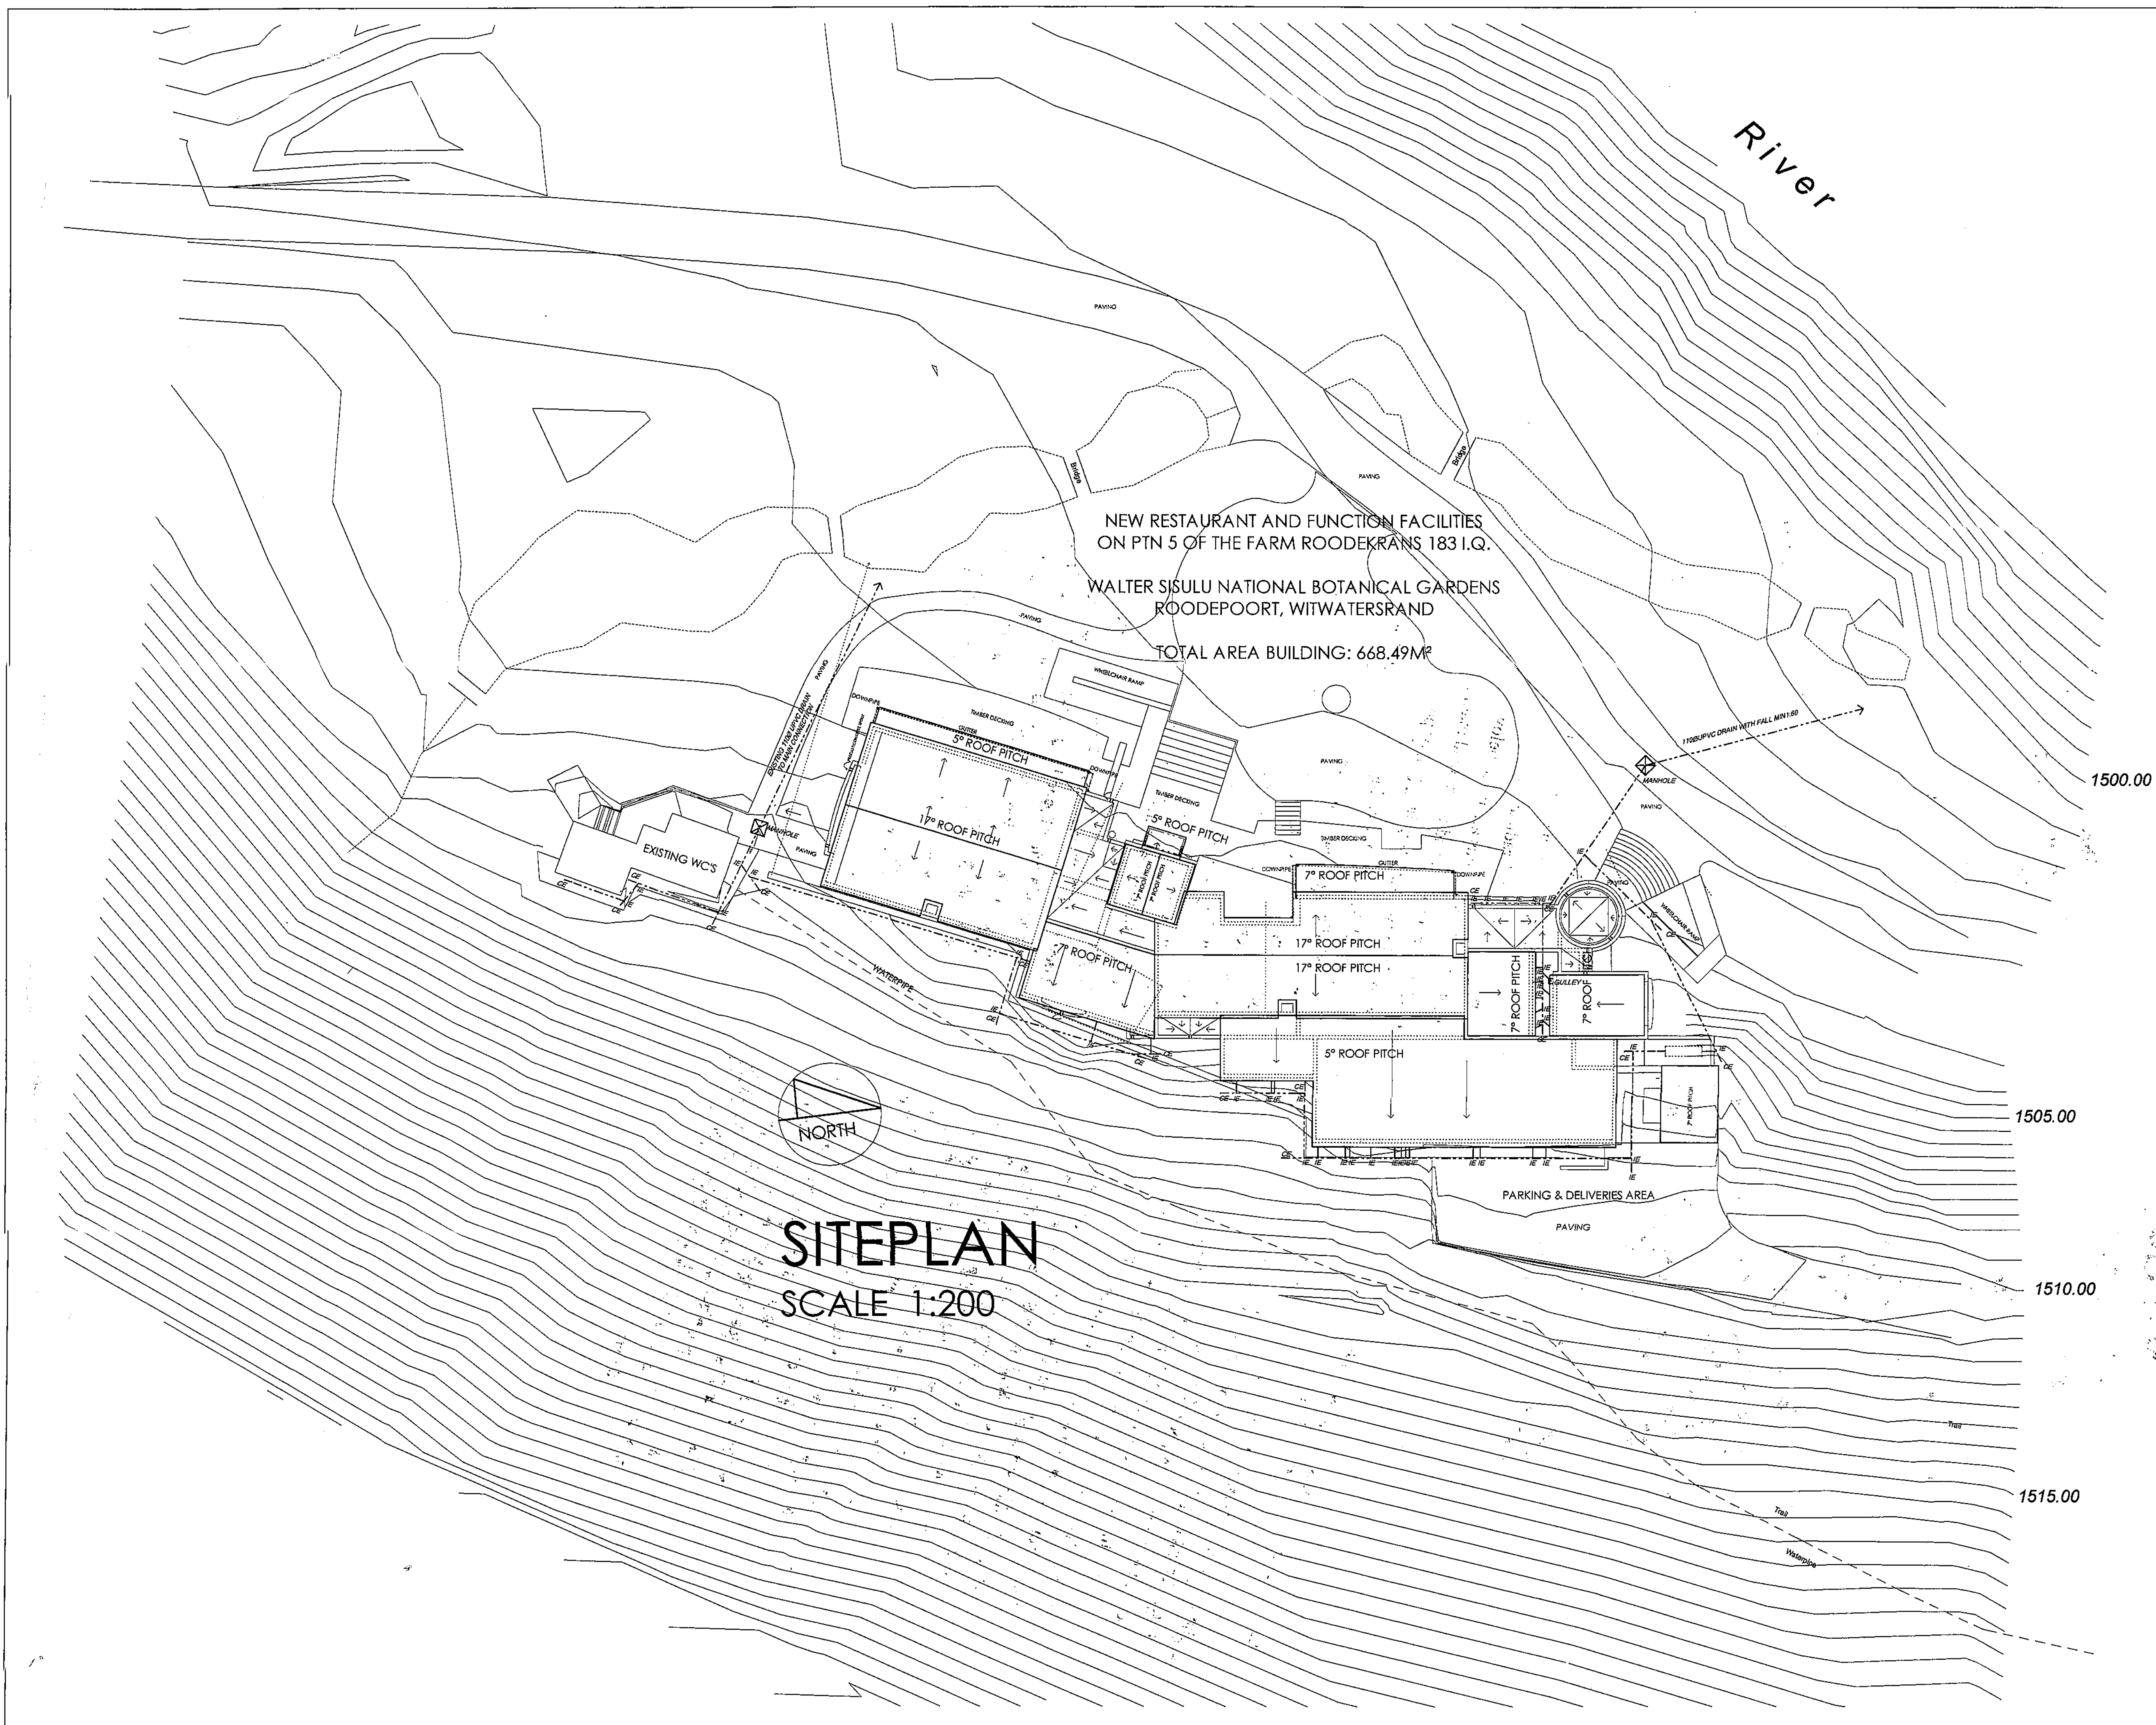

URNA OPPERMAN
B.Arch (UP) Pr Arch MI Arch
082 411 3235
Tel / Fax: (012) 803 6643

PROFESIONELE ARGITEK
PROFESSIONAL ARCHITECT
Reg. No. 4599
P.O. BOX / POSBUS 1401, FAIRIE GLEN
PRETORIA 0043

PROJECT:
EAGLE'S FARE RESTAURANT AND FUNCTION FACILITY

KOPIEREG VOORBEHOUD
COPYRIGHT RESERVED

CLIENT:
THE NATIONAL BOTANICAL INSTITUTE

LOCATION:
PTN 5 OF THE FARM ROODEKRANS 183 I.Q.
WALTER SISULU NATIONAL BOTANICAL GARDEN
ROODEPOORT, WITWATERSRAND

DRAWING:
SITEPLAN 3

DATE:
JULY 2004

REVISION No. **1**

DESIGN:
U. OPPERMAN


DOCUMENTATION:
U. O

APPROVED:
(CLIENT)

DATE ISSUED:


REF ID: NB/R&F/01/12

DRWG No. **12**

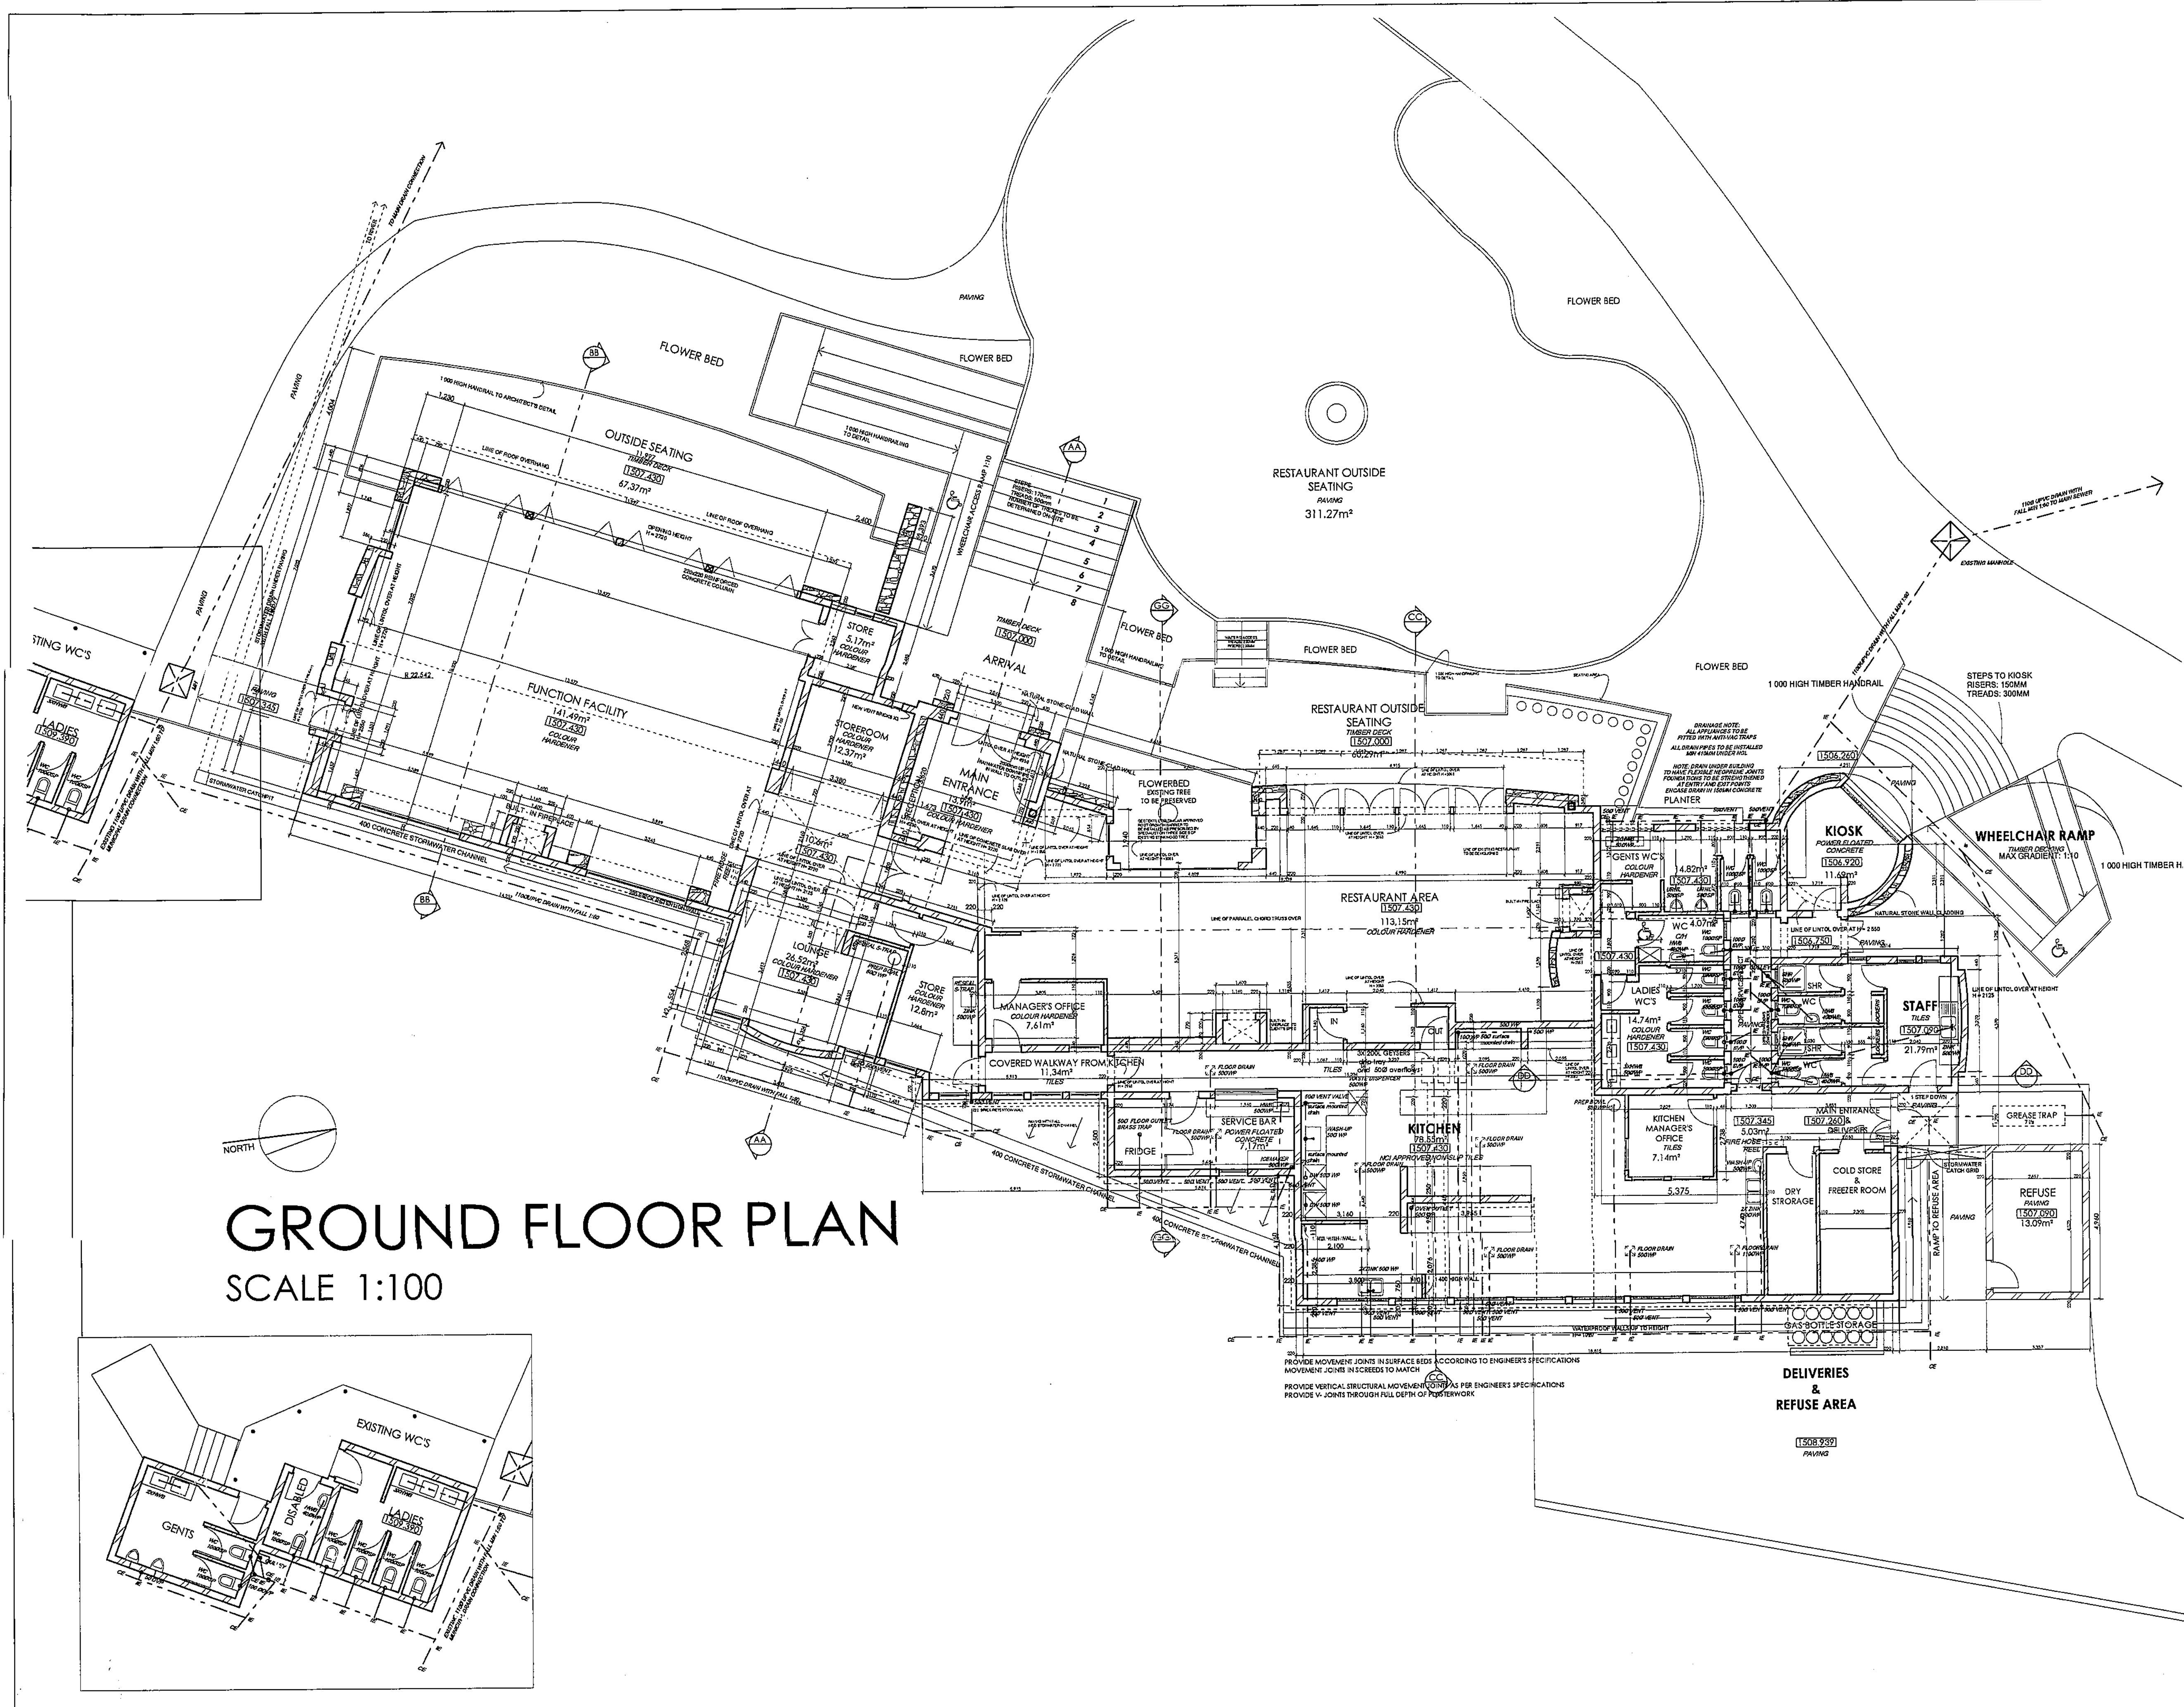

GROUND FLOOR PLAN

SCALE 1:100

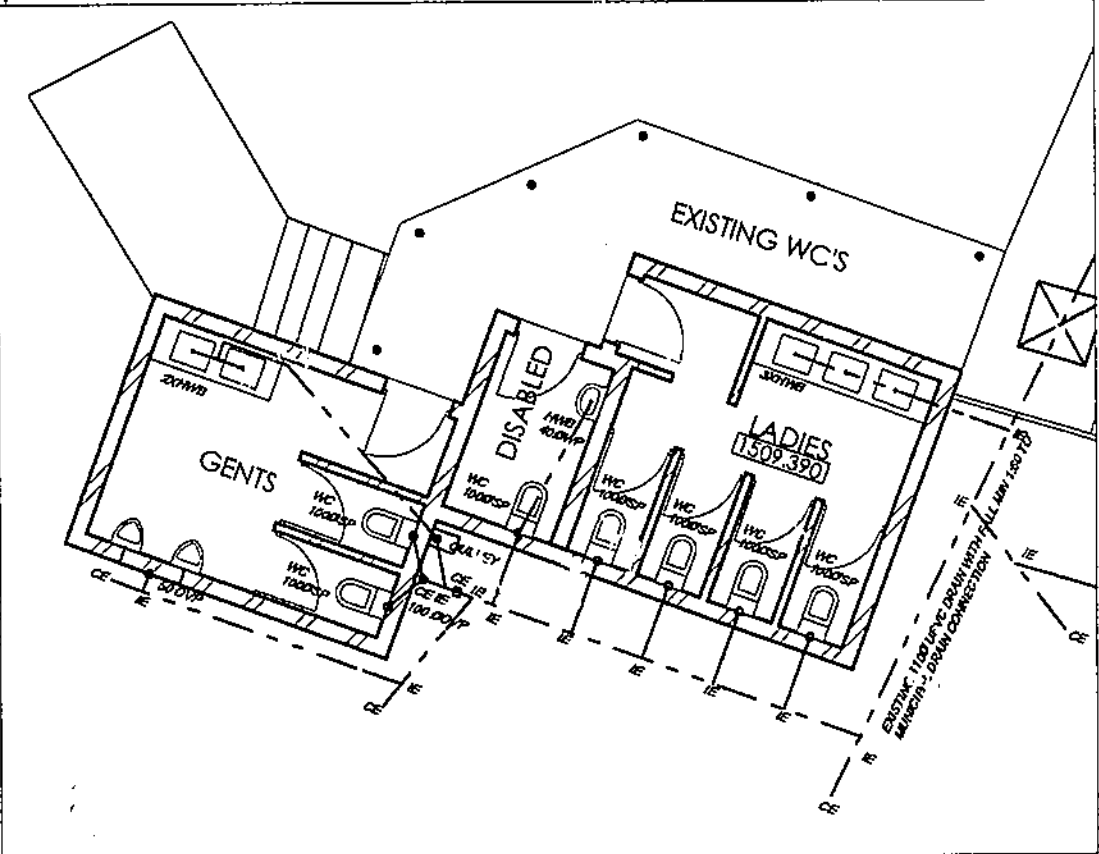

URNA OPPERMAN
B.Arch (UP) Pr Arch M.Arch
082 411 3235
f o i / f a k s : (0 1 2) 8 0 3 6 6 4 3

PROFESIONELE ARGITEK
PROFESSIONAL ARCHITECT
P.O. BOX / POSBUS 1401, FAERIE GLEN
PRETORIA 0043

PROJECT:
**RESTAURANT AND
FUNCTION FACILITIES**

CLIENT:
THE NATIONAL BOTANICAL INSTITUTE

LOCATION:
PTN. 5 OF THE FARM ROODEKRANS 183 I.Q.
WALTER SISULU NATIONAL BOTANICAL GARDEN
ROODEPOORT, WITWATERSRAND

DRAWING:
RESTAURANT PLAN

REVISION No. **11**
DATE:
JANUARY 2004


DESIGN:
U. OPPERMAN

DOCUMENTATION:
U. O


APPROVED:
(CLIENT)

DATE ISSUED:
REF ID:
NB/R&F/01/11


DRWG No.
1

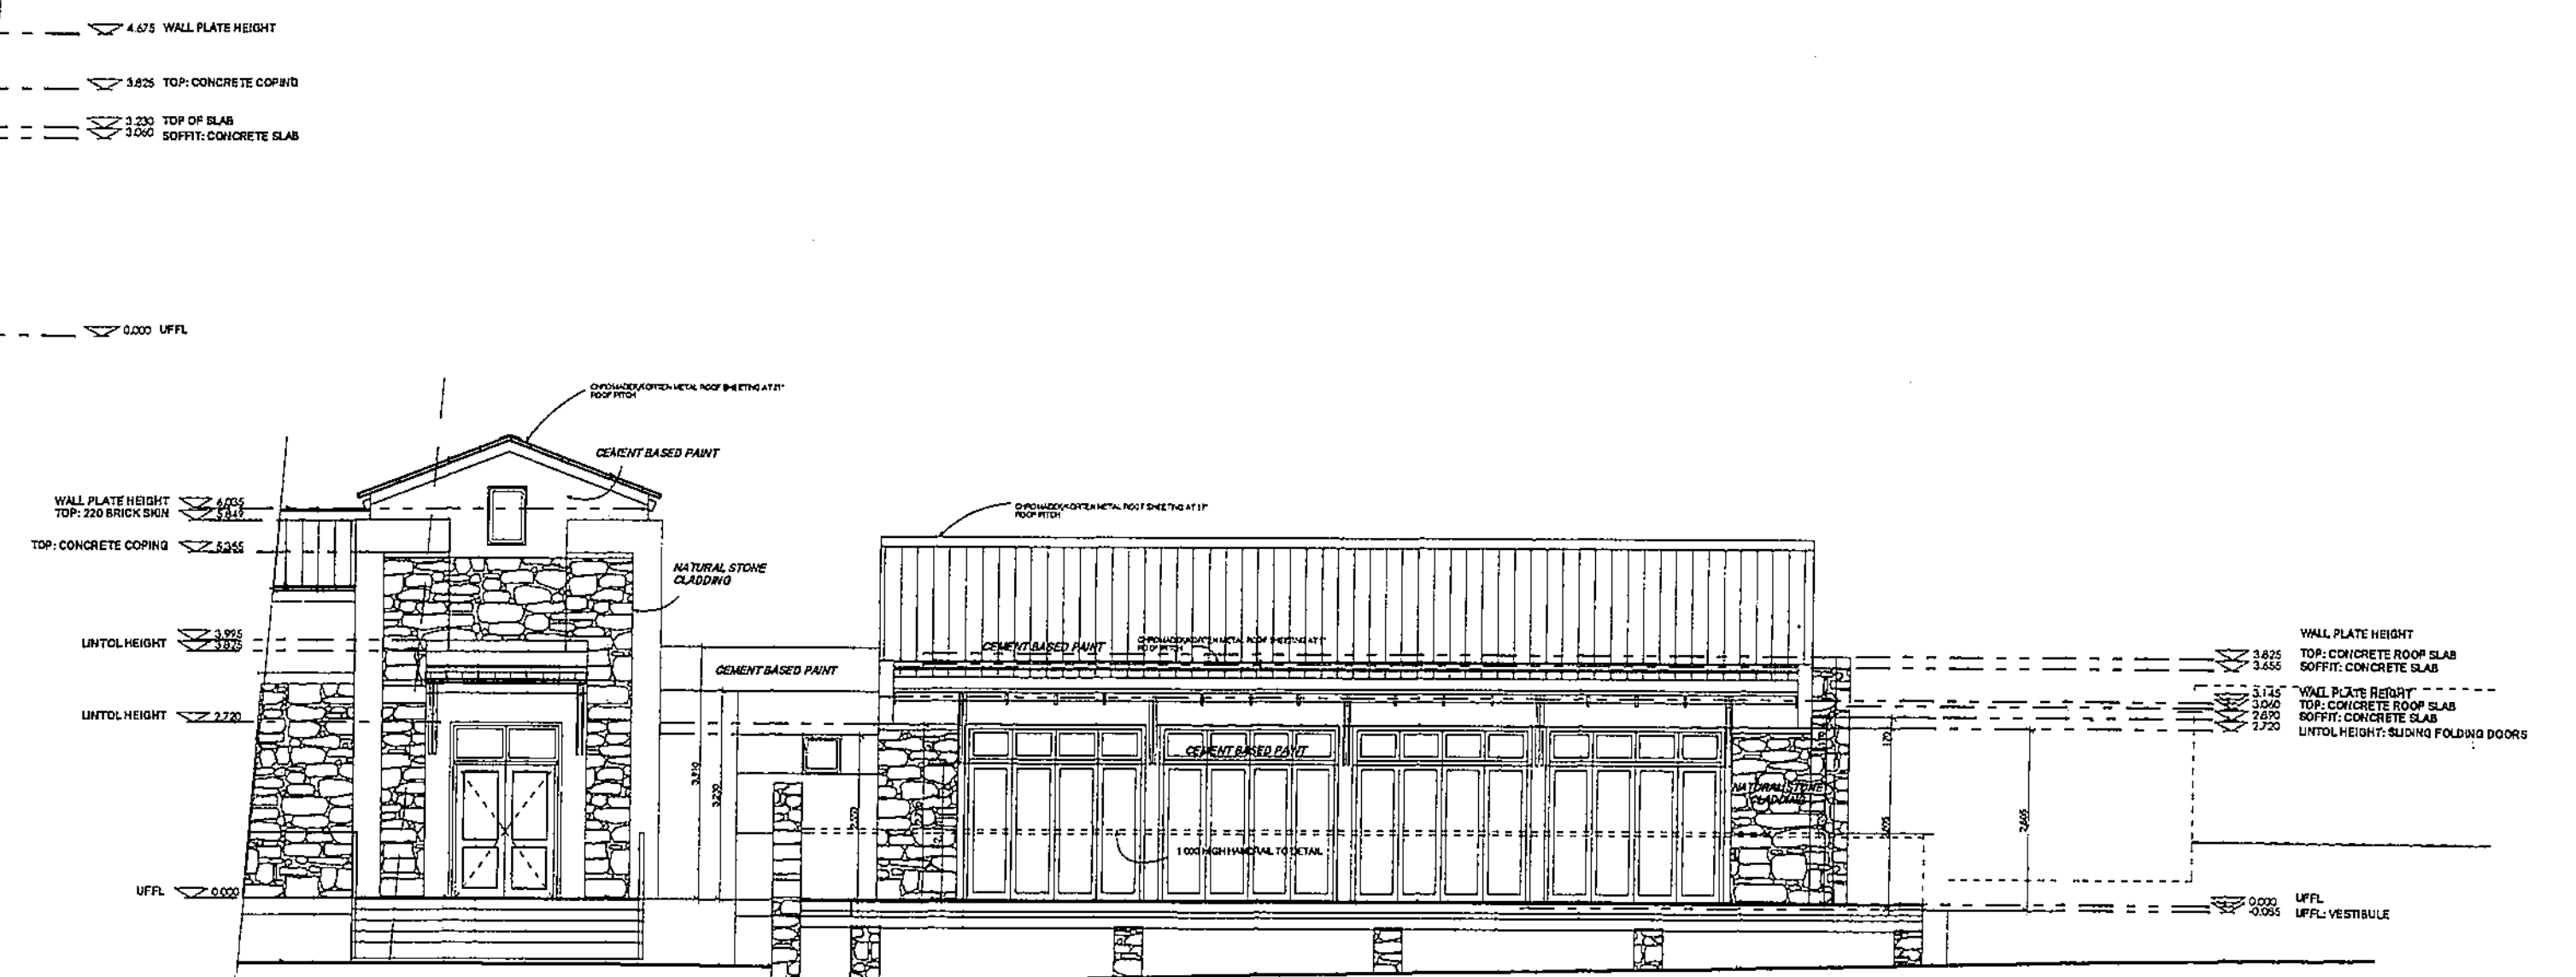


WEST ELEVATION 2
SCALE 1:100

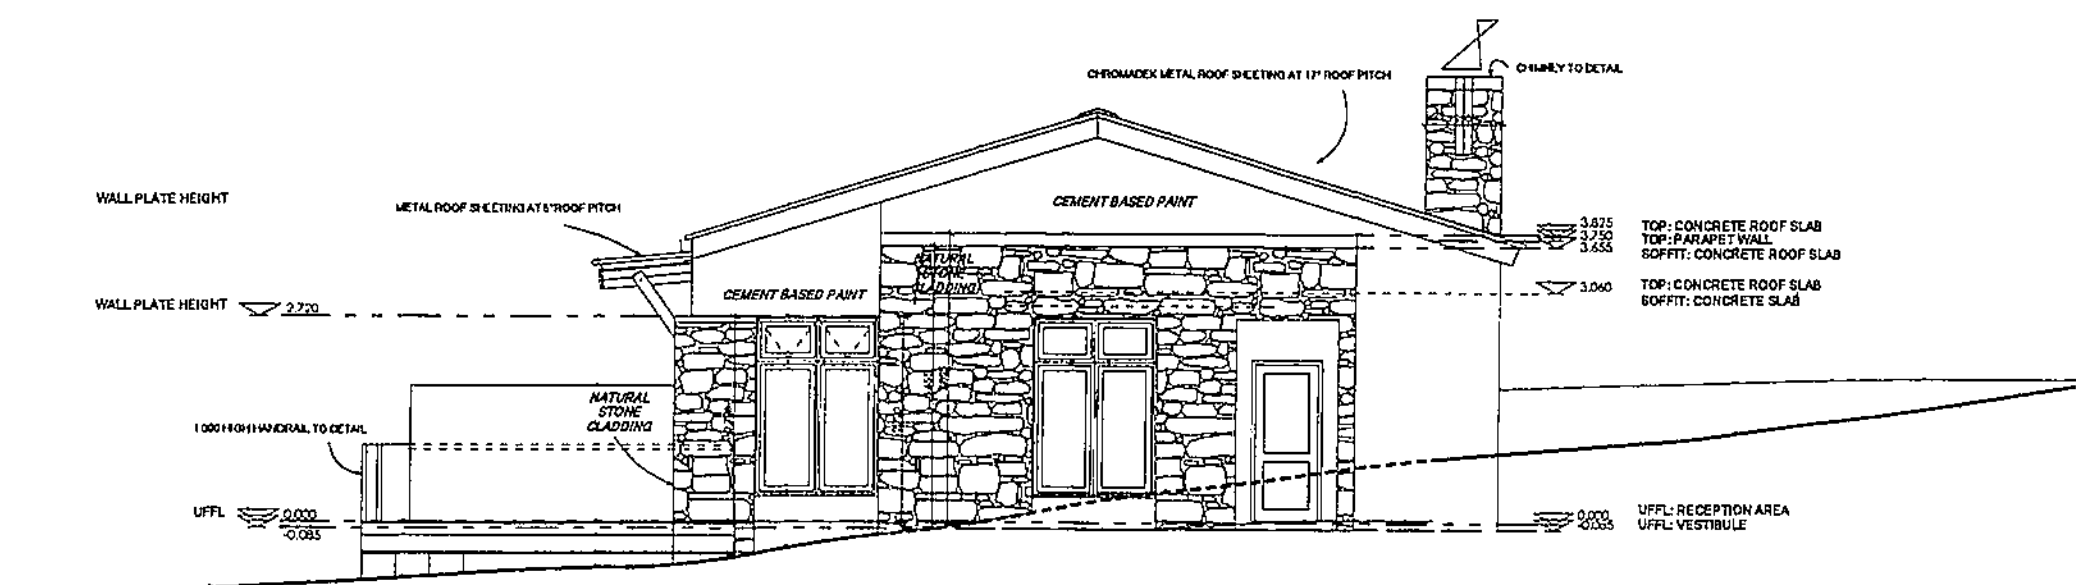

SOUTH ELEVATION
SCALE 1:100

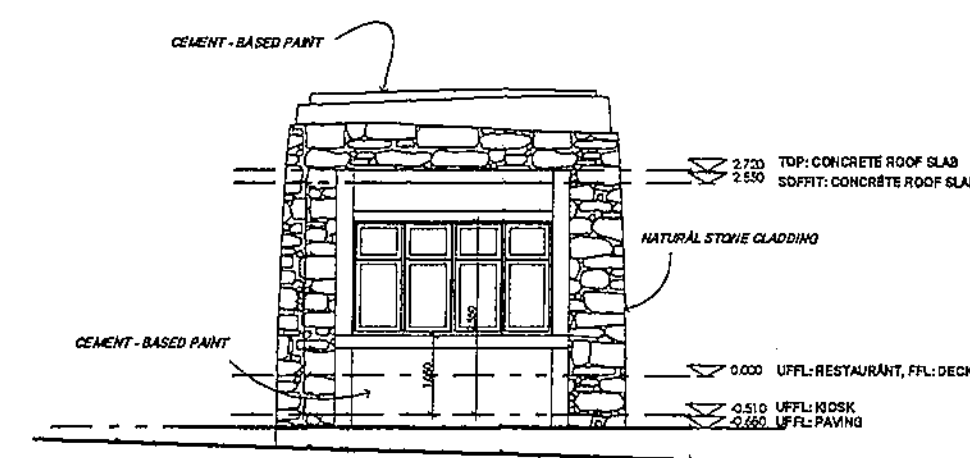


KIOSK ELEVATION

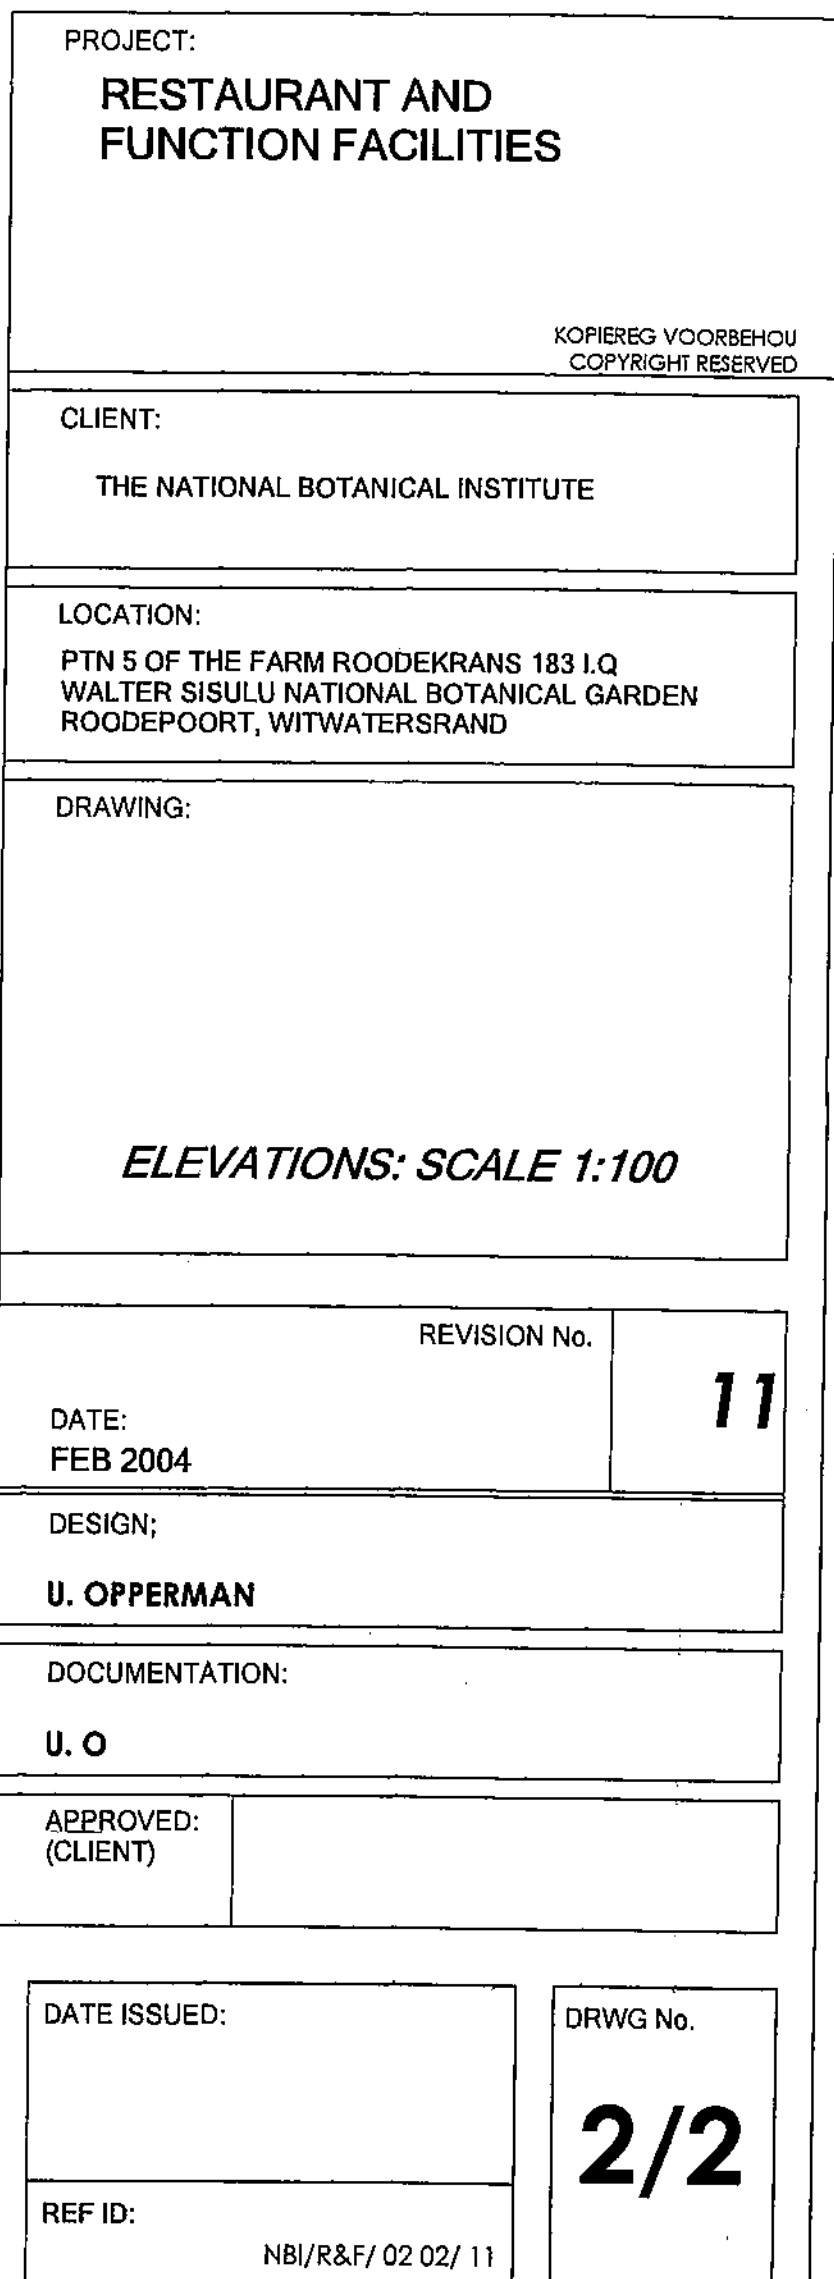




All work to be executed according to National Building Regulations and local by-laws.


5

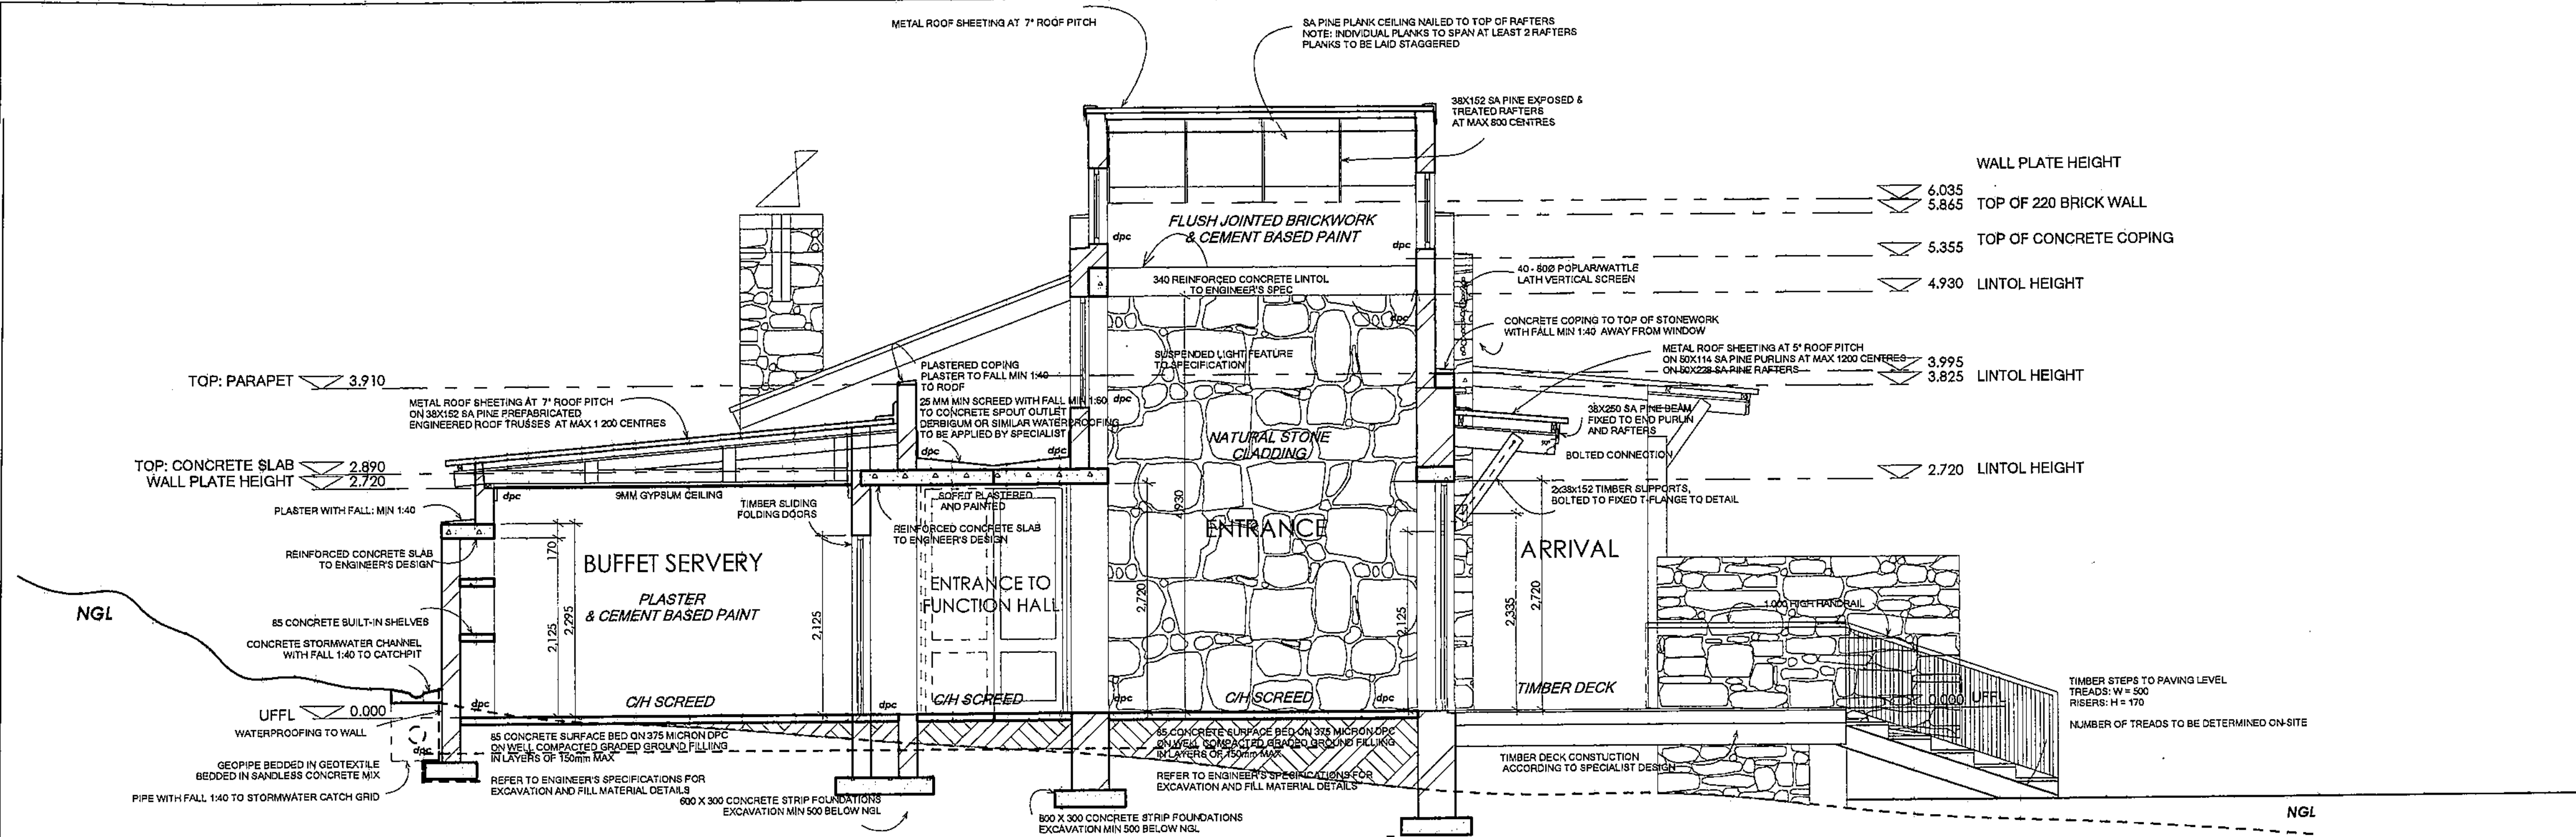

SECTION A

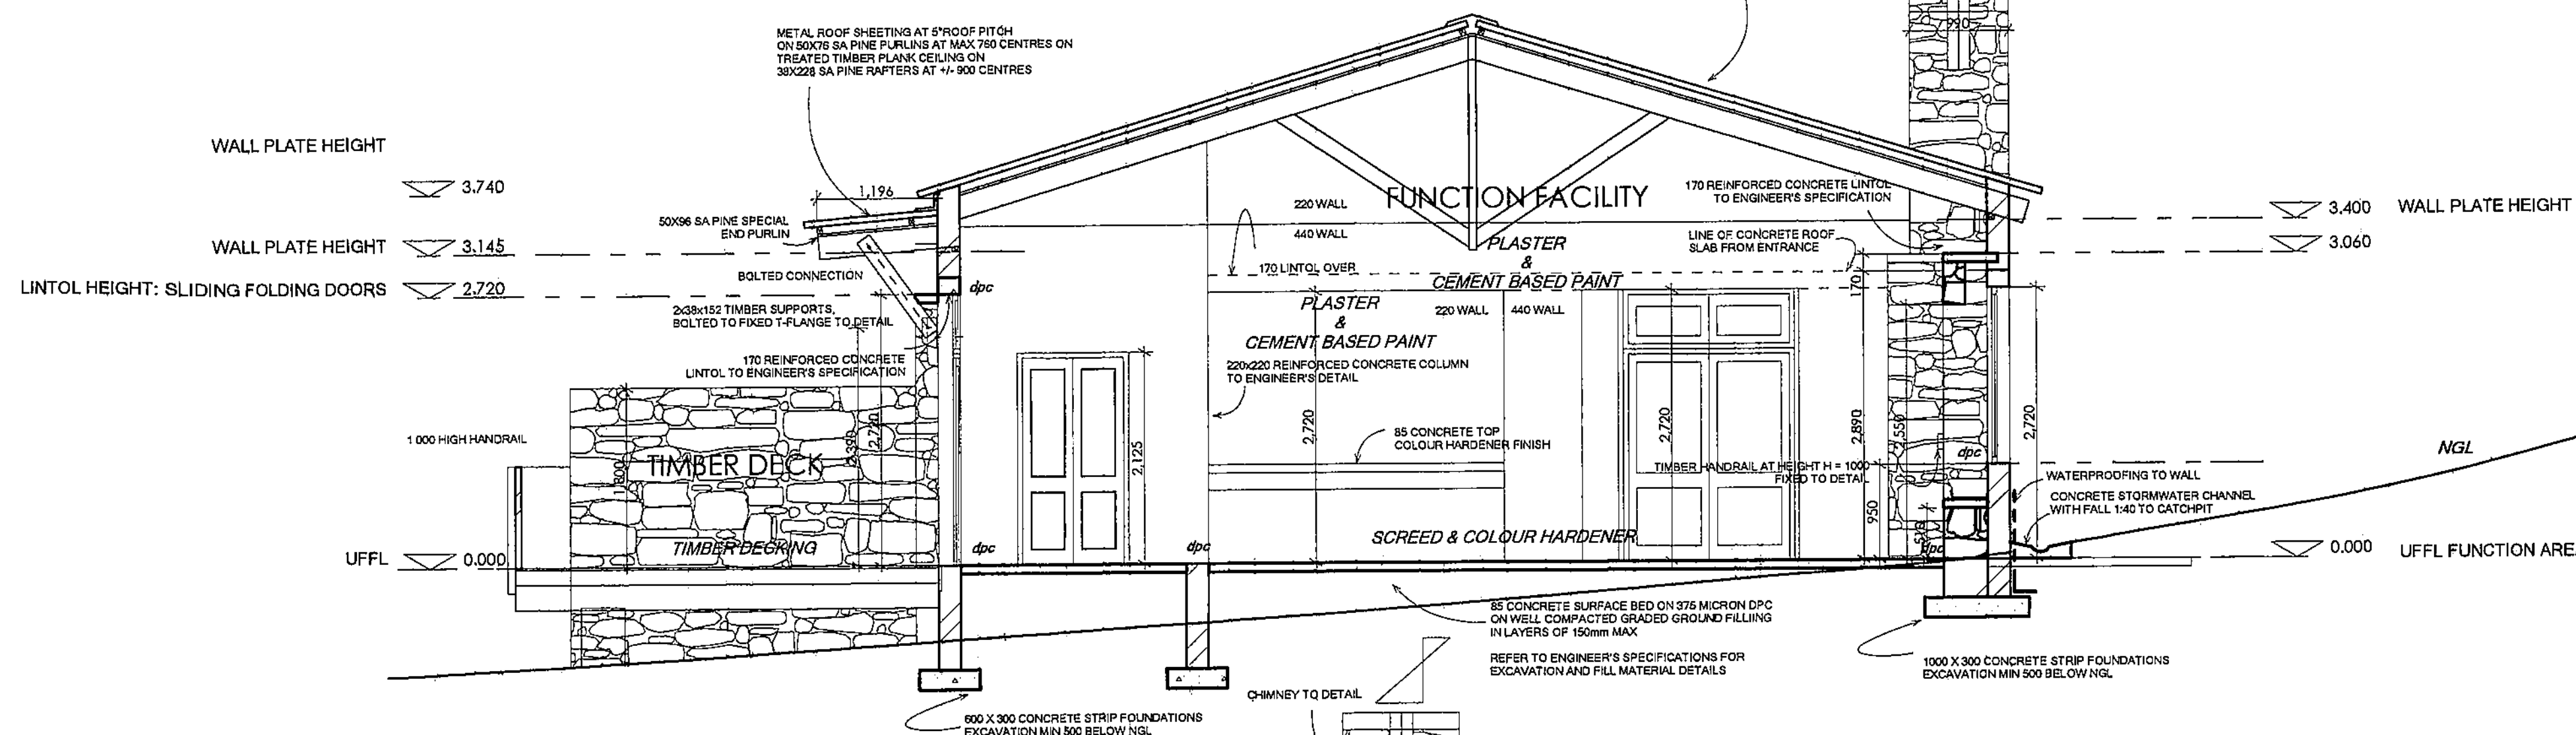

SECTION B

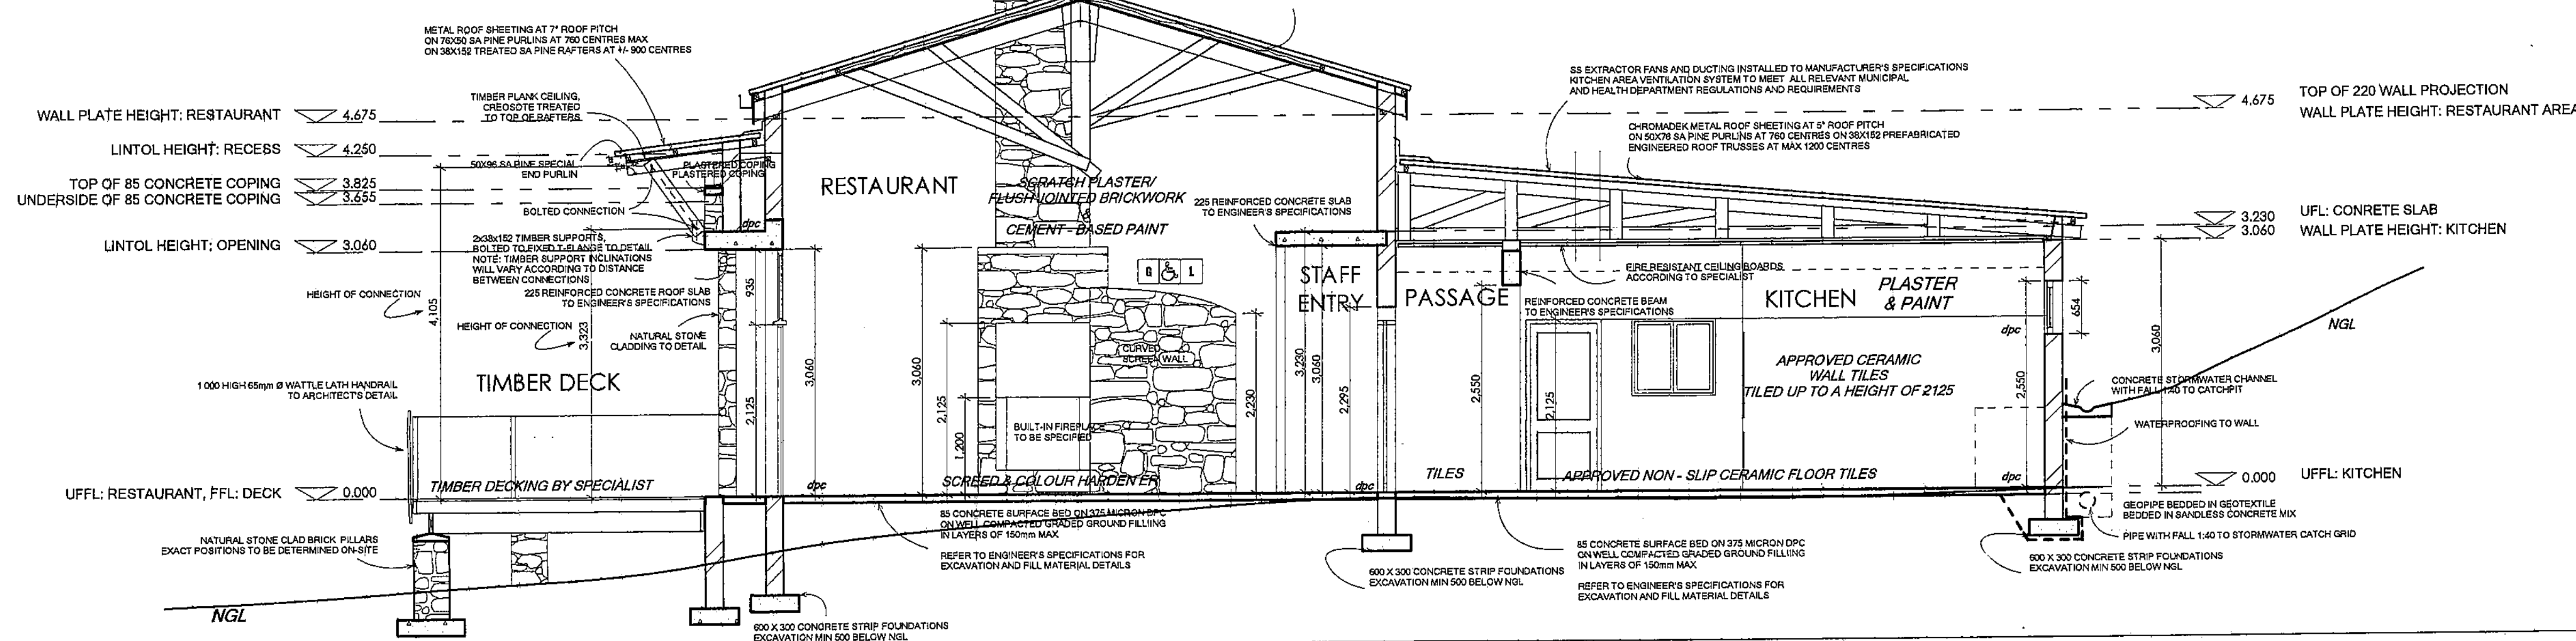

SECTION C

URNA OPPERMAN
Arch (UP) Pr Arch M Arch
082 411 3235
 Tel / faks: (012) 803 6643

PROFESIONELE ARGITEK
PROFESSIONAL ARCHITECT
 Reg. No. 6597
 P.O. BOX / POSBUS 1401, FAERIE GLEN
 PRETORIA 0043

PROJECT:
**RESTAURANT AND
 FUNCTION FACILITIES**

CLIENT:
THE NATIONAL BOTANICAL INSTITUTE

LOCATION:
 PTN 5 OF THE FARM ROODEKRANS 183 I.O
 WALTER SISULU NATIONAL BOTANICAL GARDEN
 ROODEPOORT, WITWATERSRAND

DRAWING:
SECTIONS A, B, C

NOTE:
ALL DRAWINGS
SCALE 1:50

REVISION No. **11**

DATE:
FEB 2004

DESIGN:
U. OPPERMAN

DOCUMENTATION:
U. O

APPROVED:
 (CLIENT)

DATE ISSUED:

REF ID:

NBI/R&F/ 04/ 11

DRWG No.

4