




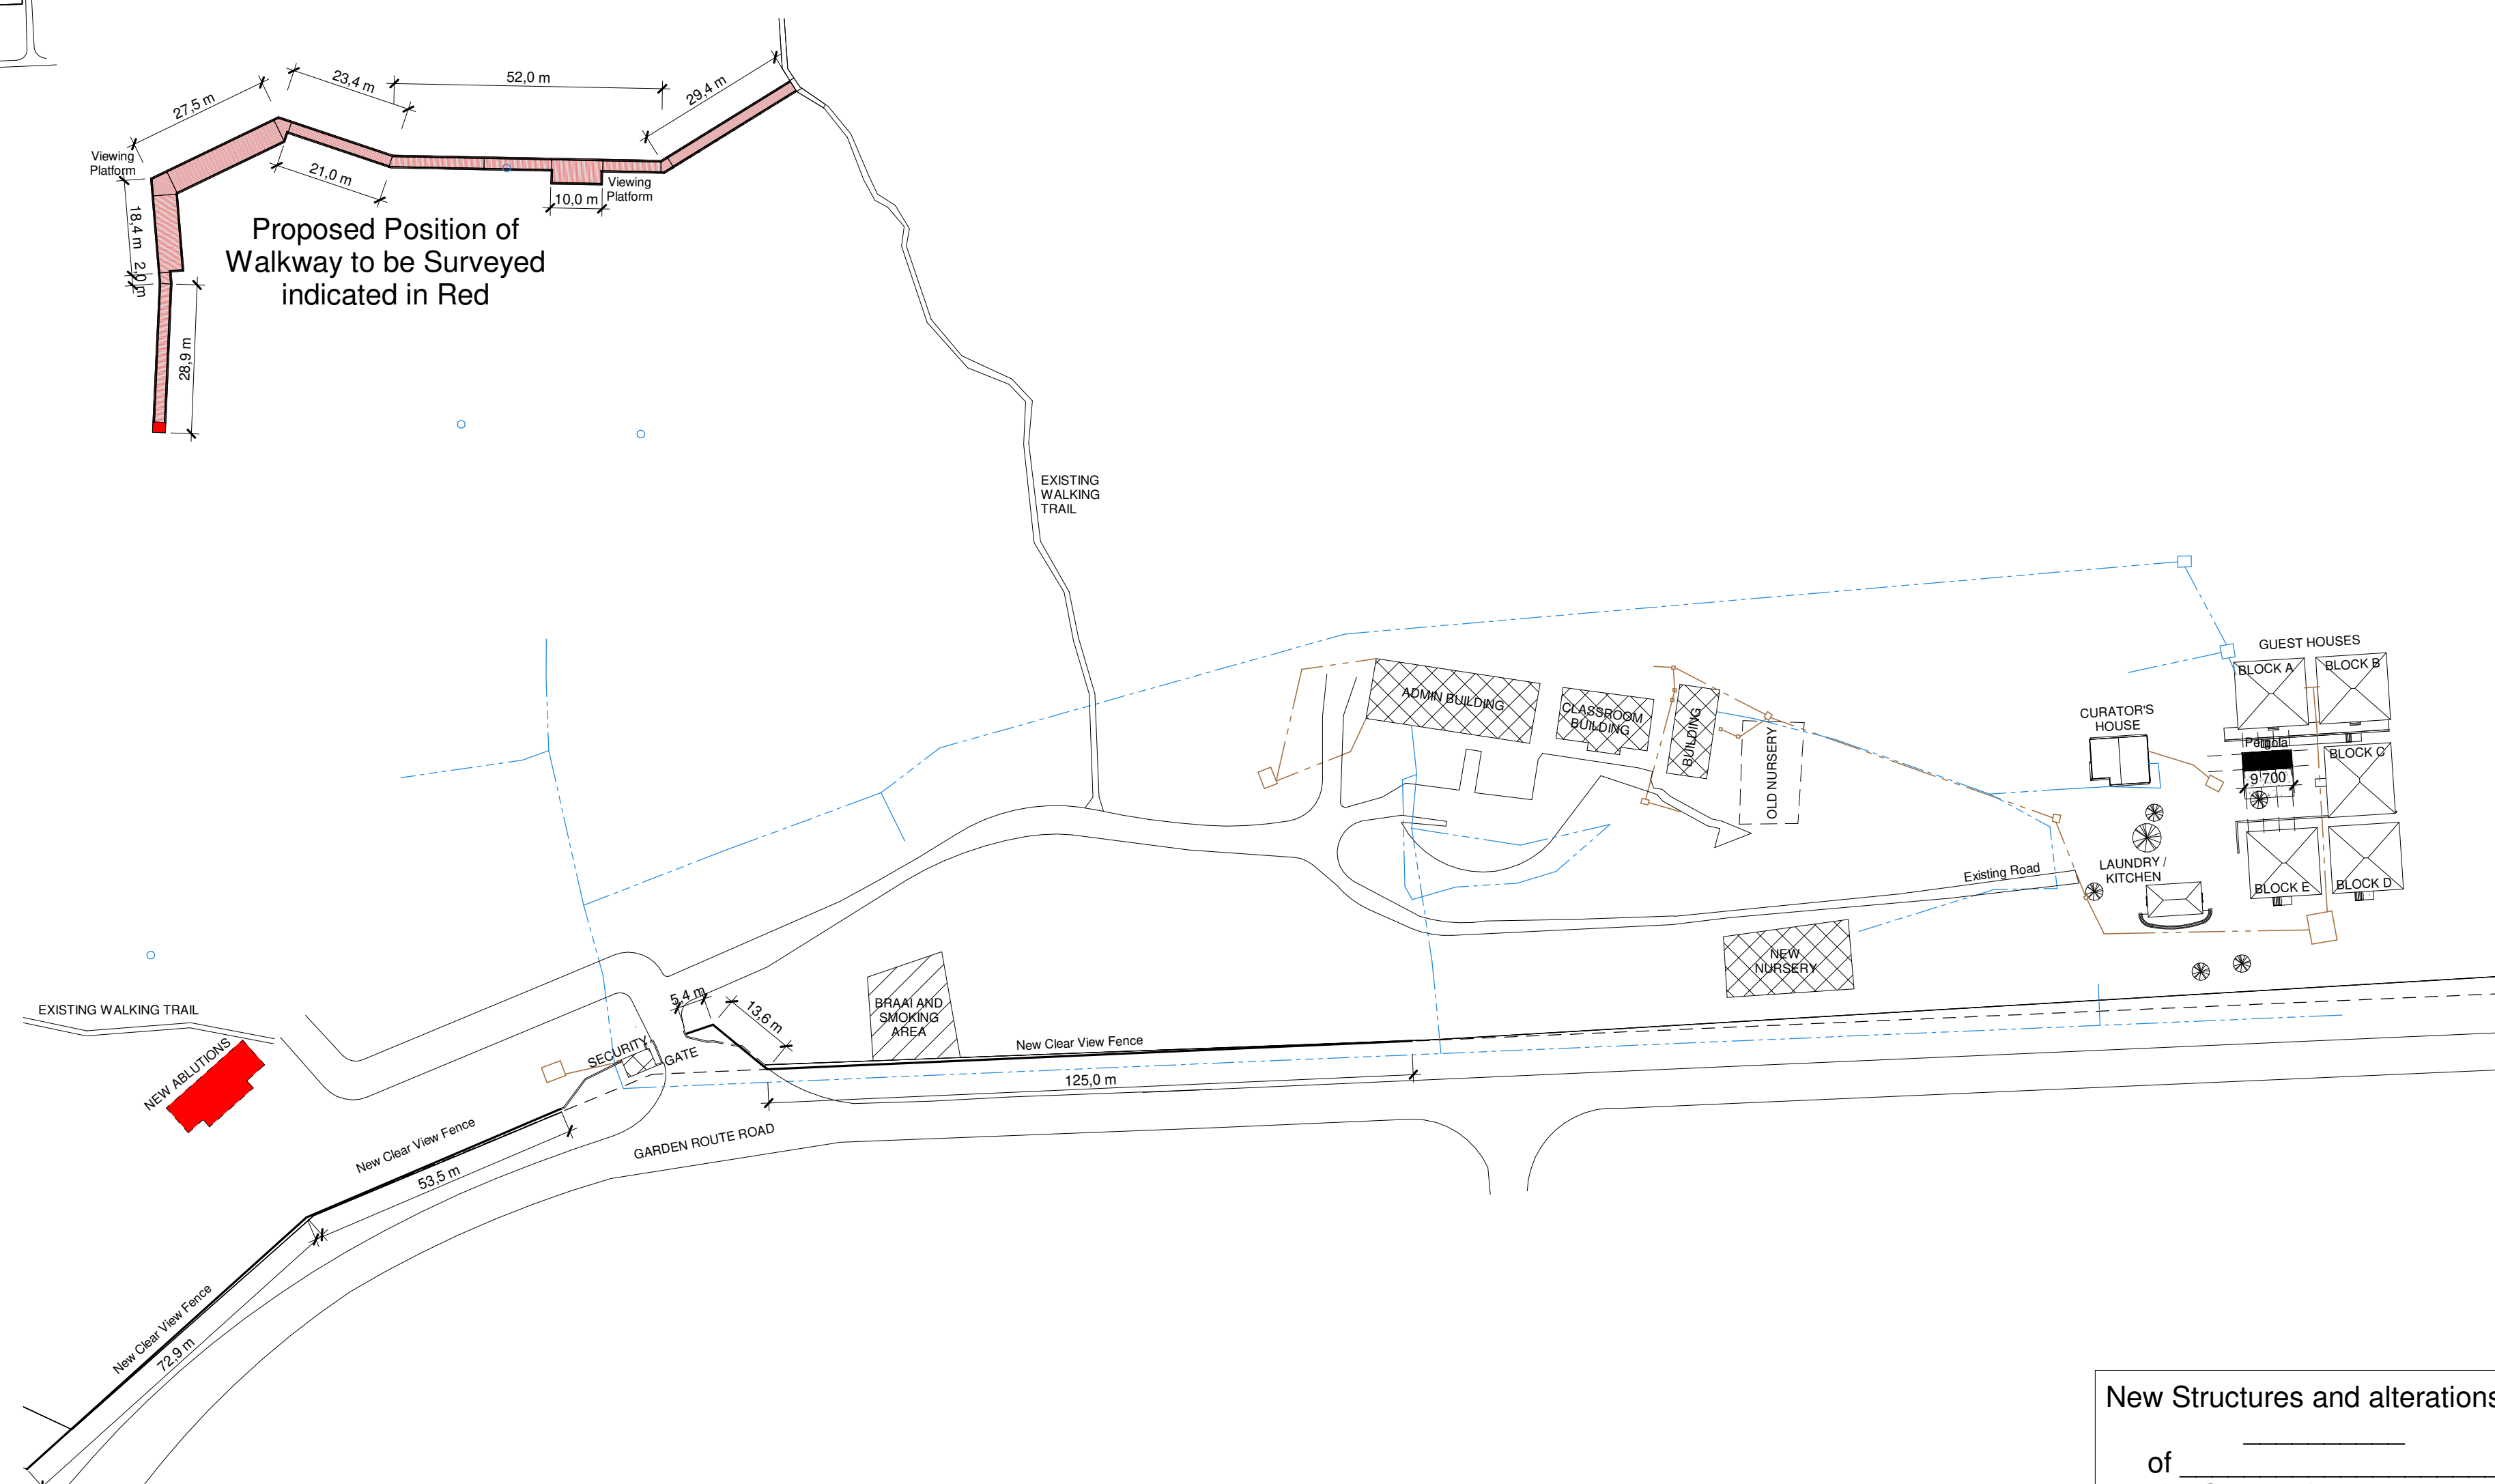

CLIENT PLAN NUMBER		APPROVED BY COUNCIL / CLIENT		DATE		INITIAL		CODE		REVISION DESCRIPTION		CLIENT	
DO NOT SCALE DRAWING IF IN DOUBT, REFER TO DRAWING OFFICE						21-09-17		JLS	B	Issued For Tender			
		REFERENCE DRAWINGS		CITY ENGINEER / CLIENT		REG. NO.		DATE					
		NUMBER DRAWING DESCRIPTION											
				AMENDMENTS CODE									
				A-Y : REPORT/DESIGN/TENDER		A : BY CLIENT							
				00-99 : CONSTRUCTION		B : BY ARCHITECT							
				Z : AS BUILT		C : BY MECHANICAL OR ELECTRICAL							
						D : BY BVI							
						E : BY OTHER ()							

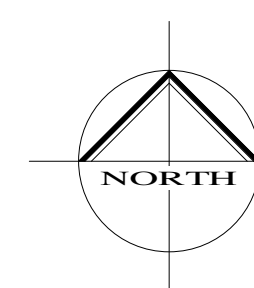

SANBI
Biodiversity for Life
South African National Biodiversity Institute

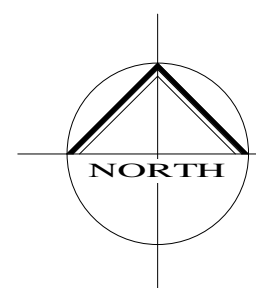

bvi
ENGINEERING
PROCUREMENT
MANAGEMENT
BVI Consulting Engineers Gauteng PTY (Ltd)
Registration no. 1996/00032207

Visit or contact us online at www.bvigroup.co.za

PROVINCE OFFICE E-MAIL
Gauteng Pretoria +27 12 940 1111 pta@bvi.co.za



CESA
GREEN BUILDING COUNCIL
MEMBER ORGANISATION - 2002

PROJECT

Thohoyandou Botanical Gardens

DRAWING TITLE

GENERAL - SITE PLAN

APPROVED BY BVI

ARCHITECT **REG. NO.** **DATE**

SCALE As indicated **DRAWN** JLS

DESIGNED DB **CHECKED** DB

PLAN NUMBER **REV. NO.** **DATE SAVED**

34398-01-100-01-01 **B** 2021-09-17
Desmond Brand