



600m

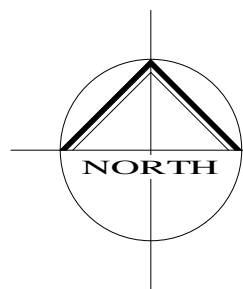

Site Plan
1 : 250

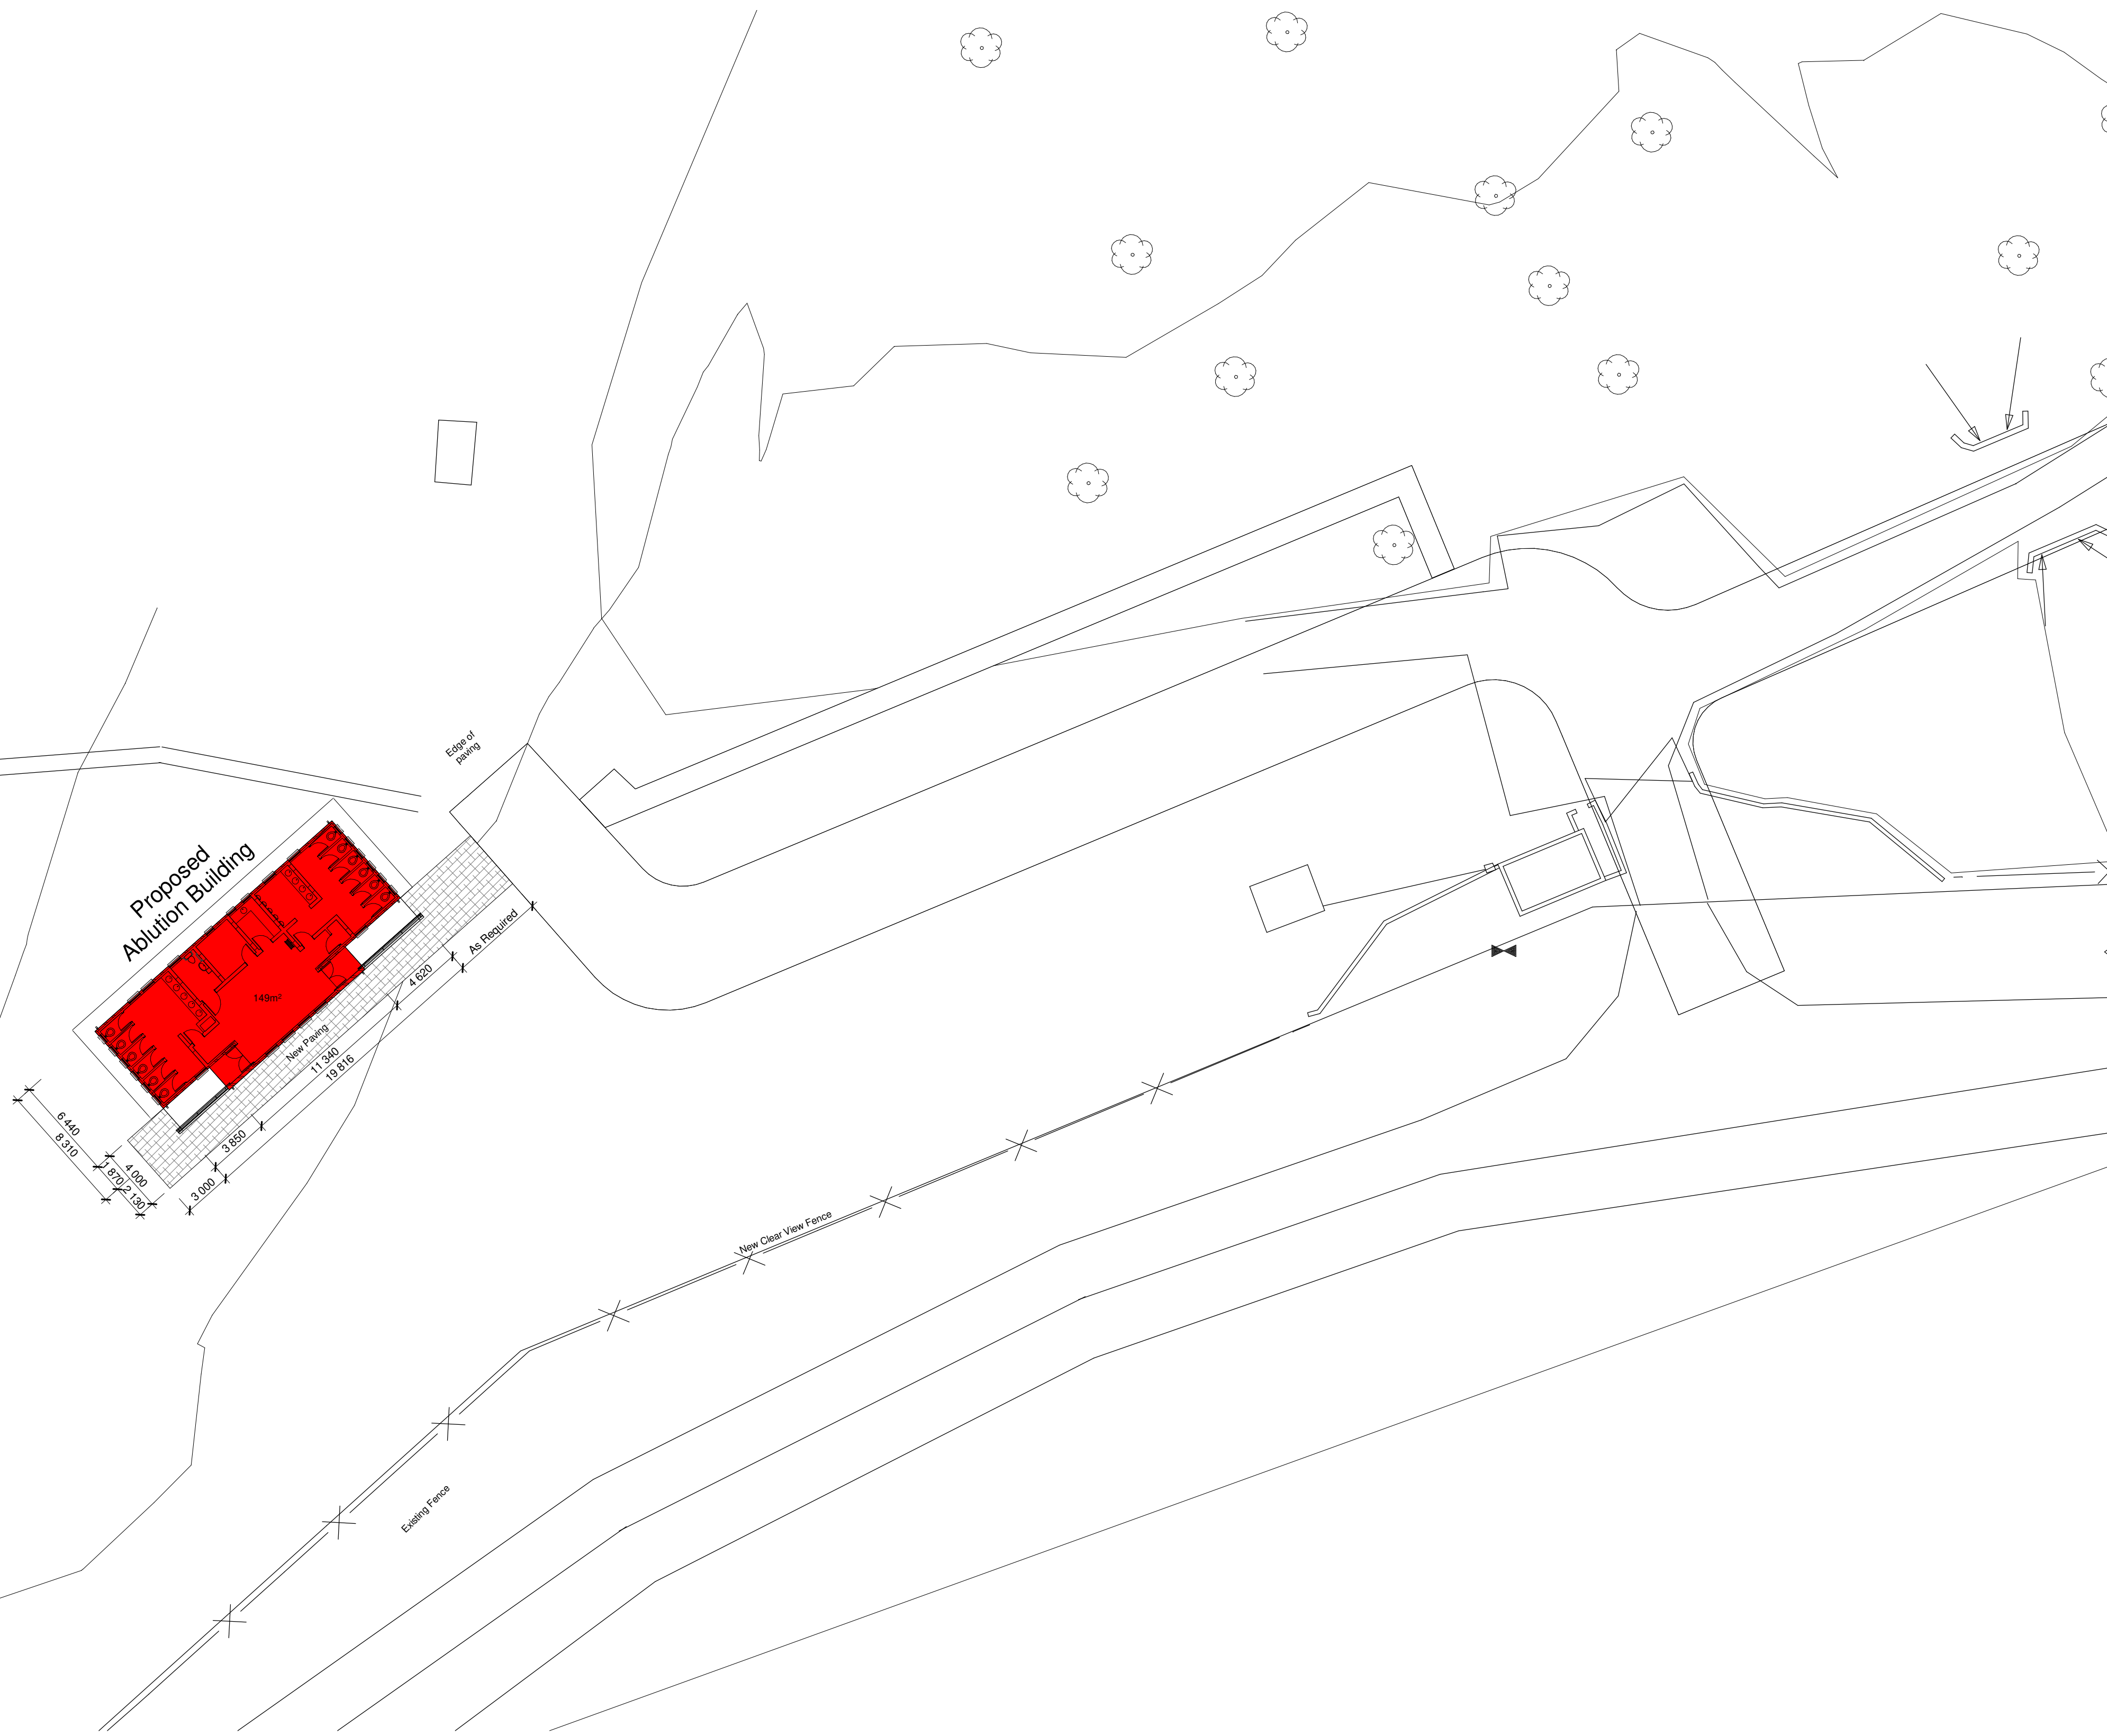

New Ablution block on _____
of _____
for South African National
Biodiversity Institute

CLIENT PLAN NUMBER			APPROVED BY COUNCIL / CLIENT			DATE	INITIAL	CODE	REVISION DESCRIPTION	CLIENT		PROJECT		APPROVED BY BVI									
DO NOT SCALE DRAWING IF IN DOUBT, REFER TO DRAWING OFFICE						21-09-17	JLS	B	Issued For Tender	SANBI Biodiversity for Life South African National Biodiversity Institute		 CESA GREEN BUILDING COUNCIL ENGINEERING PROCUREMENT MANAGEMENT BVI Consulting Engineers Gauteng PTY (Ltd) Registration no. 1996/000222/07 Visit or contact us online at www.bvlgroup.co.za PROVINCE Gauteng OFFICE Pretoria E-MAIL +27 12 940 1111 pta@bvlgp.co.za		Thohoyandou Botanical Gardens									
			REFERENCE DRAWINGS DRAWING DESCRIPTION			CITY ENGINEER / CLIENT			REG. NO.	DATE	ARCHITECT SCALE 1 : 250 DESIGNED DB PLAN NUMBER 34398-01-601-01-01		REG. NO. B DATE 2021-09-17		Desmond Brand A1								
						AMENDMENTS CODE											DRAWN JLS		CHECKED DB				
						A / Y : : REPORT/DESIGN/TENDER 00/99 : : CONSTRUCTION Z : : AS BUILT			A : : BY CLIENT B : : BY ARCHITECT C : : BY MECHANICAL OR ELECTRICAL D : : BY BVI E : : BY OTHER ()												DATE SAVED		