


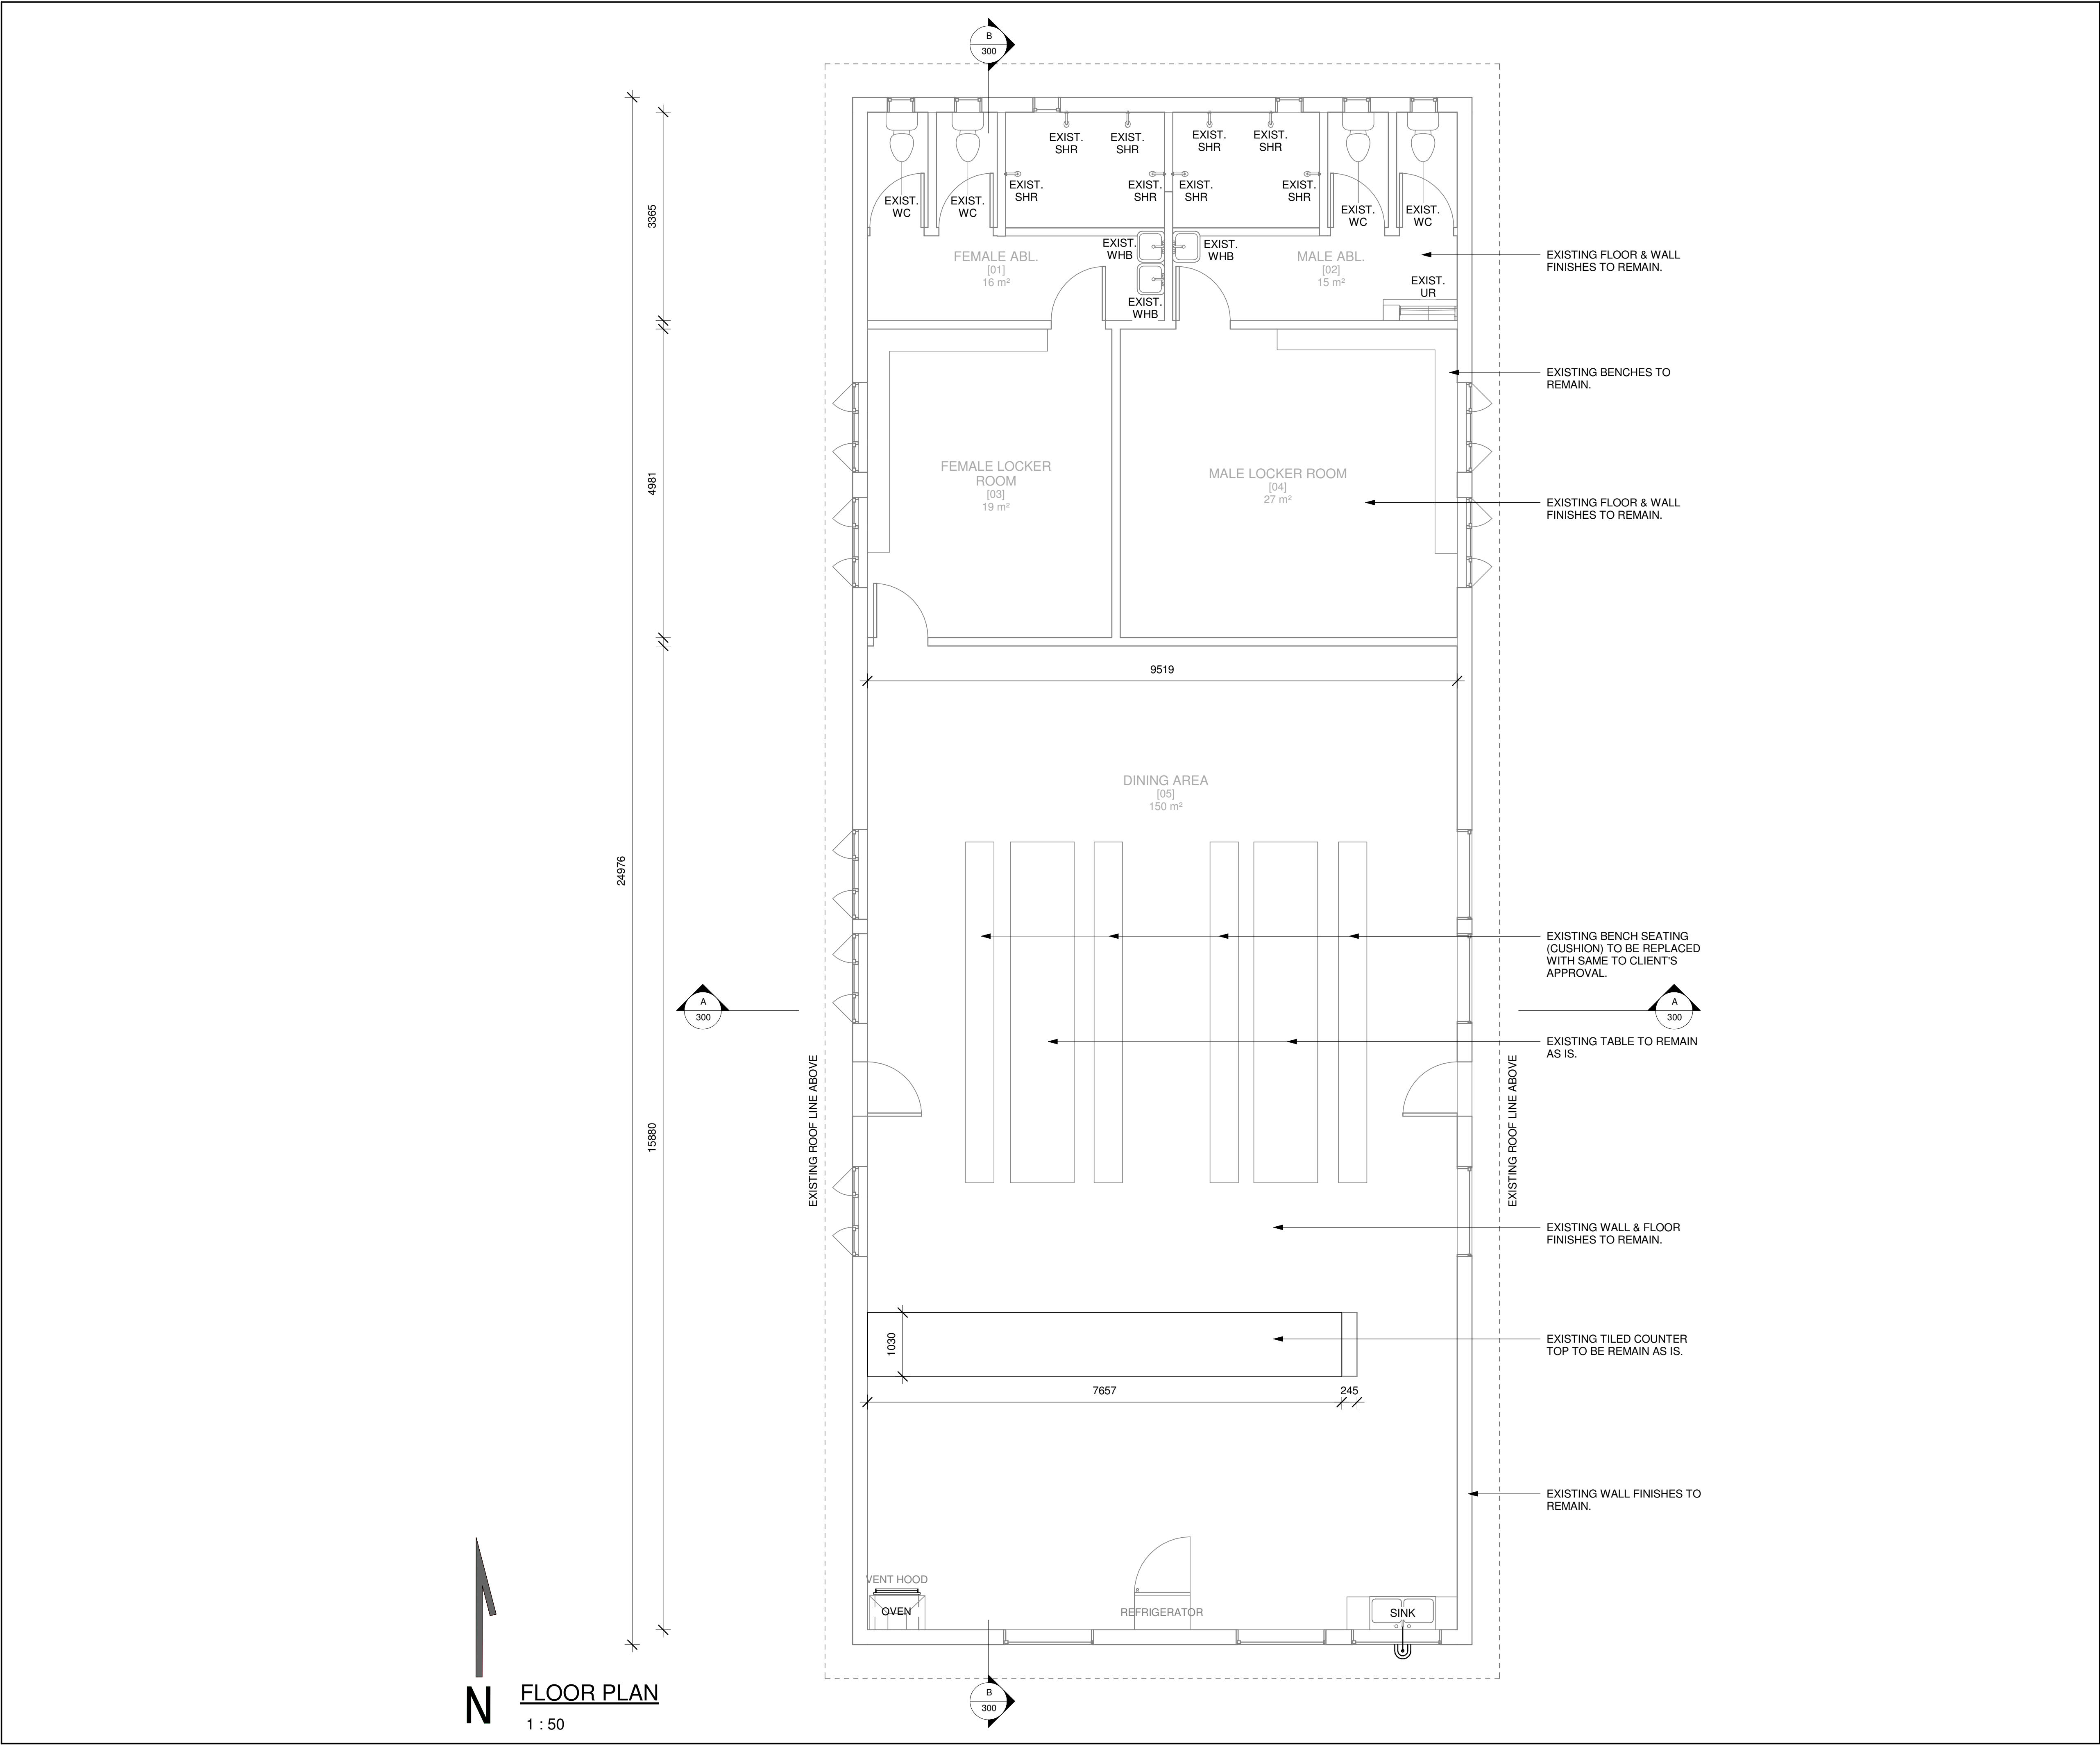

LEGEND:

TENDER			
Rev	Date	Description of changes	By
A	07-04-2022	ISSUED FOR TENDER.	TJVR

REVISIONS

Client



SANBI
Biodiversity for Life
South African National Biodiversity Institute

PRETORIA NATIONAL BOTANICAL GARDEN
2 CUSSONIA AVENUE
BRUMMERIA,
PRETORIA

Tel: (012) 843 5194
Email: t.muputzi@sanbi.org.za

Consultant



DELTA
built environment consultants

P O BOX 35703
MENLOPARK
0102

TEL: (012) 368 1850
FAX: (012) 348 4738

APPROVED
THE MASTER HELD AT DELTA BUILT ENVIRONMENT
CONSULTANTS
BEARS THE ORIGINAL SIGNATURE OF APPROVAL

SACAP NO: 30447969

Designed by: S. BENADIE-MARAIS
07-04-2022

SIGNATURE: NAME: DATE:

Project

**SANBI LOWVELD STAFF
RESIDENCES AND FACILITIES**

Project Description

**REPAIRS, RENOVATIONS &
UPGRADES OF FACILITIES AT THE
LOWVELD NATIONAL BOTANICAL
GARDEN**

Drawing Title

CANTEEN - FLOOR PLAN

Drawing Units: MILLIMETERS

Date: MARCH 2022	Scale: 1 : 50	Designed By: T. JANSE VAN RENSBURG
Checked By: M. POTGIETER	Drawn By: I. MULDER	Approved By: S. BENADIE-MARAIS
Drawing No: P21124-TN-05-ARC-100	Rev: A	