

LEGEND:

TENDER

Rev	Date	Description of changes	By
A	07-04-2022	ISSUED FOR TENDER.	TJVR

REVISIONS

Client

SANBI
Biodiversity for Life
South African National Biodiversity Institute



PRETORIA NATIONAL
BOTANICAL GARDEN
2 CUSSONIA AVENUE
BRUMMERIA,
PRETORIA

Tel: (012) 843 5194
Email: t.muputzi@sanbi.org.za

Consultant



DELTA
built environment consultants

P O BOX 35703
MENLOPARK
0102

TEL: (012) 368 1850
FAX: (012) 348 4738

APPROVED
THE MASTER HELD AT DELTA BUILT ENVIRONMENT
CONSULTANTS
BEARS THE ORIGINAL SIGNATURE OF APPROVAL

SACAP No: 30447969

 Designed by:  S. BENADIE-MARAIS 07-04-2022

SIGNATURE: NAME: DATE:

Project

**SANBI LOWVELD STAFF
RESIDENCES AND FACILITIES**

Project Description


**REPAIRS, RENOVATIONS &
UPGRADES OF FACILITIES AT THE
LOWVELD NATIONAL BOTANICAL
GARDEN**

Drawing Title

CANTEEN - ELEVATIONS

Drawing Units MILLIMETERS

Date MARCH 2022	Scale 1 : 50	Designed By T. JANSE VAN RENSBURG
Checked By M. POTGIETER	Drawn By I. MULDER	Approved By S. BENADIE-MARAIS
Drawing No P21124-TN-05-ARC-200	Rev A	

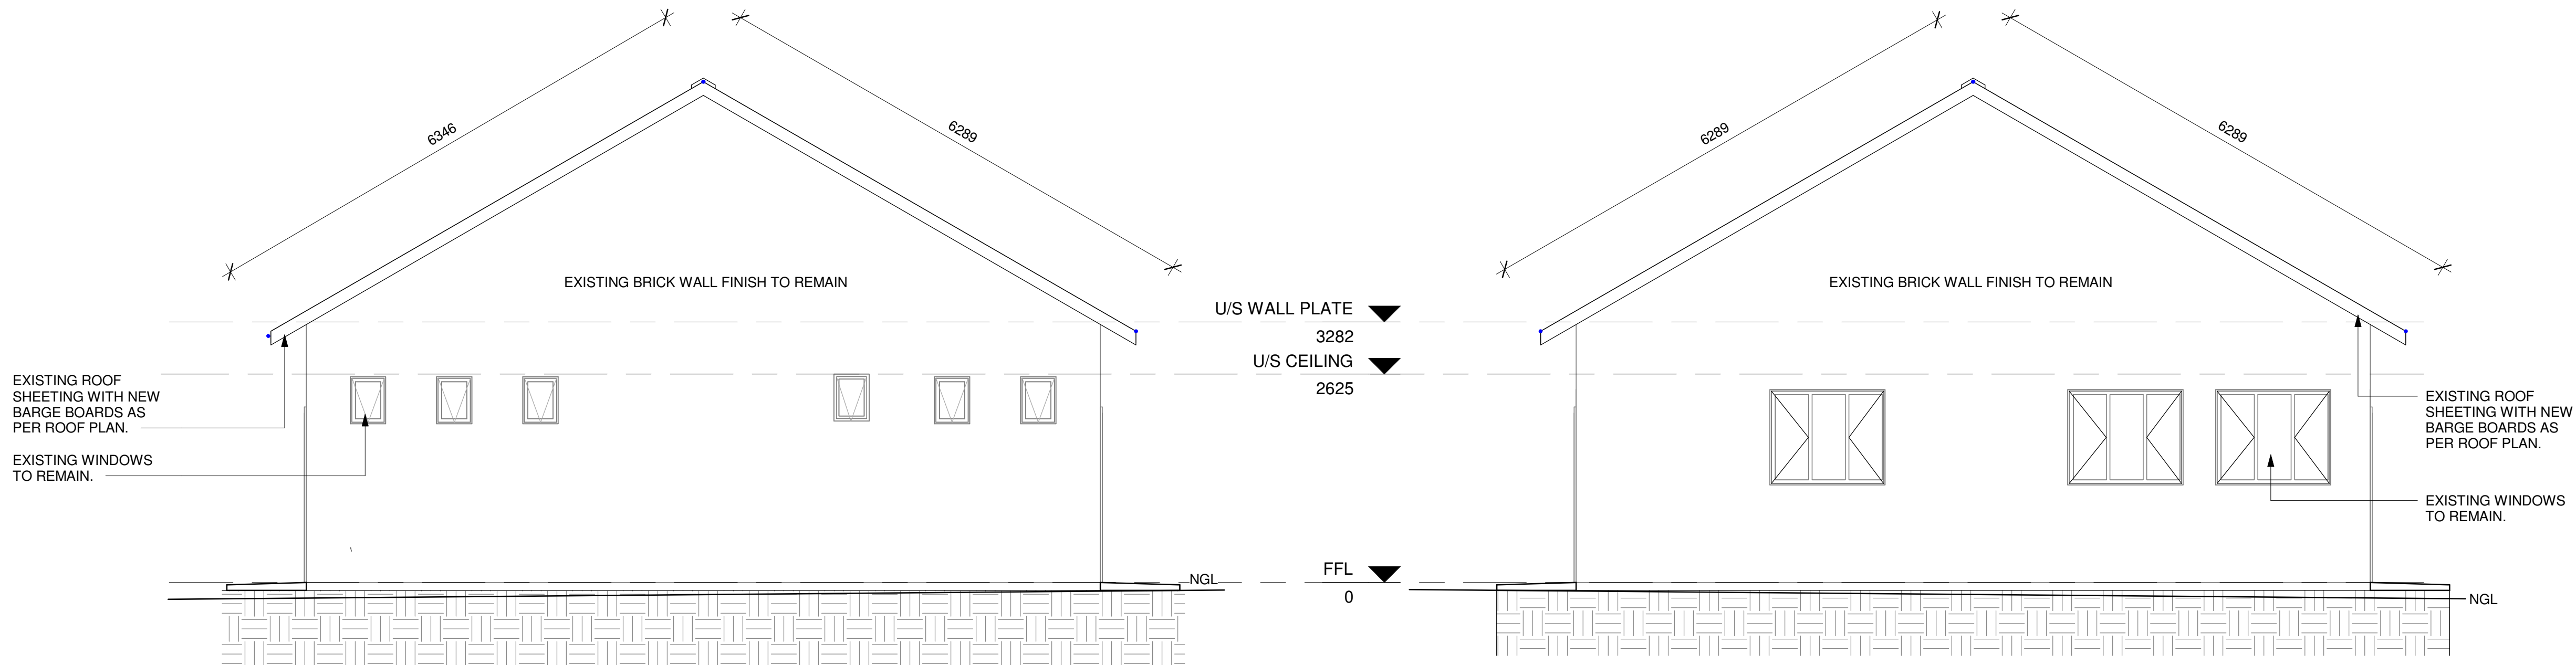


NORTH ELEVATION

1 : 50


SOUTH ELEVATION

1 : 50

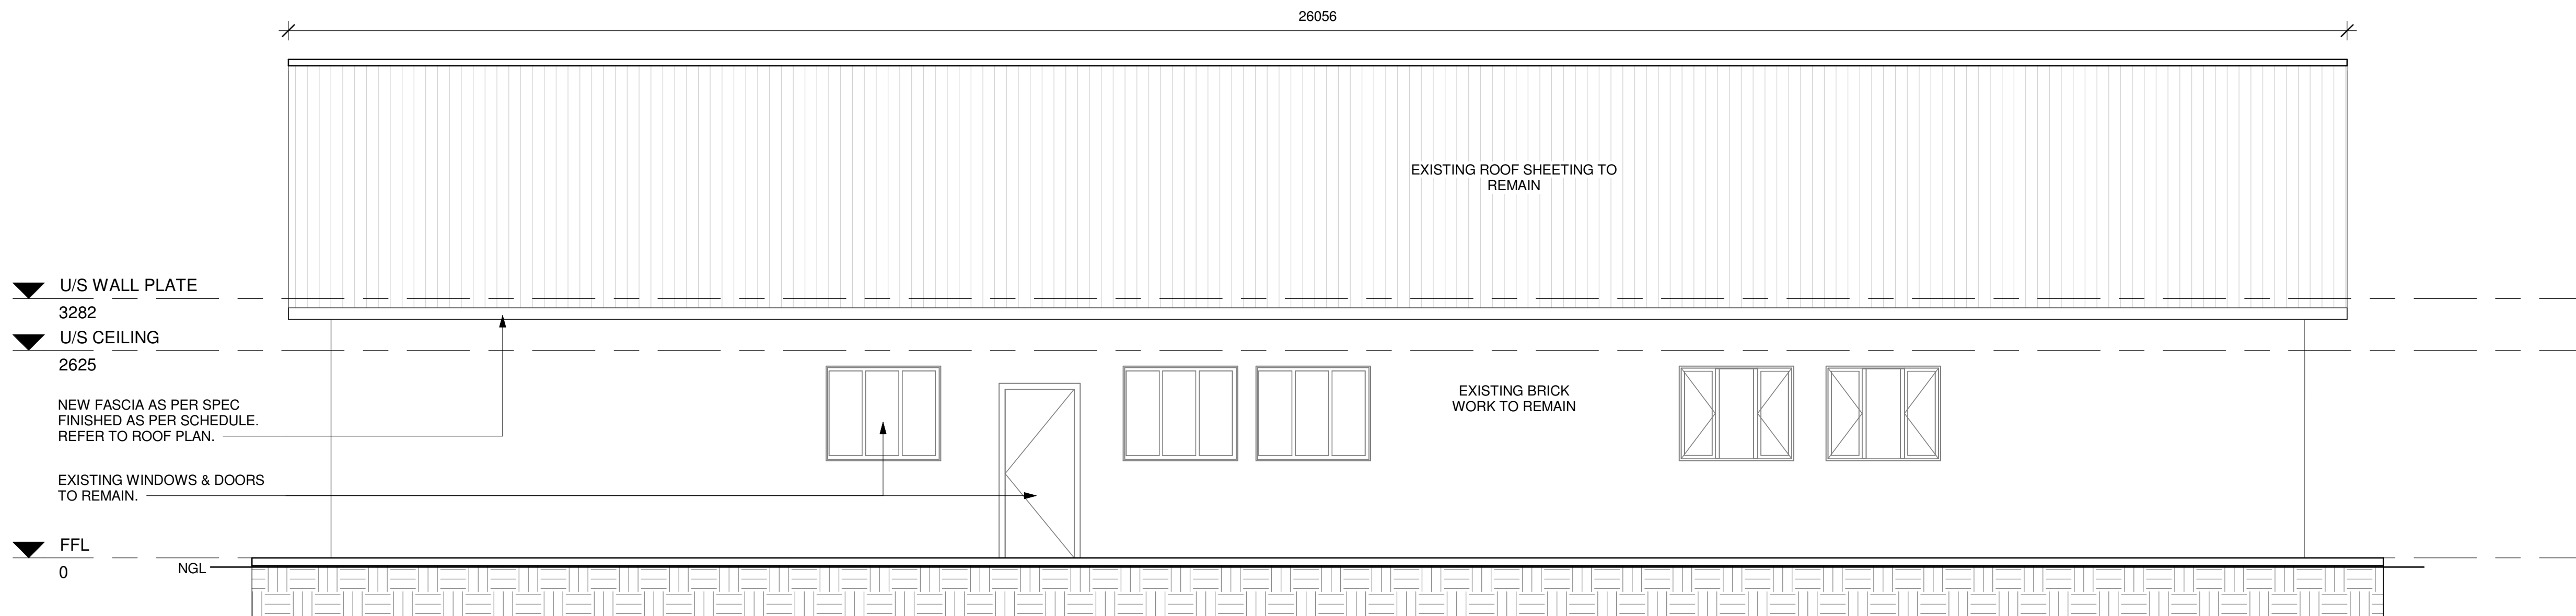

EAST ELEVATION

1 : 50

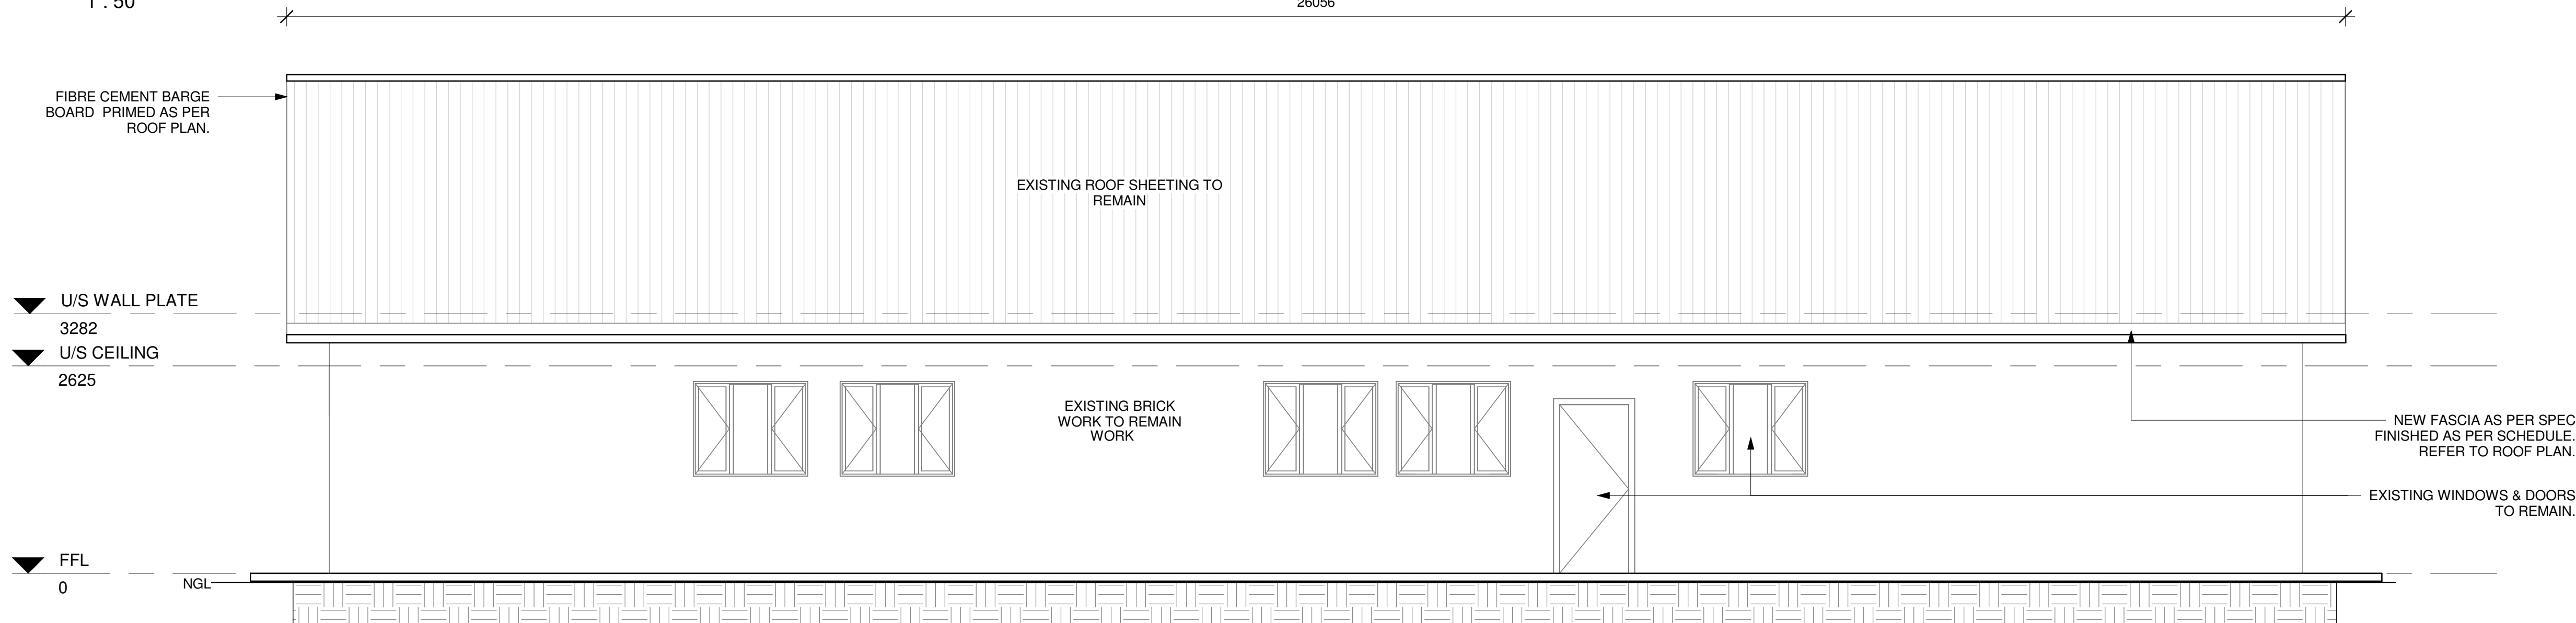

WEST ELEVATION

1 : 50