


GROUND FLOOR PLAN

1 : 50

Cad File Name: DBEC-MRPRO-09-06
P21124-TN-06-ARC-100 REV A

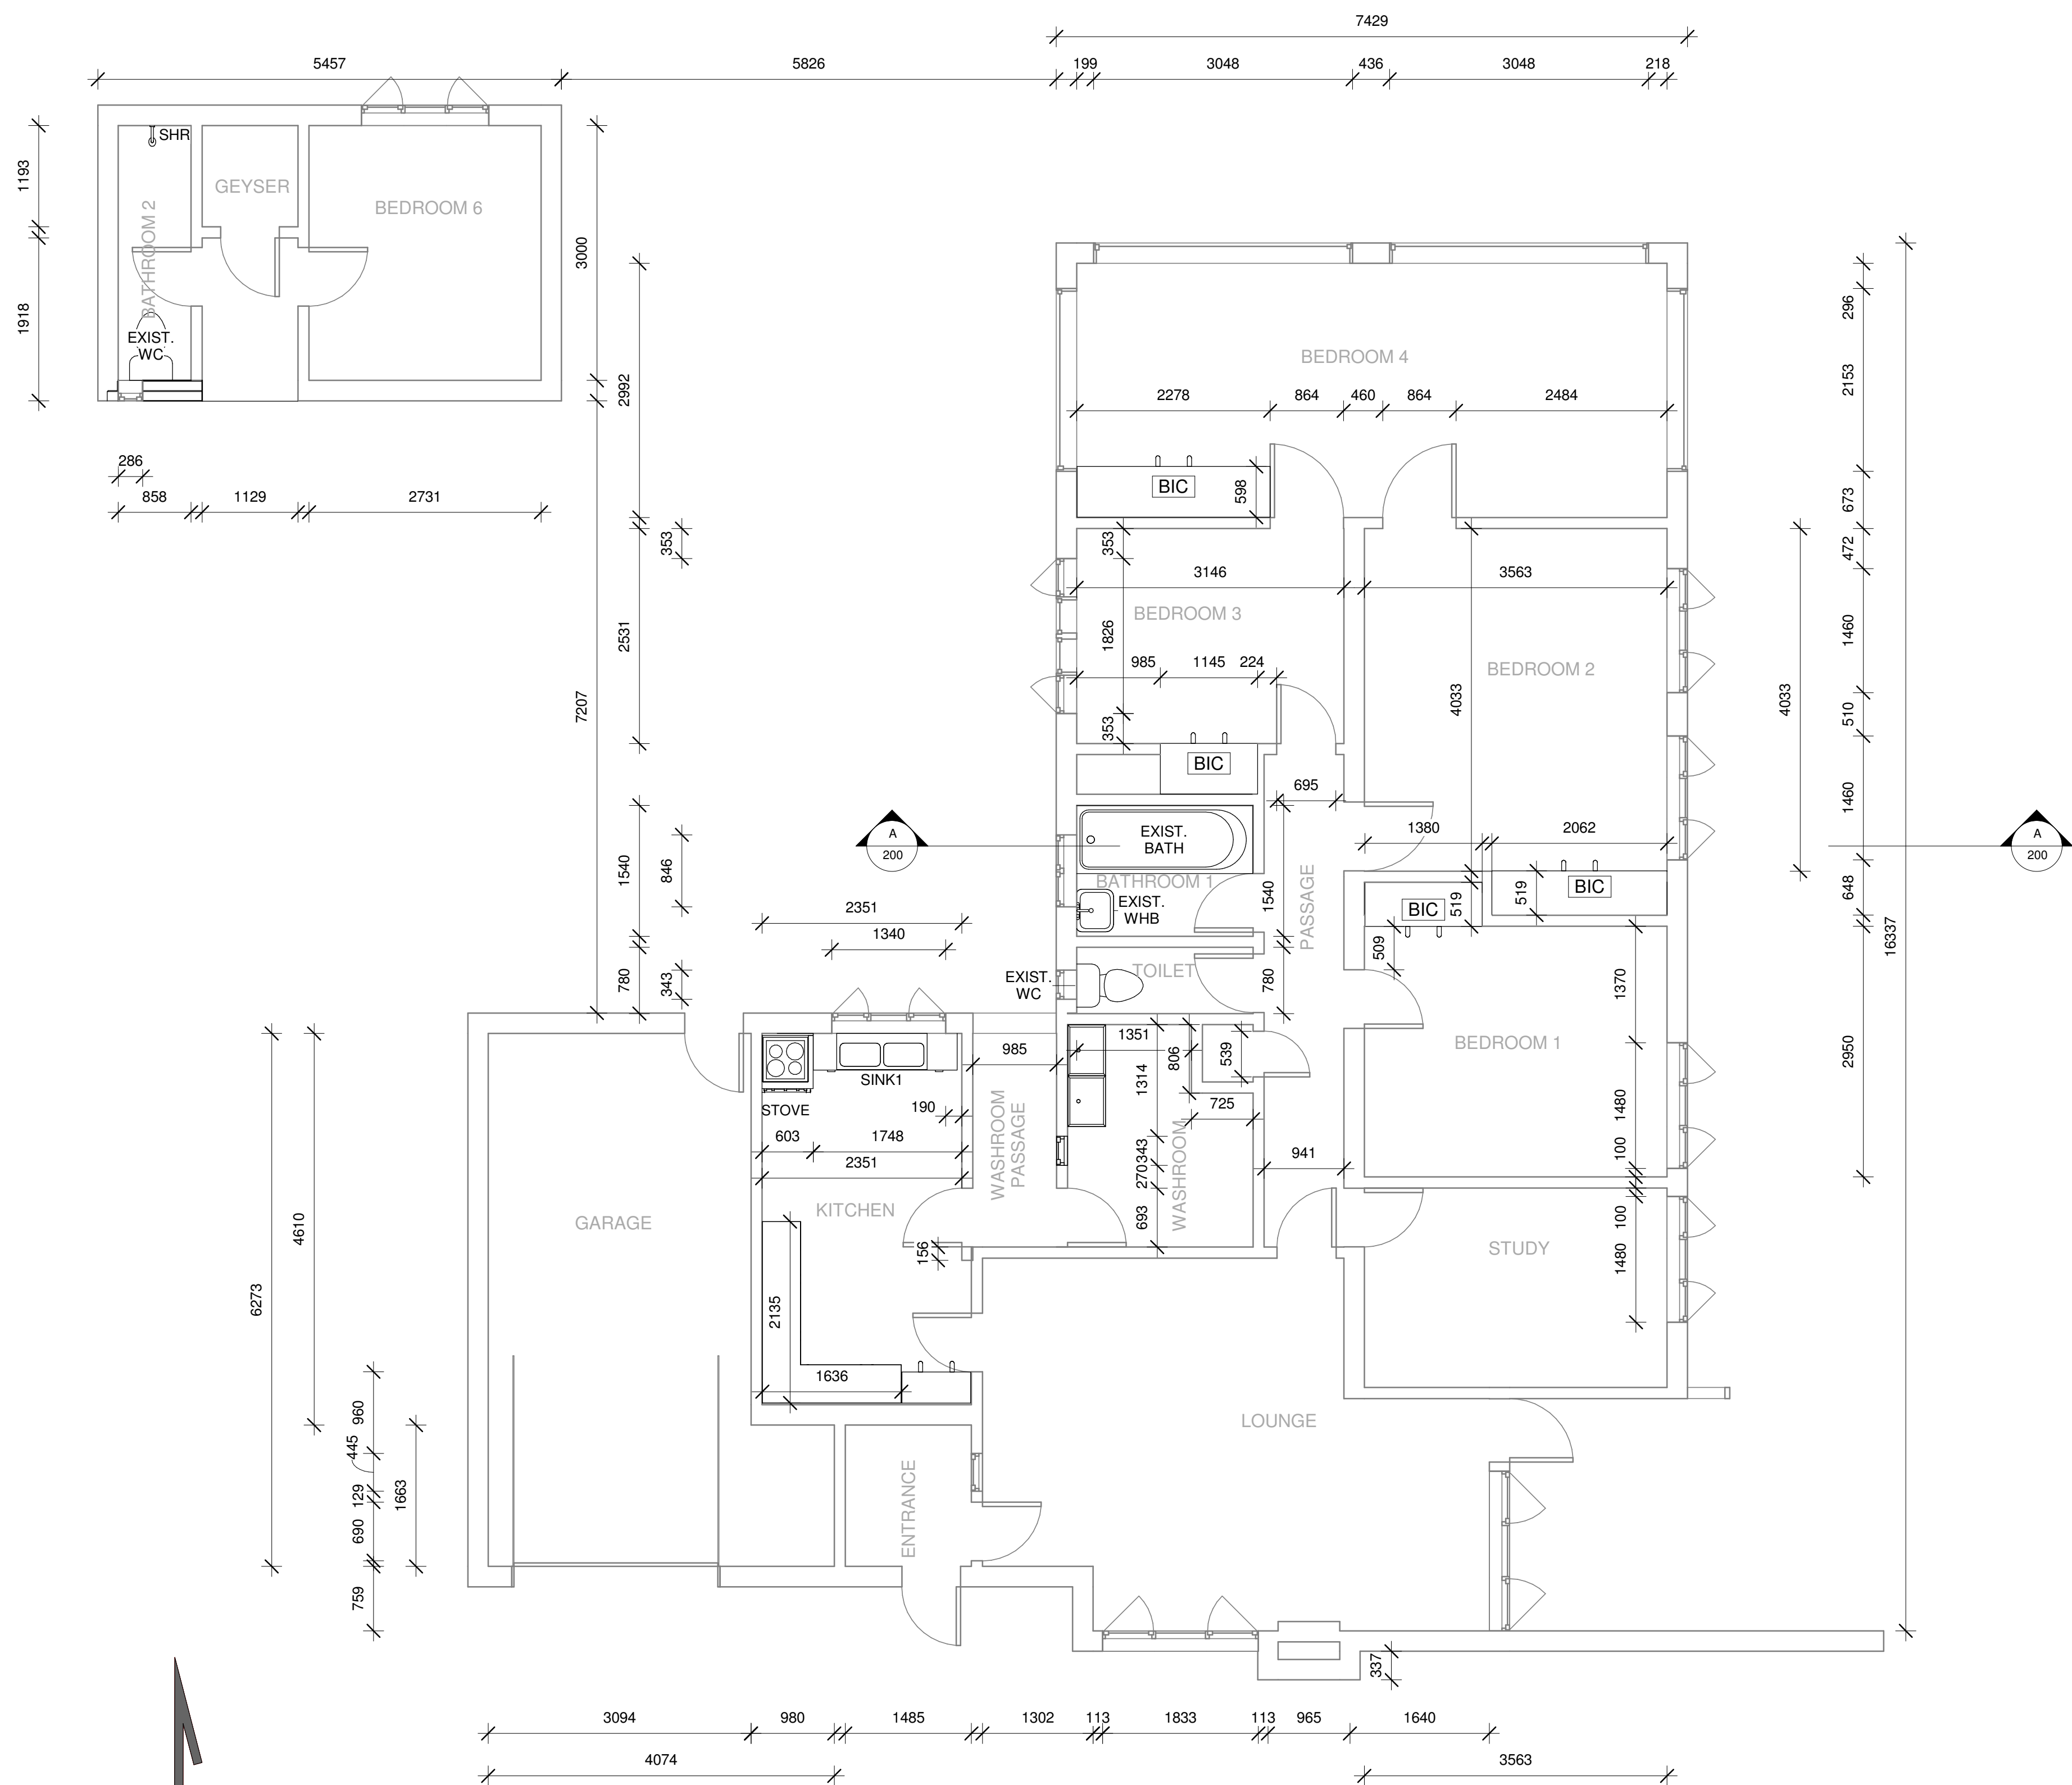

LEGEND:

TENDER

Rev	Date	Description of changes	By
A	14-04-2022	ISSUED FOR APPROVAL	SBM

REVISIONS

Client

SANBI
Biodiversity for Life
South African National Biodiversity Institute

PRETORIA NATIONAL BOTANICAL GARDEN
2 CUSSONIA AVENUE
BRUMMERIA, PRETORIA

Tel: (012) 843 5194
Email: t.muputzi@sanbi.org.za

Consultant

DELTA
built environment consultants

P O BOX 35703
MENLOPARK 0102

TEL: (012) 368 1850
FAX: (012) 348 4738

APPROVED
THE MASTER HELD AT DELTA BUILT ENVIRONMENT CONSULTANTS BEARS THE ORIGINAL SIGNATURE OF APPROVAL

SIGNATURE: NAME: S. BENADIE-MARAIS DATE: 14-04-2022

Project

SANBI LOWVELD STAFF RESIDENCES AND FACILITIES

Project Description

REPAIRS, RENOVATIONS & UPGRADES OF FACILITIES AT THE LOWVELD NATIONAL BOTANICAL GARDEN

Drawing Title

HOUSE 2 - FLOOR PLAN

Drawing Units: MILLIMETERS

Date: APRIL 2022	Scale: 1 : 50	Designed By: T. JANSE VAN RENSBURG
Checked By: M. POTGIETER	Drawn By: I. MULDER	Approved By: S. BENADIE-MARAIS
Drawing No: P21124-TN-06-ARC-100	Rev:	