

A - GARDEN OFFICE -

Design, procurement and supervision of structural repairs and repainting.

B - STOREROOMS, BUS STORE, WORKSHOPS AND SEEDBANK -

Design, procurement and supervision painting.

C - RICHARD CROWE HALL -

Design, procurement and supervision of damp proofing, painting and electrical repairs.

D - GARDEN SHED OFFICES-

Design, procurement and supervision of structural repairs.

E - TICKET OFFICE -

Design, procurement and supervision of the emergency escape door.

F - ADMINISTRATION BUILDING -

Design, procurement and supervision of a new external steel service ladder.

G - TEA ROOM RESTAURANT -


Design, procurement and supervision of structural repairs.

H - VIDACAFE BACKDOOR ENTRANCE 17 -


Design, procurement and supervision of a new screen.

J - STAFF HOUSE LOUNGE -



Design, procurement and supervision of the repair to the surface bed and installation of new aluminium door and window.

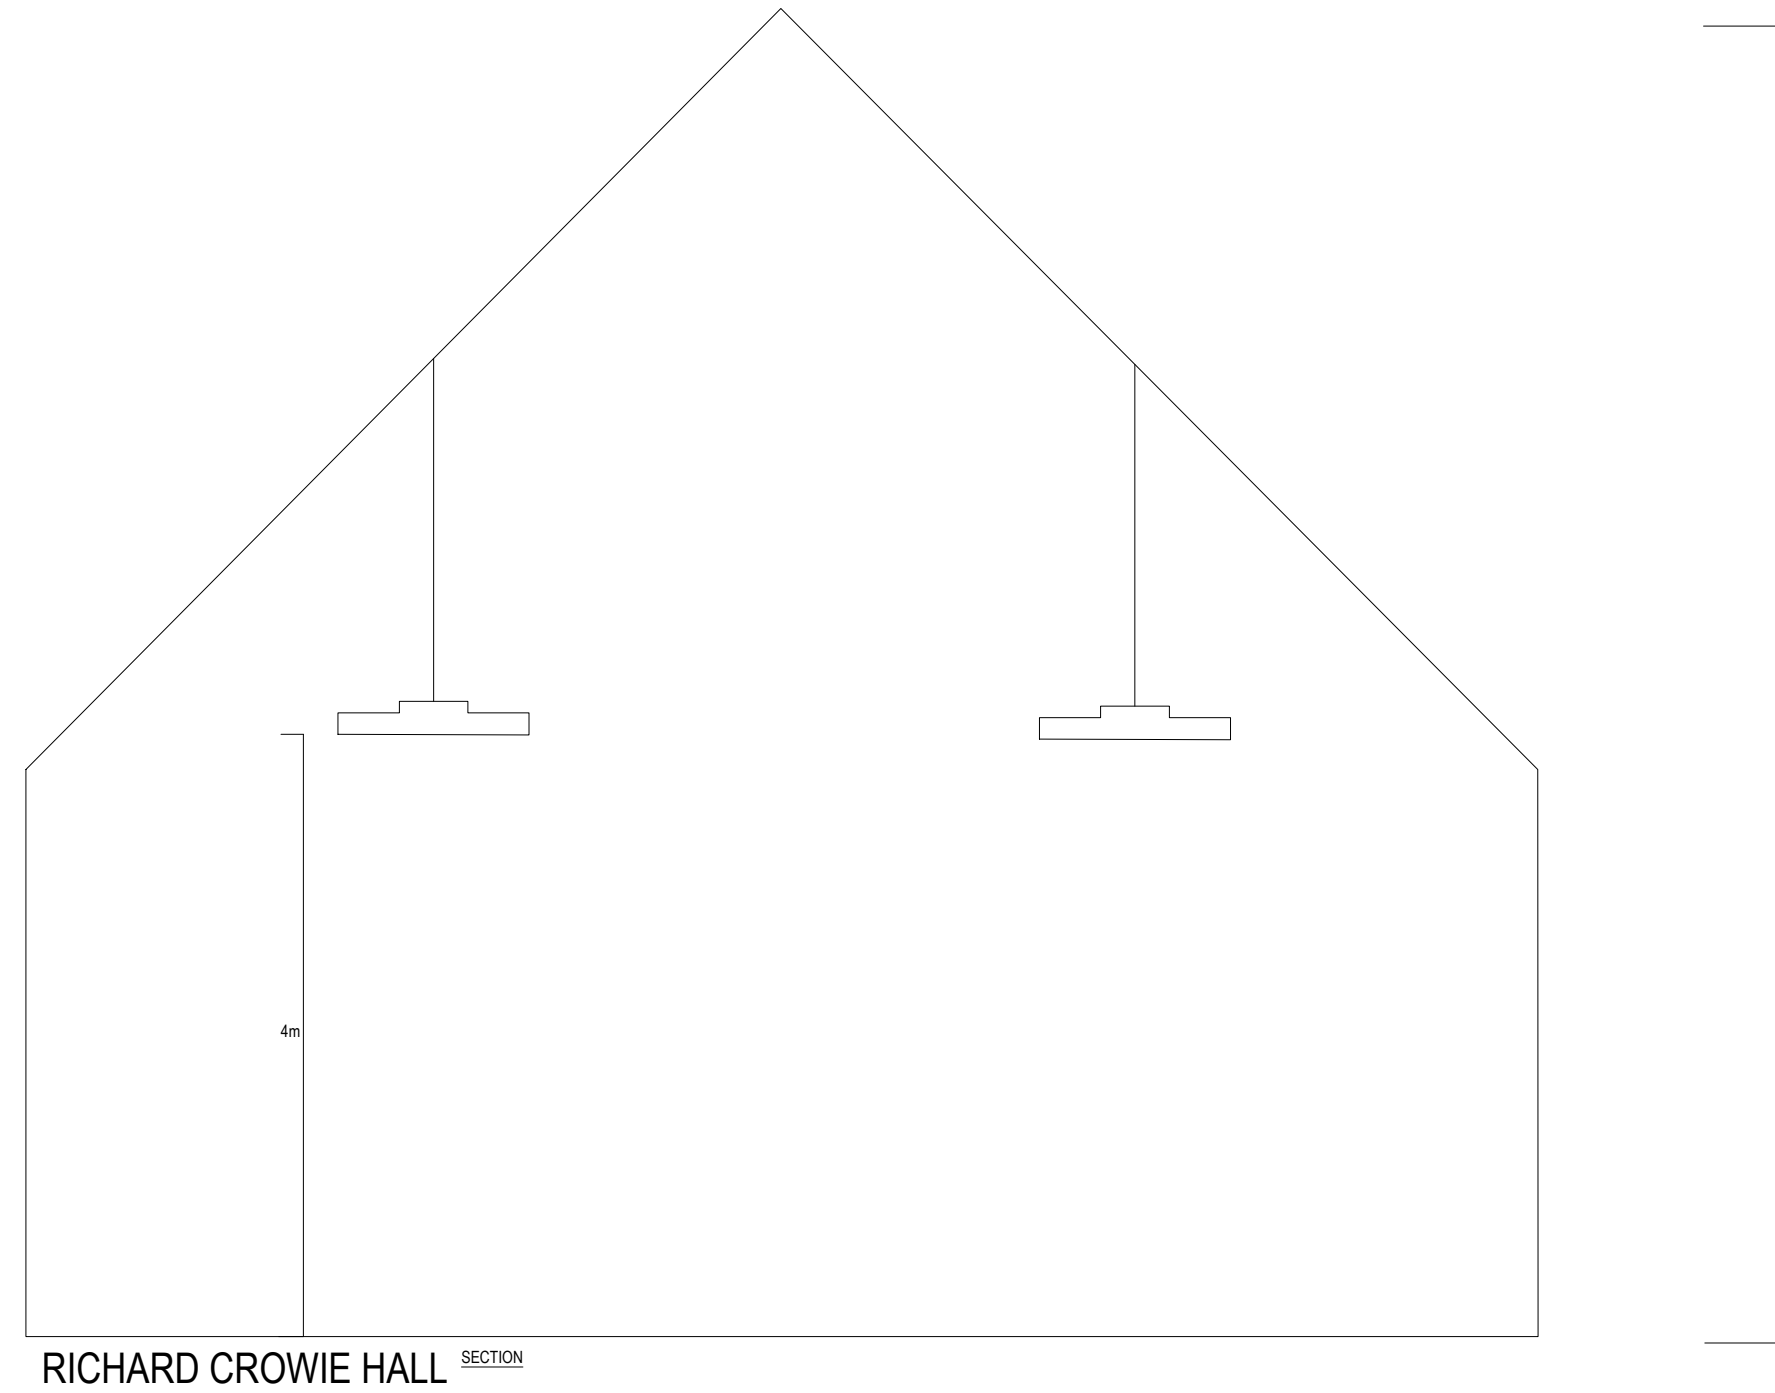



Repair damp-course by using
Injectable Damp Proof Course
(DPC) to treat rising damp. All
to specialist specification and
detail.

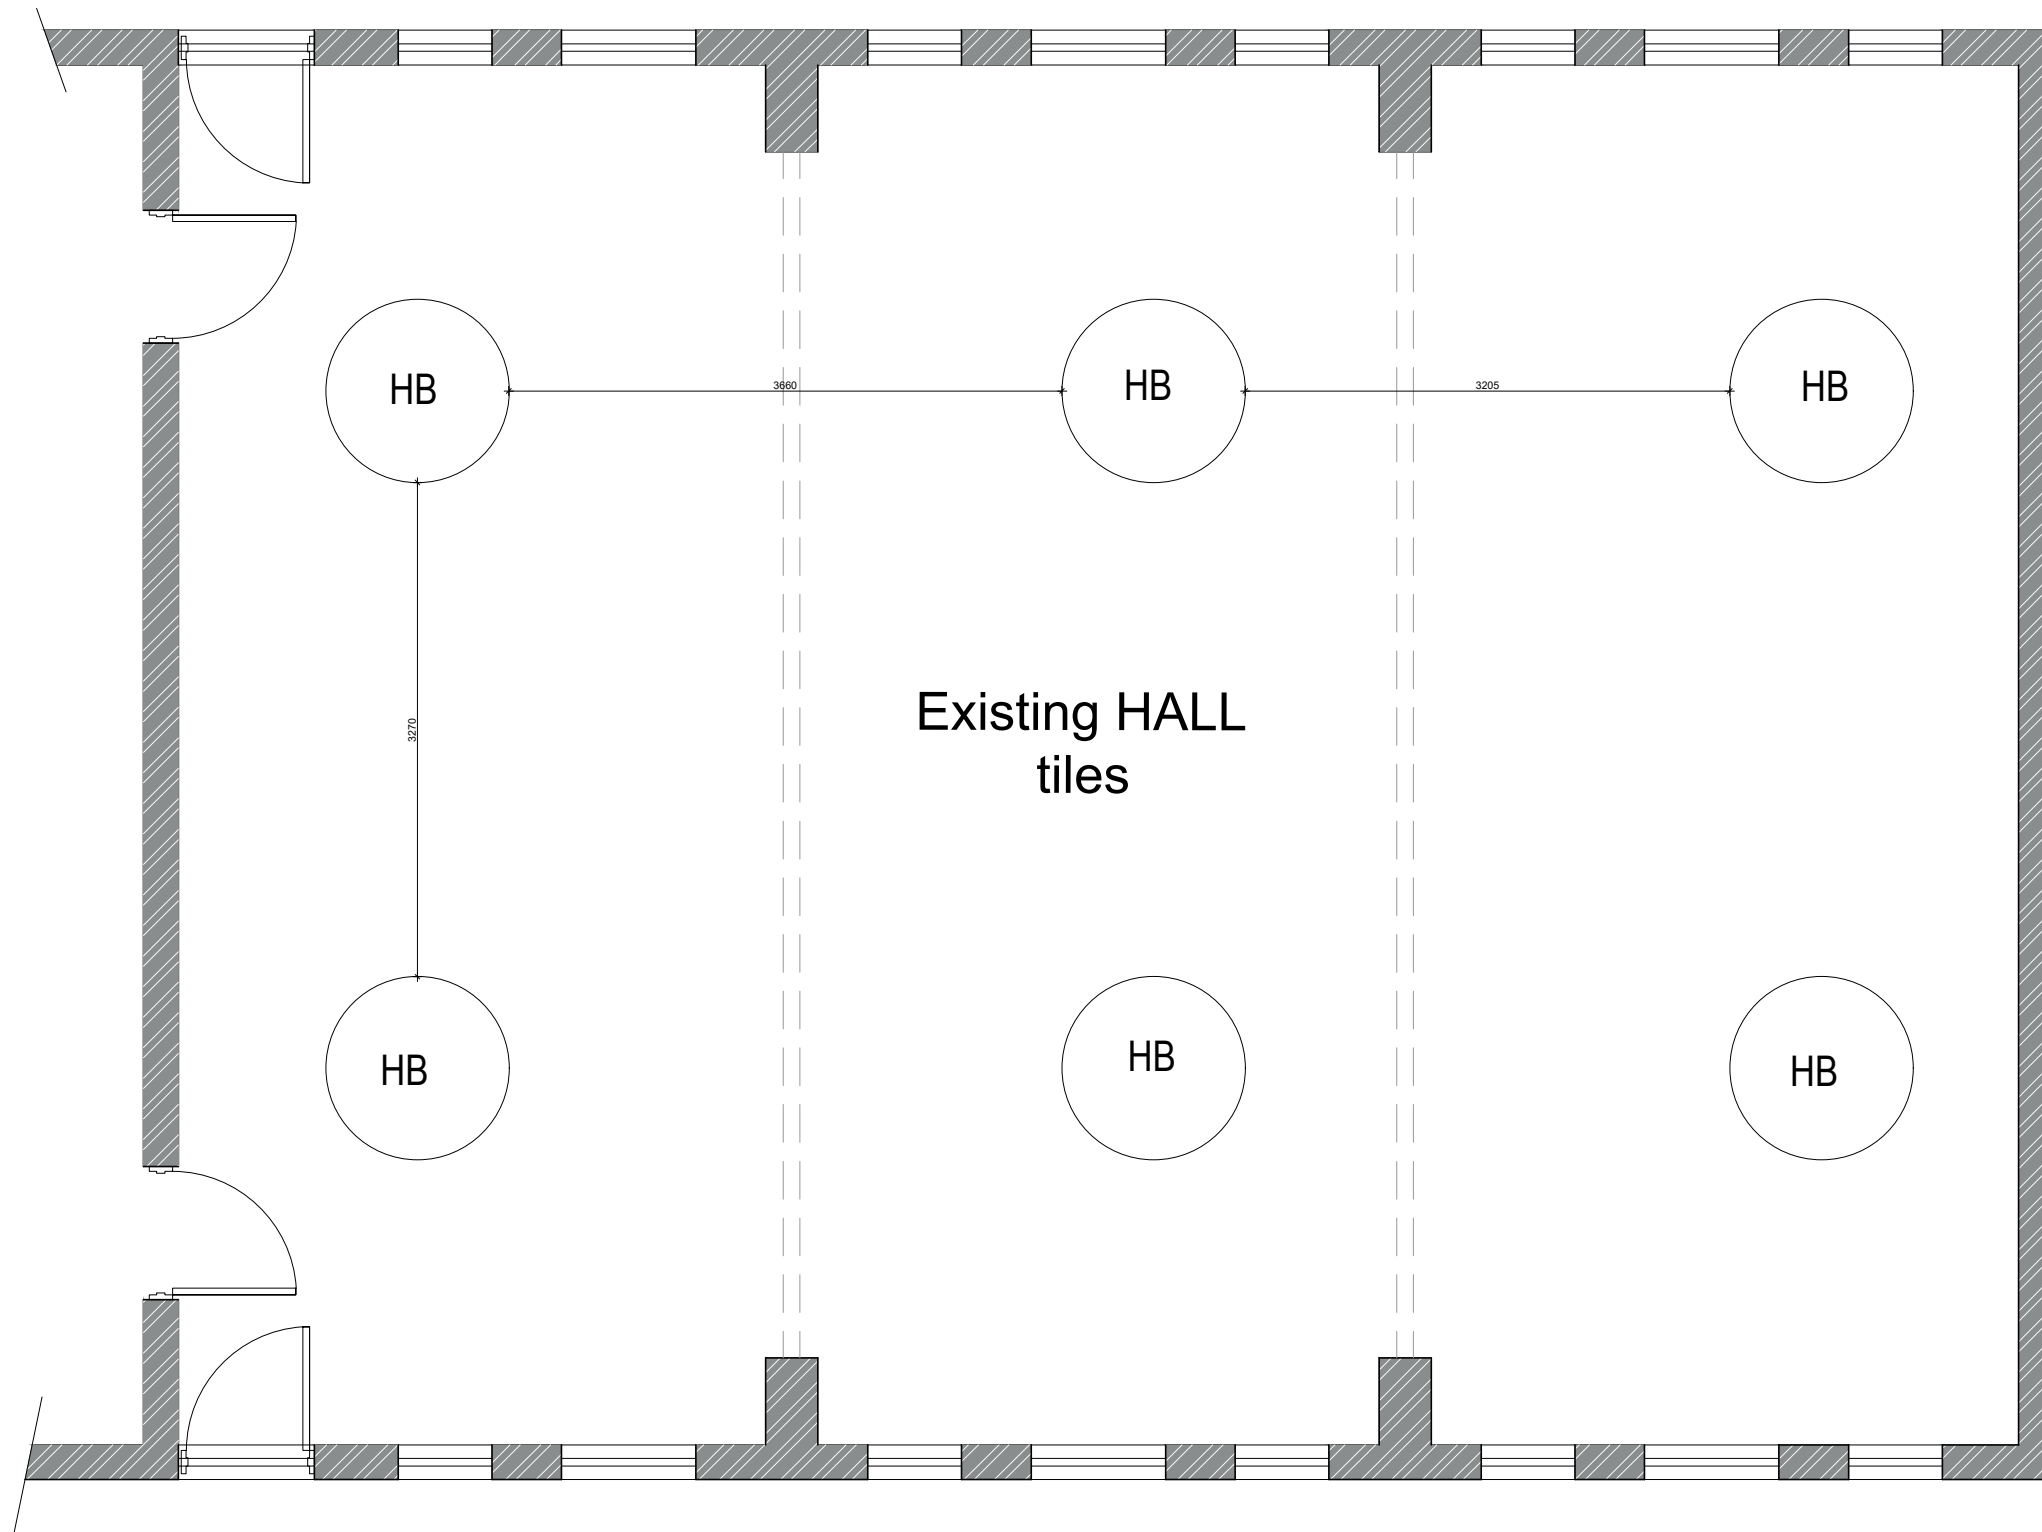

 RICHARD CROWIE HALL FLOOR PLAN
SCALE 1 : 50

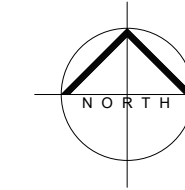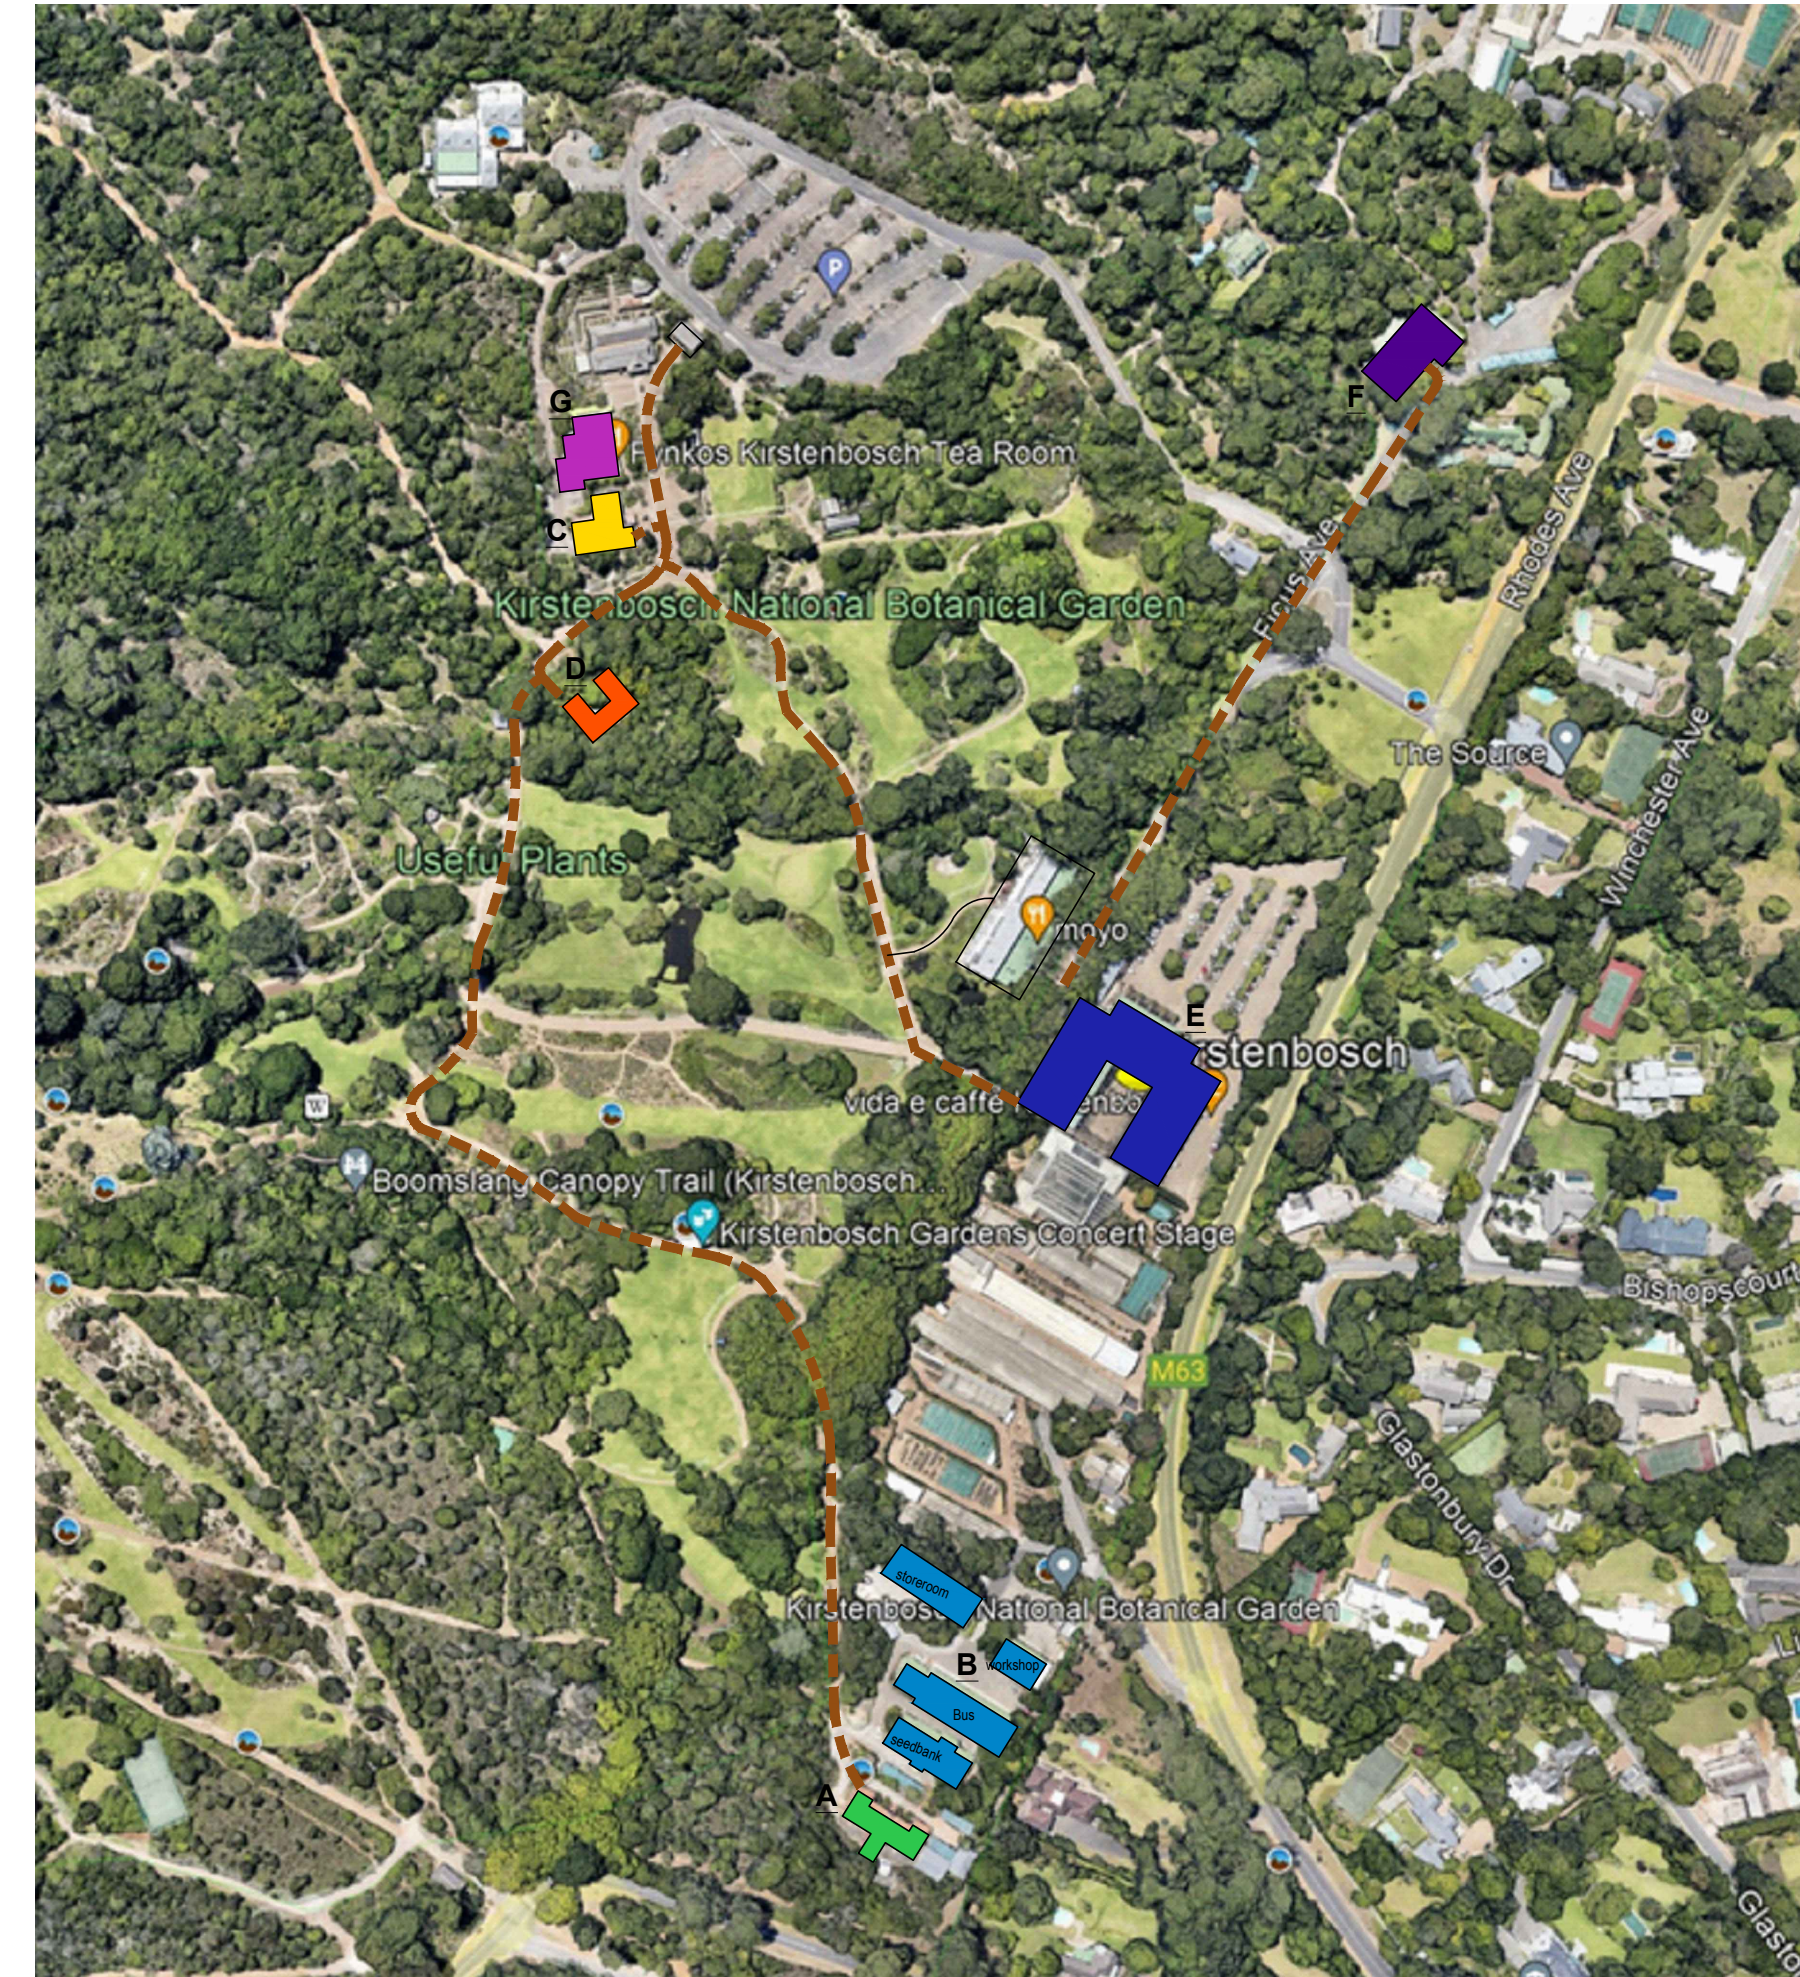

SITE LOCALITY PLAN

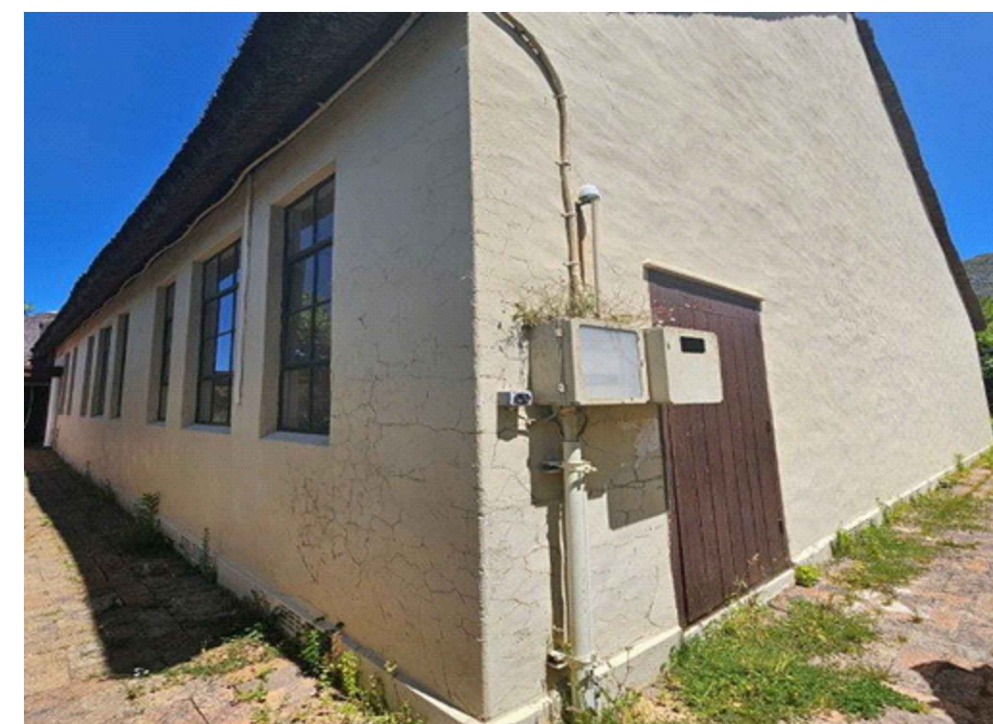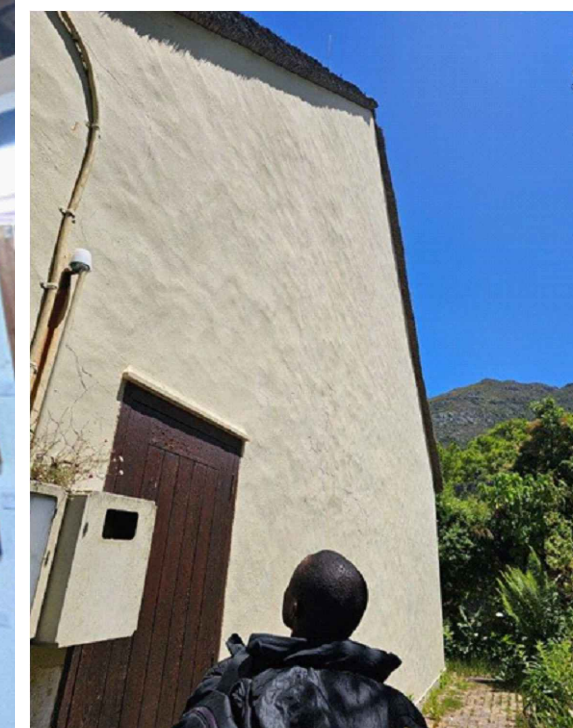

— install waterproofing membrane and Increase overhand to 300mm

[illegible]