


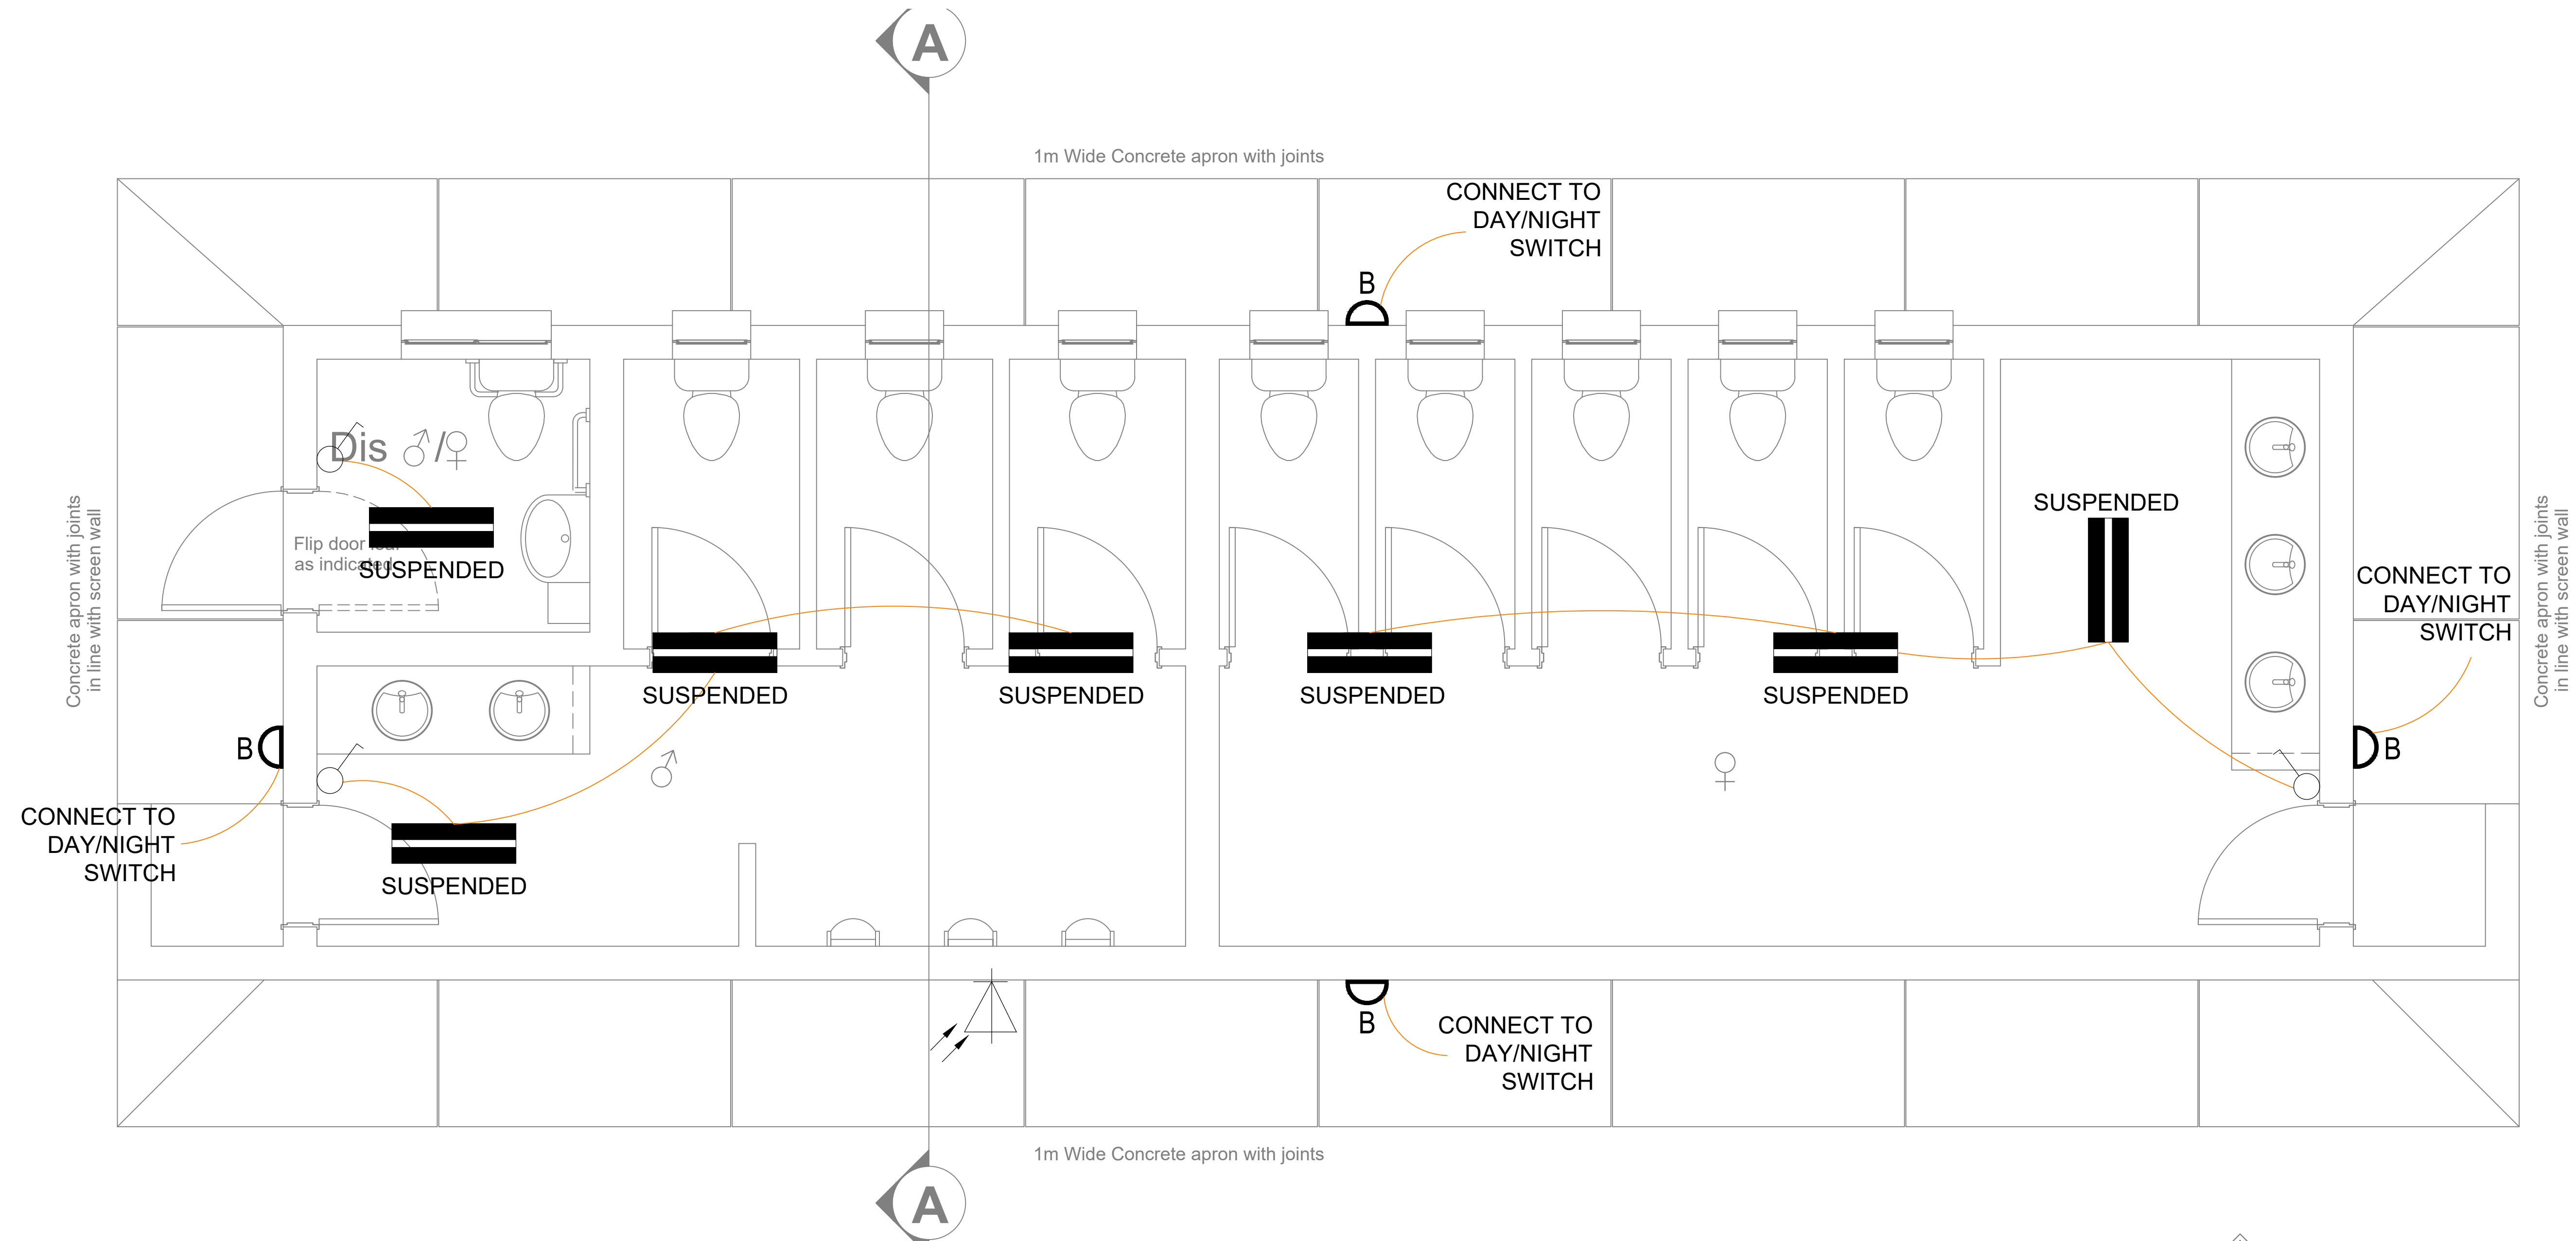

Ground Floor Plan
1 : 25


Proposed Luminaires



Beka Series 30 Lascon C10

LEGEND:	
SYMBOL	DESCRIPTION
	SUSPENDED MOUNTED LINEAR LUMINAIRE COMPLETE WITH 4000K 24W LED's: TYPE LASCON C10 / 24W LED TRIDONIC / 6080LM / PHOTO ENGRAVE LENSE - 4000K IP65 RATED OR SIMILAR.
	SURFACE MOUNTED BULKHEAD LUMINAIRE COMPLETE WITH 4000K 17W LED's: TYPE BEKA SERIES 30 17W 4000K BLACK TEXTURED BULKHEAD OR SIMILAR.
	FLUSH MOUNTED ONE WAY ONE LEVER LIGHT SWITCH WITH STEEL COVER PLATE. HEIGHT - 1200mm AFFL.
	DAY/NIGHT SWITCH

- NOTES:**
- USE STEEL CONDUIT FOR INDOOR SURFACE MOUNTED OR OUTDOOR APPLICATIONS AND PVC CONDUIT IN CEILING VOID OR CONCRETE APPLICATIONS. USE HOSPITAL SADDLES FOR STEEL CONDUIT.
 - CONNECT SURFACE MOUNTED LUMINAIRE VIA 65mmØ OUTLET BOX MOUNTED IN CEILING VOID OR FLUSH IN WALL.
 - ON SITE COORDINATION BETWEEN ALL SERVICES SHOULD BE DONE (BY CONTRACTOR) BEFORE ANY INSTALLATION WORK COMMENCES.
 - INSTALL WIRING/CABLING IN CONDUIT, WIRING CHANNEL OR ON CABLE LADDER.
 - FLOOD LIGHTS SHOULD BE INSTALLED ON A RETROFIT SWIVEL POLE MOUNTING BRACKET EQUAL OR SIMILAR TO EAZYREACH ROTATE POLE AND MOUNTED AT GUTTER HEIGHT AGAINST THE STRUCTURE.

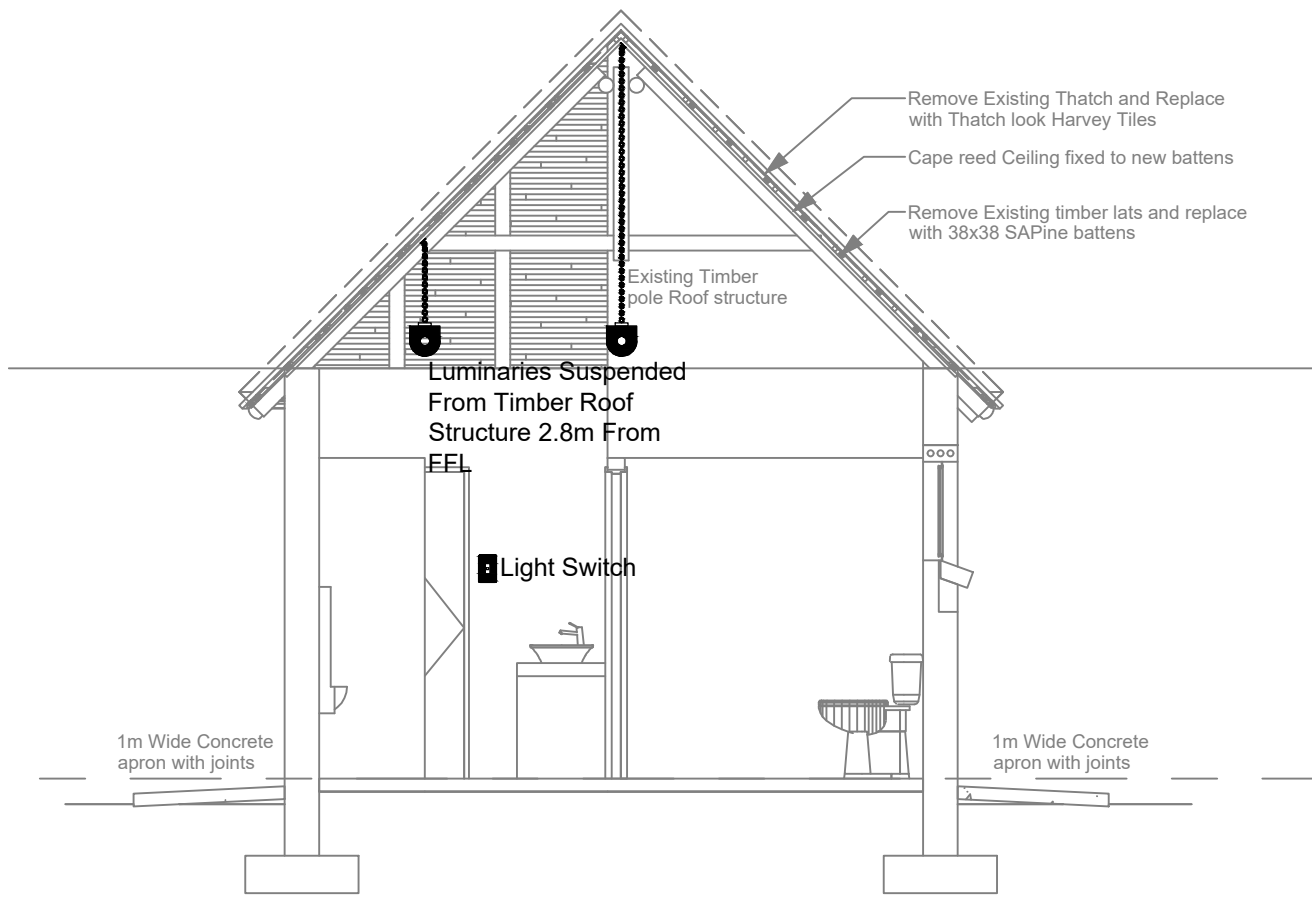

Section A-A
1 : 50

DO NOT SCALE DRAWING IF IN DOUBT, REFER TO DRAWING OFFICE	CLIENT PLAN NUMBER		APPROVED BY COUNCIL / CLIENT		DATE	INITIAL	CODE	REVISION DESCRIPTION	CLIENT	
					04/10/2021	G.F.	AA	ISSUED FOR TENDER	SANBI Biodiversity for Life South African National Biodiversity Institute bvi ENGINEERING PROCUREMENT MANAGEMENT BVI Consulting Engineers Gauteng PTY (Ltd) Registration no. 1998/00002207 Visit or contact us online at www.bvigroup.co.za PROVINCE: Gauteng OFFICE: Pretoria E-MAIL: pla@bvigo.co.za +27 12 940 1111 CESA GREEN BUILDING COUNCIL MEMBER ORGANISATION - 2012	
	REFERENCE DRAWINGS		CITY ENGINEER / CLIENT		REG. NO.	DATE				
	NUMBER	DRAWING DESCRIPTION	AMENDMENTS CODE							
		A-Y : REPORT/DESIGN/TENDER 00-99 : CONSTRUCTION Z : AS BUILT		A : BY CLIENT B : BY ARCHITECT C : BY MECHANICAL OR ELECTRICAL D : BY BVI E : BY OTHER ()						
				</						

Existing Thatch roof covering and supports to be removed and replaced with Harvey tile Thatch look on SAPine Battens Roof pitch to match existing to Engineers spec and Detail

Wall Plate
105 000

Luminaries Suspended From Timber Roof Structure 4.6m From FFL

Luminaries Suspended From Timber Roof Structure 4.6m From FFL

Existing Natural Stone walls

Note: New Beam filling to be natural stone to match existing

Ground Floor
100 000 T.O.C

LEGEND:	
SYMBOL	DESCRIPTION
	SUSPENDED MOUNTED HI-BAY LUMINAIRE COMPLETE WITH 4000K 146W LED's: TYPE BEKA ECOBAY 146W LED WITH GLASS PROTECTOR - 4000K IP66 RATED OR SIMILAR.
	SIGNAGE LUMINAIRE COMPLETE WITH 4000K 26W LED'S: TYPE BEKA FOCUS 26W LED - 4000K IP66 RATED OR SIMILAR.
	DAY/NIGHT SWITCH




BEKA FOCUS


1. USE STEEL CONDUIT FOR INDOOR SURFACE MOUNTED OR OUTDOOR APPLICATIONS AND PVC CONDUIT IN CEILING VOID OR CONCRETE APPLICATIONS. USE HOSPITAL SADDLES FOR STEEL CONDUIT.
2. CONNECT SURFACE MOUNTED LUMINAIRE VIA 65mmØ OUTLET BOX MOUNTED IN CEILING VOID OR FLUSH IN WALL.
3. ON SITE COORDINATION BETWEEN ALL SERVICES SHOULD BE DONE (BY CONTRACTOR) BEFORE ANY INSTALLATION WORK COMMENCES.
4. INSTALL WIRING/CABLING IN CONDUIT, WIRING CHANNEL OR ON CABLE LADDER.
5. FLOOD LIGHTS SHOULD BE INSTALLED ON A RETROFIT SWIVEL POLE MOUNTING BRACKET EQUAL OR SIMILAR TO EAZYREACH ROTATE POLE MOUNTING BRACKET.

34398-02-325-04-01 - GATE HOUSE - LIGHTING LAYOUT AA.dwg

[illegible]

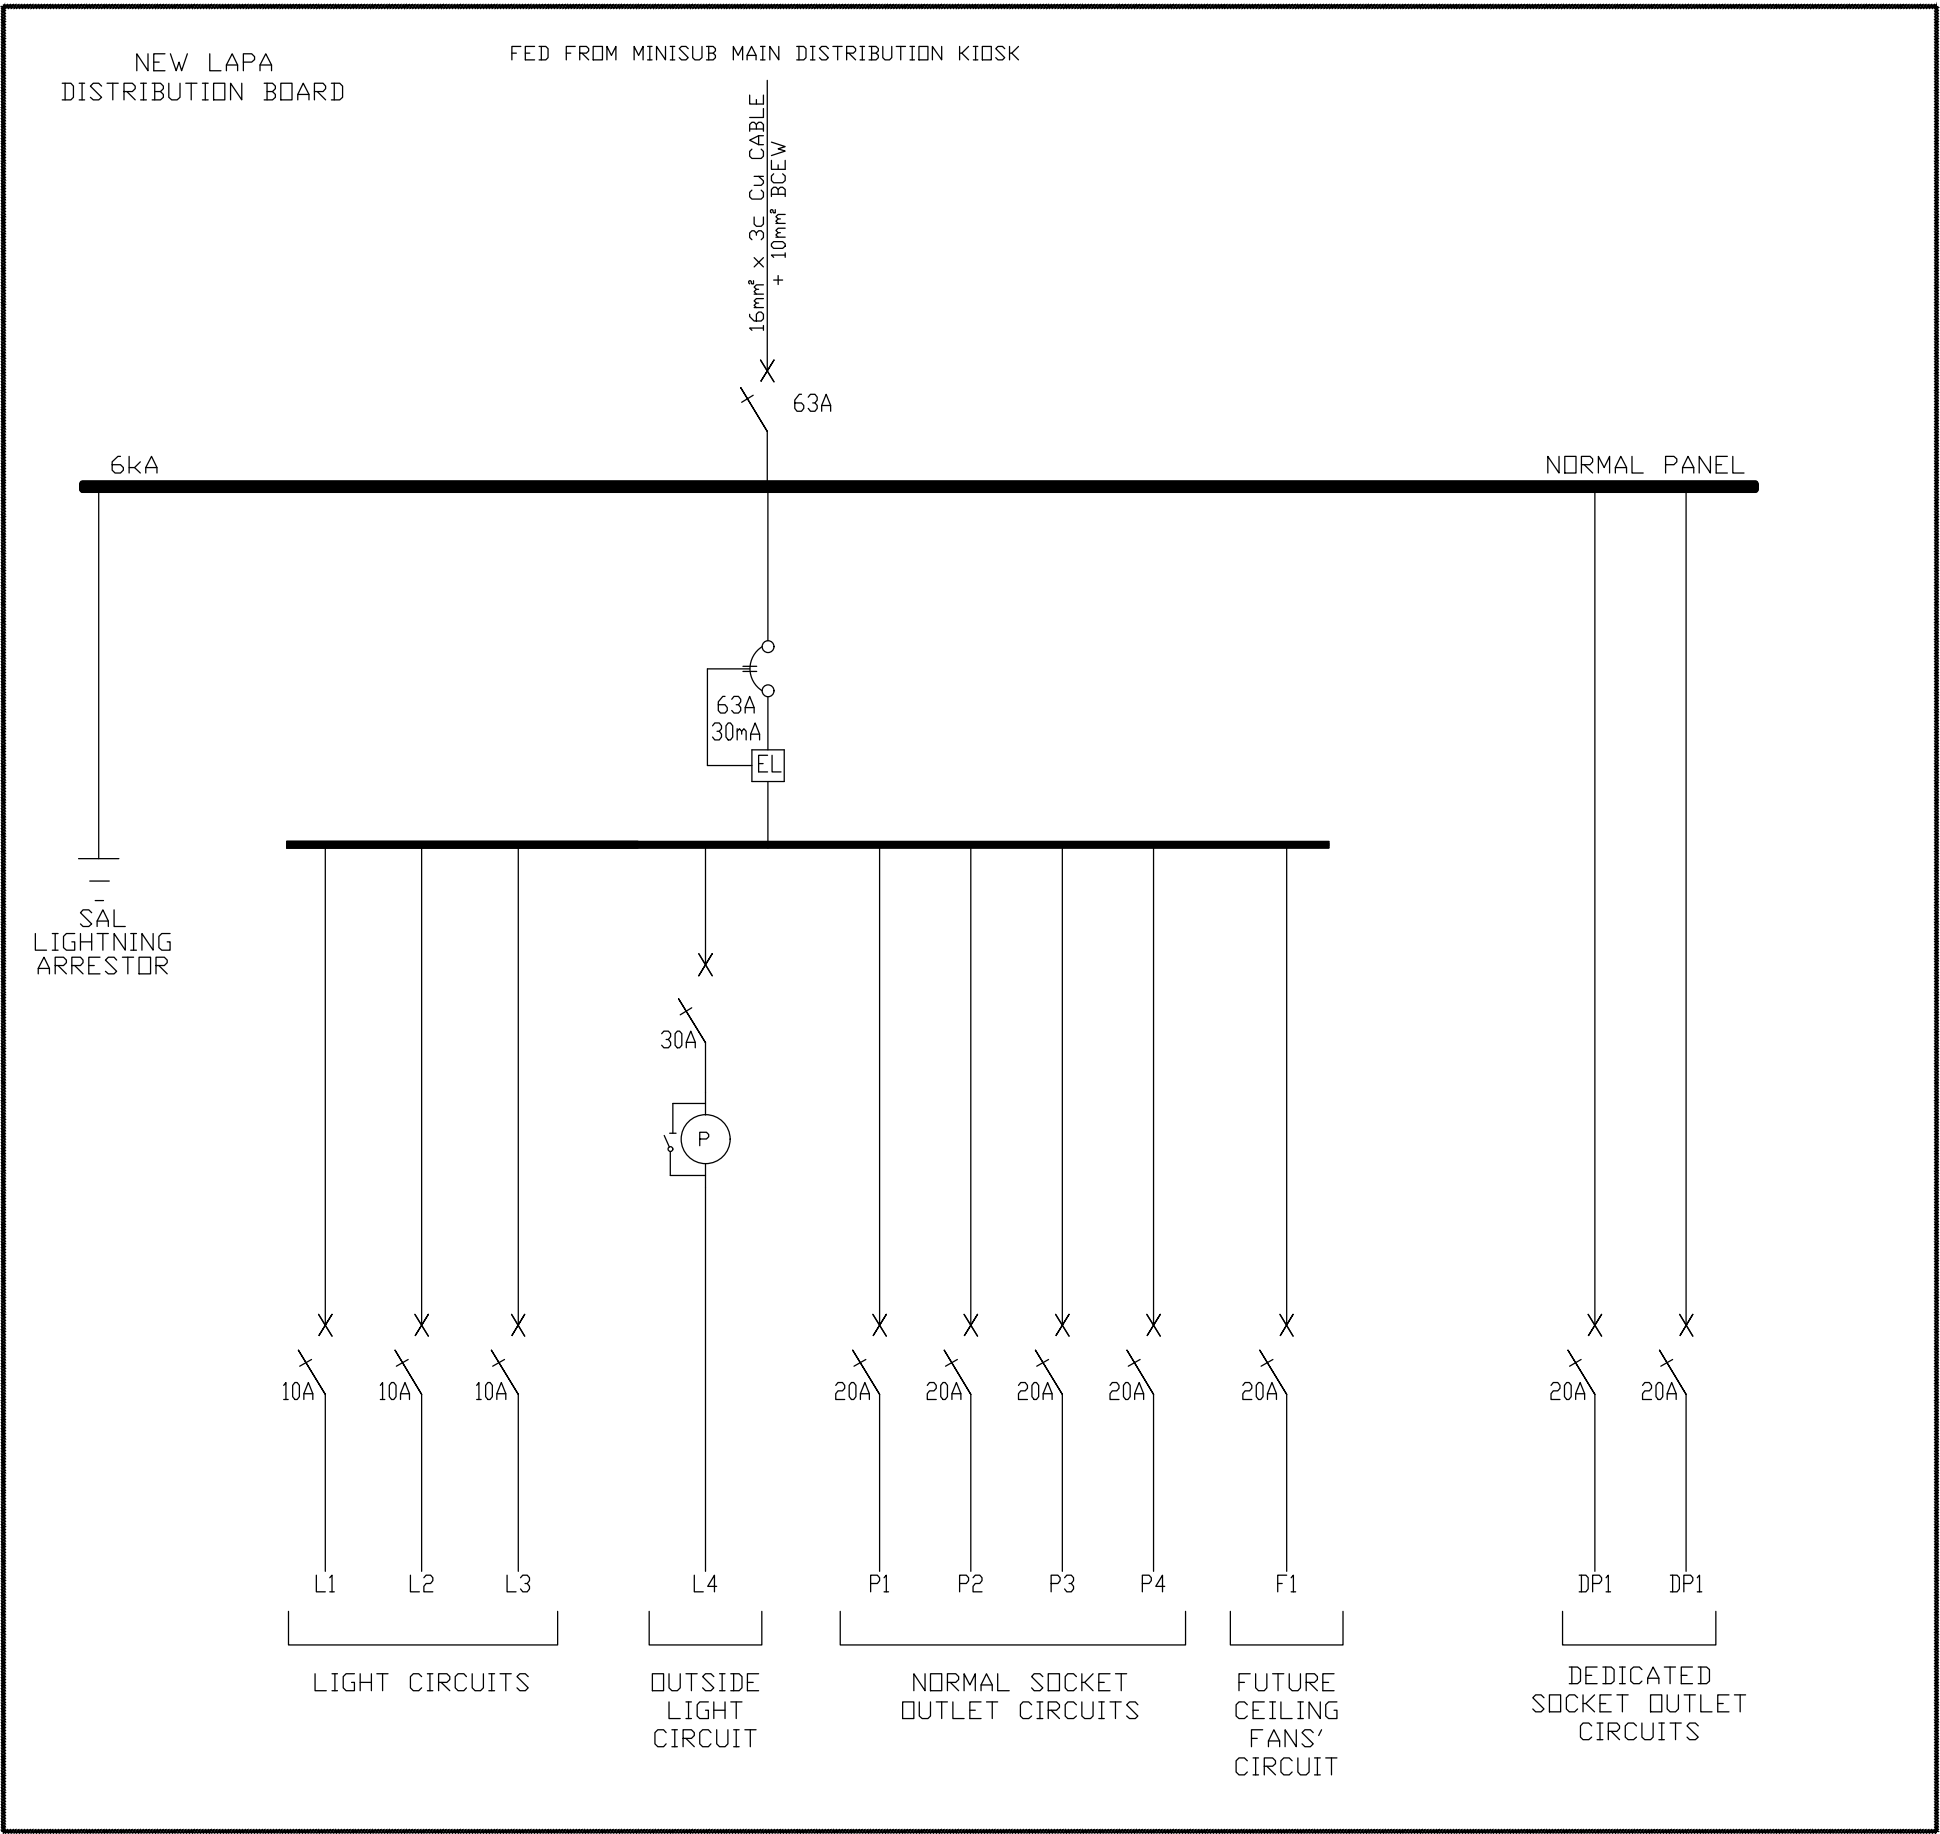


LEGEND

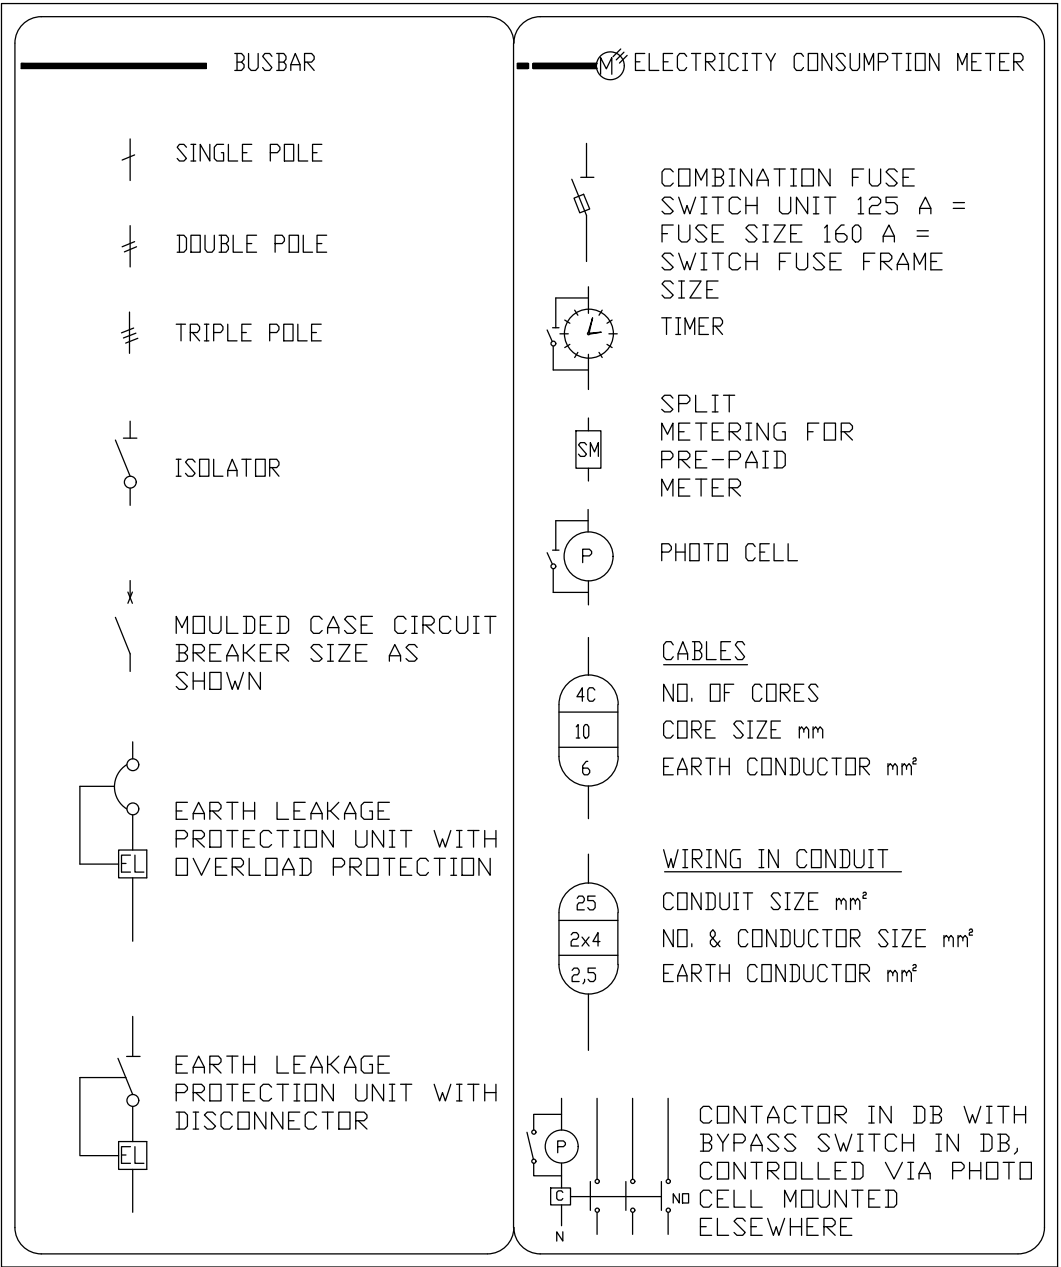


- NOTES:
1. DISTRIBUTION BOARD TO BE FLUSH MOUNTED
 2. DISTRIBUTION BOARD TO BE IP54 RATED
 3. DISTRIBUTION BOARD TO HAVE A LOCKABLE DOOR
 4. ALLOW FOR 25% SPARE SPACE
 5. CIRCUIT BREAKERS TO BE CBI
 6. COLOUR: ORANGE

DO NOT SCALE DRAWING IF IN DOUBT, REFER TO DRAWING OFFICE	CLIENT PLAN NUMBER		APPROVED BY COUNCIL / CLIENT			DATE	INITIAL	CODE	REVISION DESCRIPTION	CLIENT
						04/10/2021	G.F.	AA	ISSUED FOR TENDER	
	REFERENCE DRAWINGS		CITY ENGINEER / CLIENT							
	NUMBER	DRAWING DESCRIPTION	REG. NO.			DATE				
			AMENDMENTS CODE							
			A-Y : REPORT/DESIGN/TENDER							SANBI Biodiversity for Life South African National Biodiversity Institute
			00-99 : CONSTRUCTION							
			Z : AS BUILT							
			/A : BY CLIENT							
			/B : BY ARCHITECT							
			/C : BY MECHANICAL OR ELECTRICAL							
			/D : BY BVI							
			/E : BY OTHER ()							


PROJECT		APPROVED BY BVI	
Mokopane - Bio Diversity Centre		ENGINEER/TECHNOLOGIST	REG. NO.
DRAWING TITLE		DATE	
NEW LAPA - GROUND FLOOR PLAN SCHEMATIC LAYOUT		SCALE	NTS
		DRAWN	FN
		DESIGNED	GF
		CHECKED	GF
		PLAN NUMBER	REV. NO.
		DATE SAVED	
		34398-02-392-01-01	AA
		10/09/2021	RE-Francois
			A1

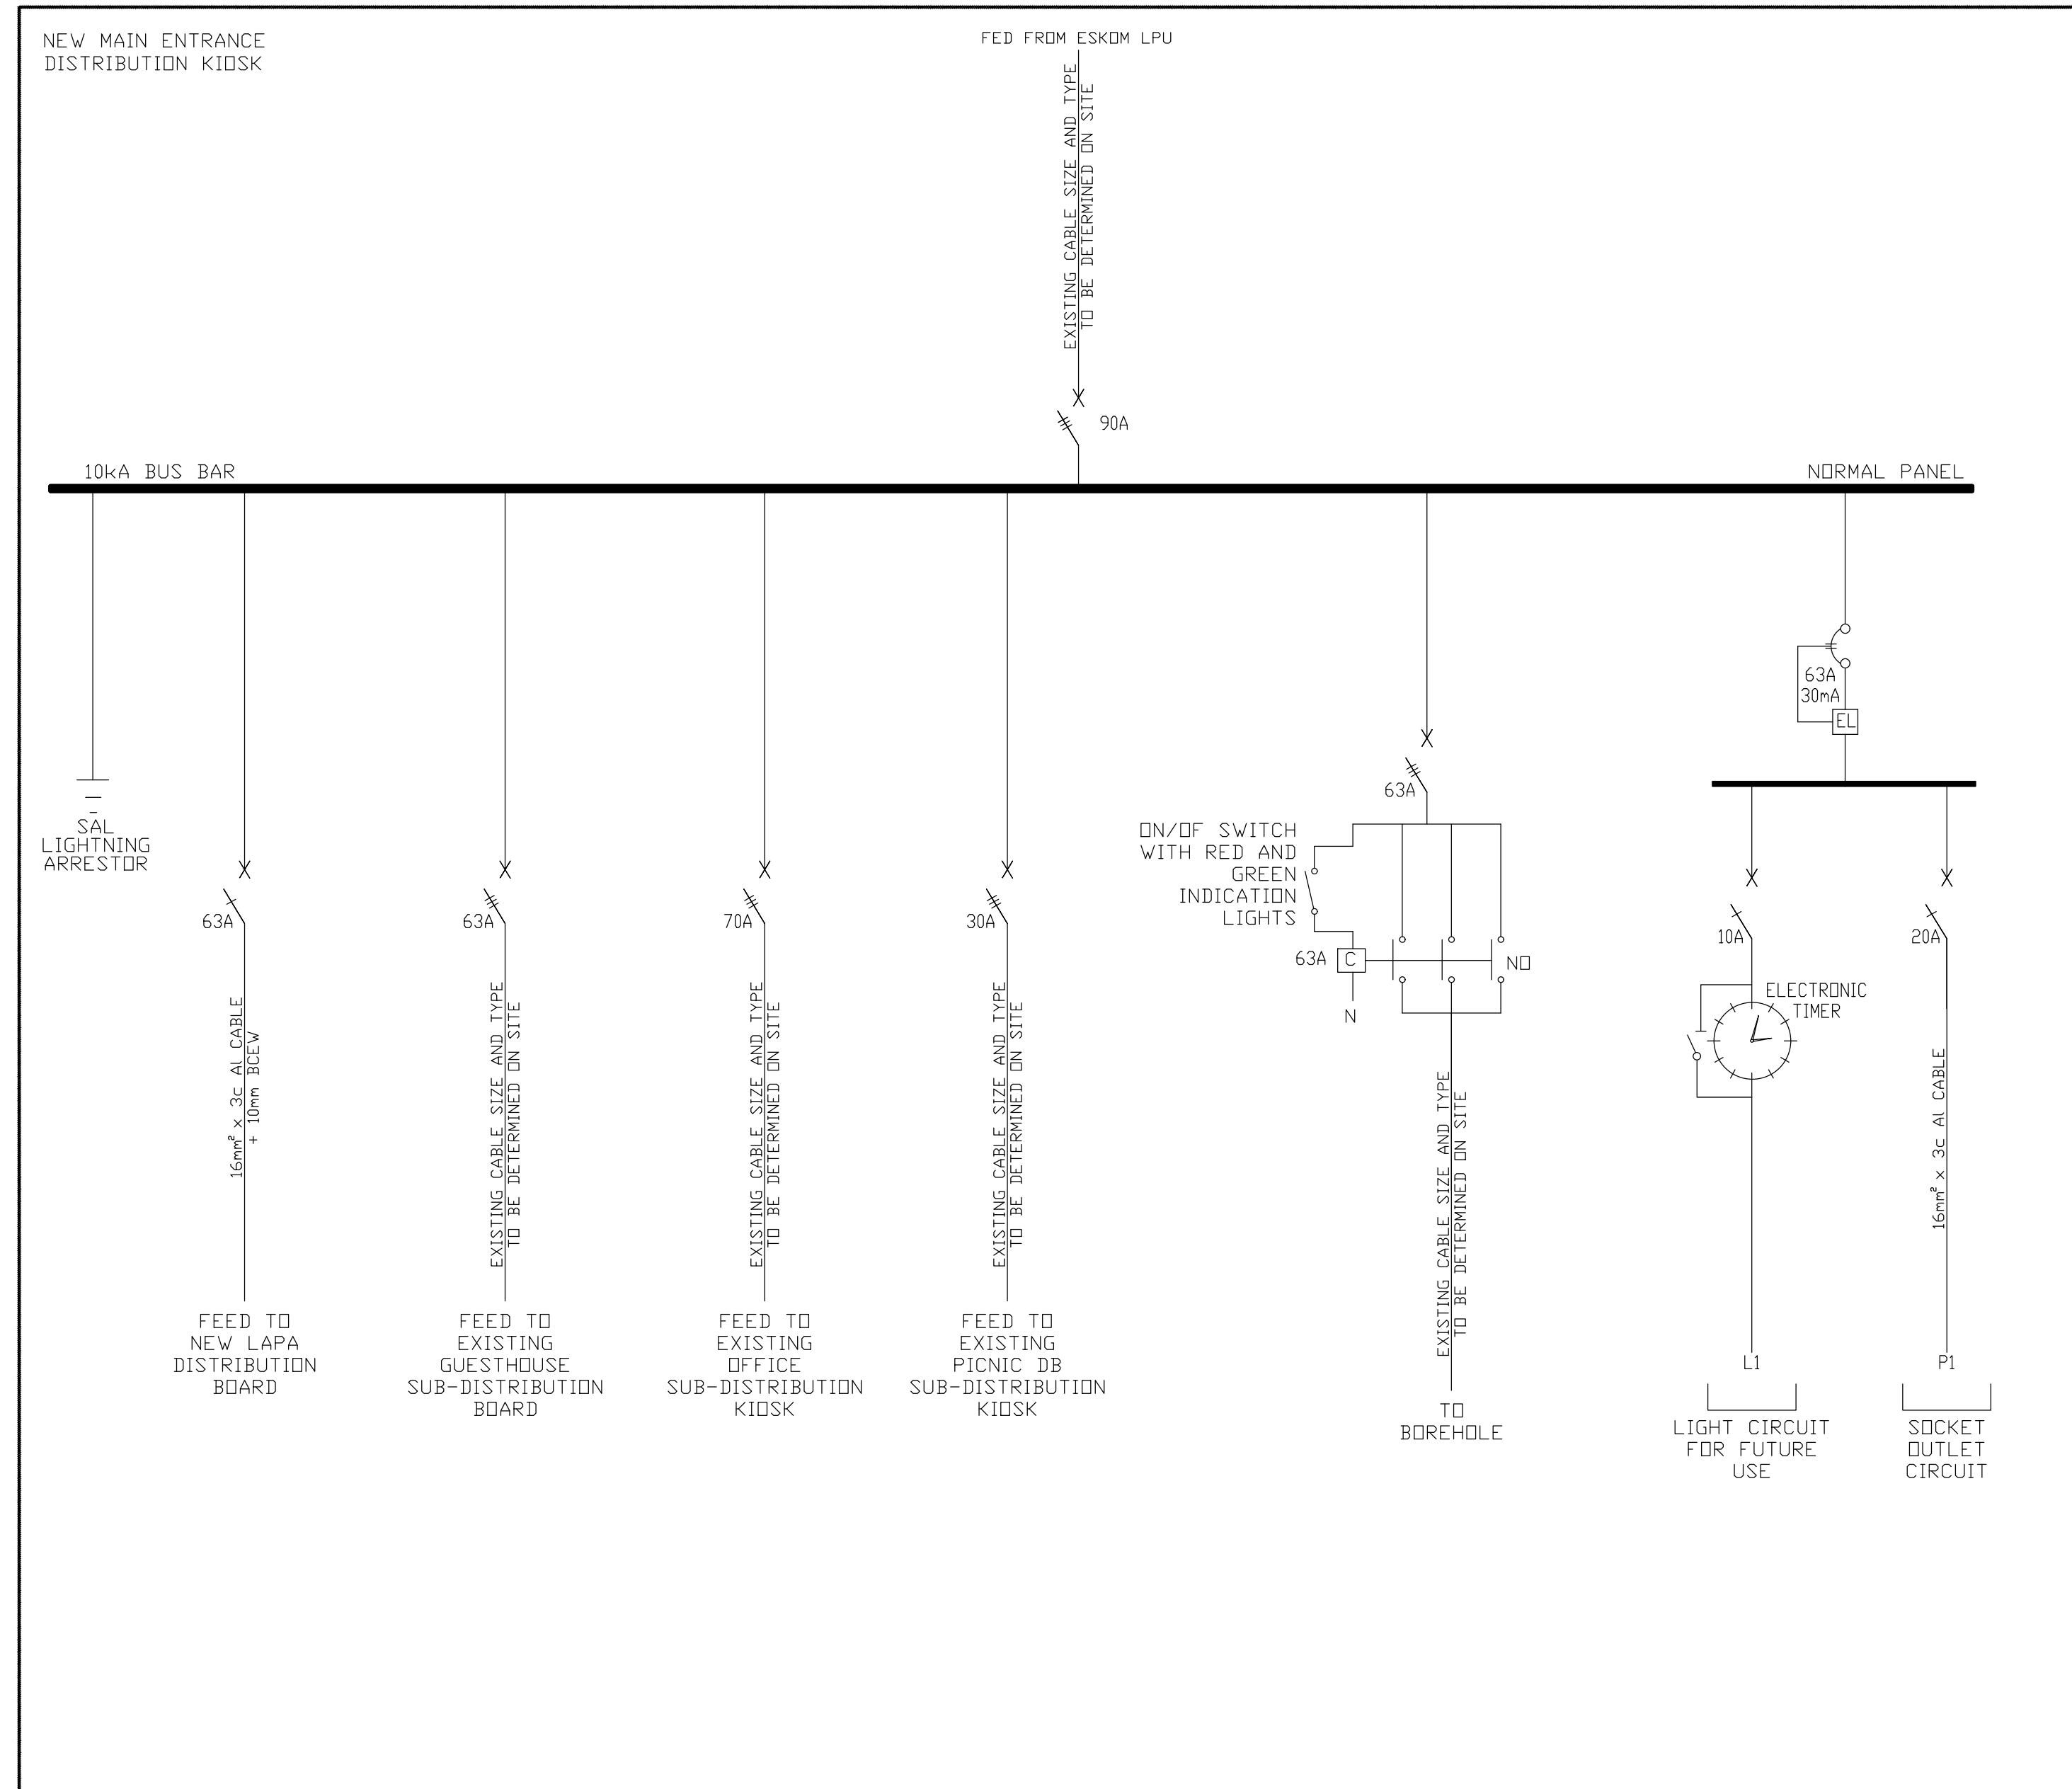

- NOTES:
1. DISTRIBUTION KIOSK TO BE MOUNTED IN THE GROUND (FREE STANDING)
 2. DISTRIBUTION KIOSK TO BE IP54 RATED
 3. DISTRIBUTION KIOSK TO HAVE LOCKABLE DOORS
 4. ALLOW FOR 30% SPARE SPACE
 5. CIRCUIT BREAKERS TO BE CBI
 6. INSTALL 16A SOCKET OUTLET INSIDE DISTRIBUTION KIOSK.
 7. COLOUR: ORANGE


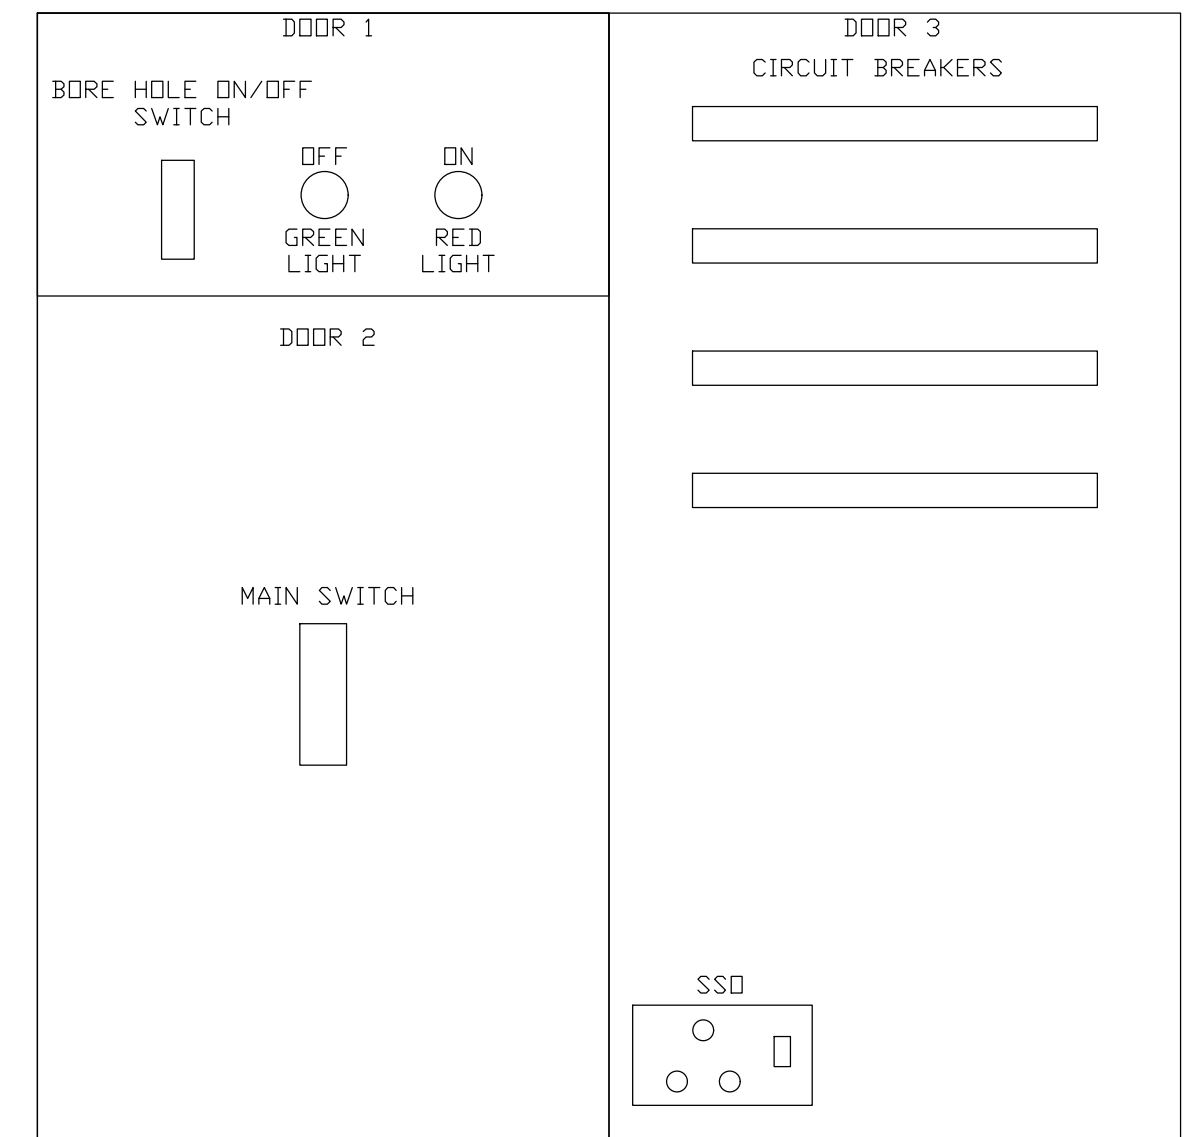


TYPICAL DETAIL OF DISTRIBUTION KIOSK

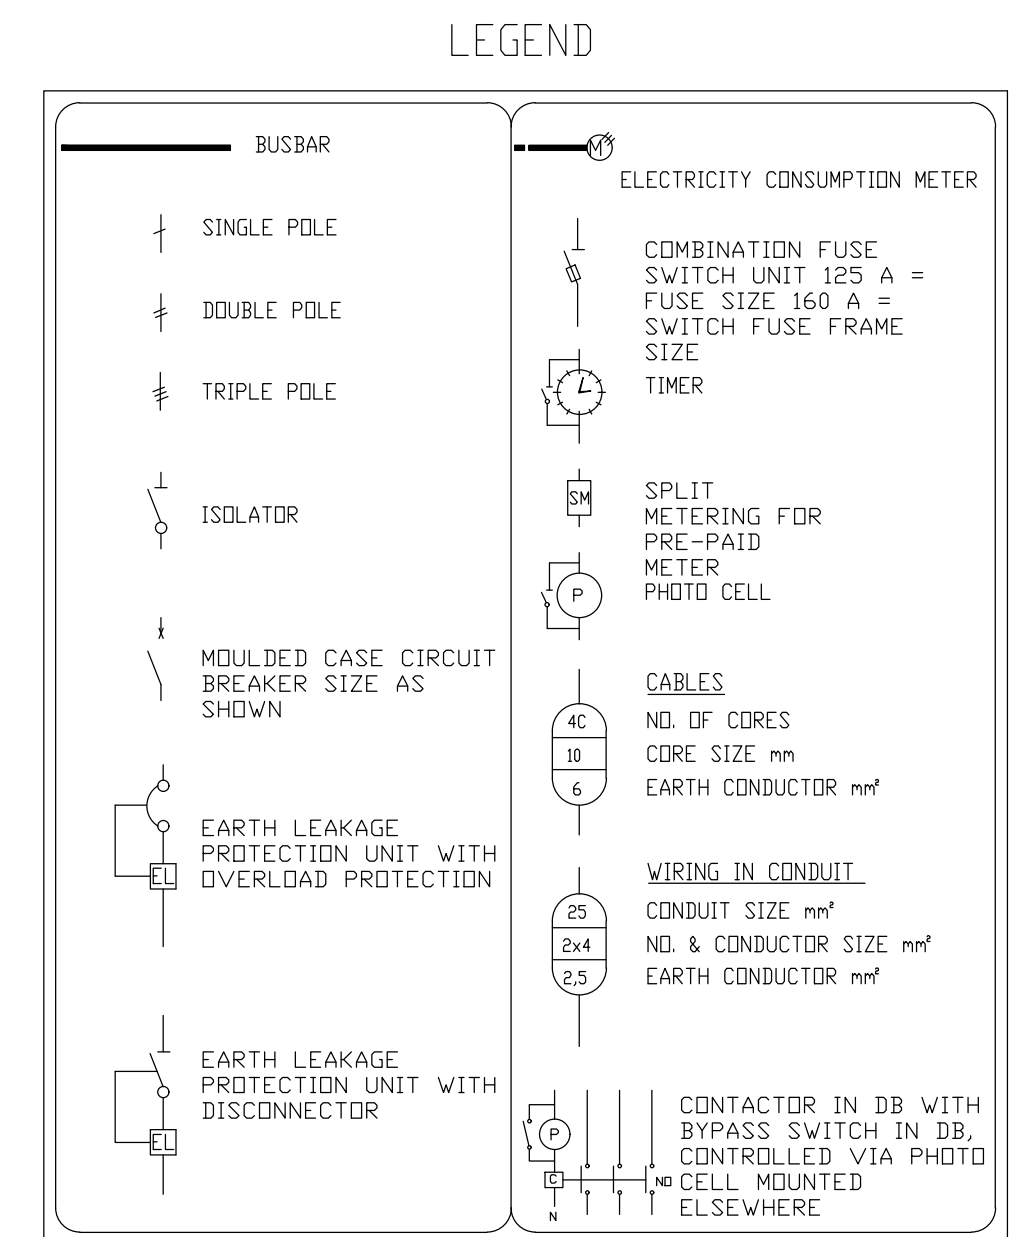



DO NOT SCALE DRAWING IF IN DOUBT, REFER TO DRAWING OFFICE		CLIENT PLAN NUMBER		APPROVED BY COUNCIL / CLIENT		DATE	INITIAL	CODE	REVISION DESCRIPTION	CLIENT	  GREEN BUILDING COUNCIL WINDIER BREKASATLON - 2021  ENGINEERING PROCUREMENT MANAGEMENT Bvi Consulting Engineers Gauteng PTY (Ltd) Registration no. 199500020207 PROVINCE OFFICE Gauteng Pretoria +27 12 940 1111 E-MAIL pla@bvigo.co.za		PROJECT		APPROVED BY BVI		
		REFERENCE DRAWINGS									Mokopane - Bio Diversity Centre		ENGINEER/TECHNOLOGIST			REG. NO.	DATE
		NUMBER	DRAWING DESCRIPTION	CITY ENGINEER / CLIENT	REG. NO.	DATE					DRAWING TITLE		SCALE	NTS	DRAWN	FN	
		AMENDMENTS CODE										DESIGNED	GF	CHECKED	GF		
		A-Y : REPORT/DESIGN/TENDER 00-99 : CONSTRUCTION Z : AS BUILT		A : BY CLIENT B : BY ARCHITECT C : BY MECHANICAL OR ELECTRICAL D : BY BVI E : BY OTHER ()								PLAN NUMBER		REV. NO.	DATE SAVED		
											MAIN ENTRANCE DISTRIBUTION KIOSK SCHEMATIC LAYOUT		34398-02-392-05-01		AA	04/10/2021 RE-Francois	A1

Visitors Parking Layout
1 : 100

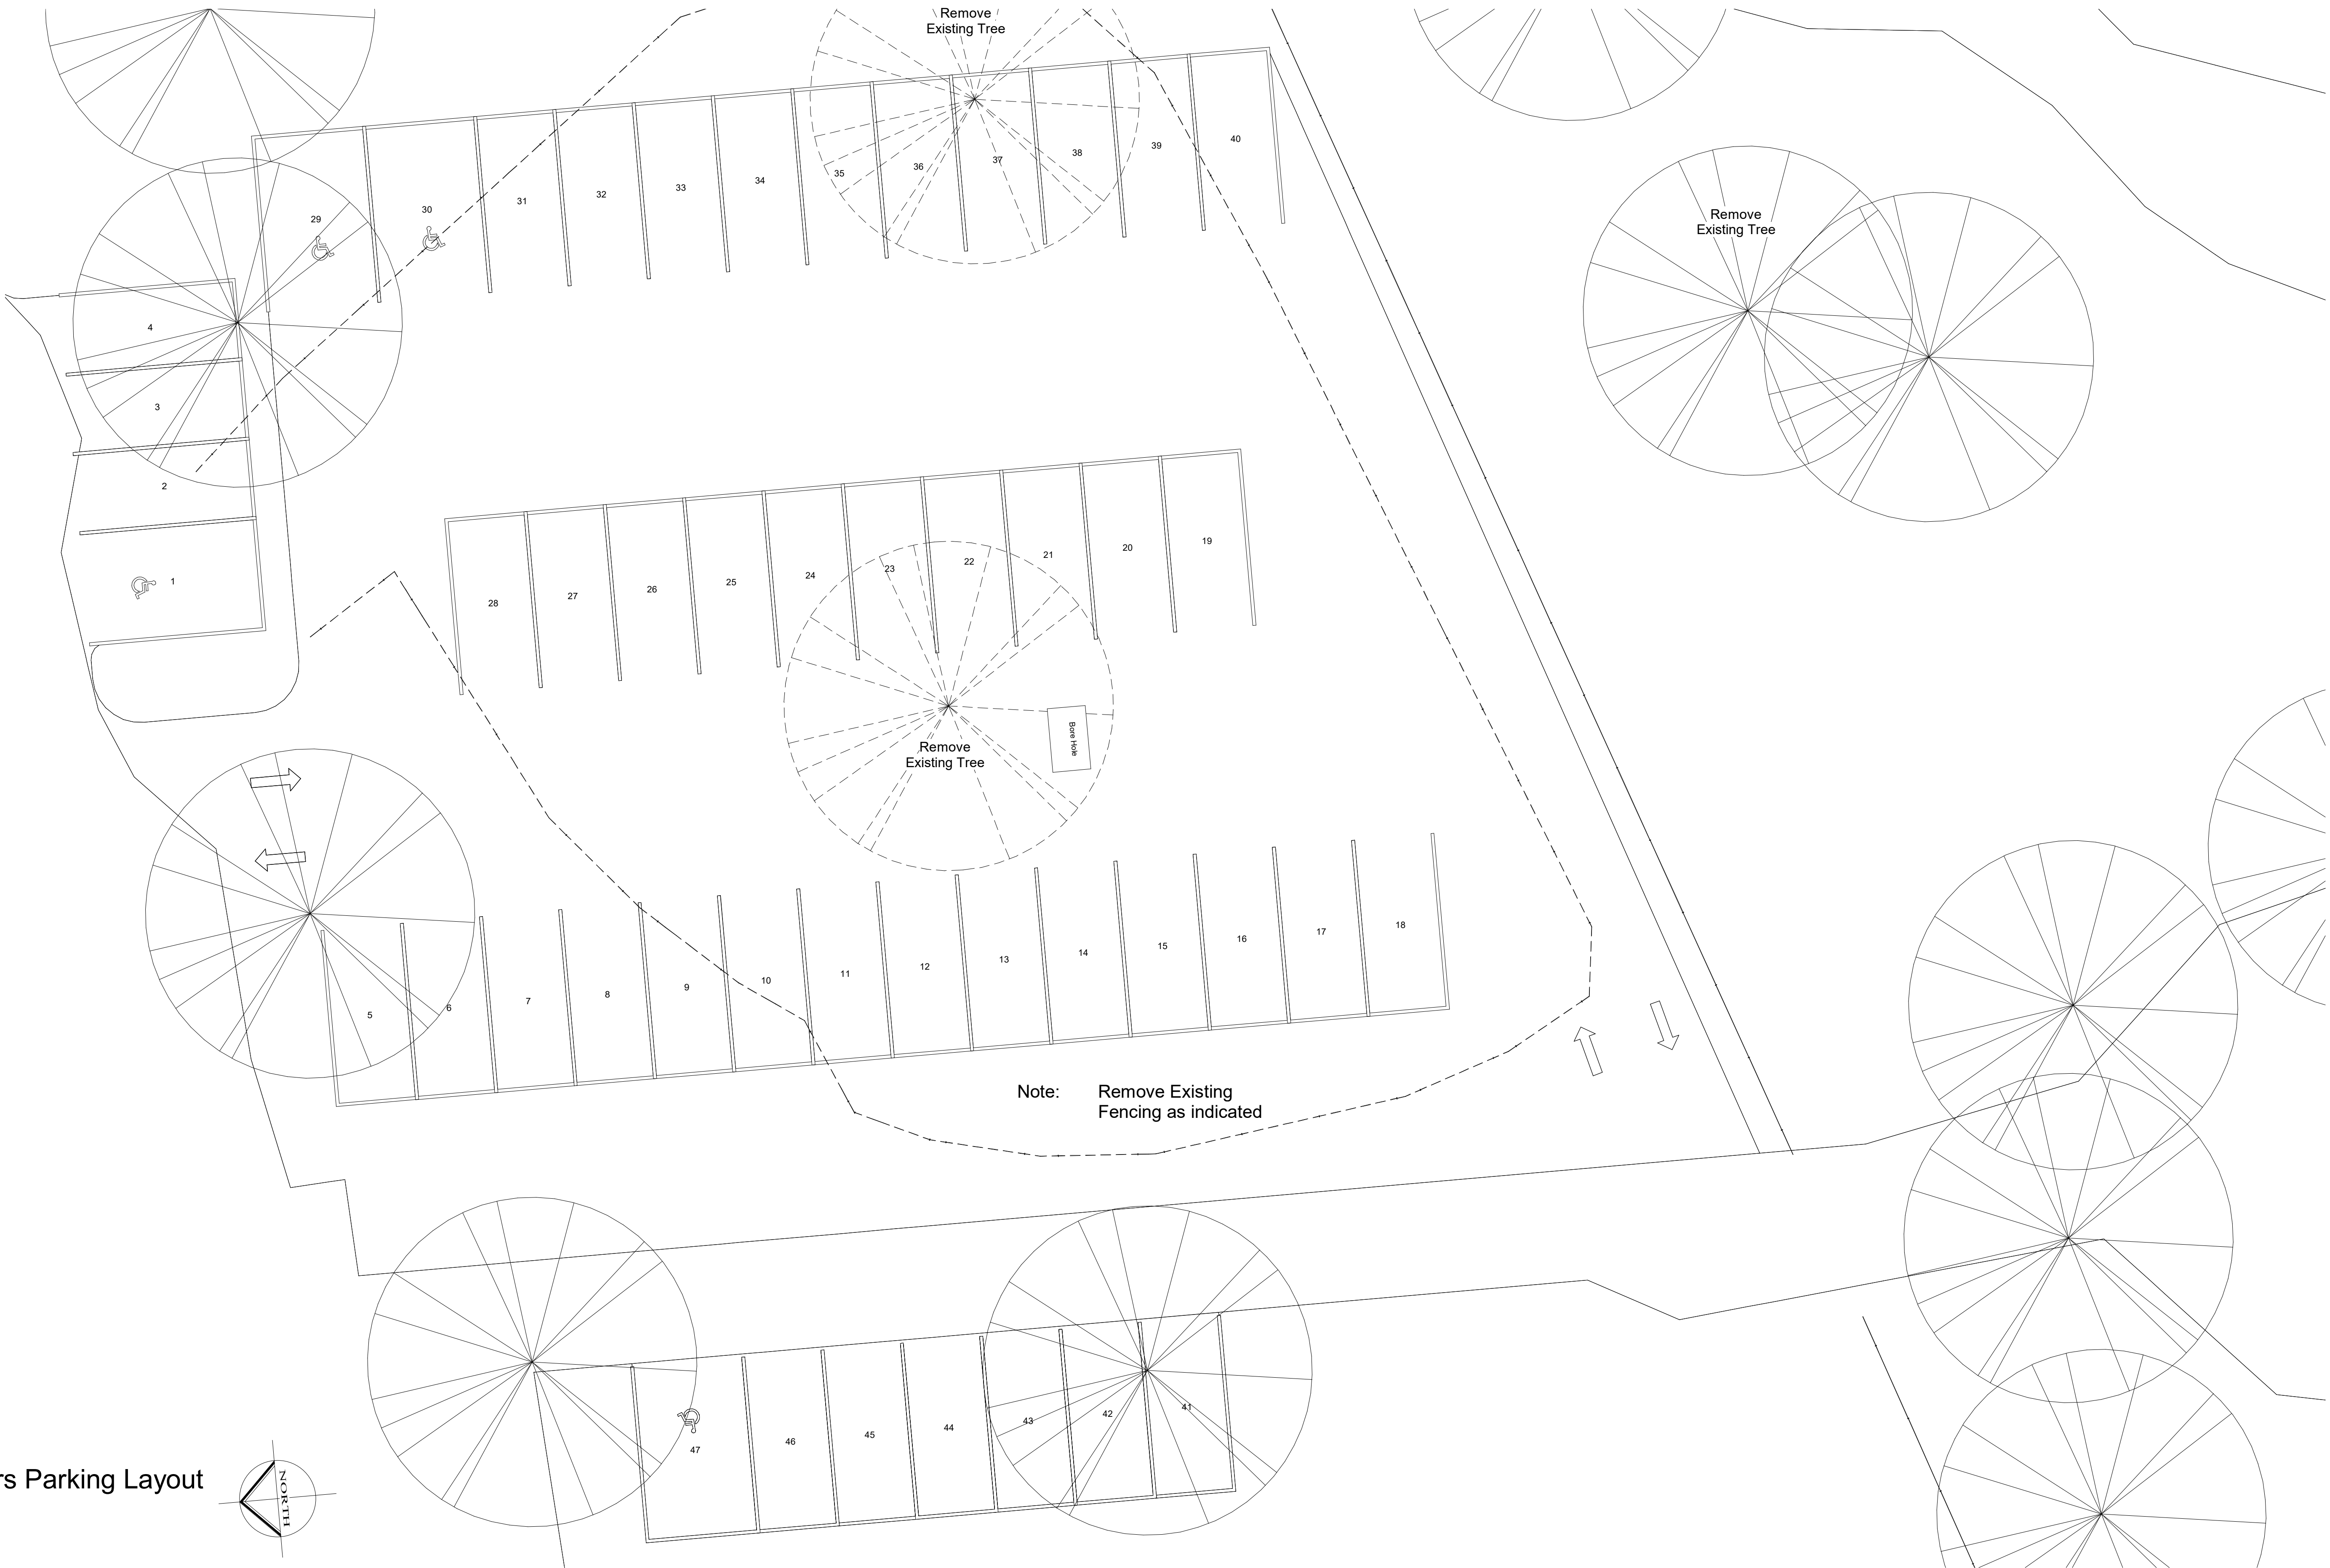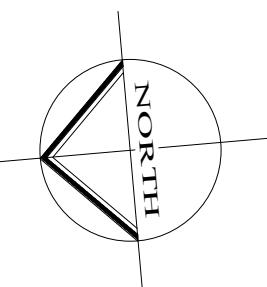


Note: Remove Existing Fencing as indicated

CLIENT PLAN NUMBER		APPROVED BY COUNCIL / CLIENT		DATE	INITIAL	CODE	REVISION DESCRIPTION	CLIENT	PROJECT	APPROVED BY BVI		
DO NOT SCALE DRAWING IF IN DOUBT, REFER TO DRAWING OFFICE				21-06-09	JLS	A	Issue For Client Review	SANBI Biodiversity for Life South African National Biodiversity Institute	bvi BVI Consulting Engineers Gauteng PTY (Ltd) Registration no. 1906/00032207 Visit or contact us online at www.bviigroup.co.za	Mokopane - Bio Diversity Centre		
				21-10-01	JLS	B	Issue For Tender					
		CITY ENGINEER / CLIENT		REG. NO.	DATE			SANBI Biodiversity for Life South African National Biodiversity Institute	bvi BVI Consulting Engineers Gauteng PTY (Ltd) Registration no. 1906/00032207 Visit or contact us online at www.bviigroup.co.za	DRAWING TITLE		
REFERENCE DRAWINGS		AMENDMENTS CODE				ARCHITECT				REG. NO.	DATE	
NUMBER	DRAWING DESCRIPTION					SCALE				1 : 100	DRAWN	JLS
						DESIGNED				DB	CHECKED	DB
						PLAN NUMBER				REV. NO.	DATE SAVED	
						34398-02-601-05-01				B	06/18/21 Desmond Brand	A1
		A-Y : /REPORT/DESIGN/TENDER 00-99 : /CONSTRUCTION Z : /AS BUILT		/A : BY CLIENT /B : BY ARCHITECT /C : BY MECHANICAL OR ELECTRICAL /D : BY BVI /E : BY OTHER ()								

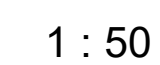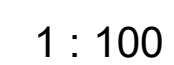


J:\PROJECTS\BA28 – SANBI Projects\B – Mokopane Bio Diversity Centre\Revit\Mokopane - Site.rvt

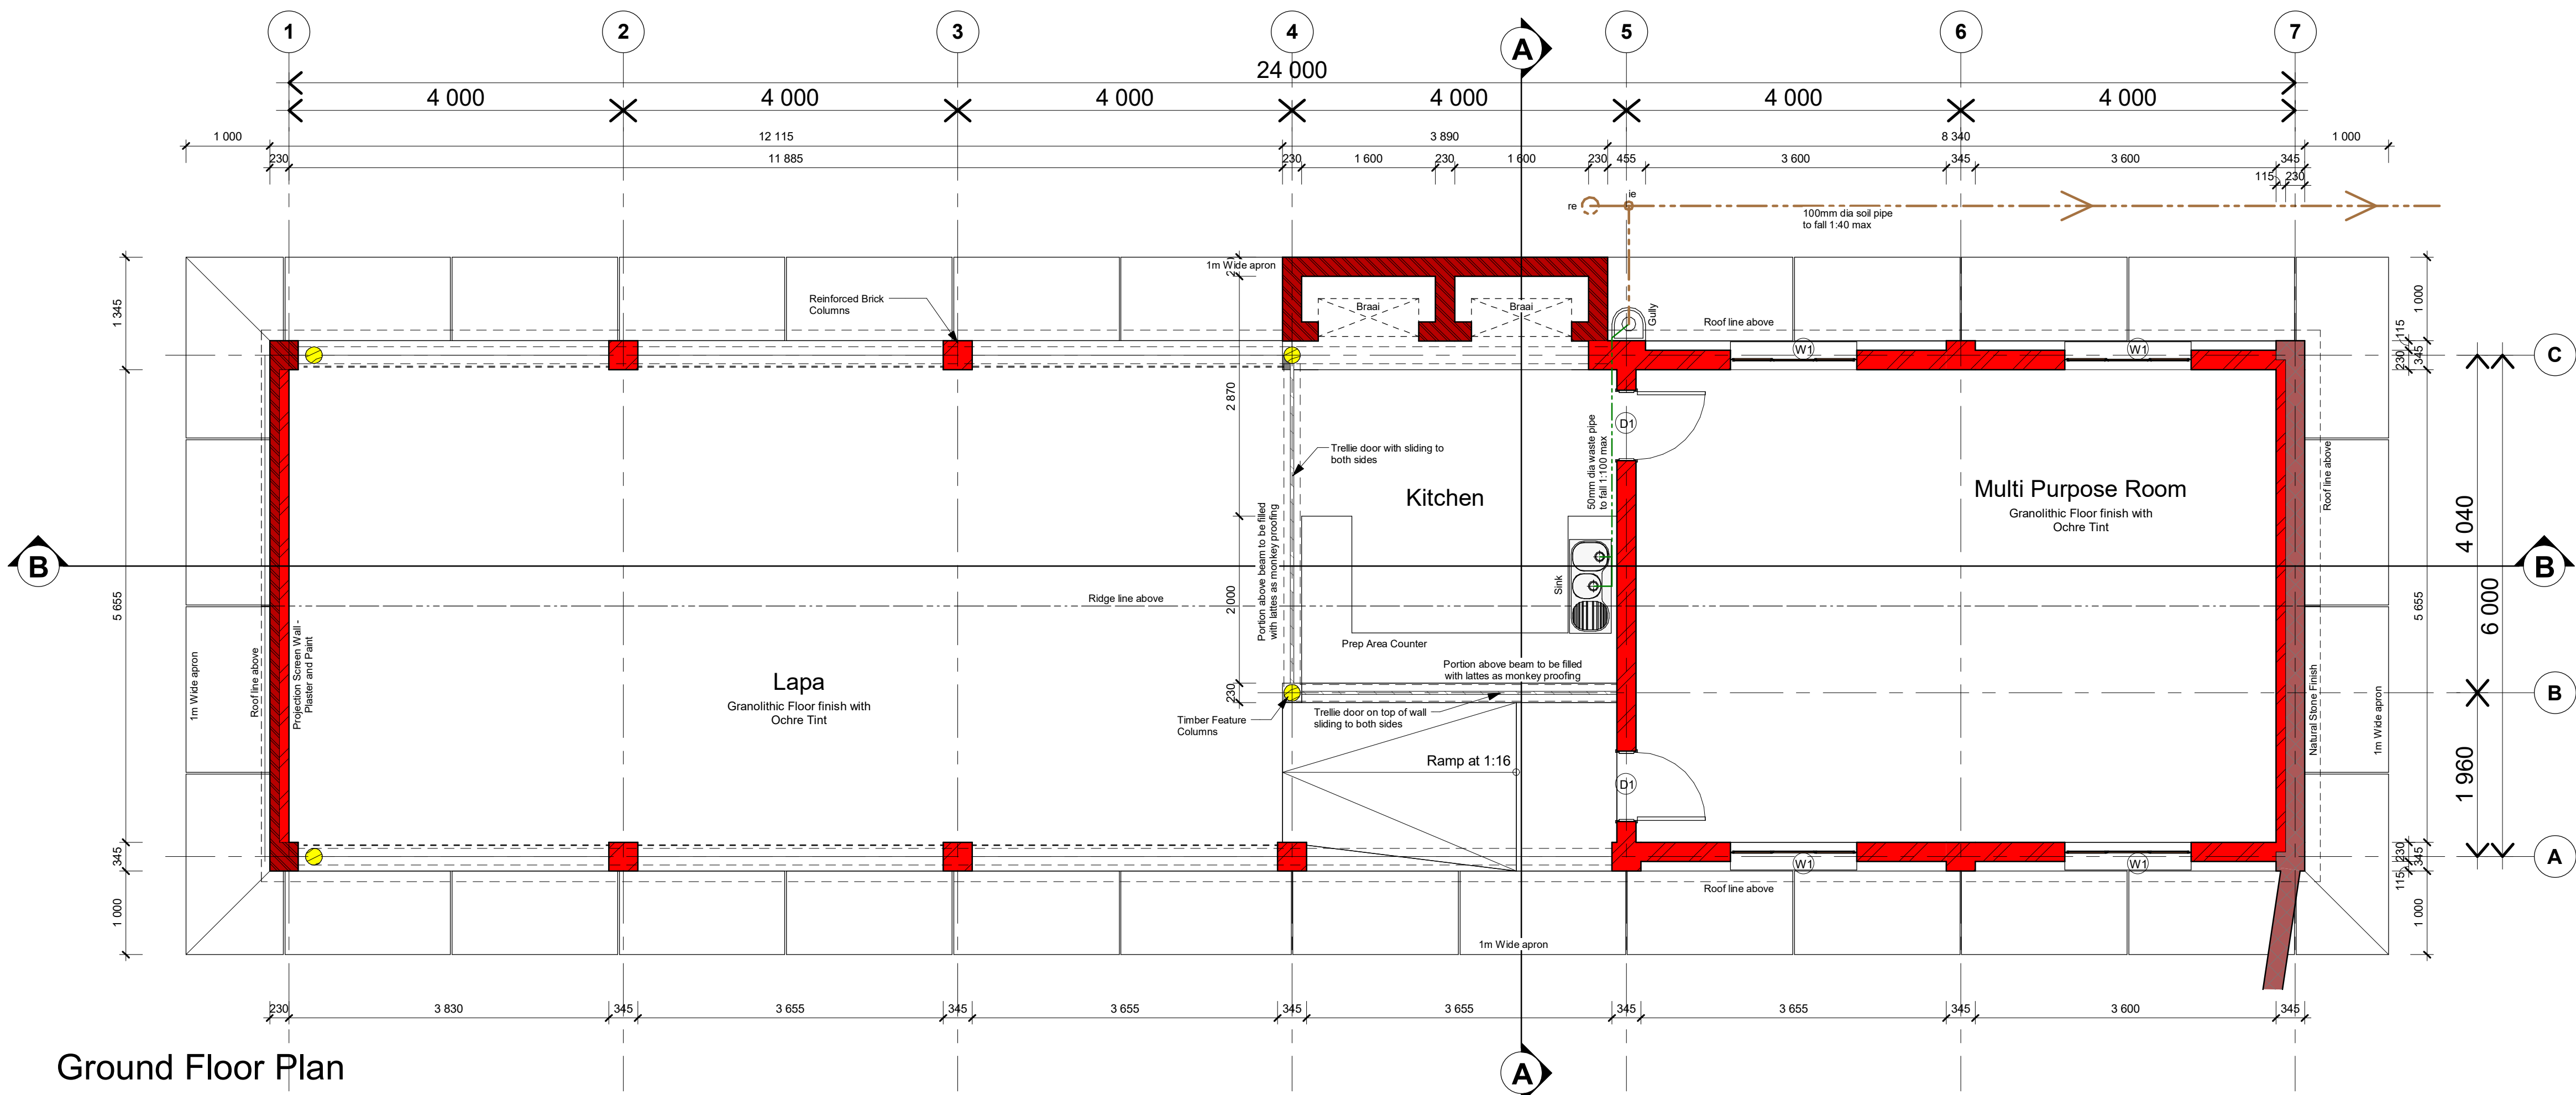

Ground Floor Plan

1 : 50

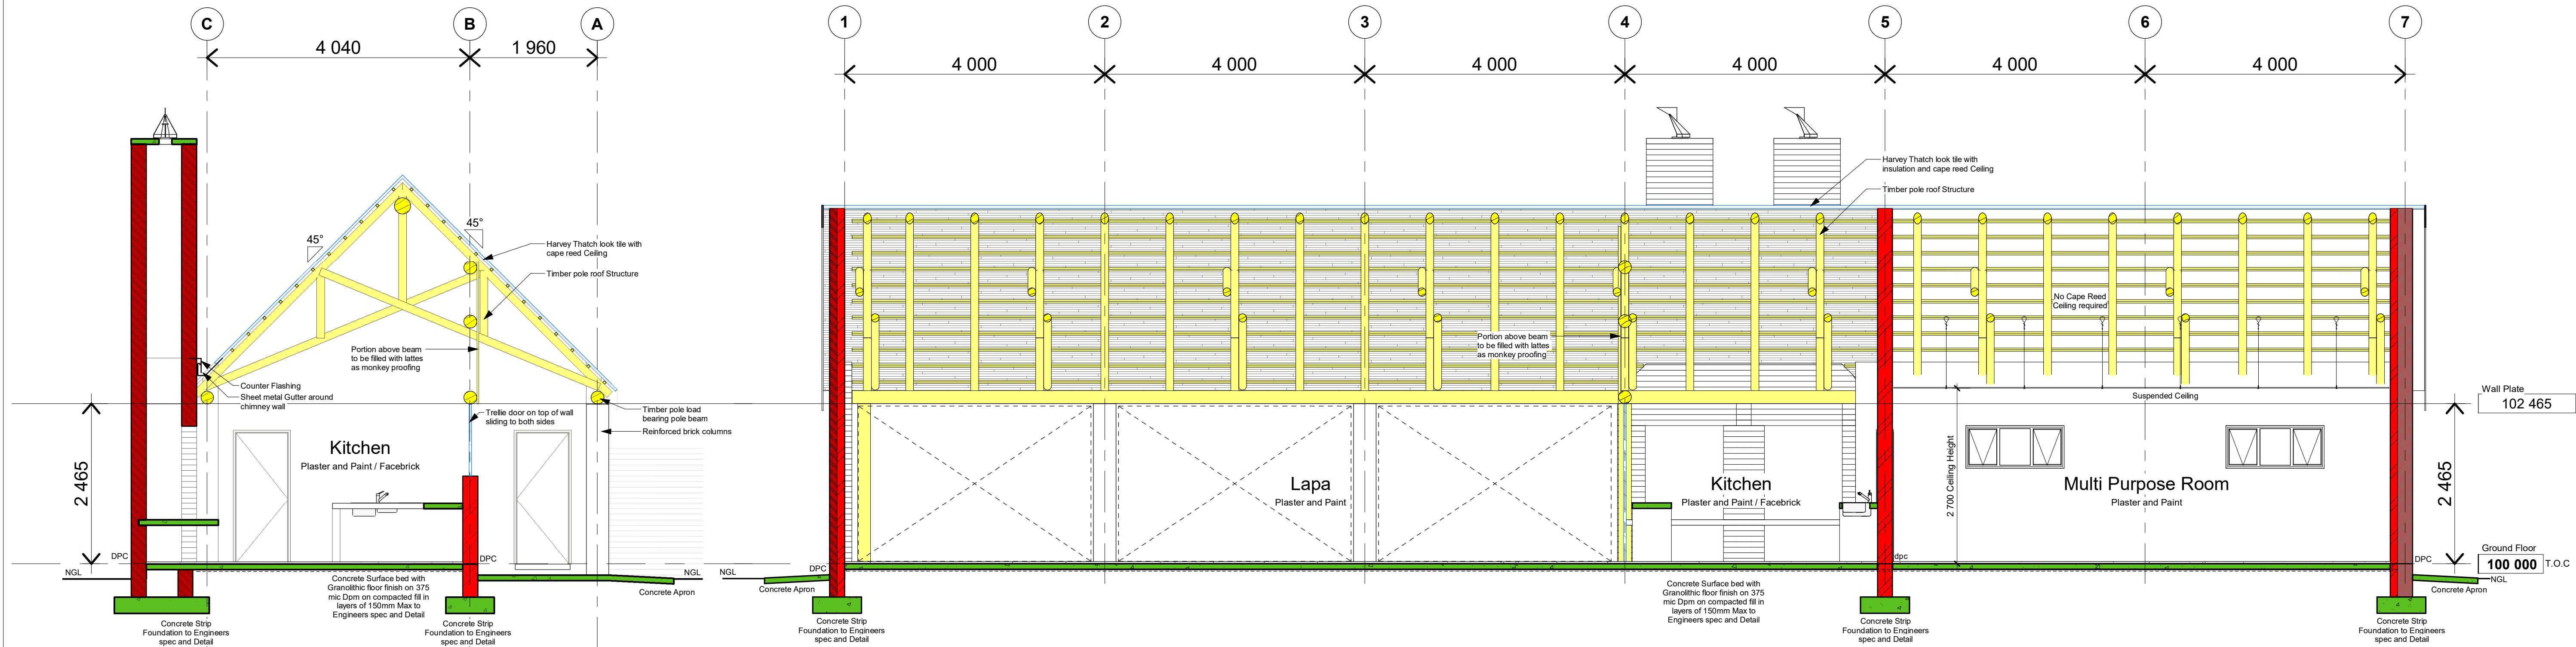


Section A-A

1 : 50


Section B-B

1 : 50


CLIENT PLAN NUMBER		APPROVED BY COUNCIL / CLIENT		DATE	INITIAL	CODE	REVISION DESCRIPTION	CLIENT		PROJECT		APPROVED BY BVI	
DO NOT SCALE DRAWING IF IN DOUBT, REFER TO DRAWING OFFICE				21-06-08	JLS	A	Issued for Client Review			Mokopane - Bio Diversity Centre			
				21-10-01	JLS	B	Issue For Tender			NEW LAPA - GROUND FLOOR PLAN, SECTIONS			
REFERENCE DRAWINGS		CITY ENGINEER / CLIENT		REG. NO.		DATE		AMENDMENTS CODE		ARCHITECT		REG. NO.	
NUMBER	DRAWING DESCRIPTION									SCALE	1 : 50	DRAWN	
										DESIGNED	DB	CHECKED	
										PLAN NUMBER	34398-02-602-01-01	REV. NO.	
												DATE SAVED	
												2021-09-15	
												Desmond Brand	
												A1	

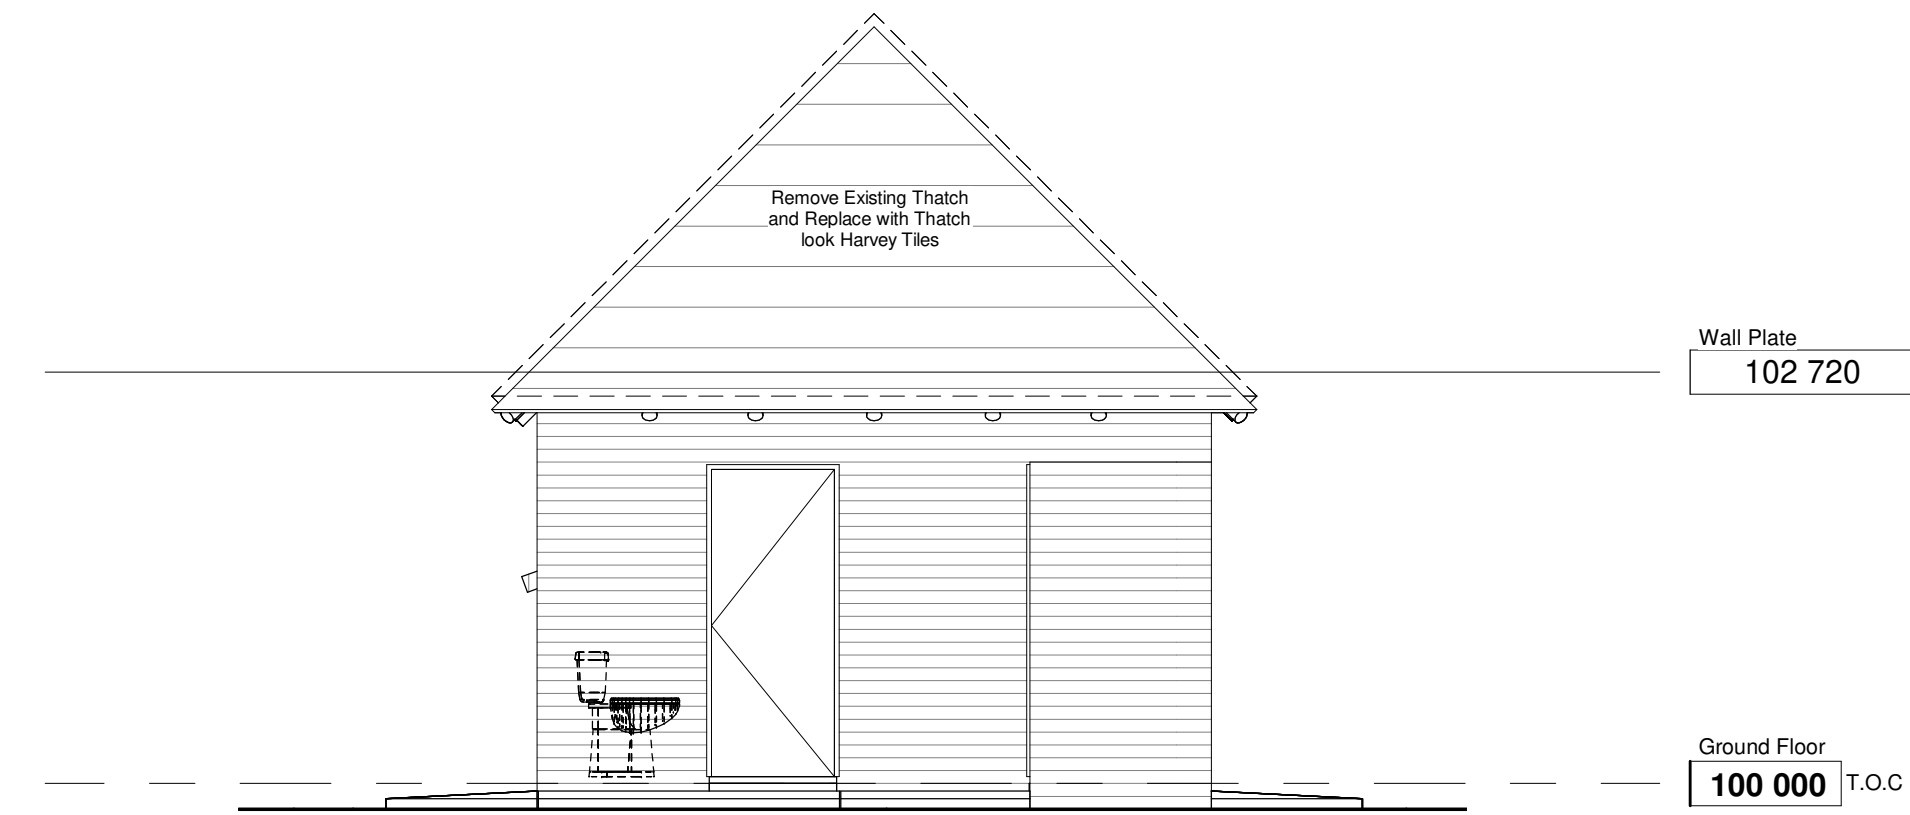


North Elevation
1 : 50

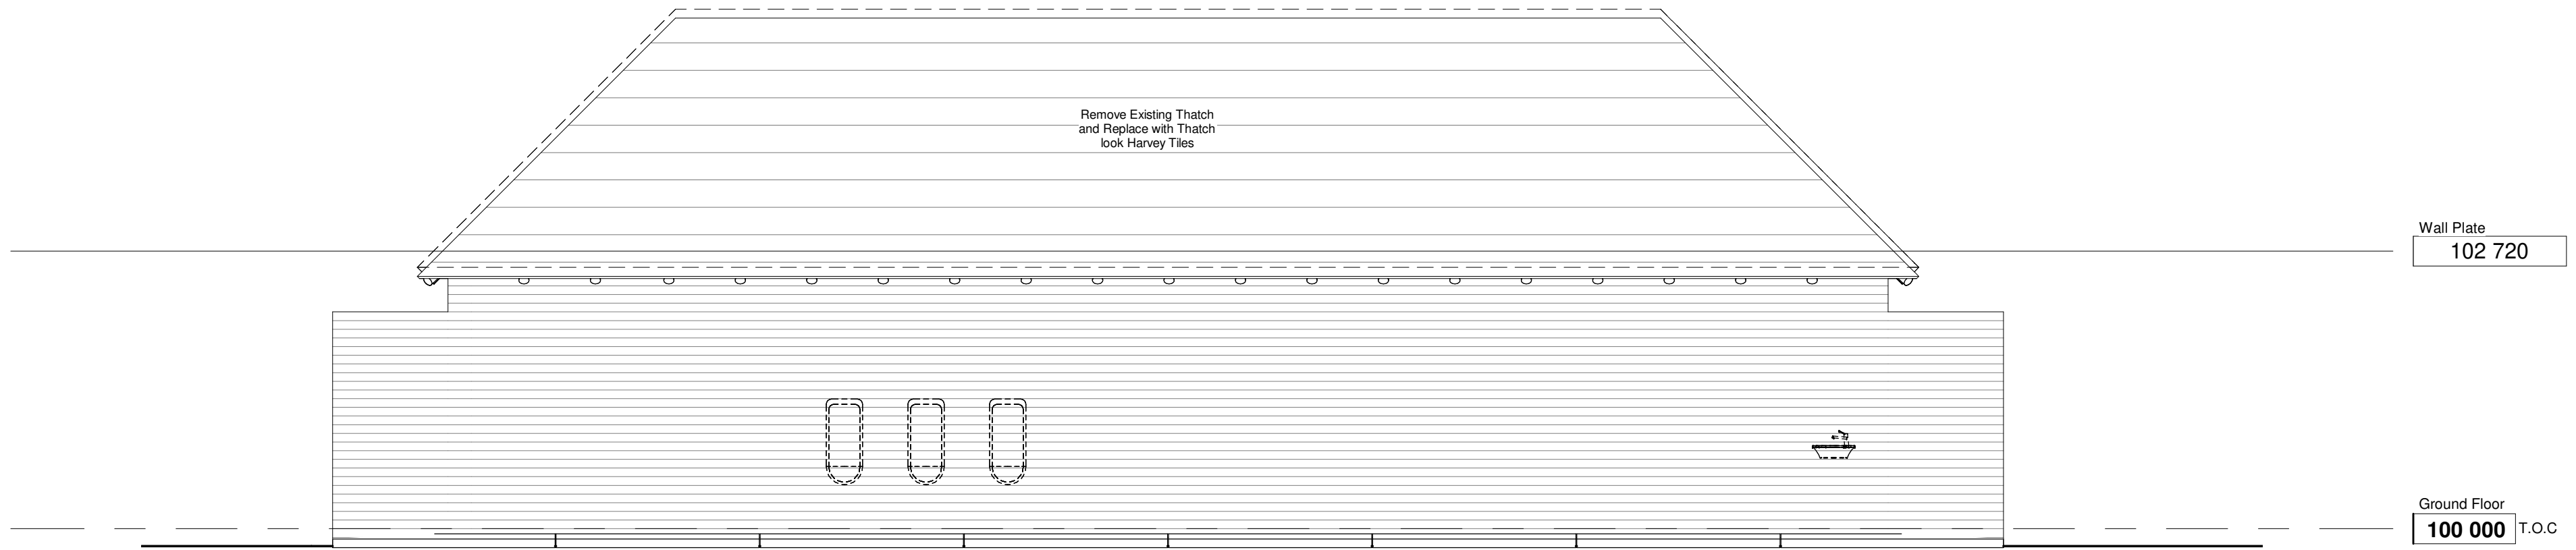


East Elevation
1 : 50

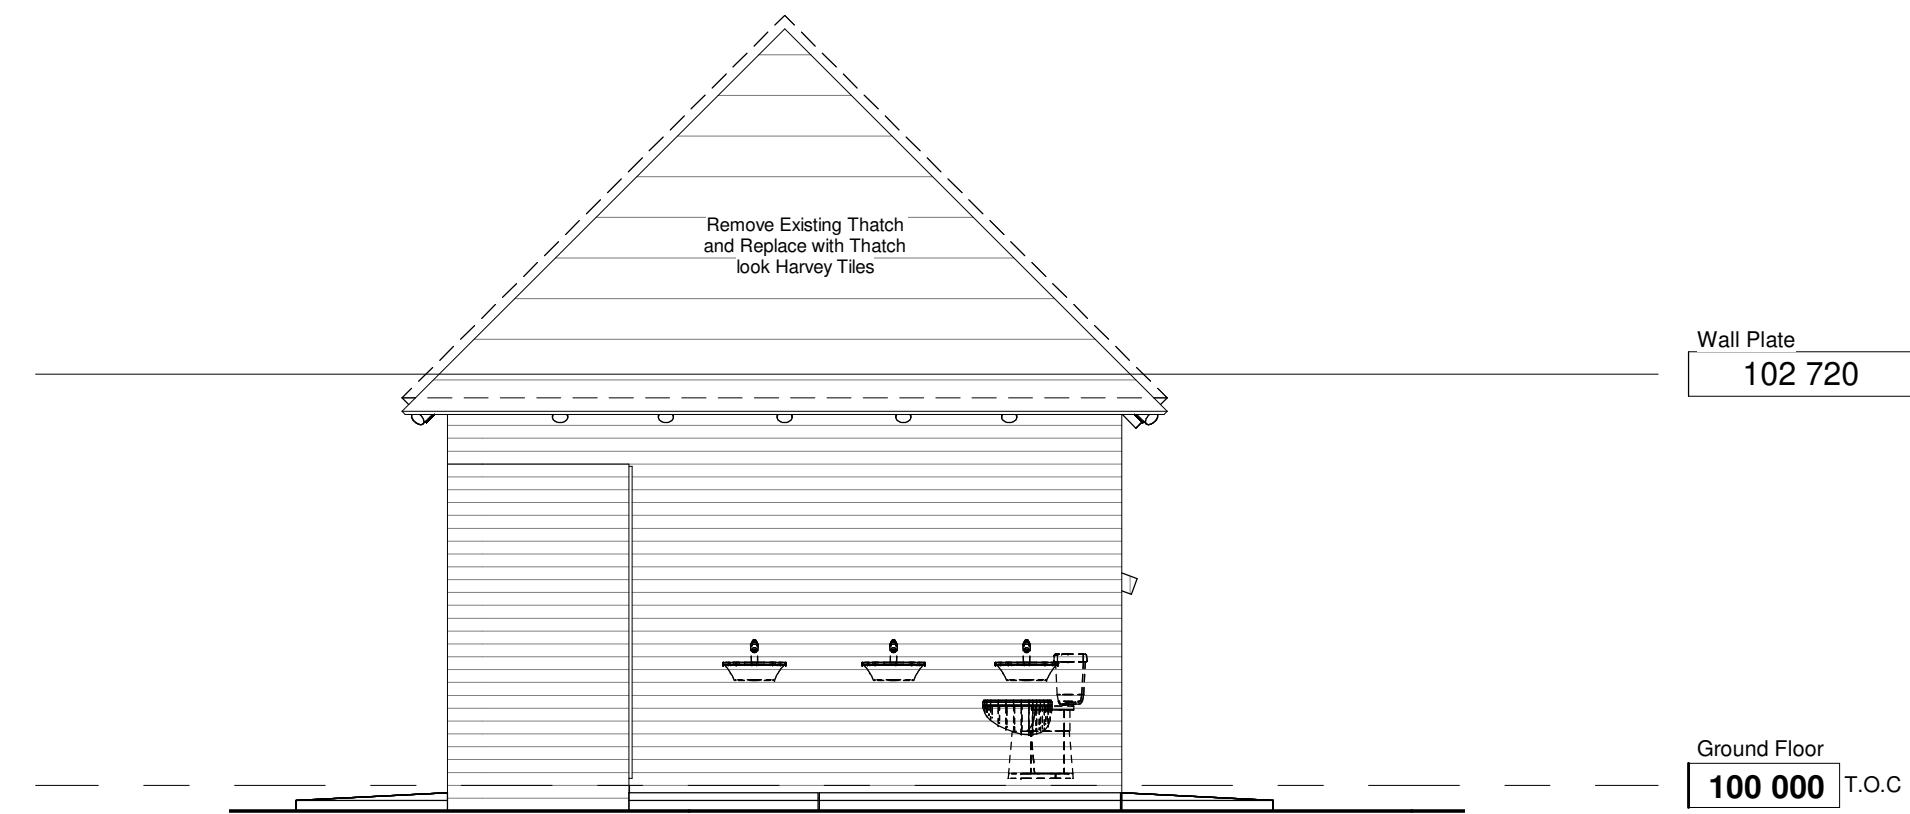


South Elevation
1 : 50

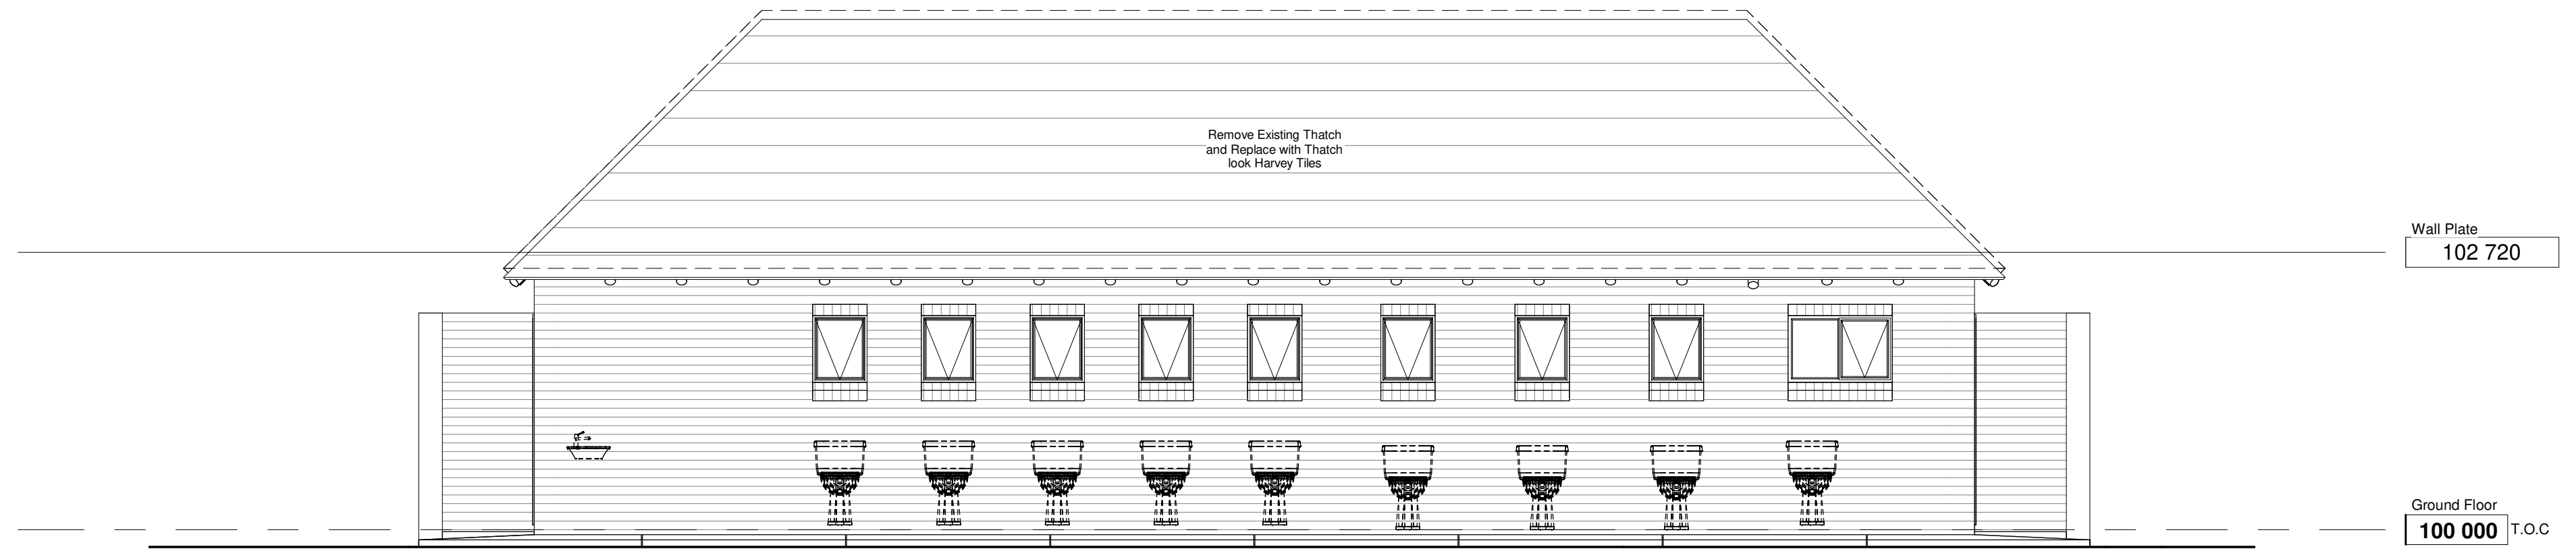


West Elevation
1 : 50

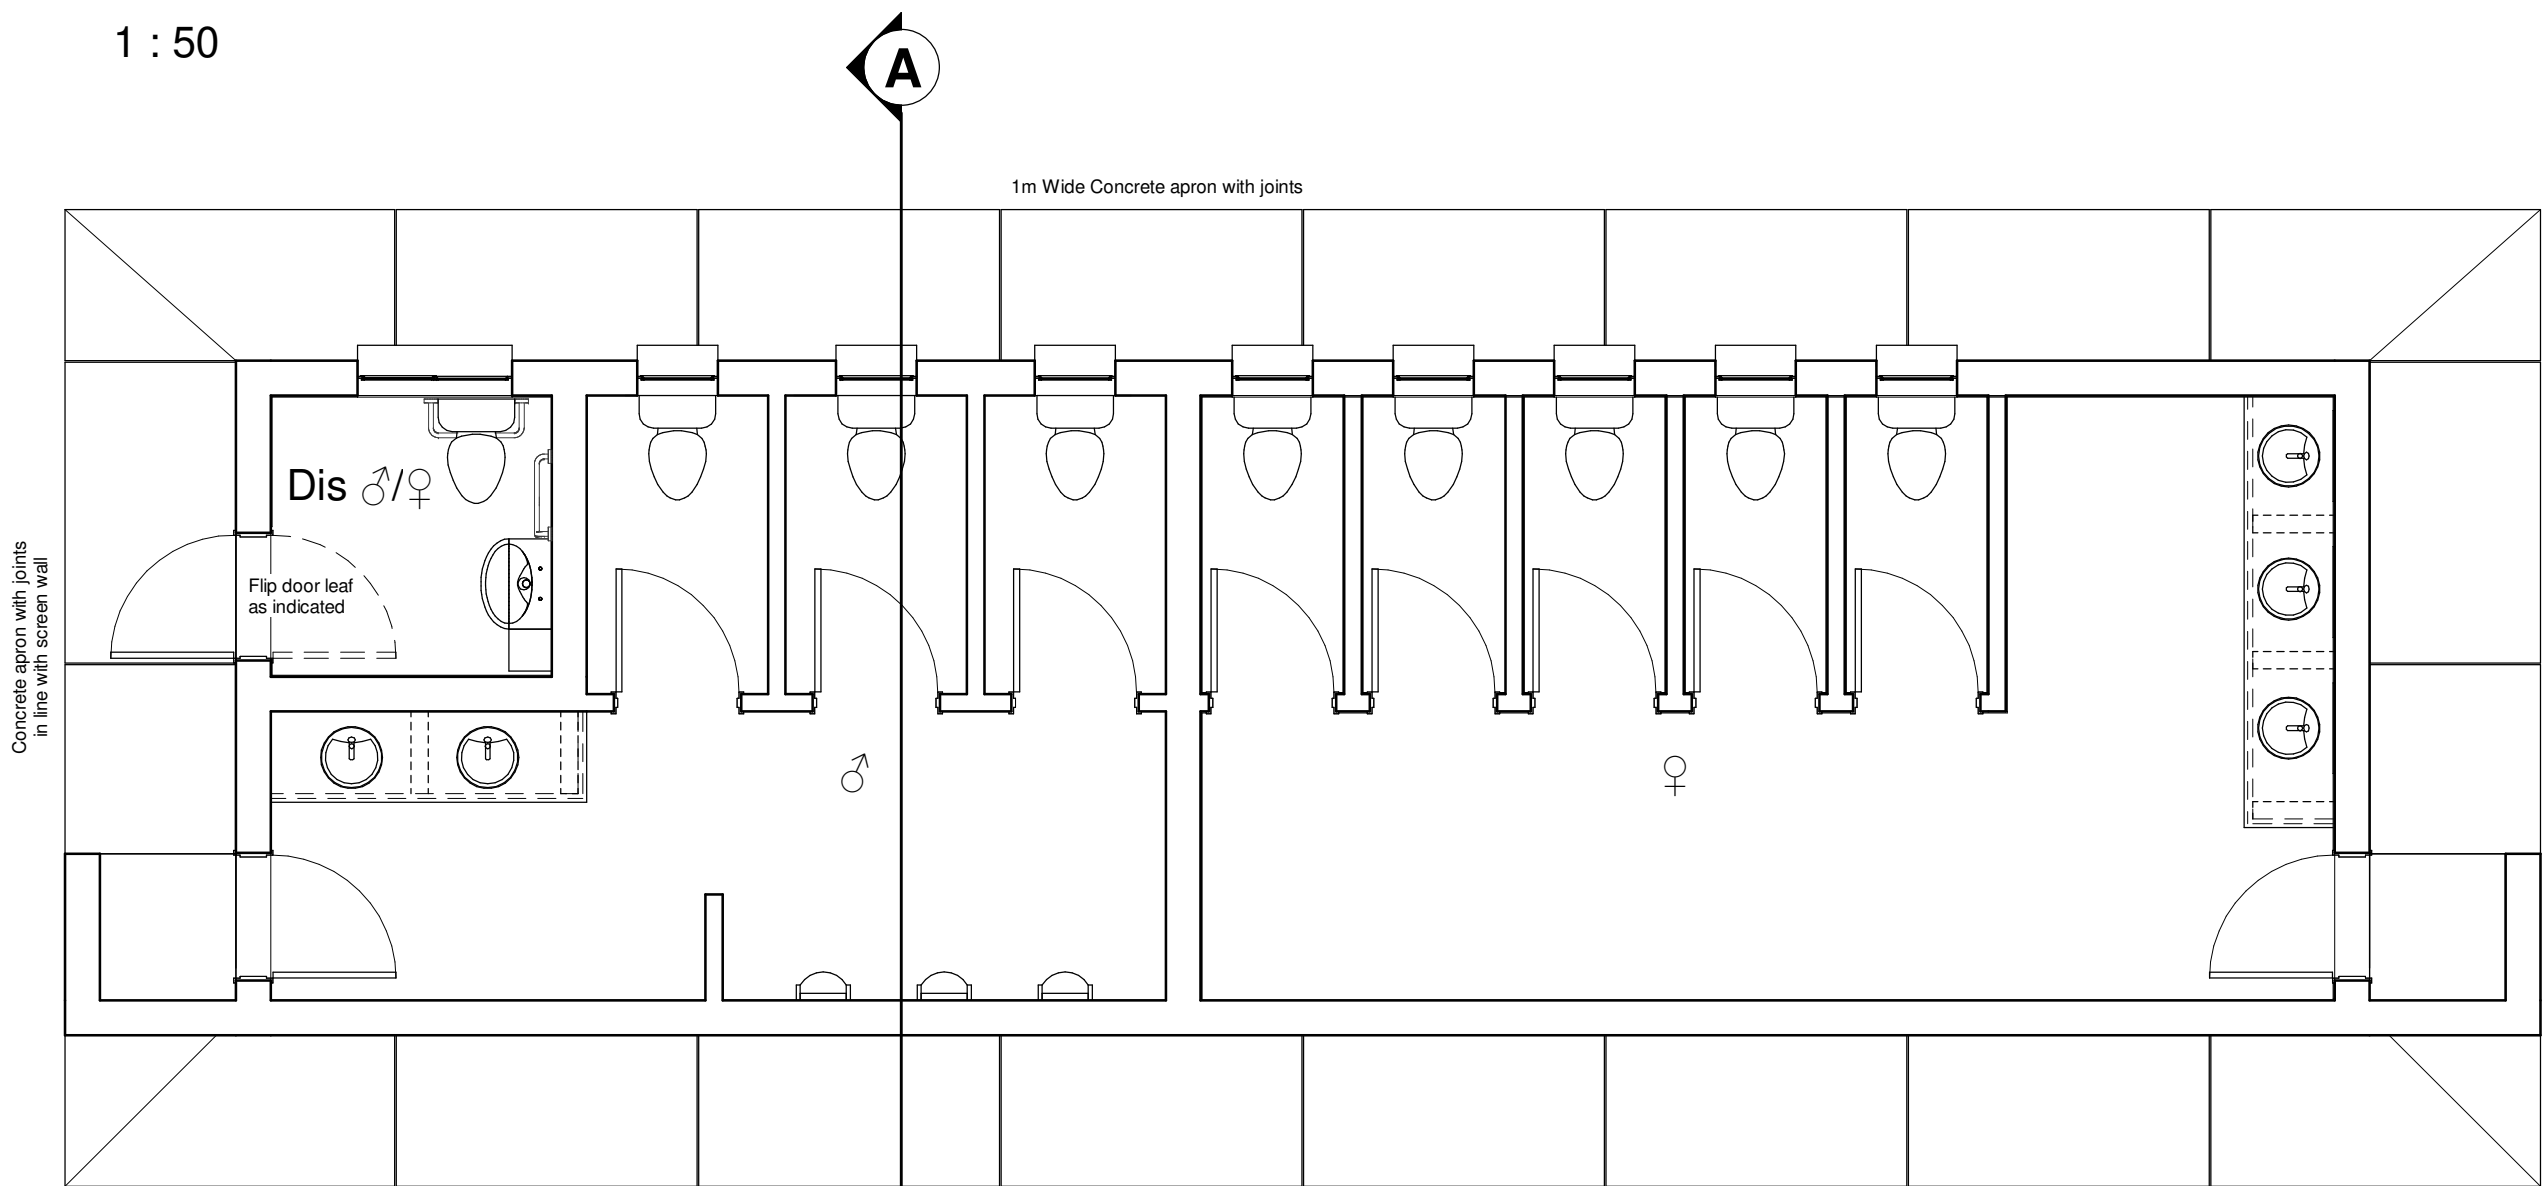

Ground Floor Plan
1 : 50

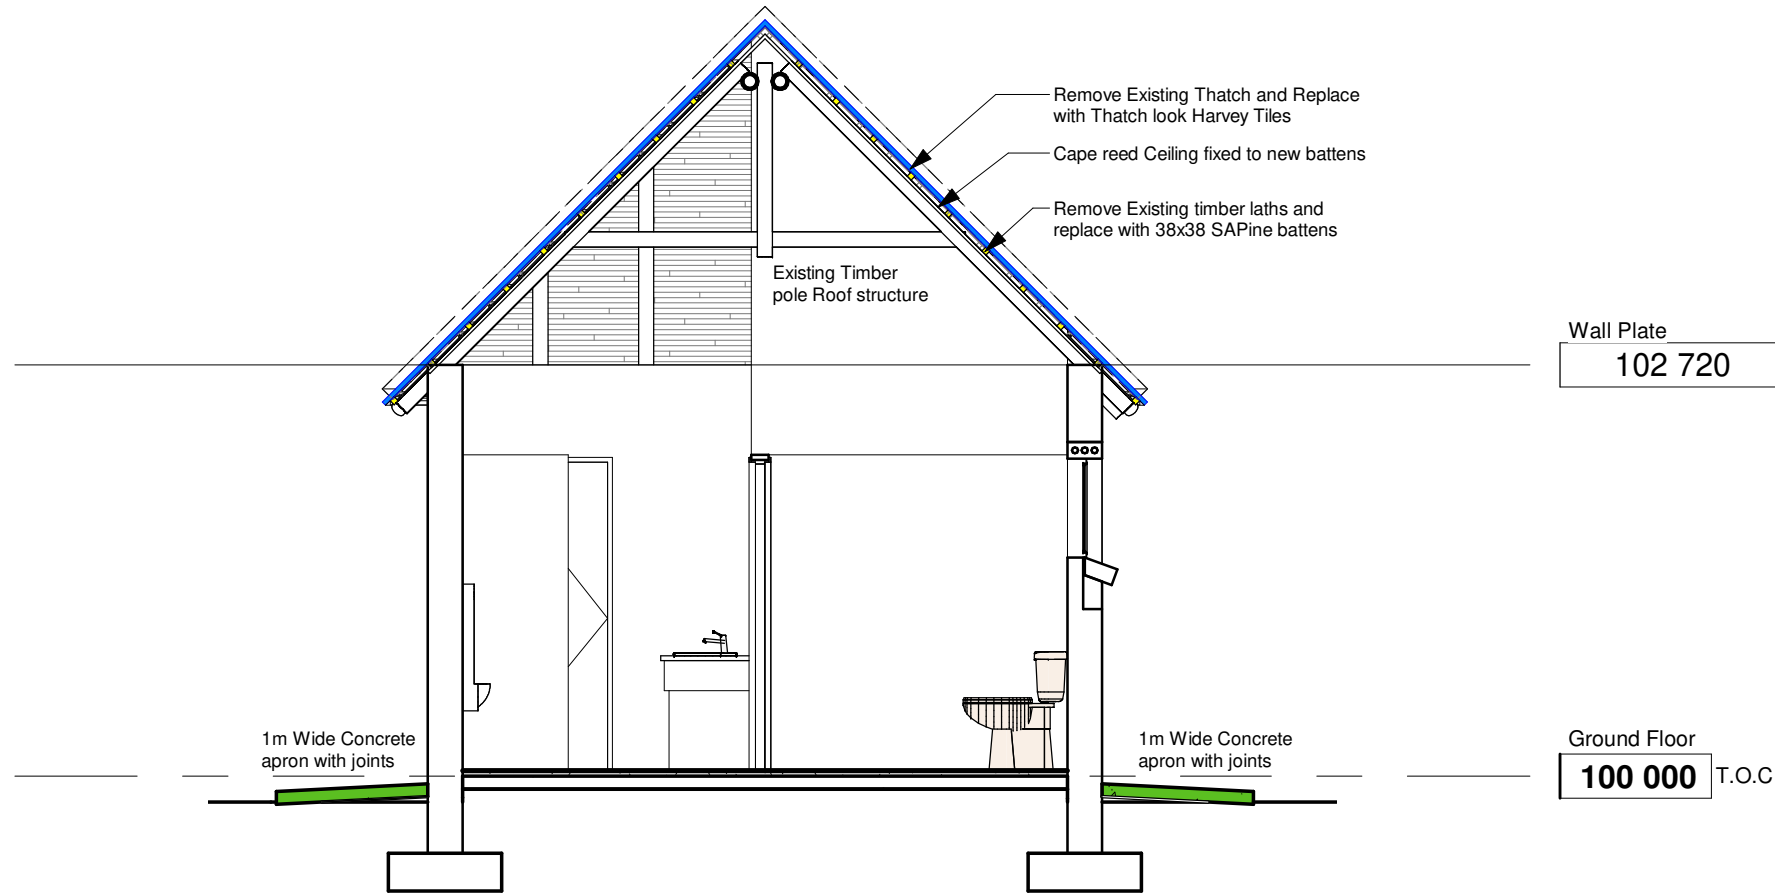


Section A-A
1 : 50

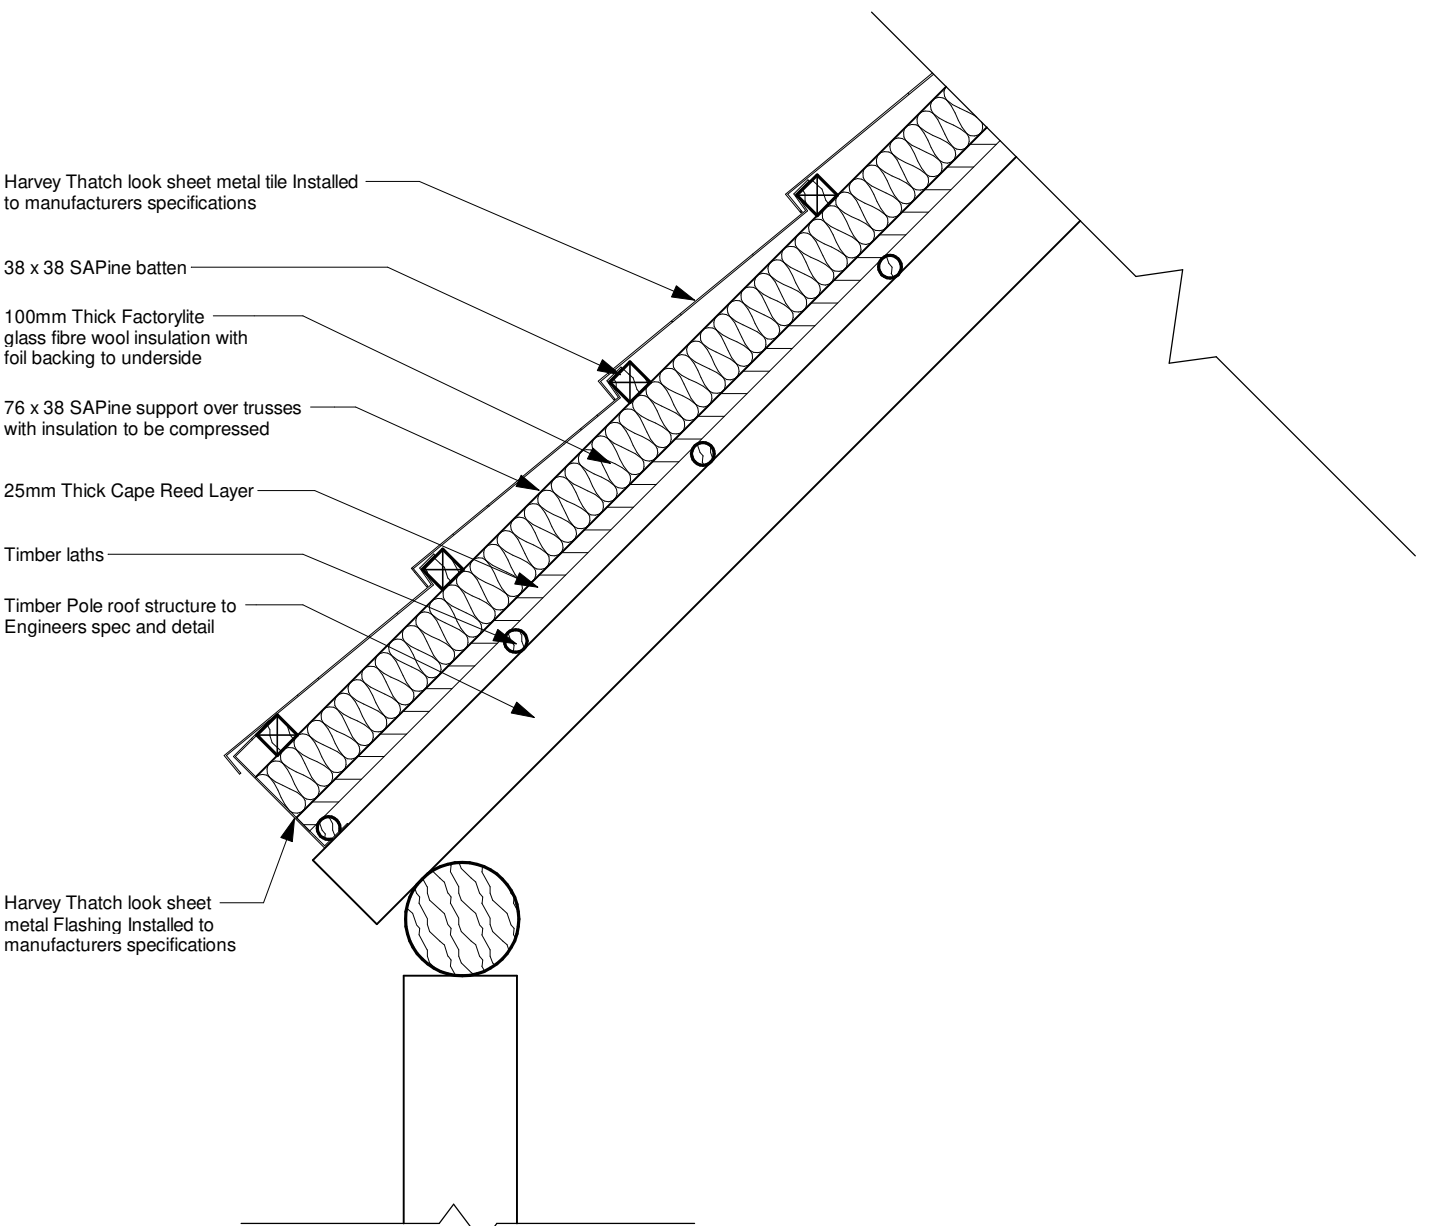


Roof Detail
1 : 10


DO NOT SCALE DRAWING IF IN DOUBT, REFER TO DRAWING OFFICE		CLIENT PLAN NUMBER		APPROVED BY COUNCIL / CLIENT		DATE	INITIAL	CODE	REVISION DESCRIPTION		CLIENT	
						21-06-09	JLS	A	Issue For Client Review			
						21-10-01	JLS	B	Issue for Tender			

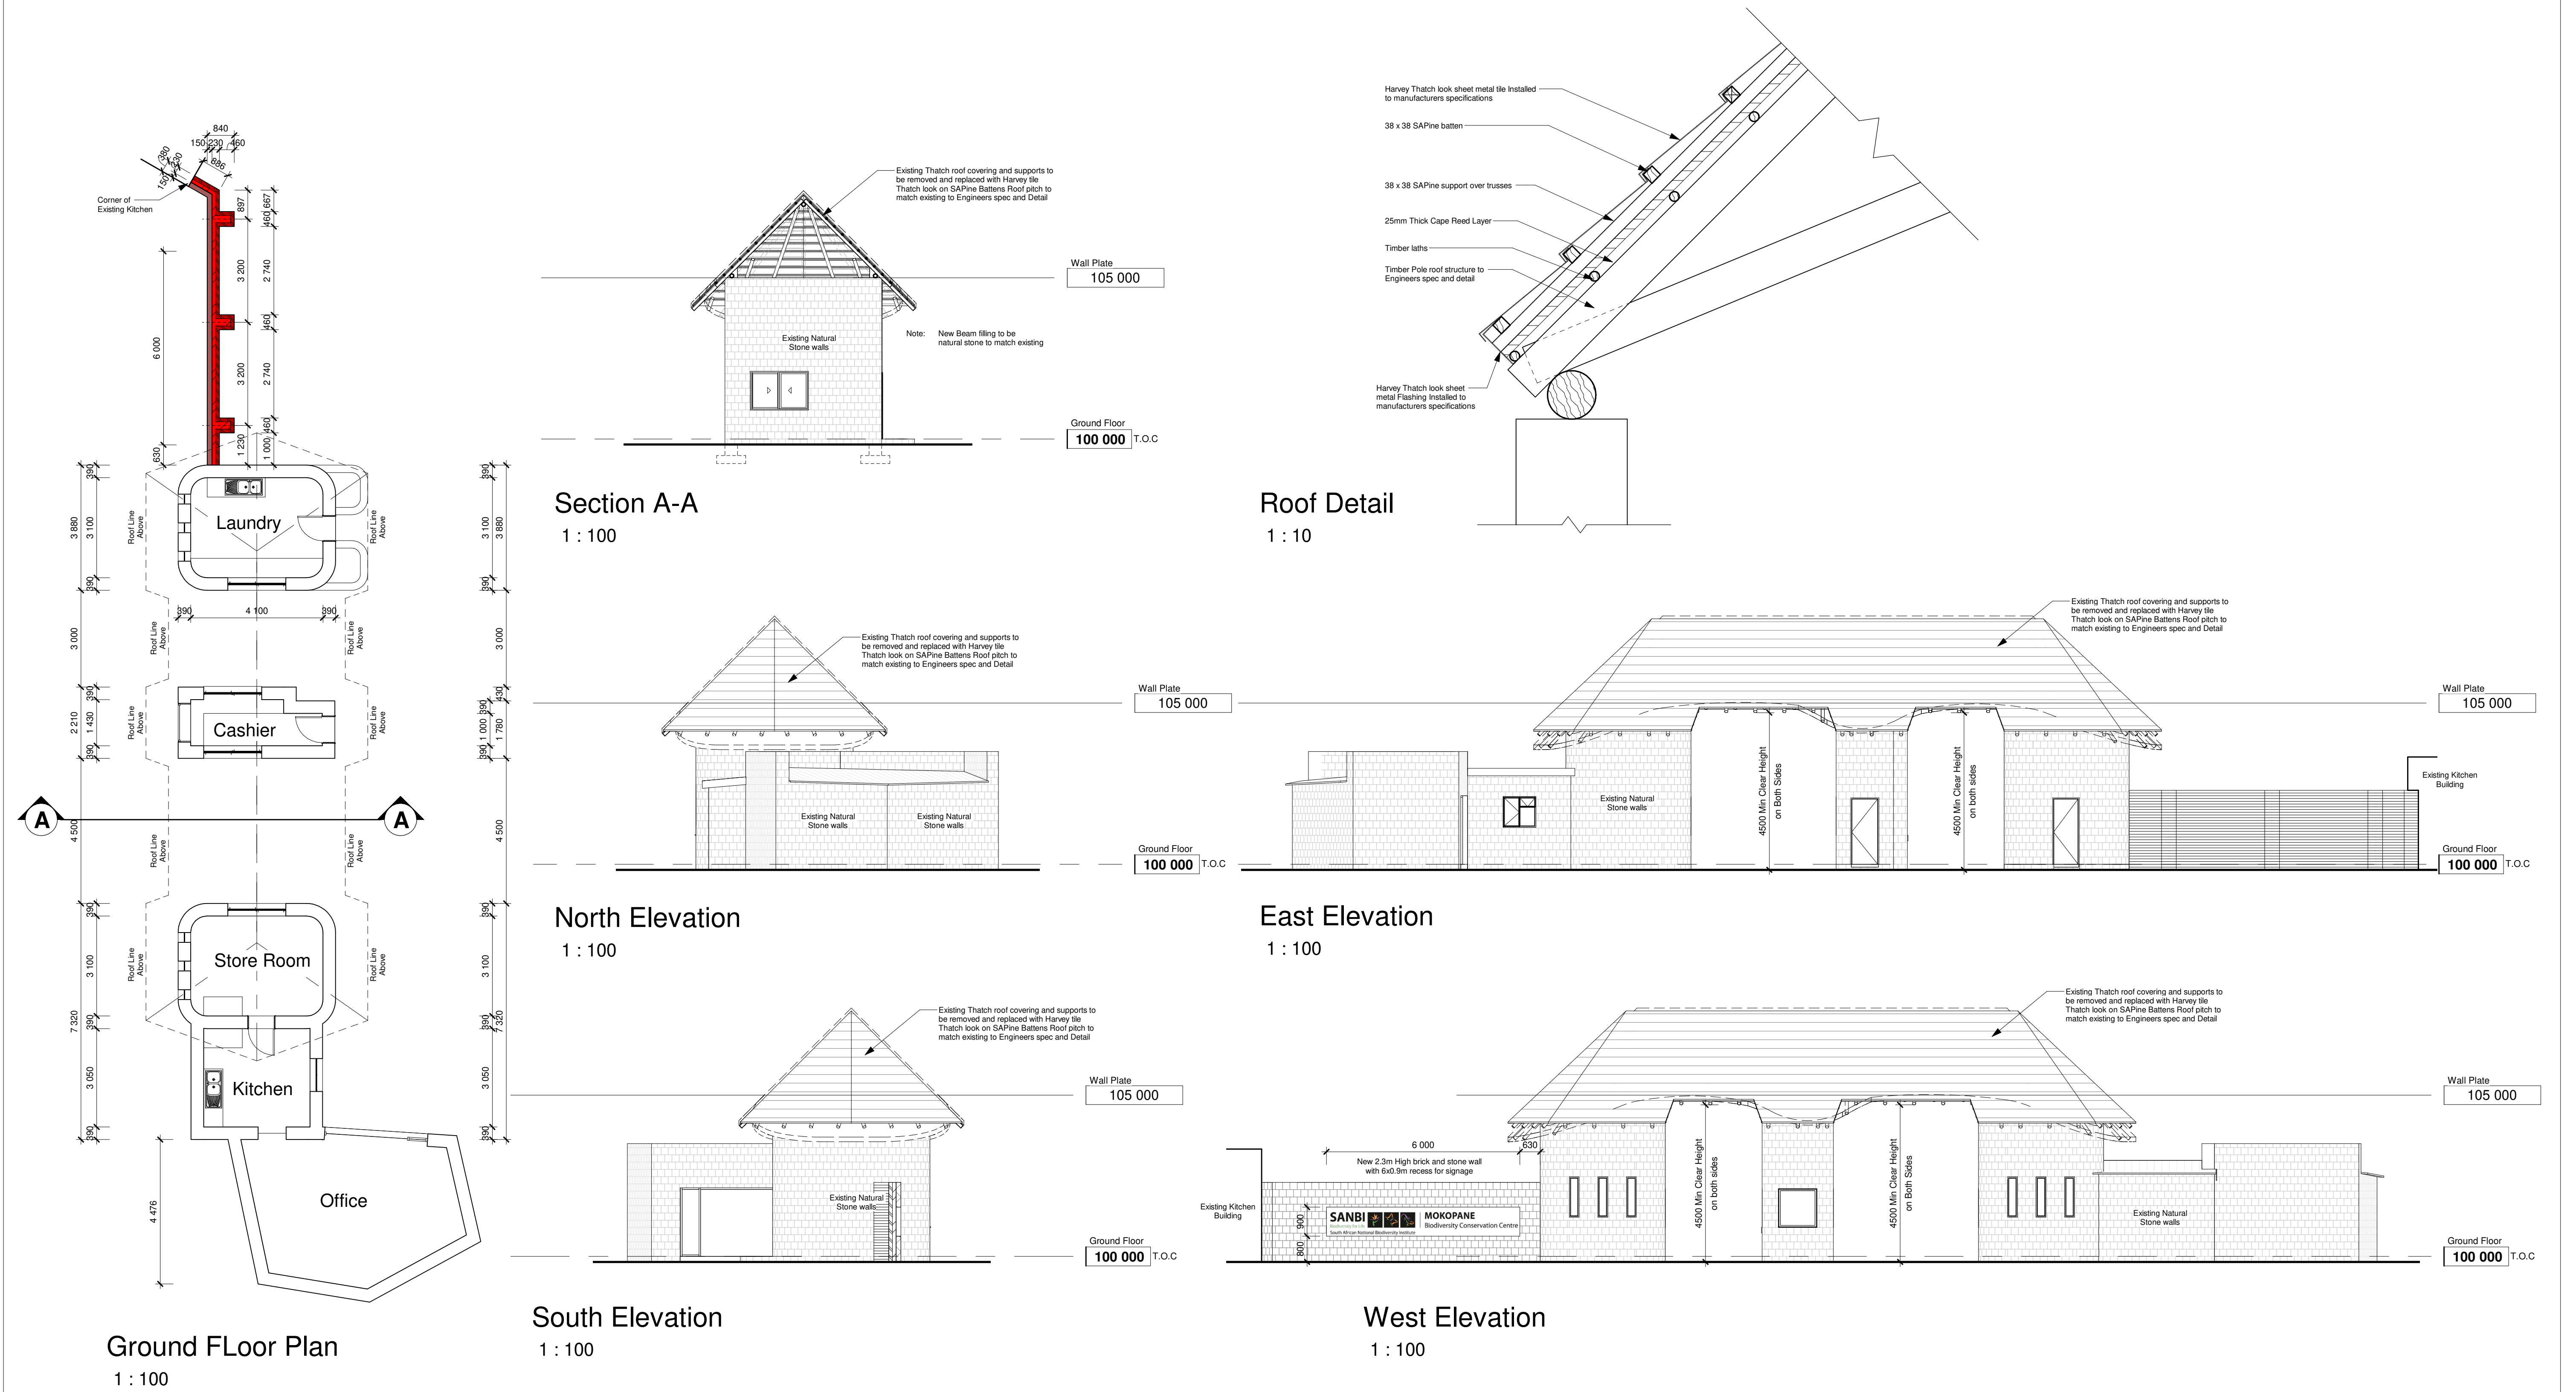


CLIENT PLAN NUMBER			APPROVED BY COUNCIL / CLIENT			DATE	INITIAL	CODE	REVISION DESCRIPTION	CLIENT	PROJECT		APPROVED BY BVI	
DO NOT SCALE DRAWING IF IN DOUBT, REFER TO DRAWING OFFICE			REFERENCE DRAWINGS			CITY ENGINEER / CLIENT			REG. NO.			DATE			21-06-09			JLS			A			Issue For Client Review	
																											21-10-01			JLS			B			Issue For Tender	
NUMBER			DRAWING DESCRIPTION			AMENDMENTS CODE			A-Y / : REPORT/DESIGN/TENDER			00-99 / : CONSTRUCTION			Z / : AS BUILT			A : BY CLIENT			B : BY ARCHITECT			C : BY MECHANICAL OR ELECTRICAL															D : BY BVI			E : BY OTHER ()	
	</		

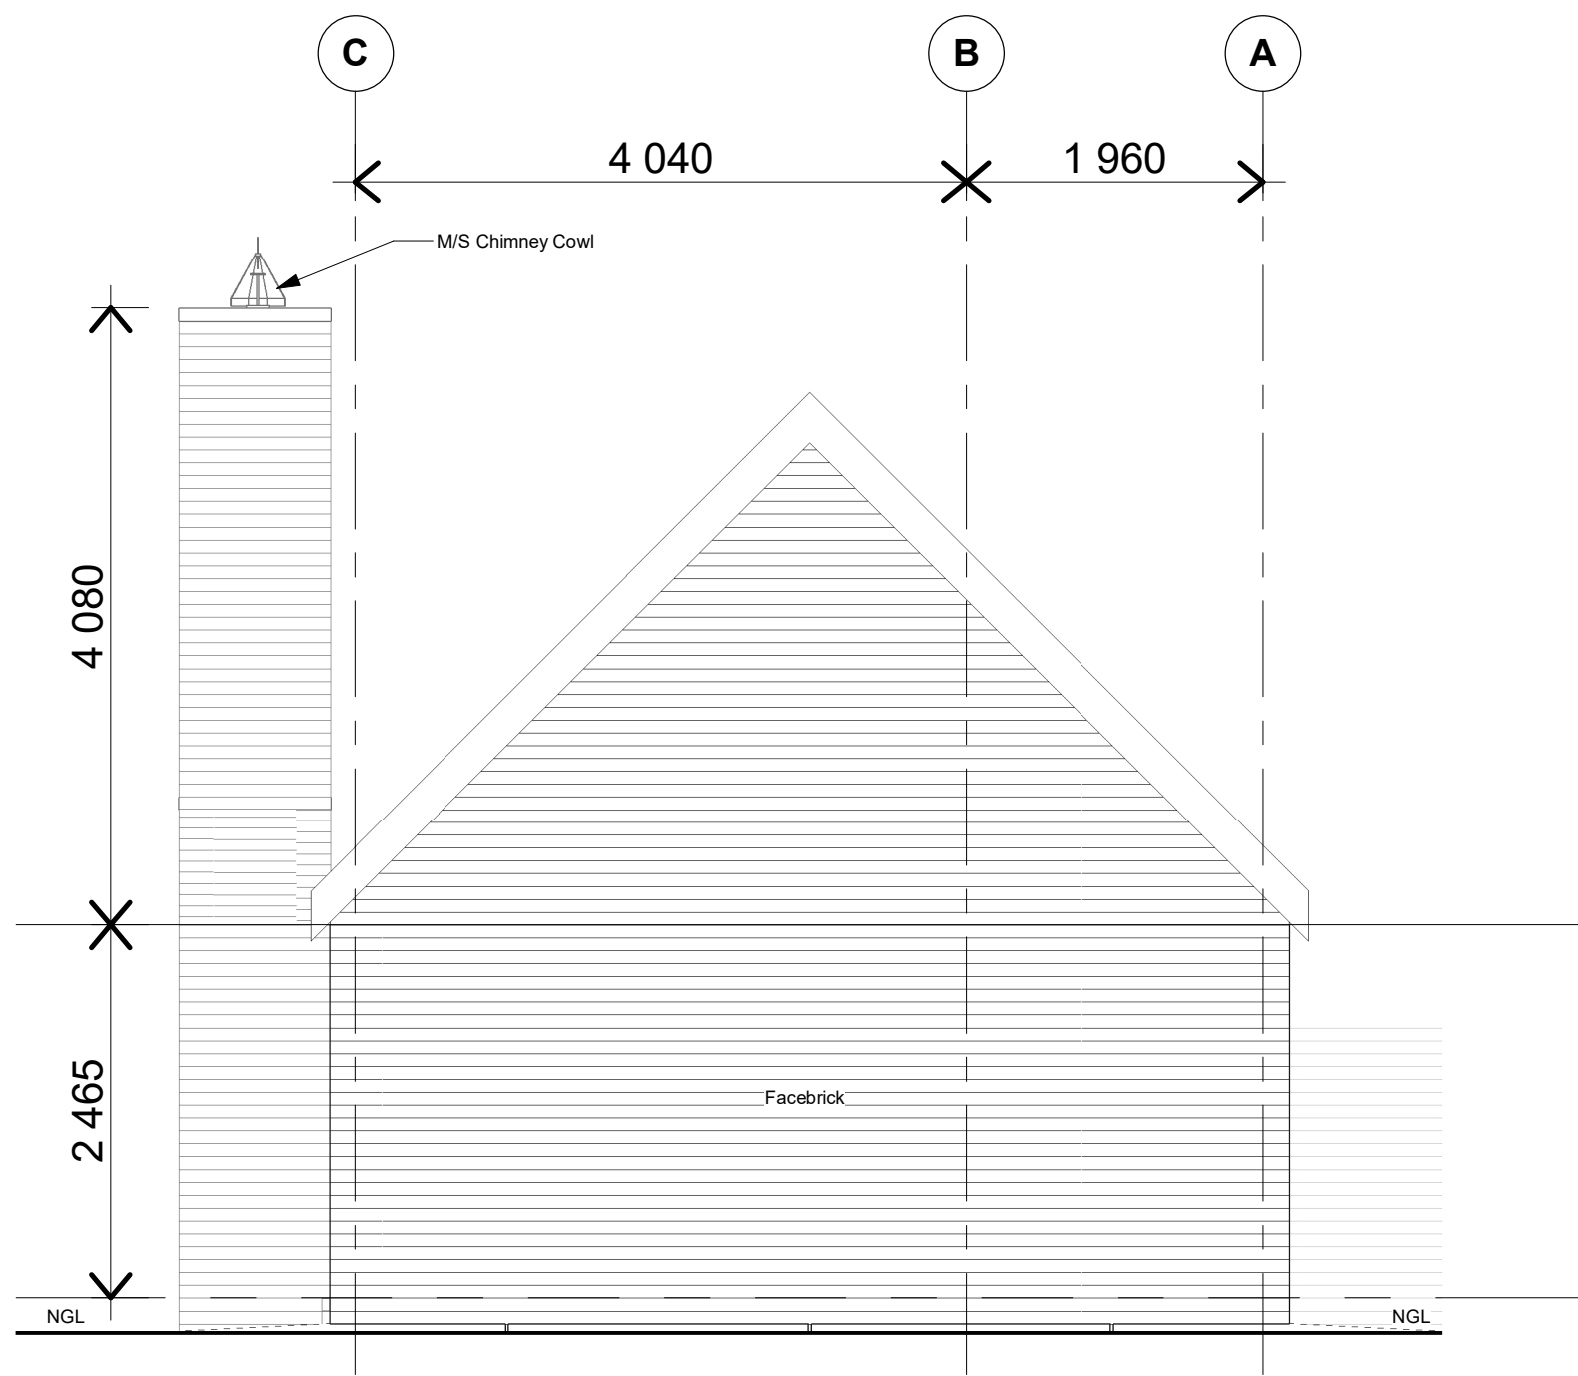


North Elevation
1 : 50

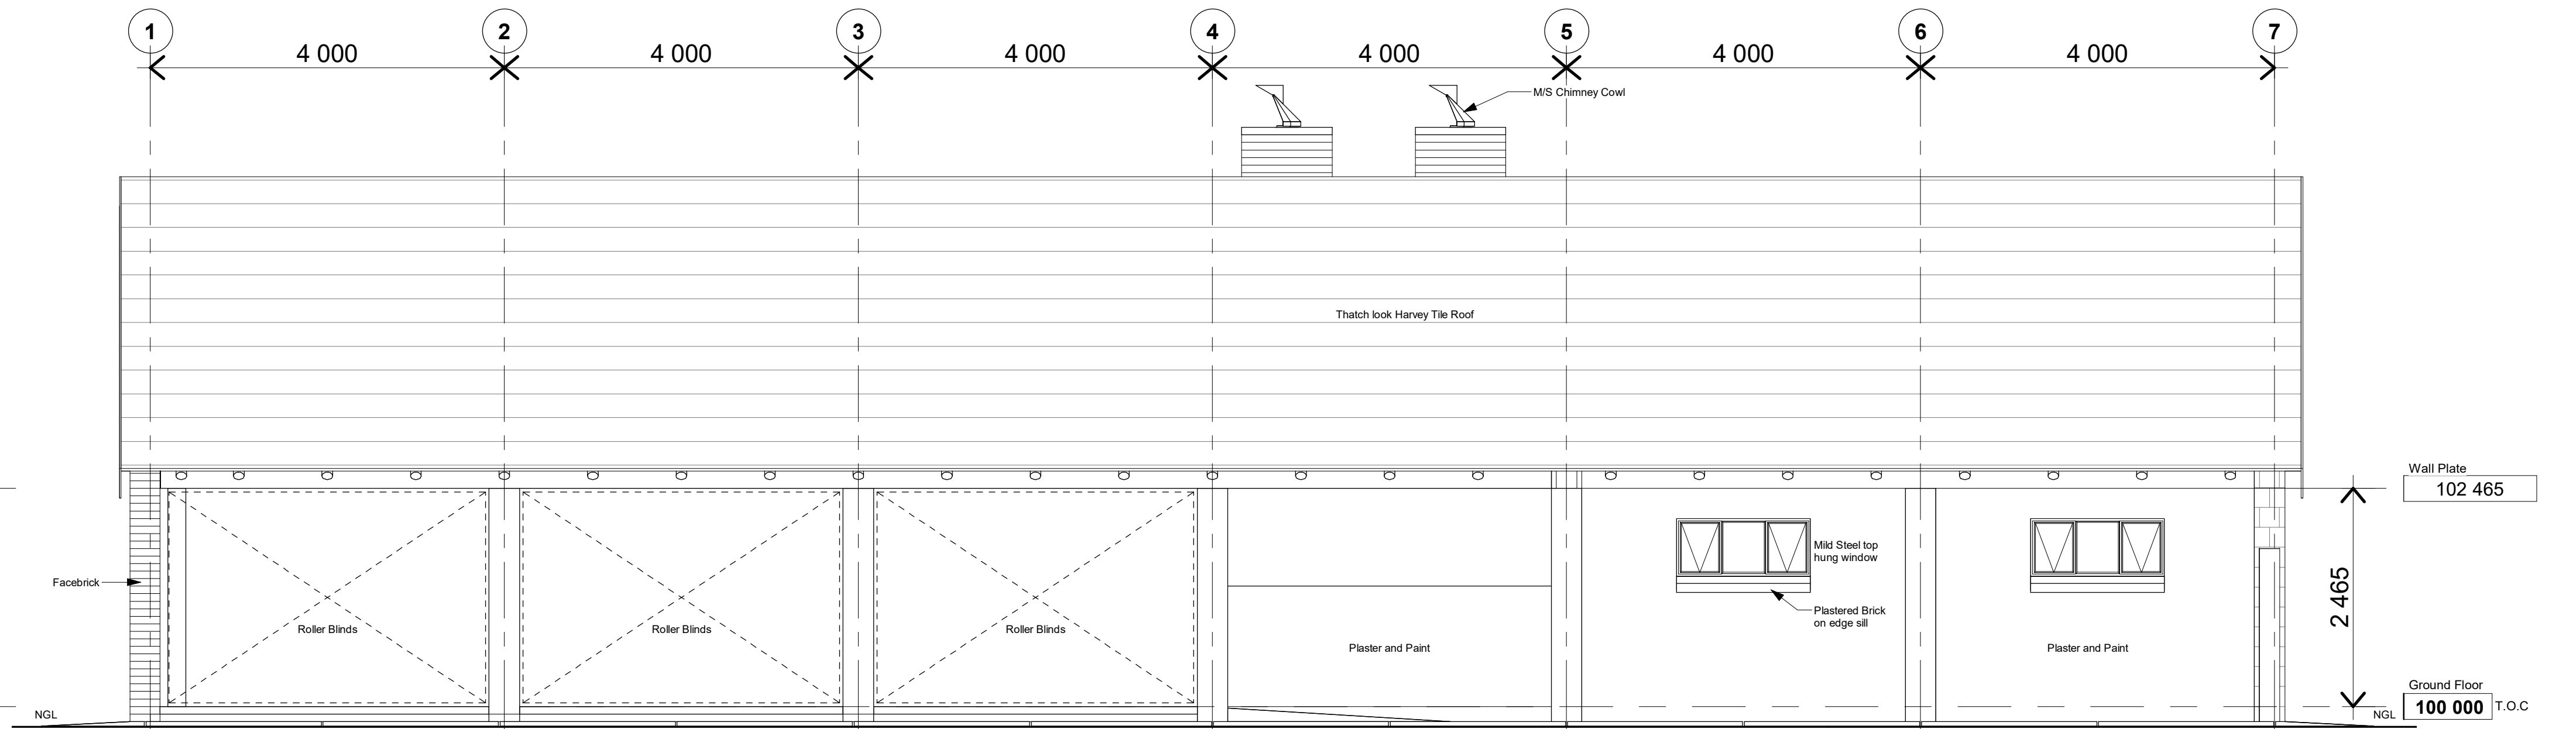

East Elevation
1 : 50

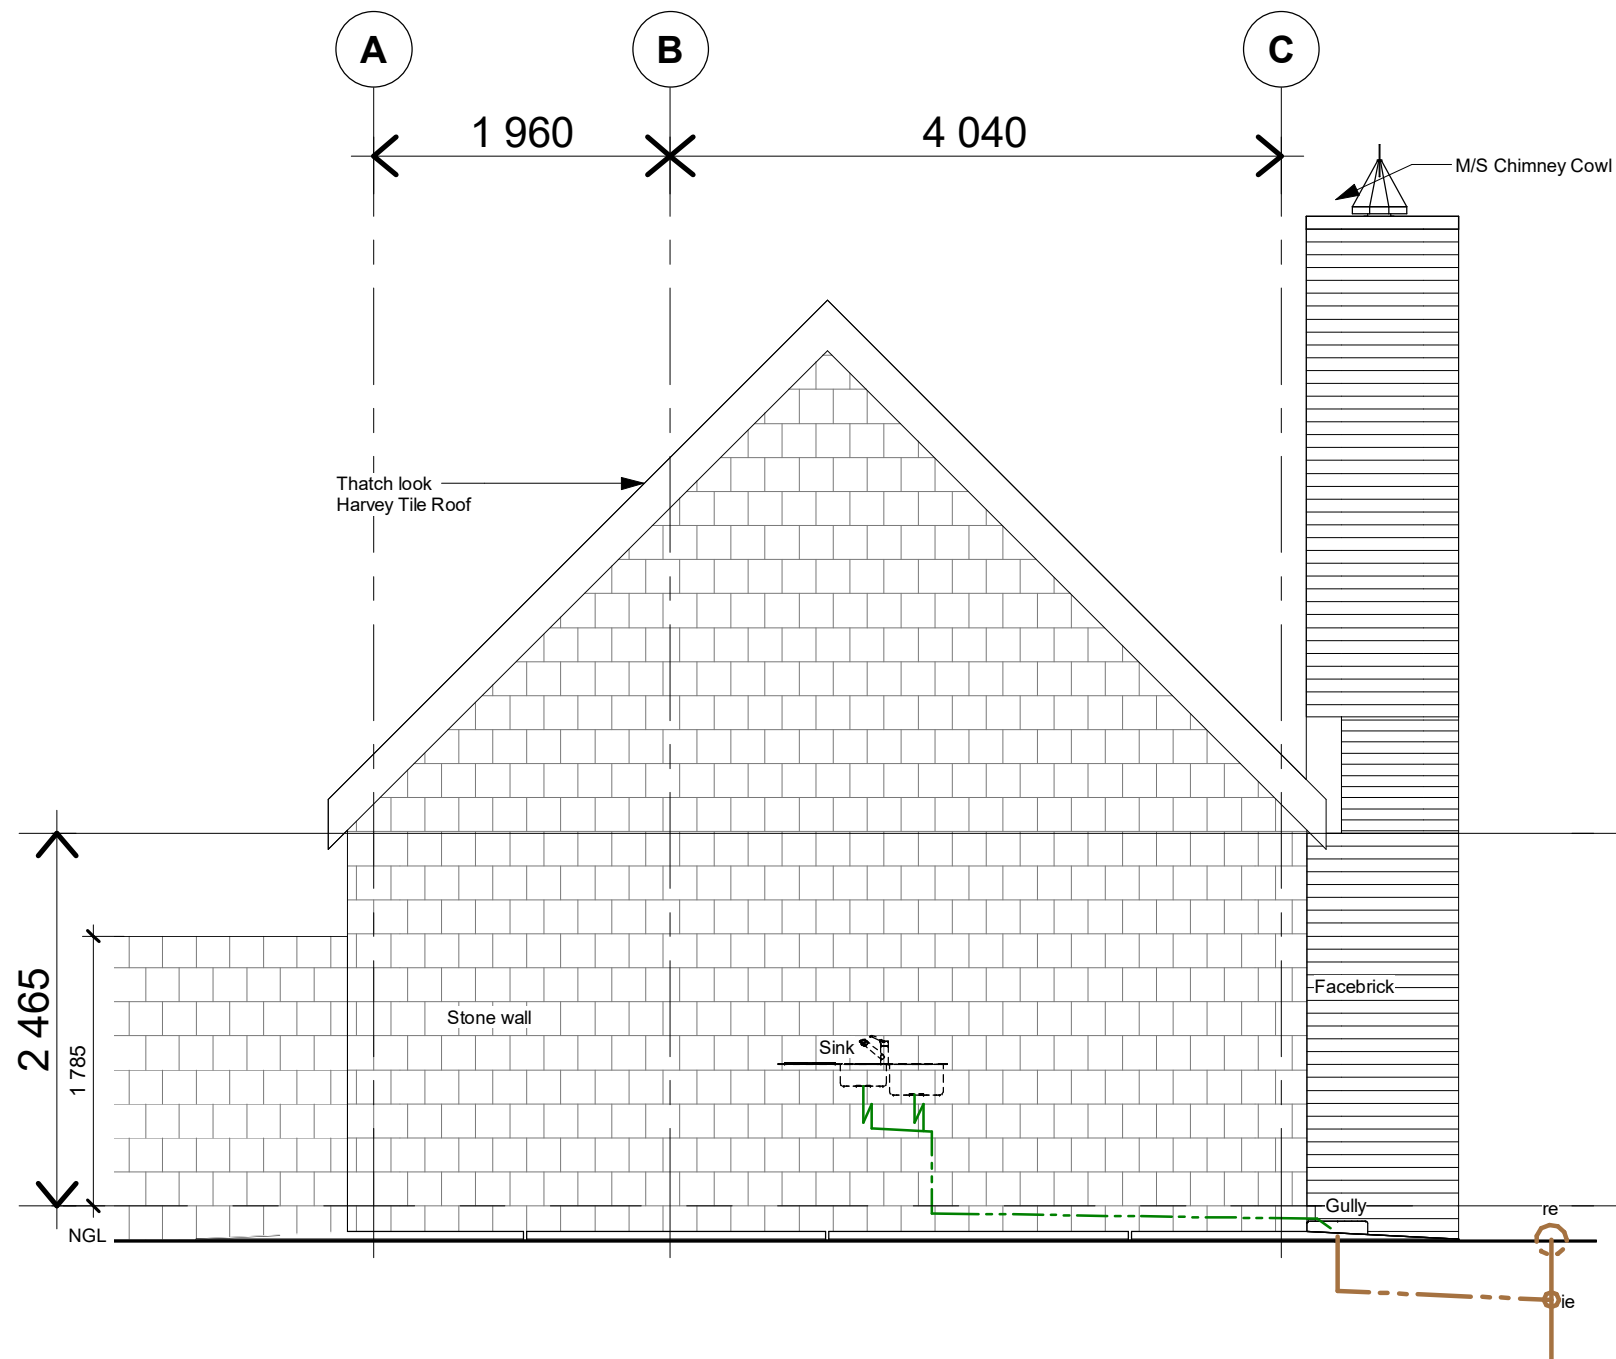


South Elevation
1 : 50

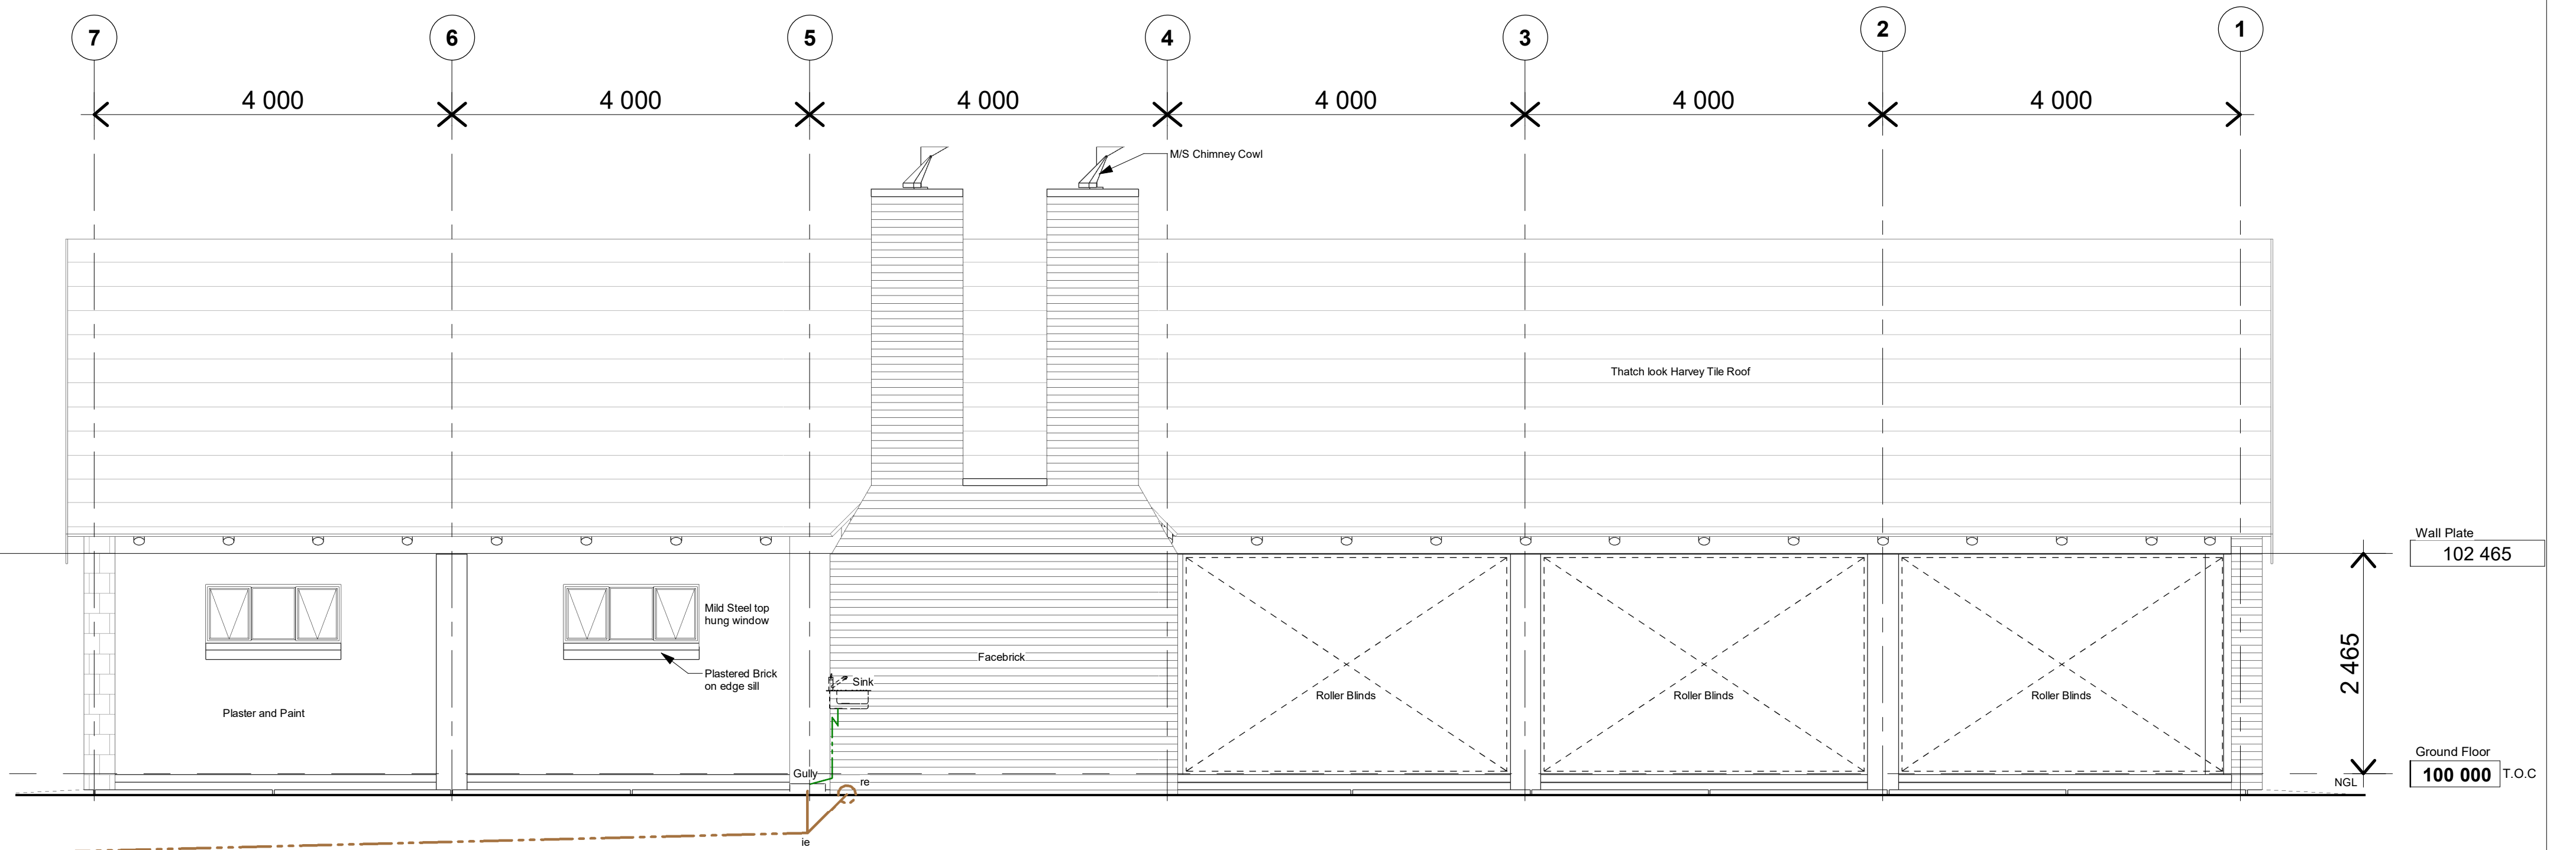


West Elevation
1 : 50

CLIENT PLAN NUMBER		APPROVED BY COUNCIL / CLIENT		DATE	INITIAL	CODE	REVISION DESCRIPTION	CLIENT		PROJECT		APPROVED BY BVI		
DO NOT SCALE DRAWING IF IN DOUBT, REFER TO DRAWING OFFICE				21-06-08	JLS	A	Issued for Client Review	 South African National Biodiversity Institute		 GREEN BUILDING COUNCIL... SOUTH AFRICA		Mokopane - Bio Diversity Centre		
				21-10-01	JLS	B	Issue For Tender							
		CITY ENGINEER / CLIENT		REG. NO.	DATE					DRAWING TITLE				
		AMENDMENTS CODE												
		A-Y : REPORT/DESIGN/TENDER												
		00-99 : CONSTRUCTION												
		Z : AS BUILT												

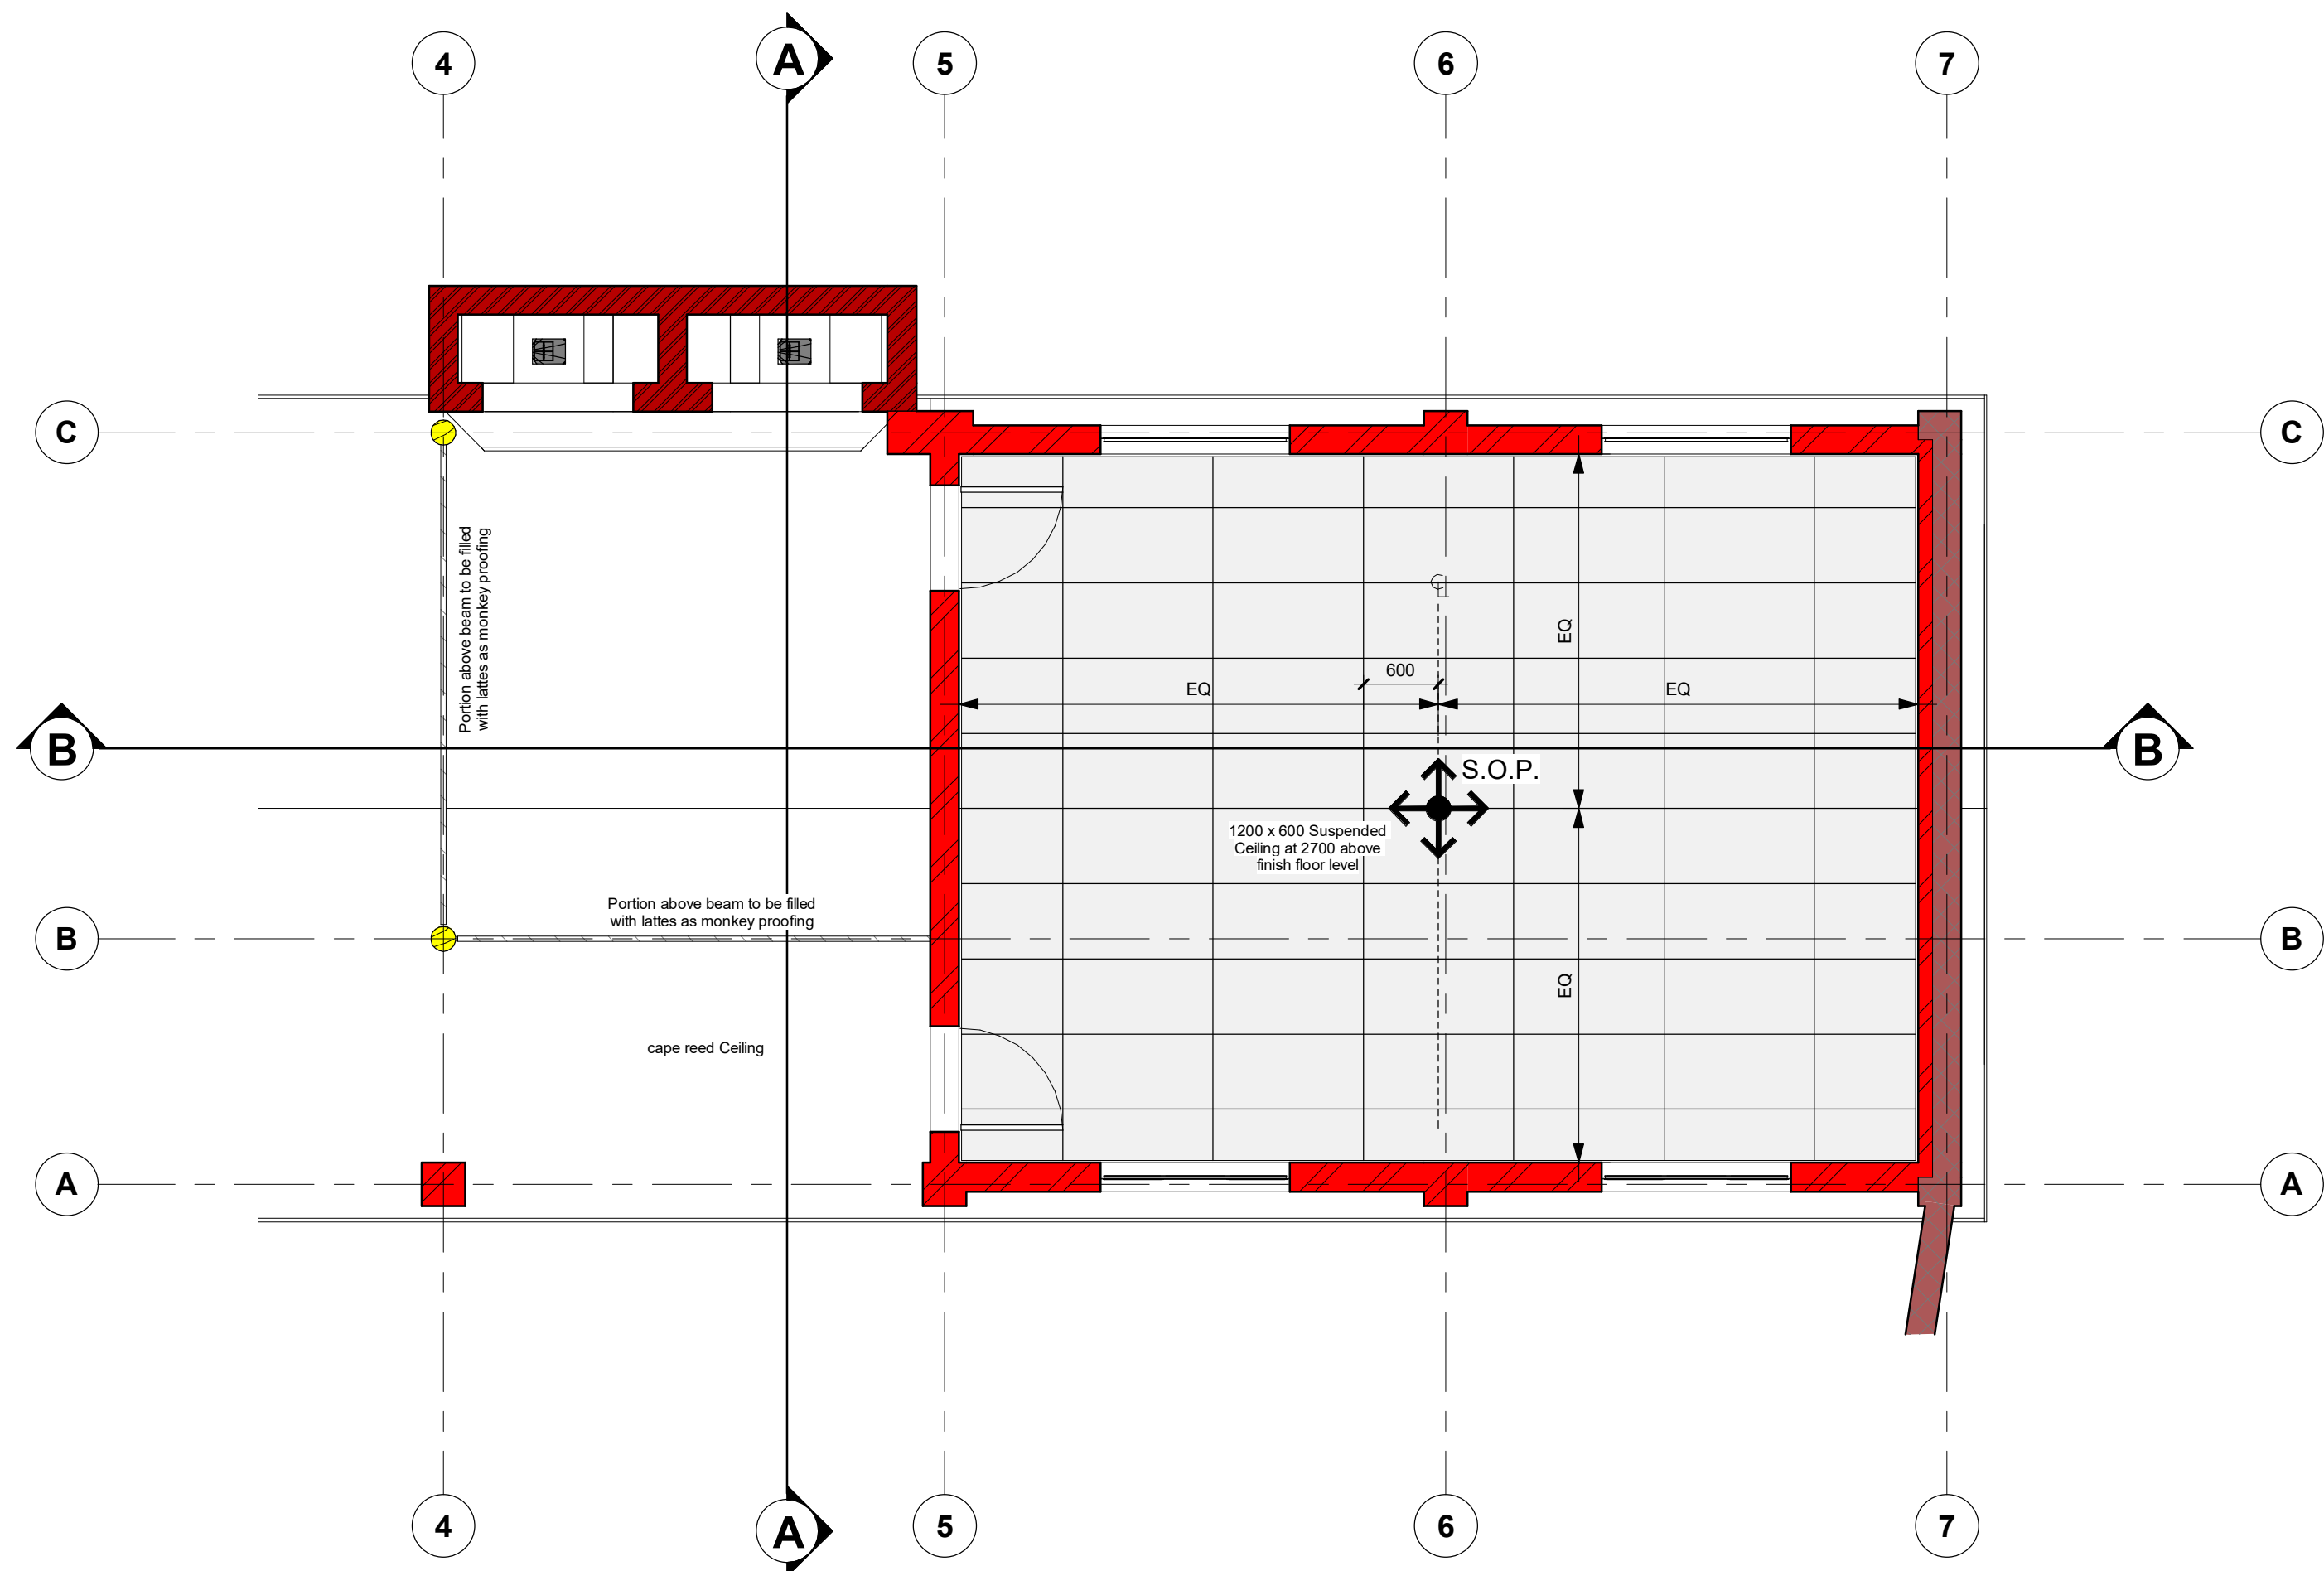

Ground Floor Ceiling Plan
1 : 50

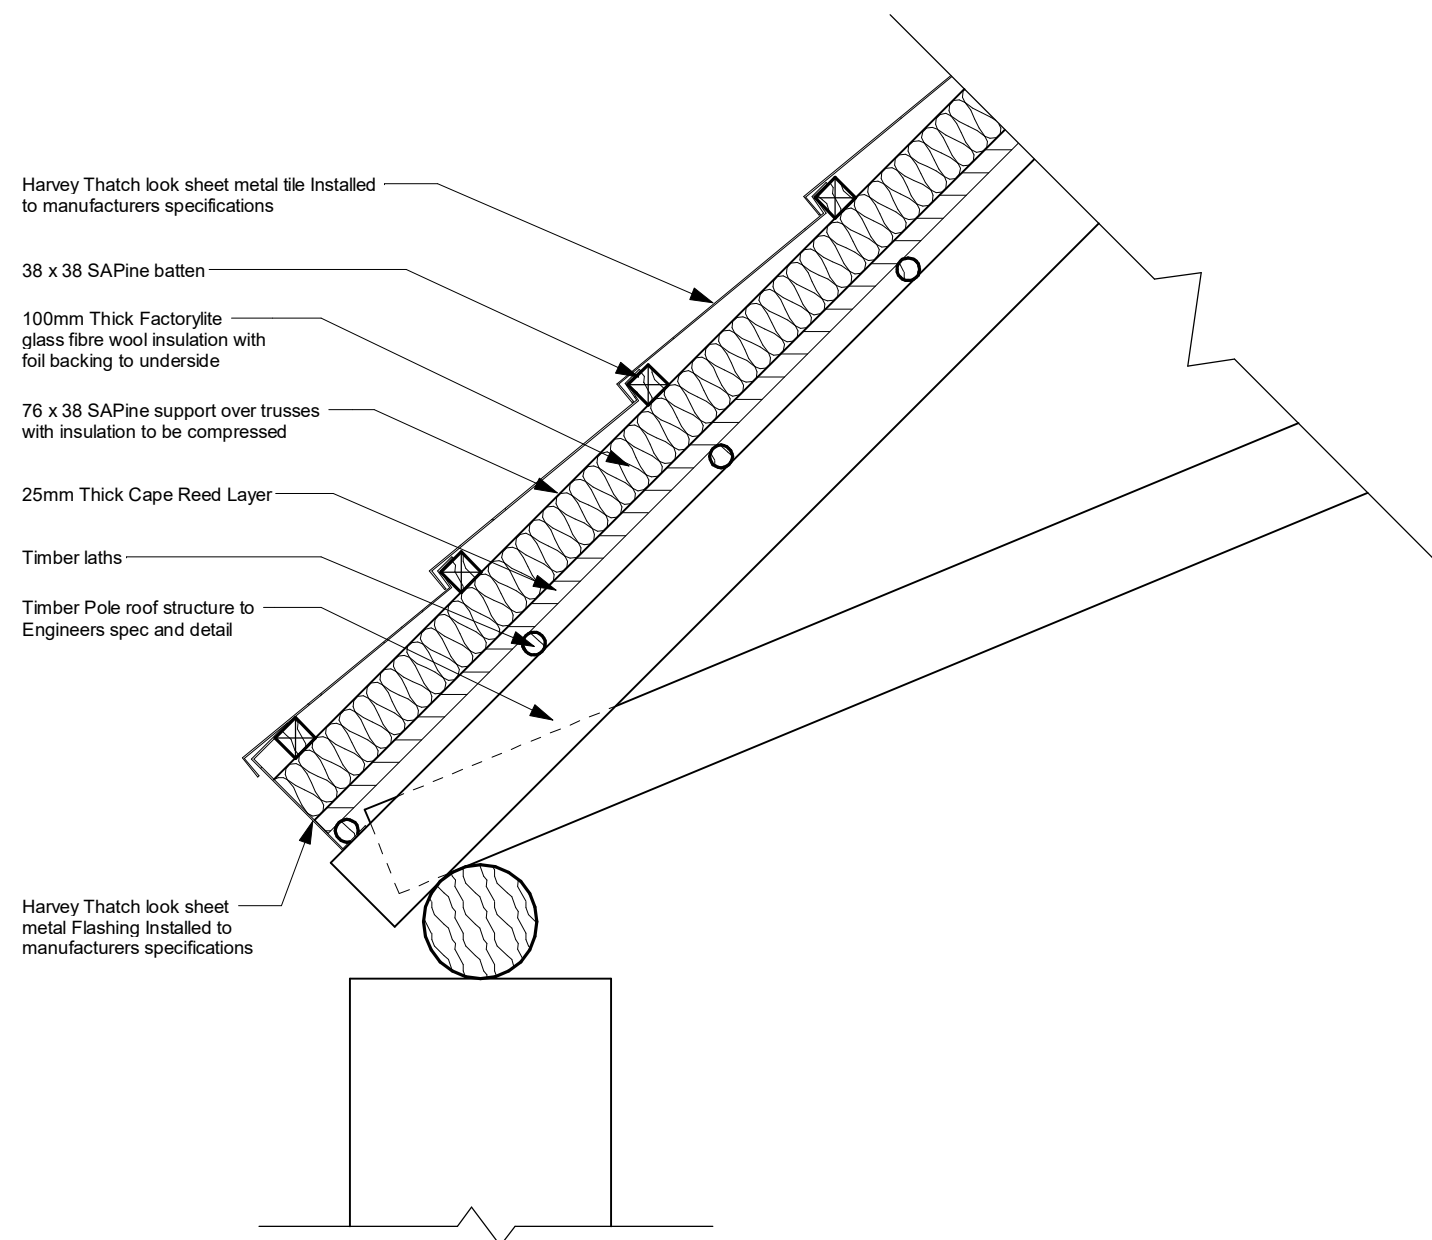


Roof Detail
1 : 10

WINDOW SCHEDULE	
LINTEL HEIGHT	2 125
FFL	
DESCRIPTION	New mild steel window. Code: NE4
QUANTITY	4
WINDOW NUMBER	W1
GENERAL	
WINDOW FRAME	Manufactured from standard steel profiles with standard top hung window frame and opening section as supplied complete with hinges and handles by manufacture. Window frames to be delivered to site.
WINDOW FRAME FINISH	Prepare and apply one coat merit universal undercoat and two coats gloss enamel paint. Colour – to be confirmed by Architects.
GLASS	4 mm thick clear float glass. Glass to be in accordance with SANS 10400.
WINDOW FURNITURE	As supplied complete by manufacturer.
BURGLAR BARS	Standard mild steel flat bar burglar proofing bars to window opening sections with finish as per window frames

DOOR SCHEDULE	
FFL	
DESCRIPTION	New steel frame with new timber door leaf
QUANTITY	2
DOOR NUMBER	D1
DOOR FRAME	Standard 1.2 mm thick mild steel double rebated single door frame. Door frame to be suitable for wall with plaster and paint both sides. Door frame to be supplied complete with 1½ pair hinges per door leaf with lugs and rubber buffers as supplied complete by manufacturer. Door frame to be pre painted and delivered to site with a factory applied Red Oxide metal primer.
DOOR FRAME FINISH	Apply Plascon or similar approved mild steel primer as required to any damaged pre painted metal primer areas. Prepare and clean door frame and apply one coat Plascon or similar approved merit universal undercoat and finish with two coats Plascon or similar approved gloss enamel paint finish. Colour – to be confirmed by Architects.
DOOR LEAF	TDM Doors or similar approved solid single door leaf with hardwood edges and Masonite finish suitable for painting to both sides.
DOOR LEAF FINISH	Prepare and apply timber door leaf and apply one coat Plascon or similar approved wood primer – Pink UC 2, one coat merit universal undercoat - White UC 1 and two coats Plascon or similar approved gloss enamel paint. Paint to be roller applied. Colour – to Architects approval.
KICK PLATE	None
PUSH PLATE	None
HANDLE	Union/Assa Abloy or similar approved Sable lever door handle on backplate code AL 65A63 lever handle on 152x76mm modular backplate to both sides suitable for euro profile cylinder lock. Finish – Anodised Silver.
LOCK	Union/Assa Abloy or similar approved upright mortice lock., code 22315 suitable for Euro cylinder lock. SABS approved and to conforms to SABS ISO 9001:2000 norms.
CYLINDER	Union/Assa Abloy or similar approved 2 x 18 Euro profile double cylinder. Cylinder to be supplied complete with three keys.
FLUSH BOLT	-
CABIN HOOKS	-
COAT HOOKS	-
DOOR STOP	Union/Assa Abloy or similar approved AL8730AS floor mounted door stop. Position to be confirmed on site.

CLIENT PLAN NUMBER		APPROVED BY COUNCIL / CLIENT		DATE	INITIAL	CODE	REVISION DESCRIPTION	CLIENT	
DO NOT SCALE DRAWING IF IN DOUBT, REFER TO DRAWING OFFICE				21-06-08	JLS	A	Issued for Client Review	 South African National Biodiversity Institute	
				21-10-01	JLS	B	Issue For Tender		
REFERENCE DRAWINGS		CITY ENGINEER / CLIENT		REG. NO.	DATE				
NUMBER	DRAWING DESCRIPTION								
		AMENDMENTS CODE							

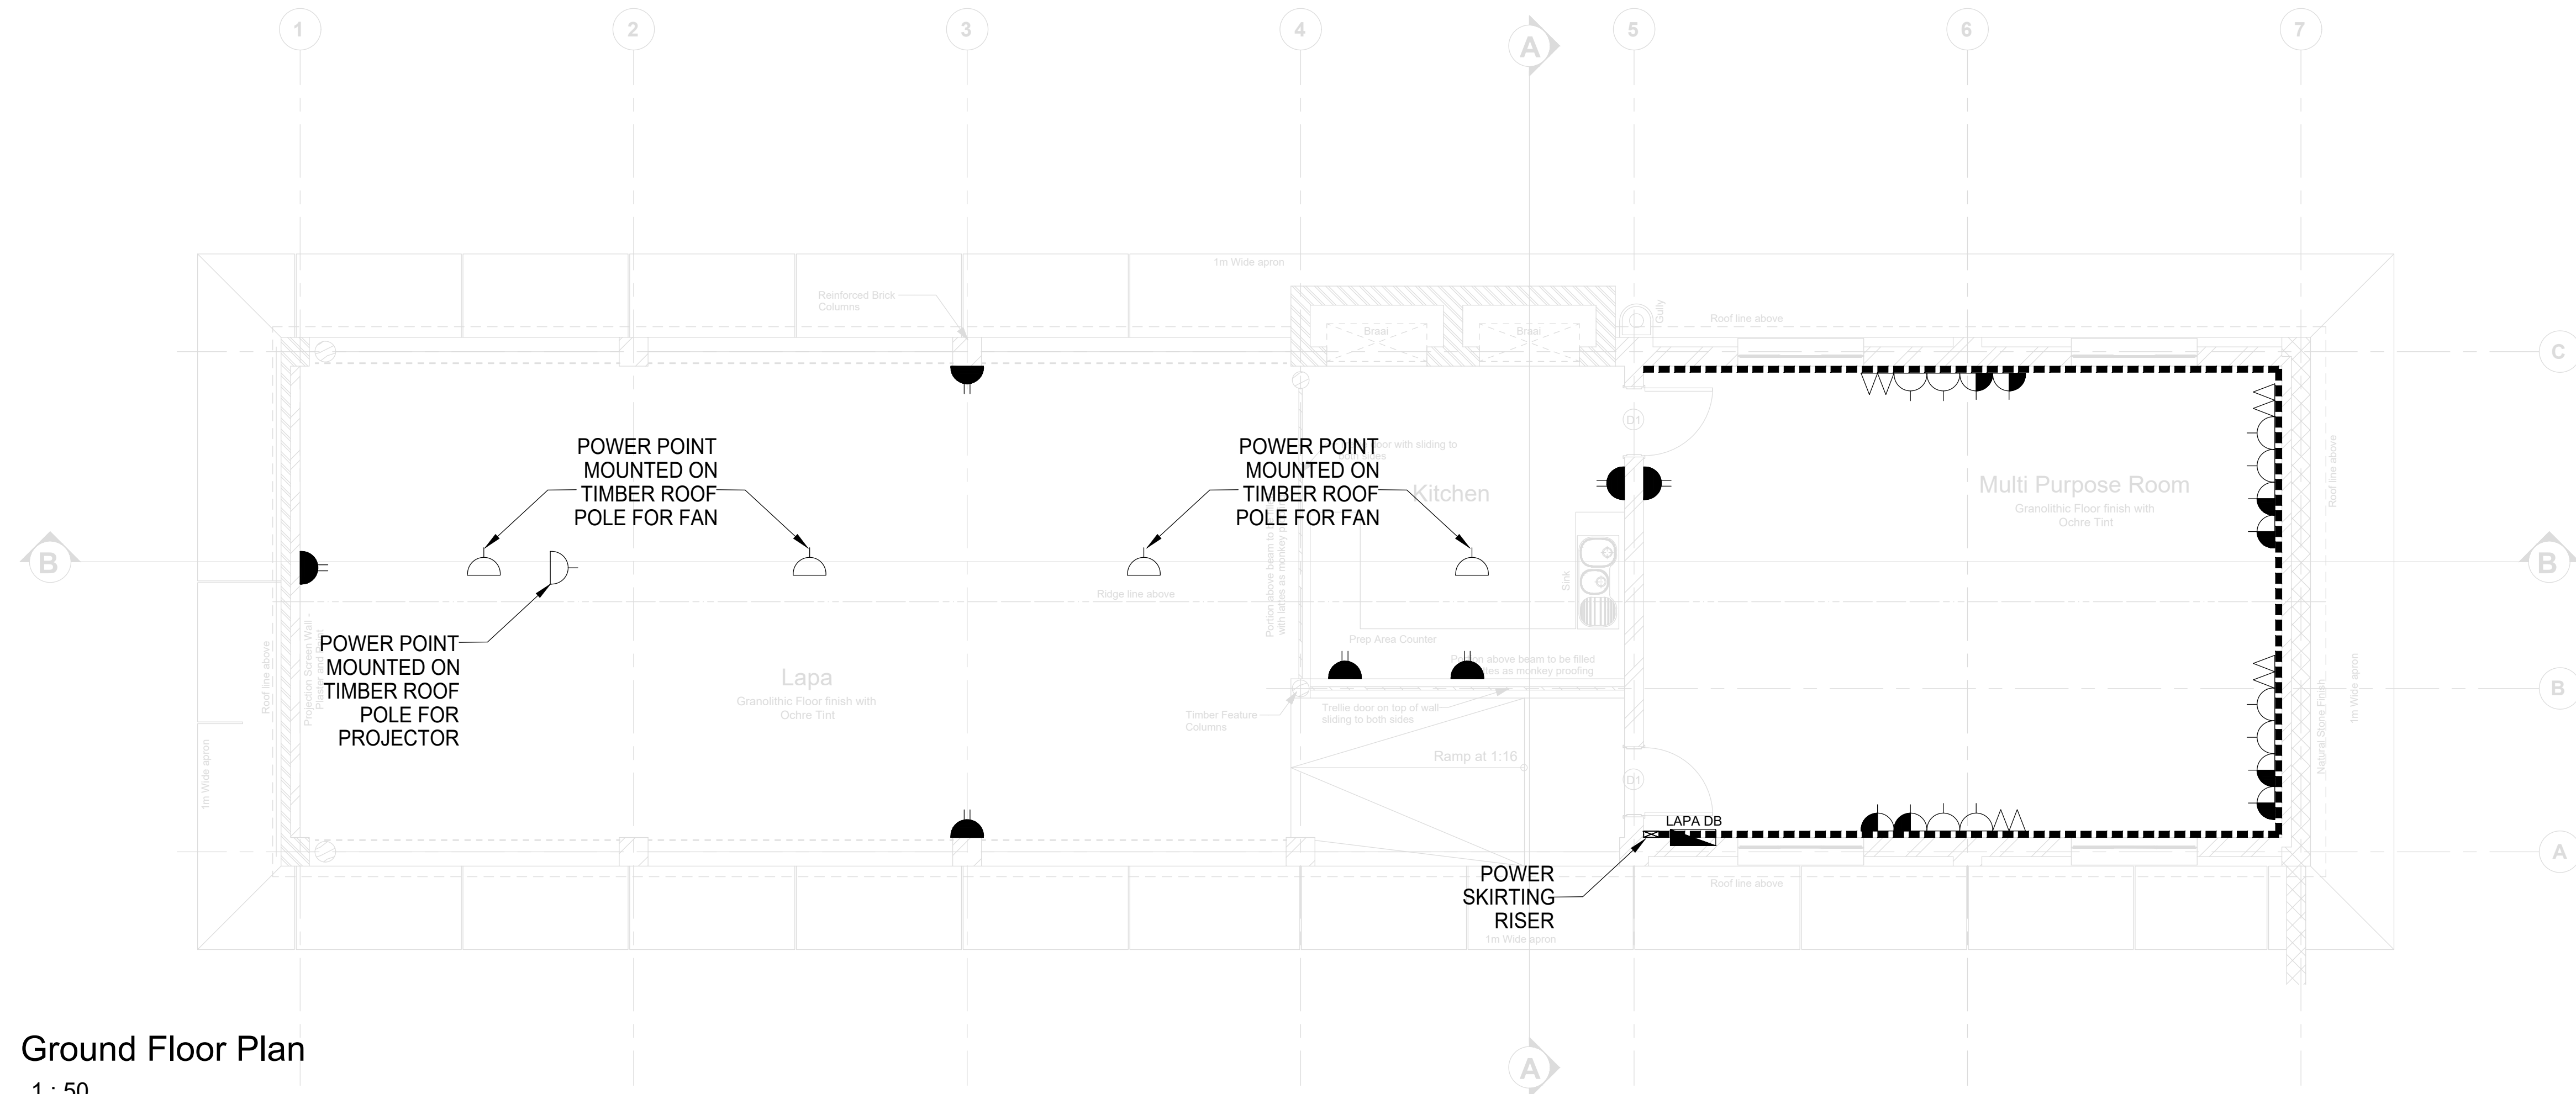

LEGEND:	
SYMBOL	DESCRIPTION
	16 AMP SOCKET OUTLET (NORMAL) INSTALLED IN THE POWER SKIRTING OR DRAWBOXES
	16 AMP DEDICATED SOCKET OUTLET (RED - FLAT EARTH PIN) INSTALLED IN THE POWER SKIRTING OR DRAWBOXES
	16 AMP DOUBLE SOCKET OUTLET (NORMAL) INSTALLED IN DRAWBOXES
	CAT 6 NETWORK POINT
	POWER SKIRTING RISER VERTICAL AGAINST WALL. (LINKING TO CEILING VOID)
	TWO CHANNEL TWO COMPARTMENT POWER SKIRTING
	DISTRIBUTION BOARD

NOTES:

1. CONDUIT: STEEL
2. FINAL POSITION OF ALL EQUIPMENT TO BE CONFIRMED ON SITE
3. INSTALL SLOTTED FLUSH IN WALL AT 300mm A.F.F.I. IN 100x100x50mm STEEL WALL BOXES OR AS OTHERWISE INDICATED
4. HEIGHT OF POWER SKIRTING TO BE DETERMINED ON SITE
5. INSTALL 32x2mm² FLEXIBLE CONDUIT LINKING BETWEEN POWER SKIRTING UPST AND 90x90 WIRING CHANNEL IN CEILING VOID
6. CONTRACTOR SHALL COORDINATE POSITIONING OF SPLIT SLEEVES TO ENTER THE DISTRIBUTION BOARD UNDERNEATH THE MAIN CIRCUIT BREAKER
7. CABLES SHALL BE SECURED TO CABLE LADDER WITH BAND-IT STAINLESS STEEL CABLE STRAPS. CABLES ABOVE 185mm² SHALL BE FIXED WITH CLAMPS

Ground Floor Plan

1 : 50

[illegible]


NOTES:

1. USE STEEL CONDUIT FOR INDOOR SURFACE MOUNTED OR OUTDOOR APPLICATIONS AND PVC CONDUIT IN CEILING VOID OR CONCRETE APPLICATIONS. USE HOSPITAL SADDLES FOR STEEL CONDUIT.
2. ON SITE COORDINATION BETWEEN ALL SERVICES SHOULD BE DONE (BY CONTRACTOR) BEFORE ANY INSTALLATION WORK COMMENCES.
3. INSTALL WIRING/CABLING IN CONDUIT, WIRING CHANNEL OR ON CABLE LADDER.
4. FLOOD LIGHTS SHOULD BE INSTALLED ON A RETROFIT SWIVEL POLE MOUNTING BRACKET EQUAL OR SIMILAR TO EAZYREACH ROTATE POLE AND MOUNTED AT GUTTER HEIGHT AGAINST THE STRUCTURE.

DO NOT SCALE DRAWING IF IN DOUBT, REFER TO DRAWING OFFICE	CLIENT PLAN NUMBER		APPROVED BY COUNCIL / CLIENT			DATE	INITIAL	CODE	REVISION DESCRIPTION	CLIENT
						04/10/2021	G.F.	AA	ISSUED FOR TENDER	  ENGINEERING PROCUREMENT MANAGEMENT BVi Consulting Engineers Gauteng PTY (Ltd) Registration No. 198900002201 Visit or contact us online at www.bvigroup.co.za PROVINCE: Gauteng OFFICE: Pretoria E-MAIL: ptia@bvigp.co.za +27 12 940 1111
	REFERENCE DRAWINGS		CITY ENGINEER / CLIENT			REG. NO.	DATE			
	NUMBER	DRAWING DESCRIPTION	AMENDMENTS CODE							
		A-Y : REPORT/DESIGN/TENDER			I/A : BY CLIENT					
		0-99 : CONSTRUCTION			B : BY ARCHITECT					
		Z : AS BUILT			C : BY MECHANICAL OR ELECTRICAL					
					D : BY BVI					
					E : BY OTHER ()					

PROJECT		APPROVED BY BVI			
Mokopane - Bio Diversity Centre		ENGINEER/TECHNOLOGIST		REG. NO.	DATE
		SCALE	1 : 25	DRAWN	FN
DRAWING TITLE		DESIGNED	GF	CHECKED	GF
Existing Ablution Block - Ground Floor Plan Electrical Layout		PLAN NUMBER		REV. NO.	DATE SAVED
		34398-02-310-03-01		AA	02/09/2021 RE-Francois

A1

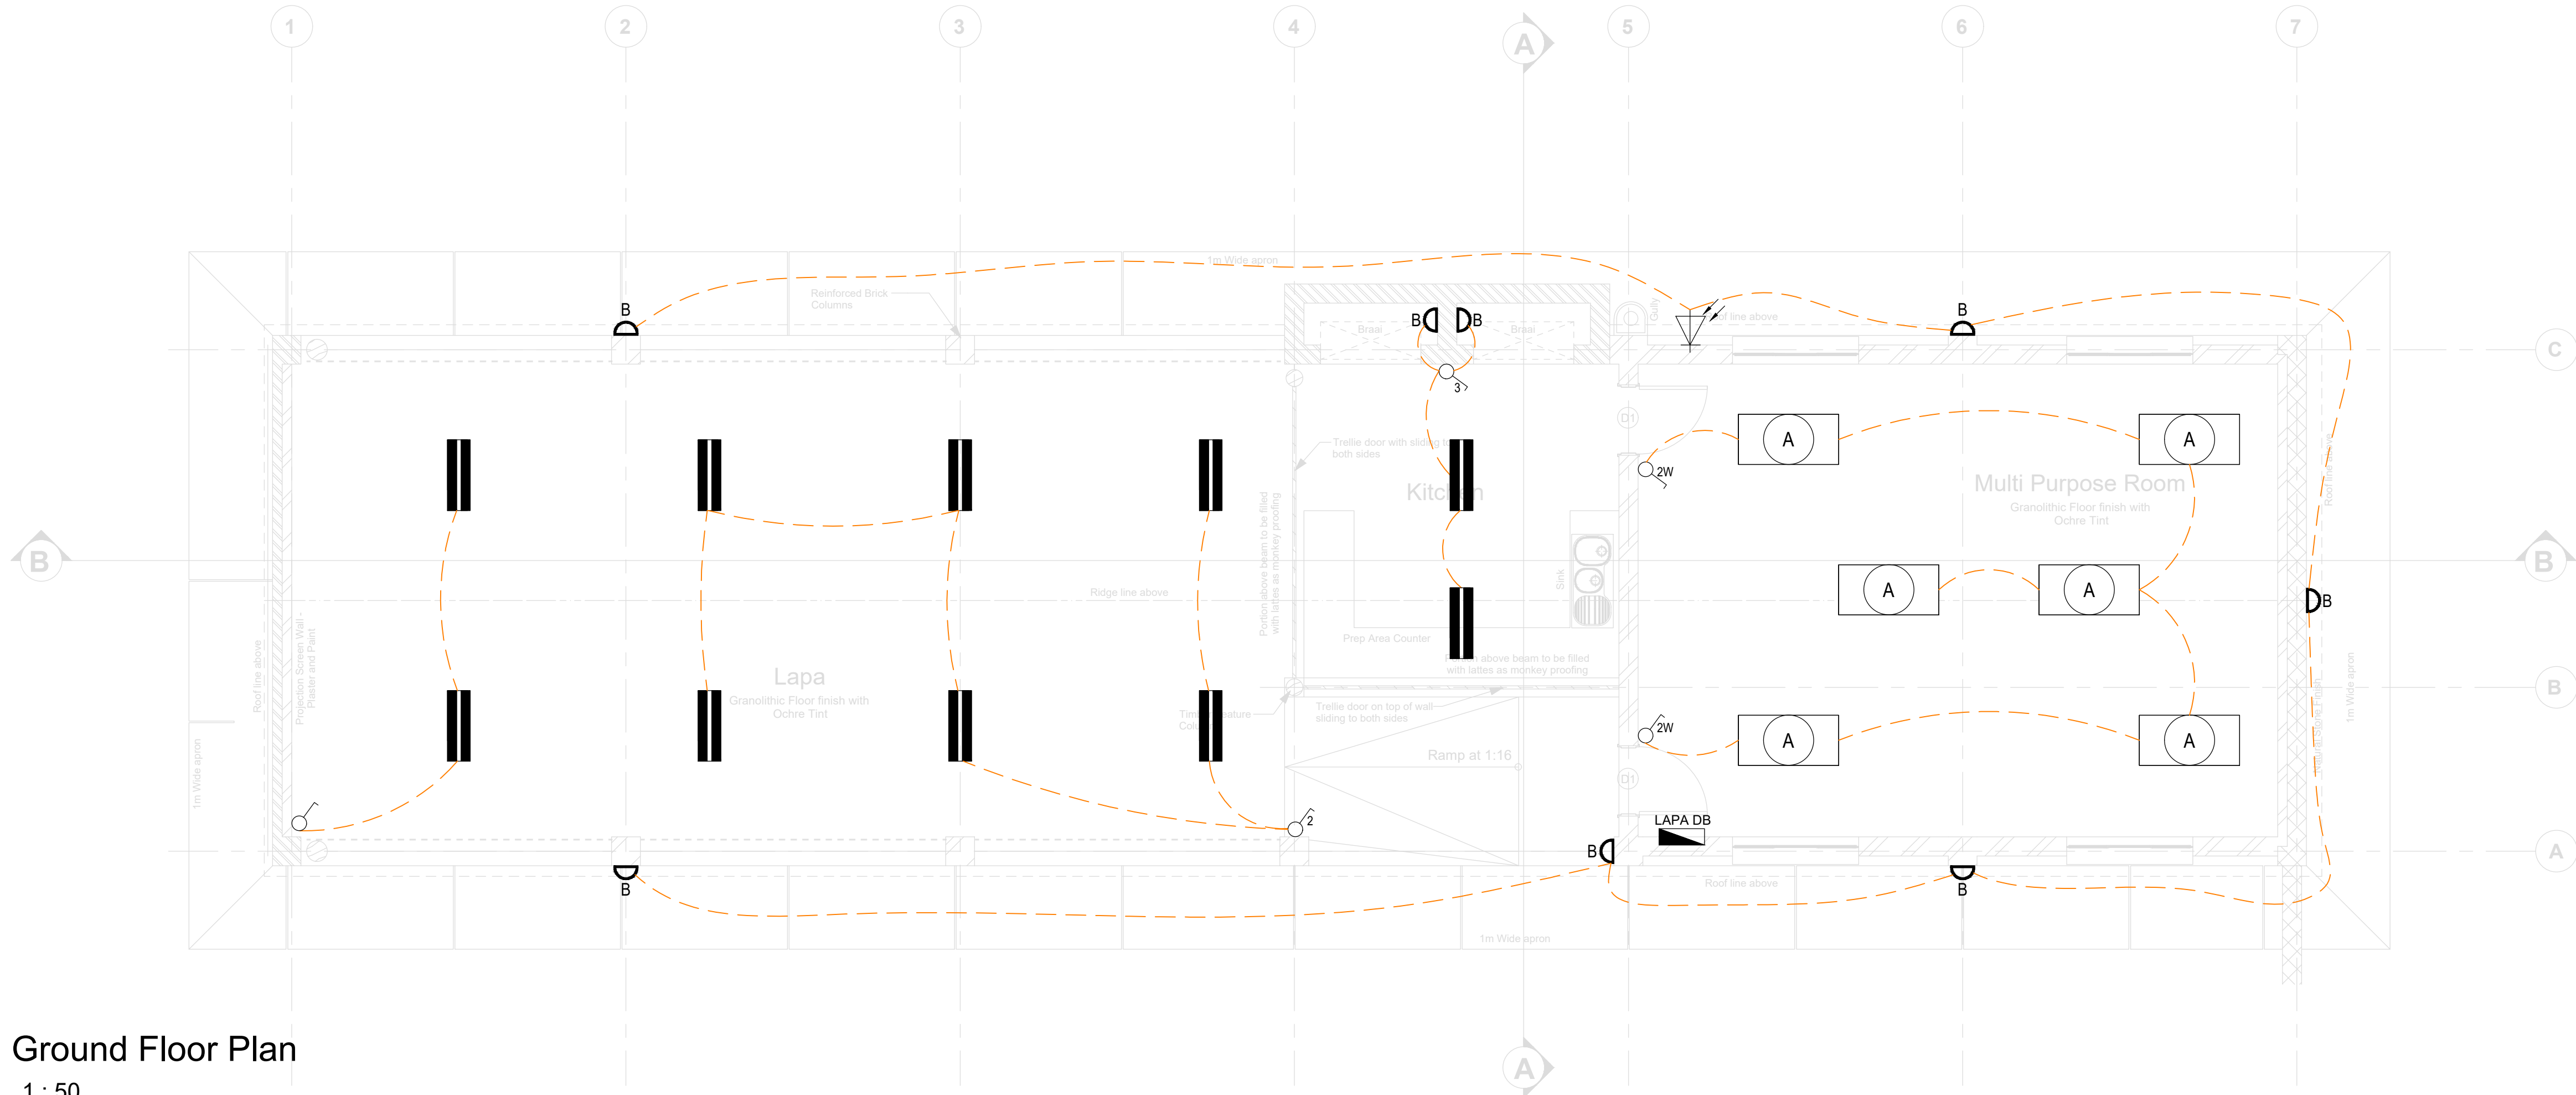


Ground Floor Plan
1 : 50

LEGEND:	
SYMBOL	DESCRIPTION
	SURFACE MOUNTED LINEAR LUMINAIRE COMPLETE WITH 4000K 24W LED's: TYPE LASCON C10 / 24W LED TRIDONIC / 6080LM / PHOTO ENGRAVE LENSE - 4000K IP65 RATED OR SIMILAR.
	SURFACE MOUNTED BULKHEAD LUMINAIRE COMPLETE WITH 4000K 17W LED's: TYPE BEKA SERIES 30 17W 4000K BLACK TEXTURED BULKHEAD OR SIMILAR.
	RECESSED MOUNTED LED PANEL LUMINAIRE COMPLETE WITH 4000K 48W LED's, ACRYLIC (OPAL) DIFFUSER, 3m CORD SET AND SA PLUG TOP: TYPE BEKA LED PANEL 600 x 1200 48W - RECESSED OR SIMILAR.
	FLUSH MOUNTED ONE WAY ONE LEVER LIGHT SWITCH WITH STEEL COVER PLATE. HEIGHT - 1200mm AFFL.
	FLUSH MOUNTED ONE WAY THREE LEVER LIGHT SWITCH WITH STEEL COVER PLATE. HEIGHT - 1200mm AFFL.
	FLUSH MOUNTED TWO WAY ONE LEVER LIGHT SWITCH WITH STEEL COVER PLATE. HEIGHT - 1200mm AFFL.
	DAYNIGHT SWITCH

NOTES:

- USE STEEL CONDUIT FOR INDOOR SURFACE/WOODEN POLE MOUNTED OR OUTDOOR APPLICATIONS AND PVC CONDUIT IN CEILING VOID OR CONCRETE APPLICATIONS. USE HOSPITAL SADDLES FOR STEEL CONDUIT.
- CONNECT SURFACE MOUNTED LUMINAIRE VIA 65mmØ OUTLET BOX MOUNTED IN CEILING VOID OR FLUSH IN WALL.
- ON SITE COORDINATION BETWEEN ALL SERVICES SHOULD BE DONE (BY CONTRACTOR) BEFORE ANY INSTALLATION WORK COMMENCES.
- INSTALL WIRING/CABLING IN CONDUIT, WIRING CHANNEL OR ON CABLE LADDER.
- FLOOD LIGHTS SHOULD BE INSTALLED ON A RETROFIT SWIVEL POLE MOUNTING BRACKET EQUAL OR SIMILAR TO EAZYREACH ROTATE POLE AND MOUNTED AT GUTTER HEIGHT AGAINST THE STRUCTURE.

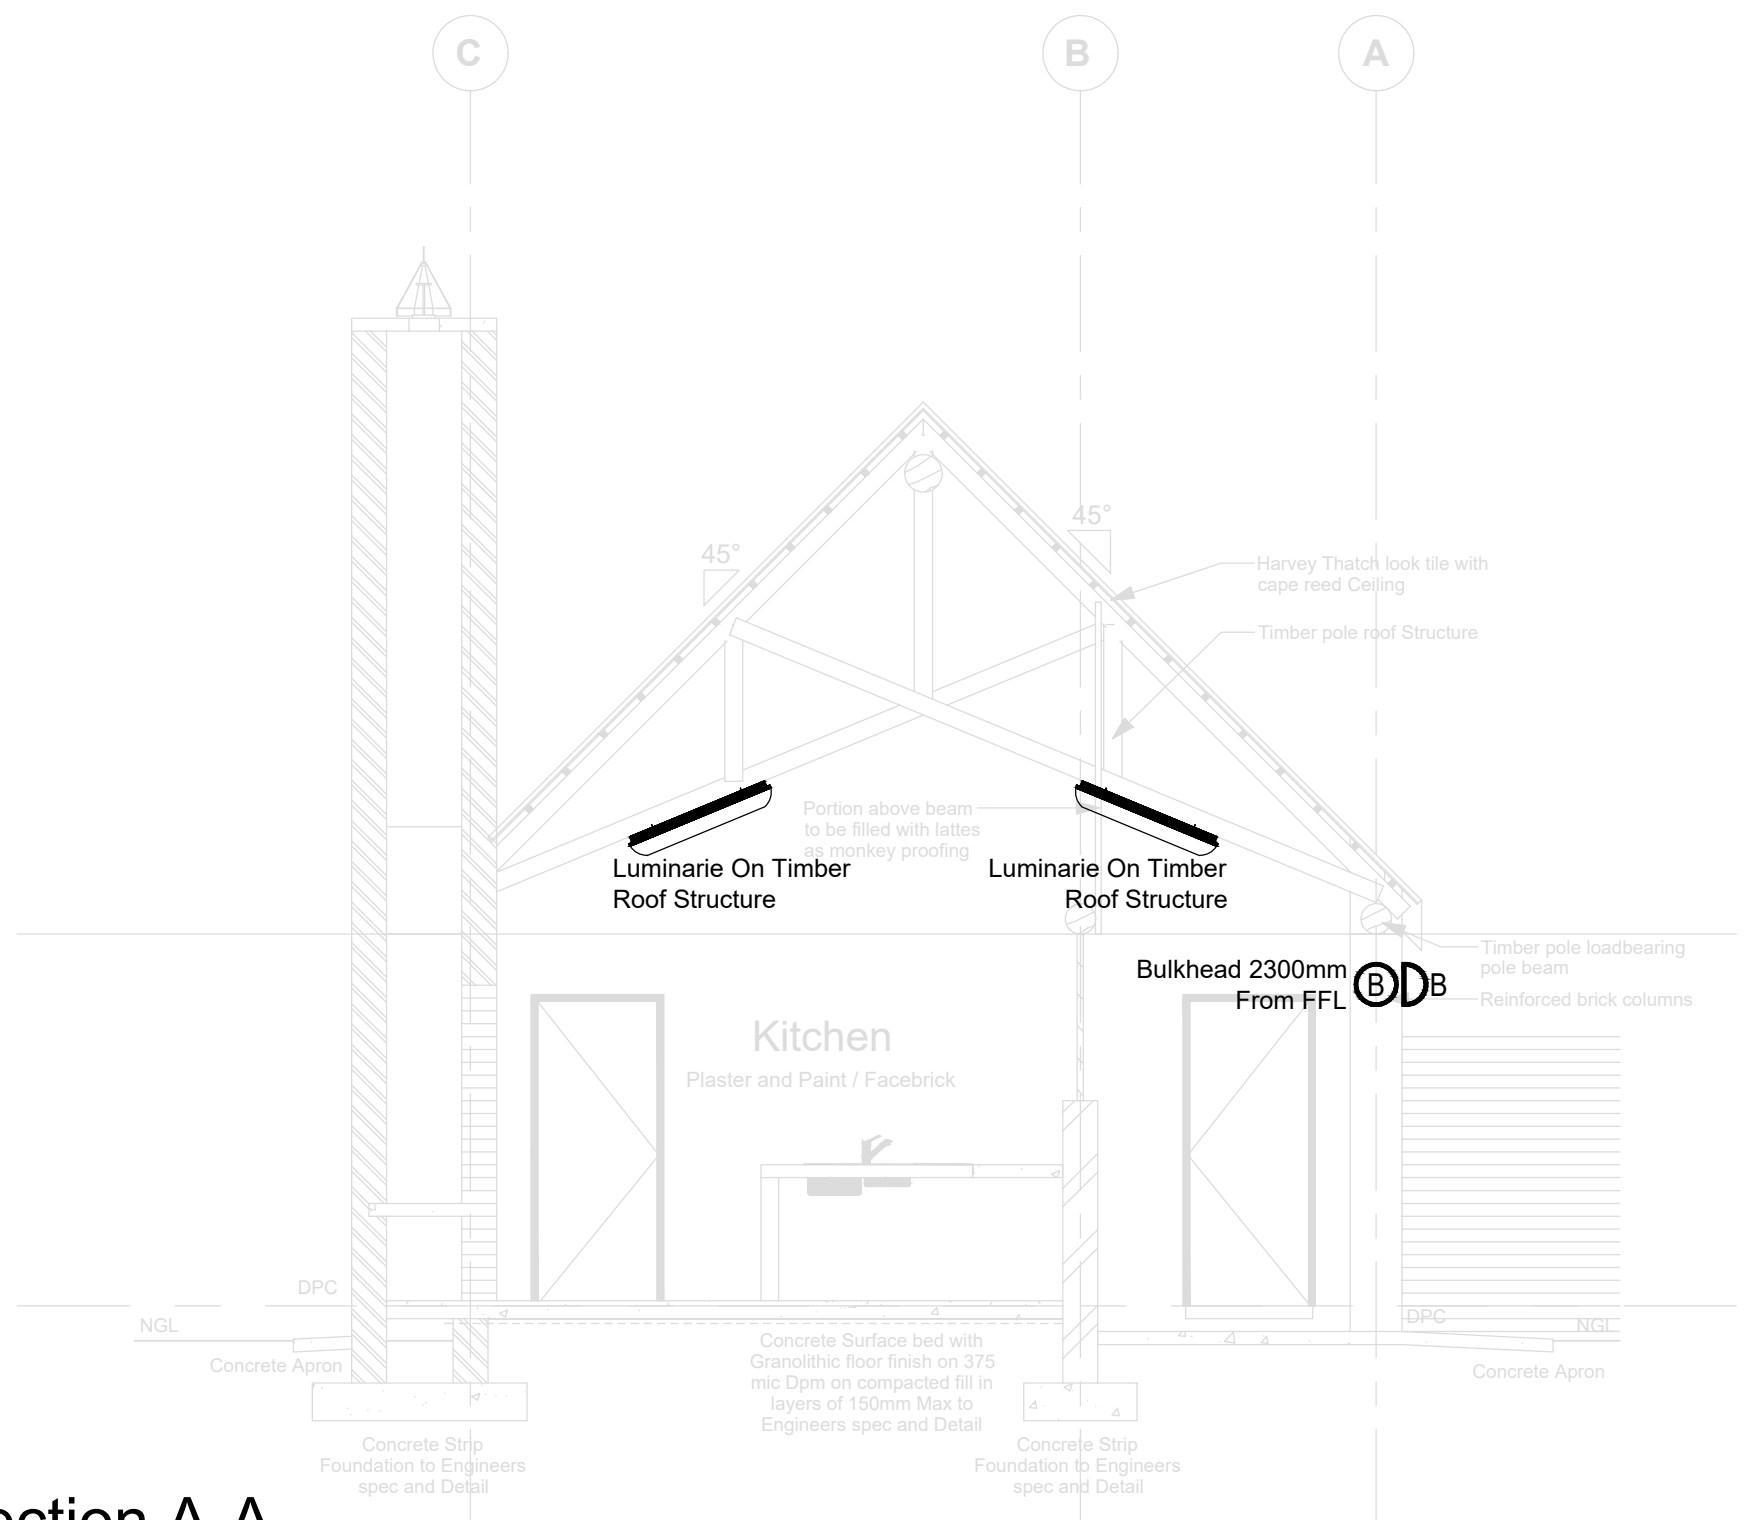

Section A-A
1 : 50

Proposed Luminaires



Beka Series 30



Lascon Reel D/L



Beka LED Panel

		CLIENT PLAN NUMBER		APPROVED BY COUNCIL / CLIENT		DATE	INITIAL	CODE	REVISION DESCRIPTION	CLIENT	
DO NOT SCALE DRAWING IF IN DOUBT, REFER TO DRAWING OFFICE						04/10/2021	G.F.	AA	ISSUED FOR TENDER		
		REFERENCE DRAWINGS		CITY ENGINEER / CLIENT		REG. NO.	DATE				
		NUMBER	DRAWING DESCRIPTION								
				AMENDMENTS CODE							
				A-Y : REPORT/DESIGN/TENDER		A : BY CLIENT					
				00-99 : CONSTRUCTION		B : BY ARCHITECT					
				Z : AS BUILT		C : BY MECHANICAL OR ELECTRICAL					
						D : BY BVI					
						E : BY OTHER ()					
</											