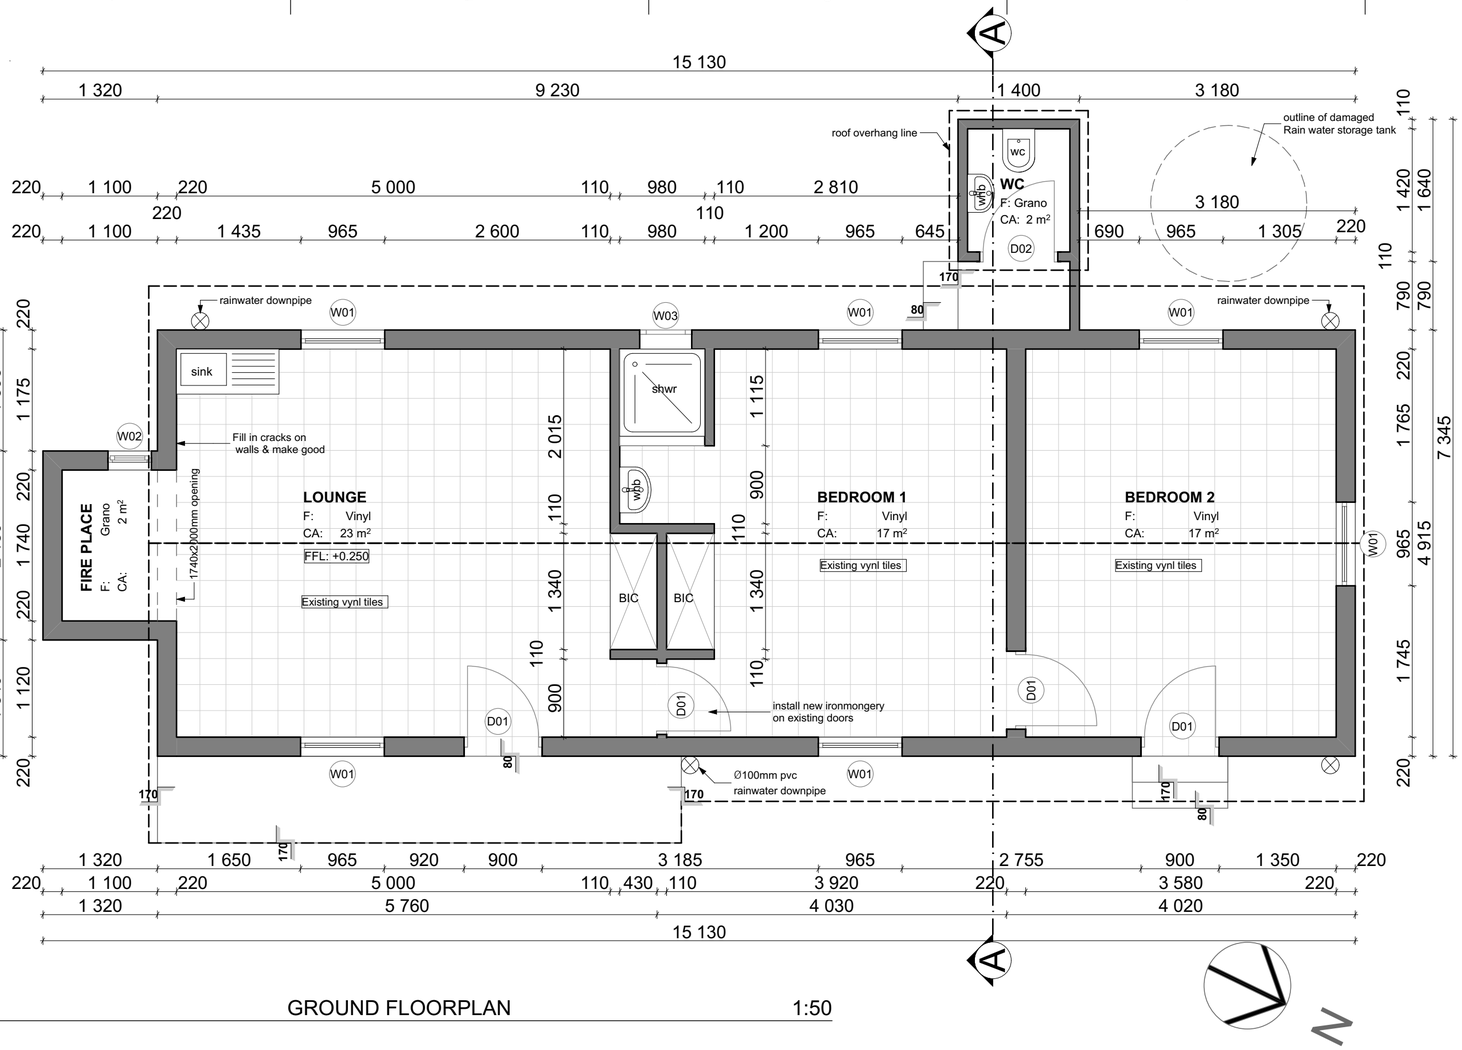

01 GROUND FLOORPLAN 1:50

KEY PLAN

NOTES:
1. ALL WORK TO BE CARRIED OUT IN STRICT ACCORDANCE TO NATIONAL BUILDING REGULATIONS.
2. ALL DISCREPENCIES TO BE REPORTED TO THE ARCHITECT IMMEDIATELY, WORK TO PROCEED ONCE THE PROBLEM HAS BEEN RESOLVED.
3. THE USE OF TRADE NAMES ON THIS DRAWING SIMPLY SERVES TO INDICATE A STANDARD ACCEPTABLE TO THE ARCHITECT/CLIENT, ANY OTHER BRAND MAY BE USED WITH THE PRIOR WRITTEN APPROVAL OF THE ARCHITECT/CLIENT.
4. WORK FROM FIGURED DIMENSIONS ONLY.
5. CHECK ALL DIMENSIONS AND LEVELS ON SITE BEFORE COMMENCING ANY WORK.
6. ALL DRAWINGS TO BE READ IN CONJUNCTION WITH DETAILS, SCHEDULES, DRAINAGE DRAWINGS, INTERNAL ELEVATIONS, ENGINEERS AND OTHER SPECIALIST'S DRAWINGS.

REVISIONS

REV.	DESCRIPTION	DATE	BY

CLIENT:
SANBI Biodiversity for Life
SOUTH AFRICAL NATIONAL BIO-DIVERSITY INSTITUTE (SANBI)

CLIENT SIGNATURE:
DATE:

ARCHITECT
Miradi Architects
Unit F16, Century Square, Heron Crescent
Century City, Cape Town, 7441
Phone: +27 21 552 9505 | +27 21 552 9476
E-mail : jacob@miradi.co.za
No 7 Service Road
Ladismith, 6655
Website: www.miradi.co.za
ARCHITECT SIGNATURE:
DATE:

PROJECT:
SANBI HANTAM NBG ALTERATIONS & ADDITIONS

JOB NO: 201712
FILE NO:

DRAWING TITLE:
BUILDING BLOCK C

DATE FIRST ISSUED: 14-08-2018
DRAWN BY: NB
SCALE: 1:50, 1:2,57, 1:2,30
CHECKED BY: JM

DOCUMENT STATUS:
FOR DEMOLISHING

DISCIPLINE: A
DRAWING NO: A104
REVISION: R0