PARKING

PARKING

CAMERA MOUNTED ON EXISTING FLOOD LIGHT POLE. MICROWAVE LINK TO HERBERIUM BUILDING REQUIRED WITH LOCAL SWITCH AND CABINET INSTALLED ON POLE

CAMERA MOUNTED ON 3M POLE WITH COPPER CABLE LINK TO ADJACENT CAMERA

PHASE 1 (RED)
5MP = 2
2MP = 0

BIODIVERSTITY CENTRE
EXECUTIVE PARKING
CCTV

SITE PLAN

NORTH

REFERENCE FILES ATTACHED	LEVELS OFF
i:\used\bn005-cad\r\mainbldg\dgn\plan_c*.dgn	
site_rev_xx.dgn i:\005-nbi\mainbldg\dgn\plan_c\site_rev_xx.dgn	
i:\cad\bn005-nbi\mainbldg\dgn\plan_c\grid_xx.dgn	

R	DATE	INT	DESCRIPTION
0	14 08 2003	VM	ISSUED FOR CONCTRUCTION
1	01 04 2004	VM	UPDATED ROAD AND PARKING LAYOUT
2	17 06 2004	VM	UPDATED WEST PARKING AREA AND WALKWAY, &
			ADDED WATER CHANNEL AROUND THE BUILDING
3	05 07 2004	VM	UPDATED RAMP & WALKWAY @ WEST PARKING
			AREA & BALUSTRADE @ STAIR 13, UPDATED EAST
			PARKING AREA, MANHOLE POSITION & CURBING, &
			INDICATED PROPOSED WORK
4	28 09 2004	HB	ADDED ROAD MARKINGS AND SIGNAGE

NATIONAL BOTANICAL INSTITUTE

BILDNAGAR
P O BOX 95864 WATERKLOOF 0145
TEL : (012) 460 1441 FAX : (012) 460 4181
e - mail : architects@iafrica.com
PRETORIA

NATIONAL BOTANICAL INSTITUTE

PROPOSED BIO-DIVERSITY CENTRE, PRETORIA

SITE PLAN

DRAWN:	DATE:	SCALE:	PROJECT NO:
VIRESH	14 08 2003	1:250	BN005


DWG. NO: WD 001 REV: 4

J. M. Gouws B. Arch. SACA 2704 SAA 3863


©BLD Architects 2002


PHASE 1 (RED)
5MP = 2
2MP = 3
GARDEN OFFICE
CCTV



PHASE 1 (RED)
5MP = 2
2MP = 2
GARDEN WORKSHOP
CCTV

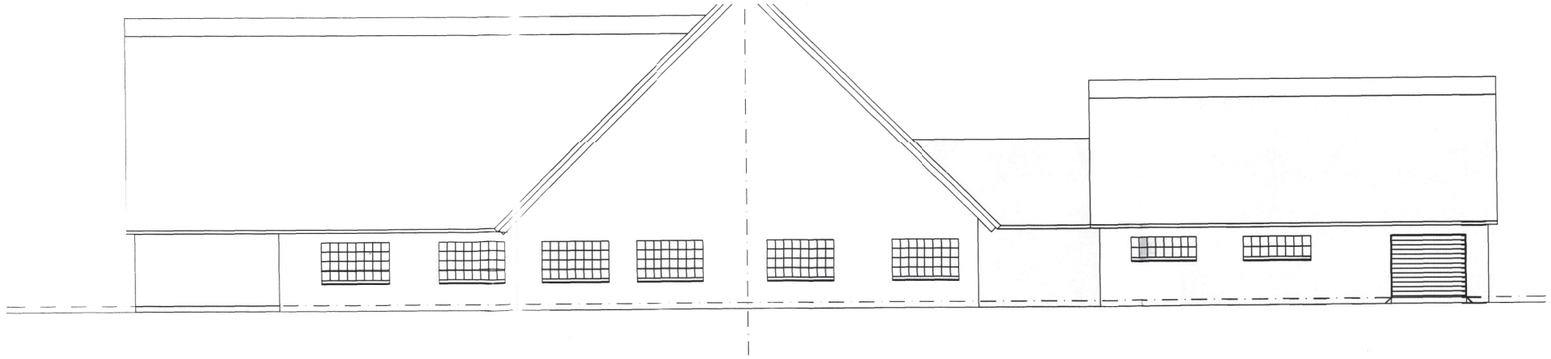

SOUTH ELEVATION

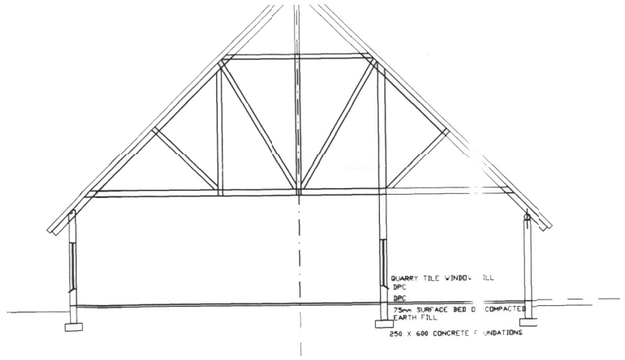


SECTION A A

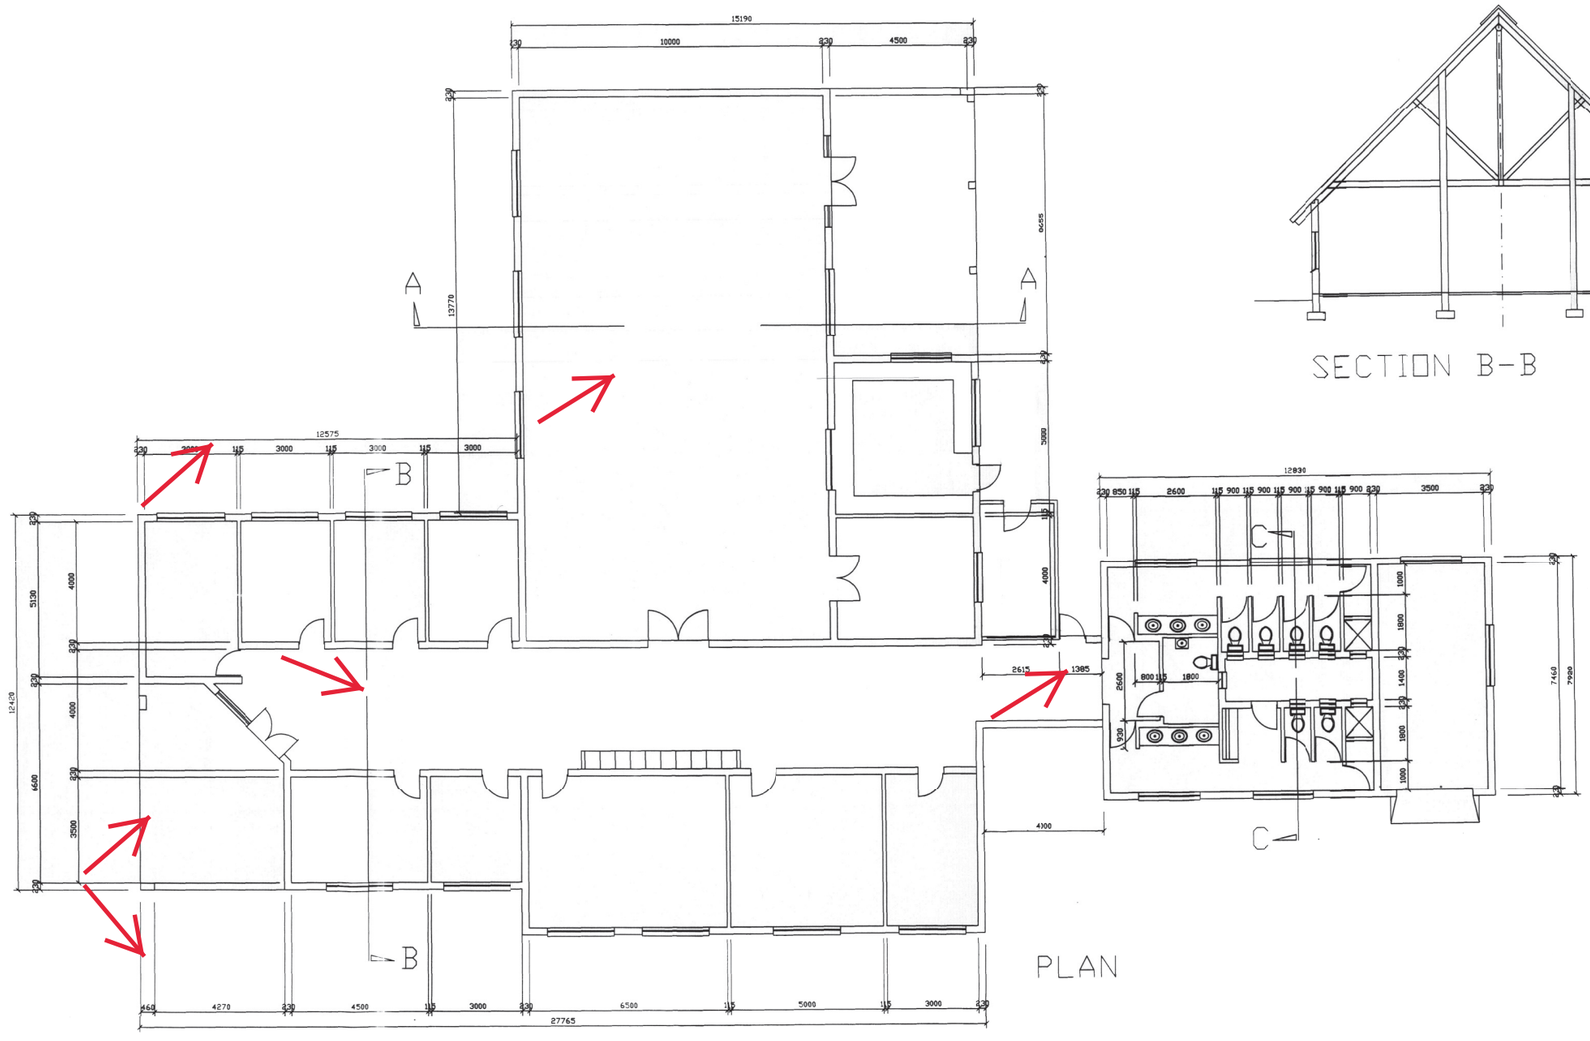

PLAN

SECTION B-B

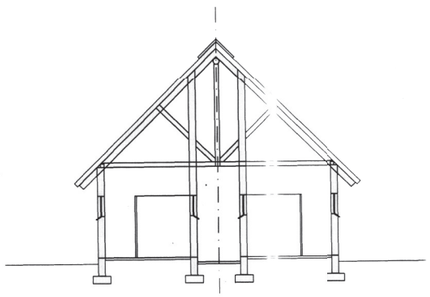

SECTION C-C

PHASE 1 (RED)
5MP = 3
2MP = 3

EDUCATION CENTRE

CCTV

PRETORIA Education Centre



PHASE 1 (RED)
5MP = 1
2MP = 0

EDUCATION CENTRE
BUS ENTRANCE
CCTV