

SANBI MAIN ENTRANCE
Write a description for your map.
Legend
360° "FISH EYE DOME CAMERA MOUNTED TO EXISTING LIGHT POLE. WIFI LINK TO GUARDHOUSE REQUIRED
PHASE 1 (RED)
5MP = 6
2MP = 0
5MP 360° = 1
CAMERAS MOUNTED ON 3M POLE WITH SWITCH INSTALLED IN GUARDHOUSE
RESTUARANT, MAIN ENTRANCE AND TRAFFIC CIRCLE
CCTV
Google Earth
© 2018 AfriGIS (Pty) Ltd.
40 m
N


retoria
Botanical Garden parkrun
Parking Botanical Gardens
Pretoria National Botanical
Google
PHASE 1 (RED)
5MP = 8
2MP = 2 WITH MICROPHONE
VISITOR ENTRANCE
CCTV

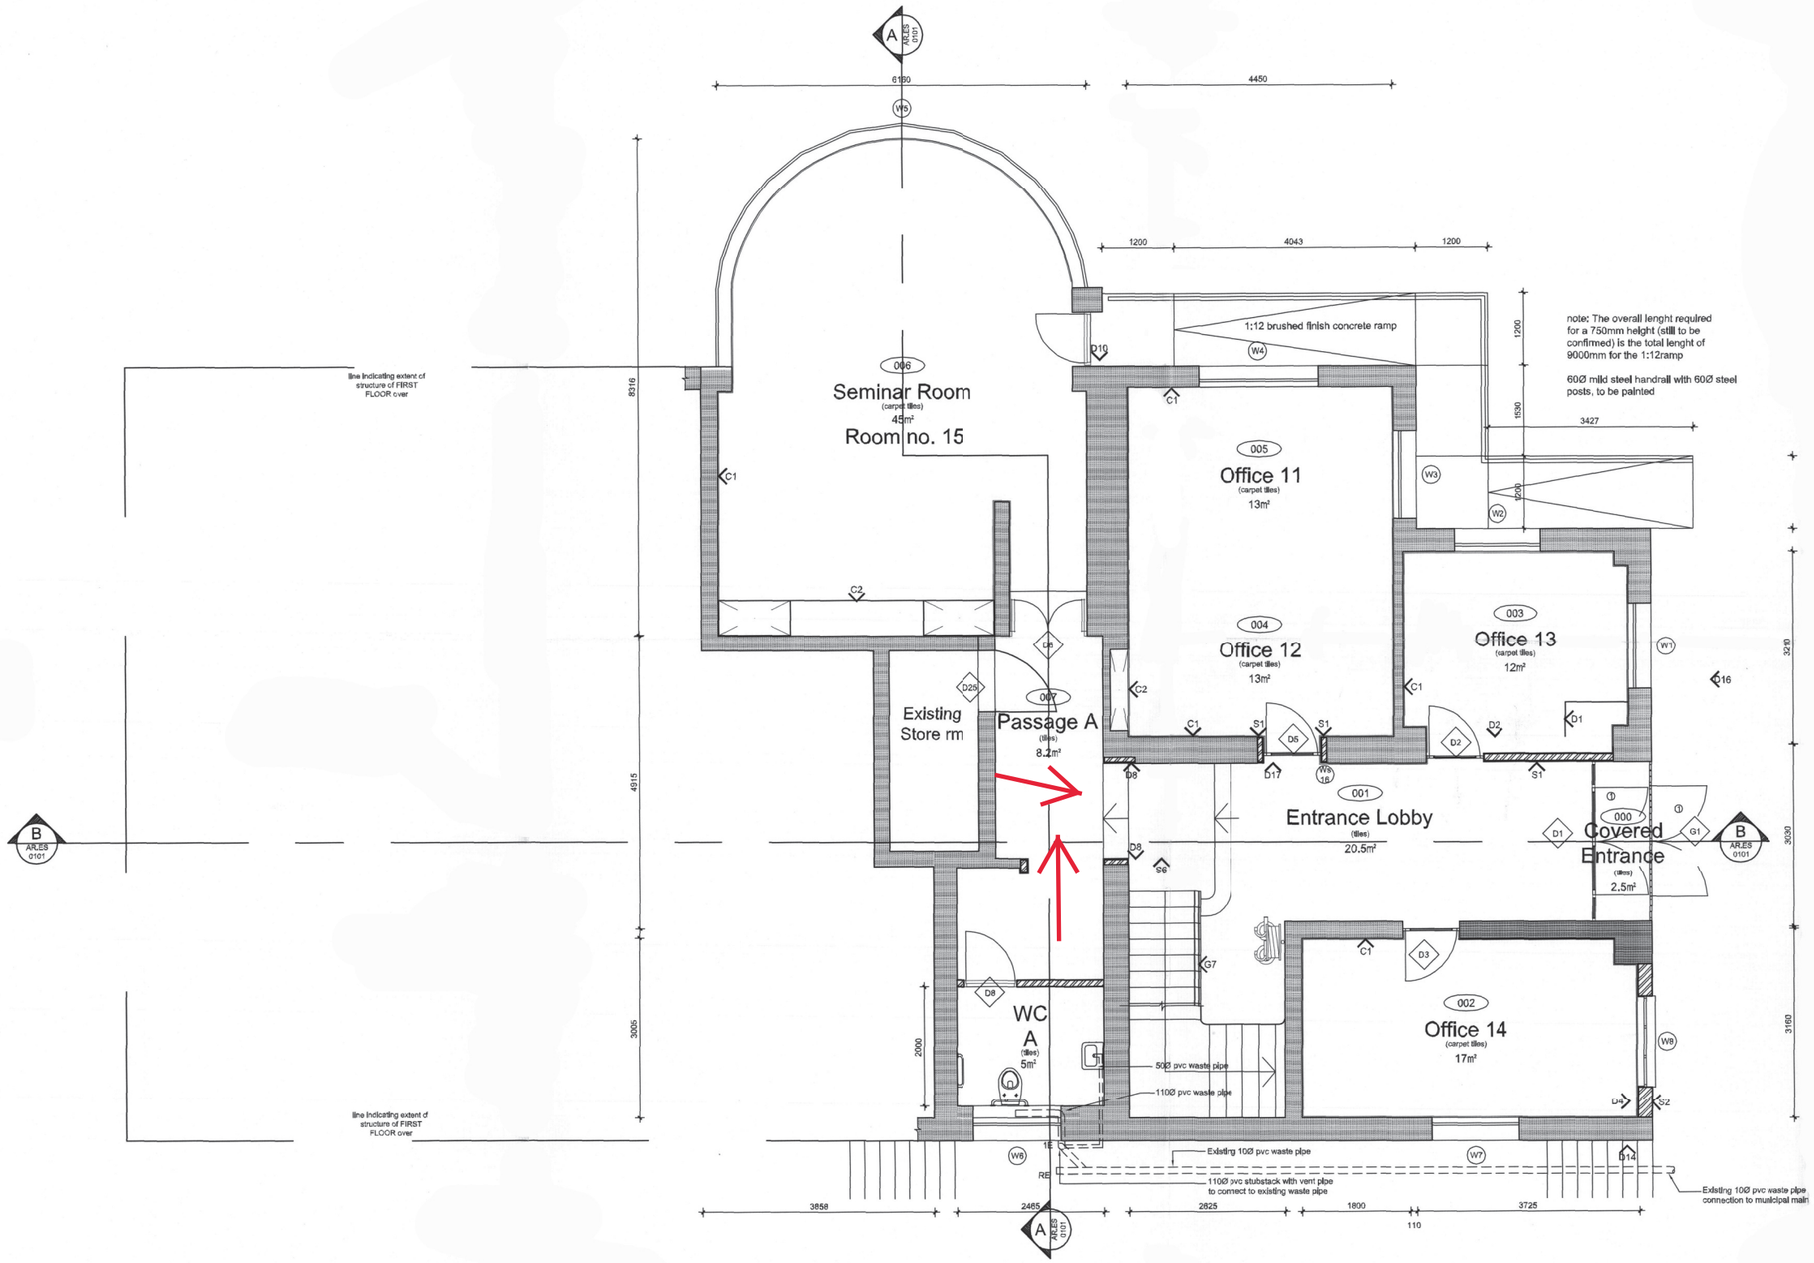

Demolish Notes:
- D1 Remove existing carpentry and make good
- D2 Remove existing drywall and door for new shopfront
- D3 Demolish section of existing wall - support of structure over to structural engineers details.
- D4
- D5 Remove existing door and frame and brick up.
- D6 Demolish existing walls, door and frame and make good
- D7 Demolish existing wall and make good
- D8 Remove existing wall and make good opening for new
- D9 Remove existing sanitary/fixture and pipes
- D10
- D11
- D12 Remove existing door and window frame and modify opening for new window - see window schedule.
- D13 Remove existing window frame and infill and re-instate opening for new window.
- D14 Remove existing downpipe and replace with new.
- D15 Demolish section of infill wall, door and window and make good.
- D16 Remove existing lean to roof and structure and make good.
- D17 Remove existing door and frame modify opening and demolish structure above door full height to ceiling.

New Structure Notes:
- S1 New 115mm brickwork
- S2 New brick wall and window . facebrick to match existing at W1 Lintol structure and height to match W1
- S3 New brick rib full height to ceiling to tie into existing structure
- S4 Brick up existing recess
- S5 Brick up existing opening and make good.
- S6 Cut back existing wall as shown, revised structural opening full height to underside of slab

Wetservices Notes:
- C1 150mm hardwood skirting to spec.
- C2 New full height built in cupboard to spec, 2 780mm length

General Notes:
- G1 Existing stone clad columns.
- G2 Existing stone cladding
- G3 Existing facebrick infill wall
- G4 Existing exposed reinforced concrete slab edge
- G5 Existing exposed lintol detail
- G6 Existing window - refer to window schedule.
- G7 Make good and paint existing balustrade as per finishing schedule.

Carpentry Notes:
- C1 150mm hardwood skirting to spec.
- C2 Make good existing carpentry, refer to finishing schedule.
- C3 New built in kitchen cupboards as per finishing schedule.

PHASE 1 (RED)
5MP = 0
2MP = 2

ALOE LODGE
GROUND FLOOR
CCTV

studioMAS
P.O.box 1614 sasonveld 2132
e-mail johannesburg@studiomas.co.za
tel: +27 11 486 2979 fax: +27 11 646 5399
PR. ARCH | PIERRE SWANEPOEL
S.A.C.A.P Reg.No. | 6362

copyright
In accordance with the relevant clauses of the Copyright Act 1978 (Act 98 of 1978) relating to assignment, all documents prepared by studioMAS in connection with the project remain the property and copyright of studioMAS, subject to their use by the client for the particular project to which this document relates, and the client shall not be entitled, either directly or indirectly, to make use of the document(s) for the carrying of any additional or similar works or publish the same except with the prior consent from studioMAS.

project
SANBI
ALTERATIONS & ADDITIONS TO AN EXISTING BUILDING TIONS OF EXISTING


drawing title
GEROUND FLOOR PLAN

REVISION	DATE	DESCRIPTION

DRAWN	CHECKED	DATE	SCALE
JG	P.S.	13.08.12	1:50

Dwg No.

DISCIPLINE	SERIES	DRAWING NUMBER					REVISION	STAGE
A	R	P	L	1	0	0	1	0	2	A

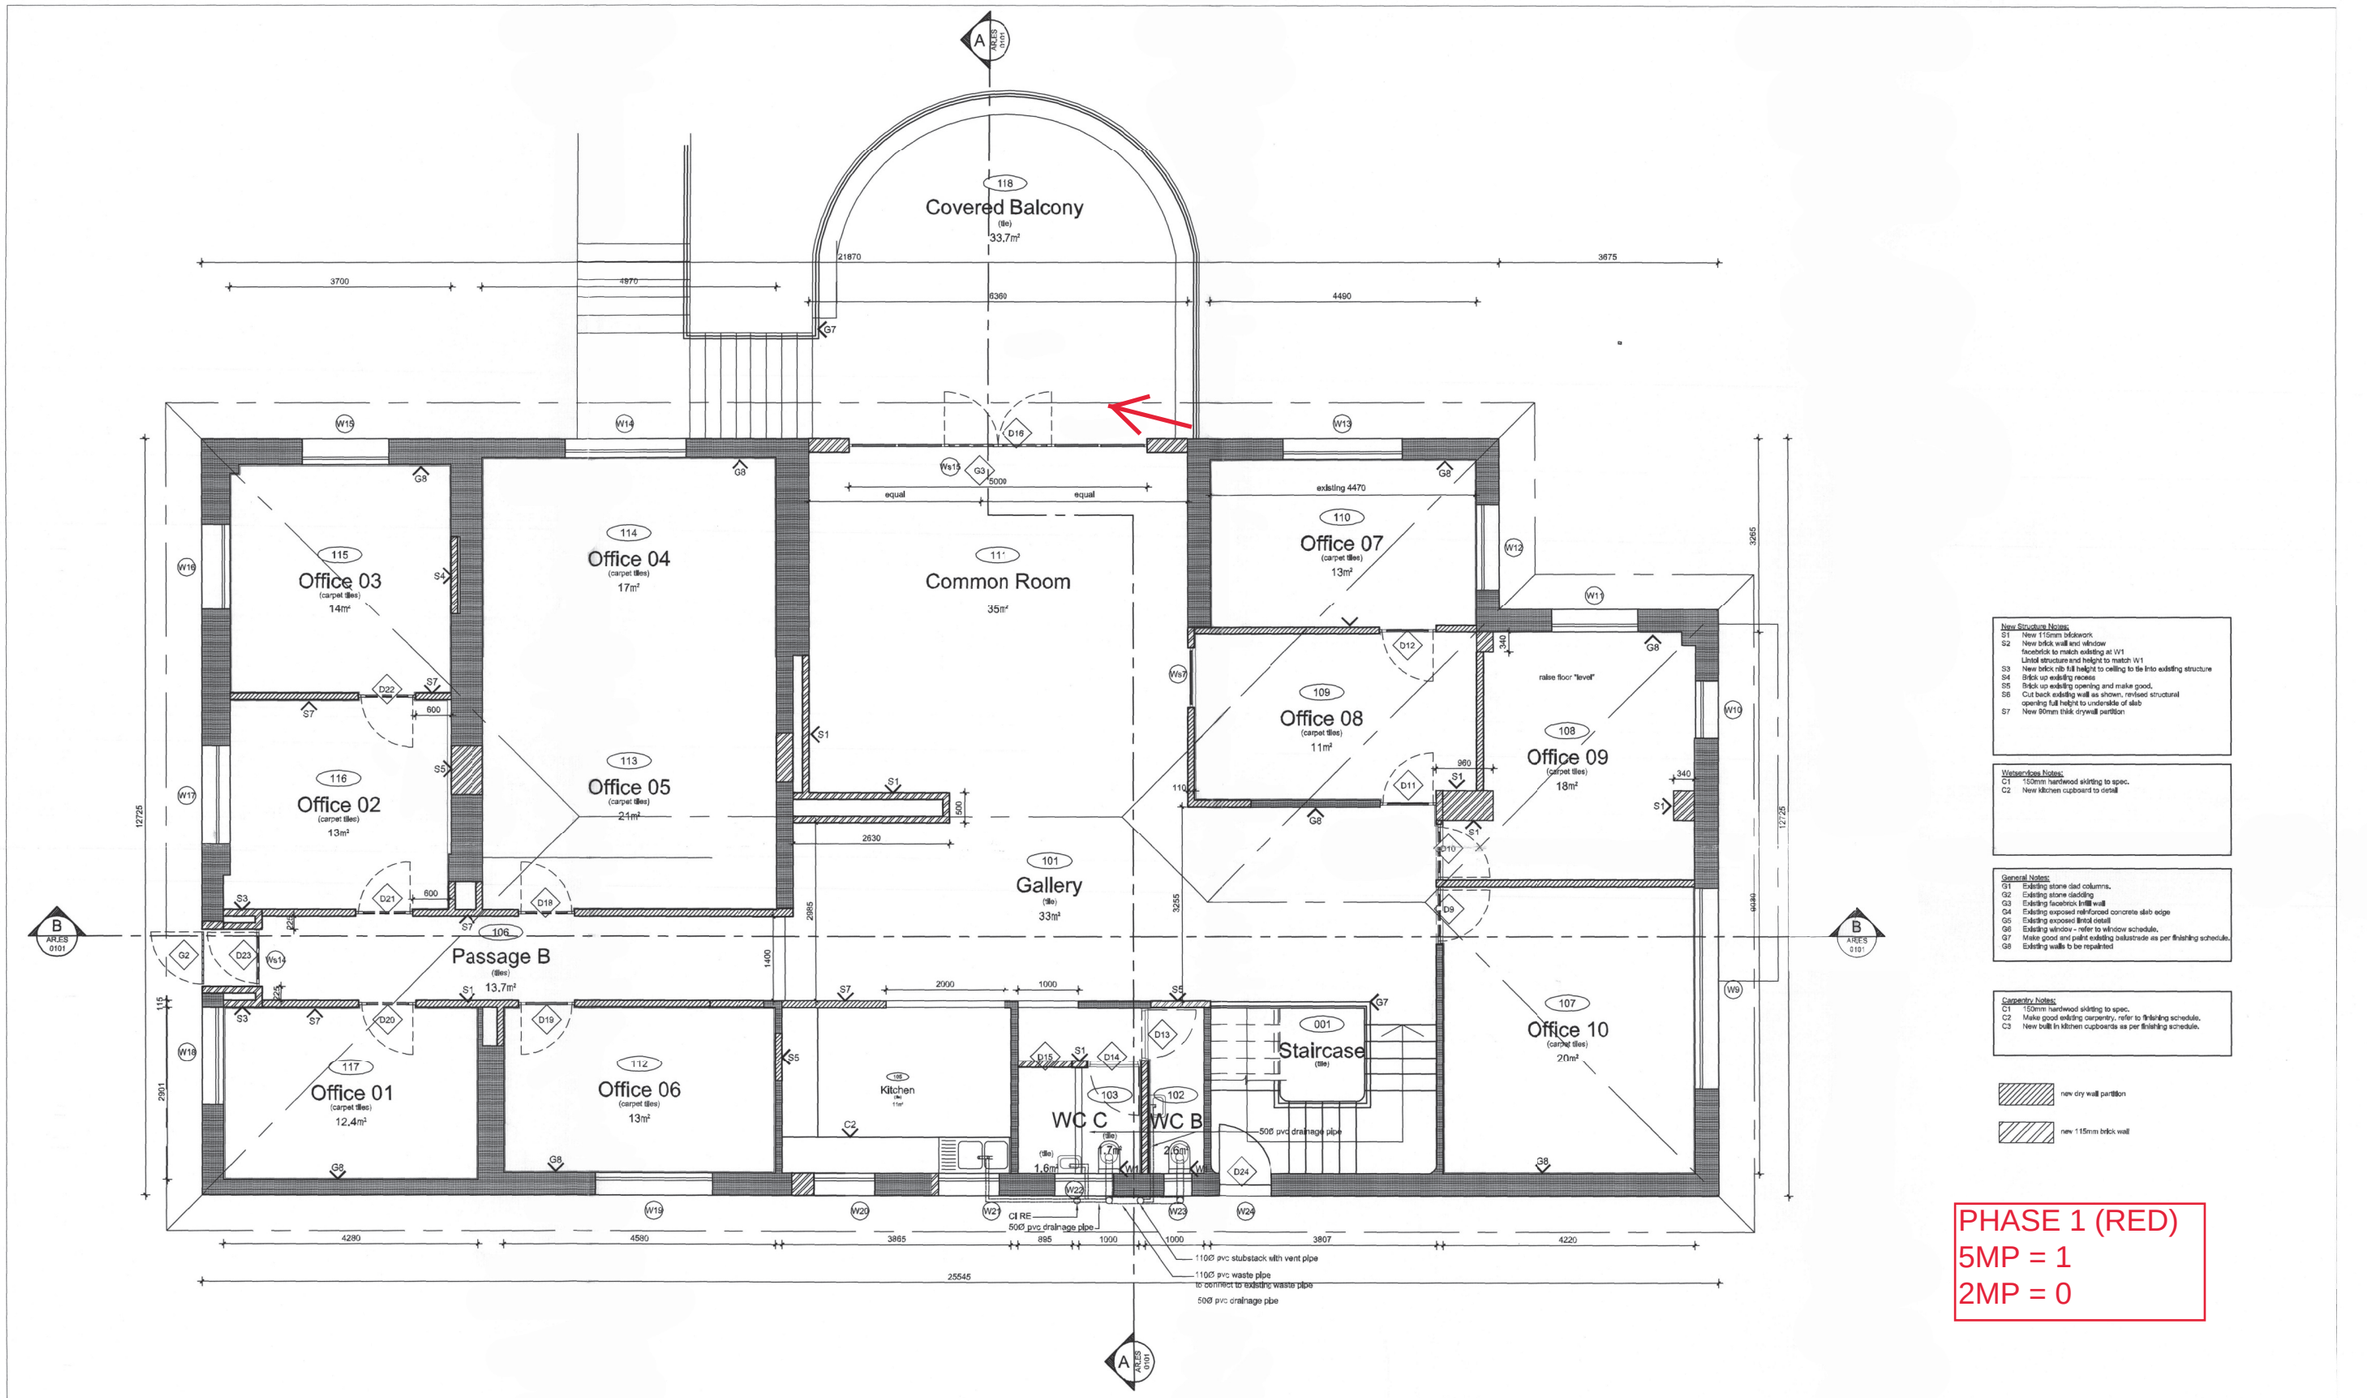

New Structure Notes:
- S1 New 115mm brickwork
- S2 New brick wall and window facebrick to match existing at W1. Lintol structure and height to match W1
- S3 New brick nib full height to ceiling to tie into existing structure
- S4 Brick up existing recess
- S5 Brick up existing opening and make good.
- S6 Cut back existing wall as shown, revised structural opening full height to underside of slab
- S7 New 90mm thick drywall partition

Wetservices Notes:
- C1 150mm hardwood skirting to spec.
- C2 New kitchen cupboard to detail

General Notes:
- G1 Existing stone clad columns.
- G2 Existing stone cladding
- G3 Existing facebrick lintol wall
- G4 Existing exposed reinforced concrete slab edge
- G5 Existing exposed lintol detail
- G6 Existing window - refer to window schedule.
- G7 Make good and paint existing balustrade as per finishing schedule.
- G8 Existing walls to be repainted

Carpentry Notes:
- C1 150mm hardwood skirting to spec.
- C2 Make good existing carpentry, refer to finishing schedule.
- C3 New built in kitchen cupboards as per finishing schedule.

new dry wall partition

new 115mm brick wall

PHASE 1 (RED)
5MP = 1
2MP = 0

ALOE LODGE
FIRST FLOOR
CCTV

studioMAS
P.O.Box 1614 Isando 1600
e-mail johannesburg@studiomas.co.za
tel: +27 11 480 2978 fax: +27 11 640 6399
PR. ARCH | PIERRE SWANEPOEL
S.A.C.A.P Reg.No. | 6362

copyright
In accordance with the relevant clauses of the Copyright Act 1978 (Act 98 of 1978) relating to assignment, all documents prepared by studioMAS in connection with the project remain the property and copyright of studioMAS, subject to their use by the client for the particular project to which this document relates, and the client shall not be entitled, either directly or indirectly, to make use of the document(s) for the carrying of any additional or similar works or publish the same except with the prior consent from studioMAS.

project
SANBI - ALOE LODGE
ALTERATIONS & ADDITIONS TO AN EXISTING BUILDING TIONS OF EXISTING


drawing title
FIRST FLOOR PLAN

REVISION	DATE	DESCRIPTION
01	05.03.2012	Common room shopfront opening revised
02	08.03.2012	Partition wall between office 8 and 9 repositioned: New brick wall pier in office 8 and 9

DRAWN	CHECKED	DATE	SCALE
JG	P.S.	13.08.'2	1:50

Dwg No.

DISCIPLINE	SERIES	DRAWING NUMBER	REVISION	STAGE
A	R	P L 1 0 0 2 0 3	A	

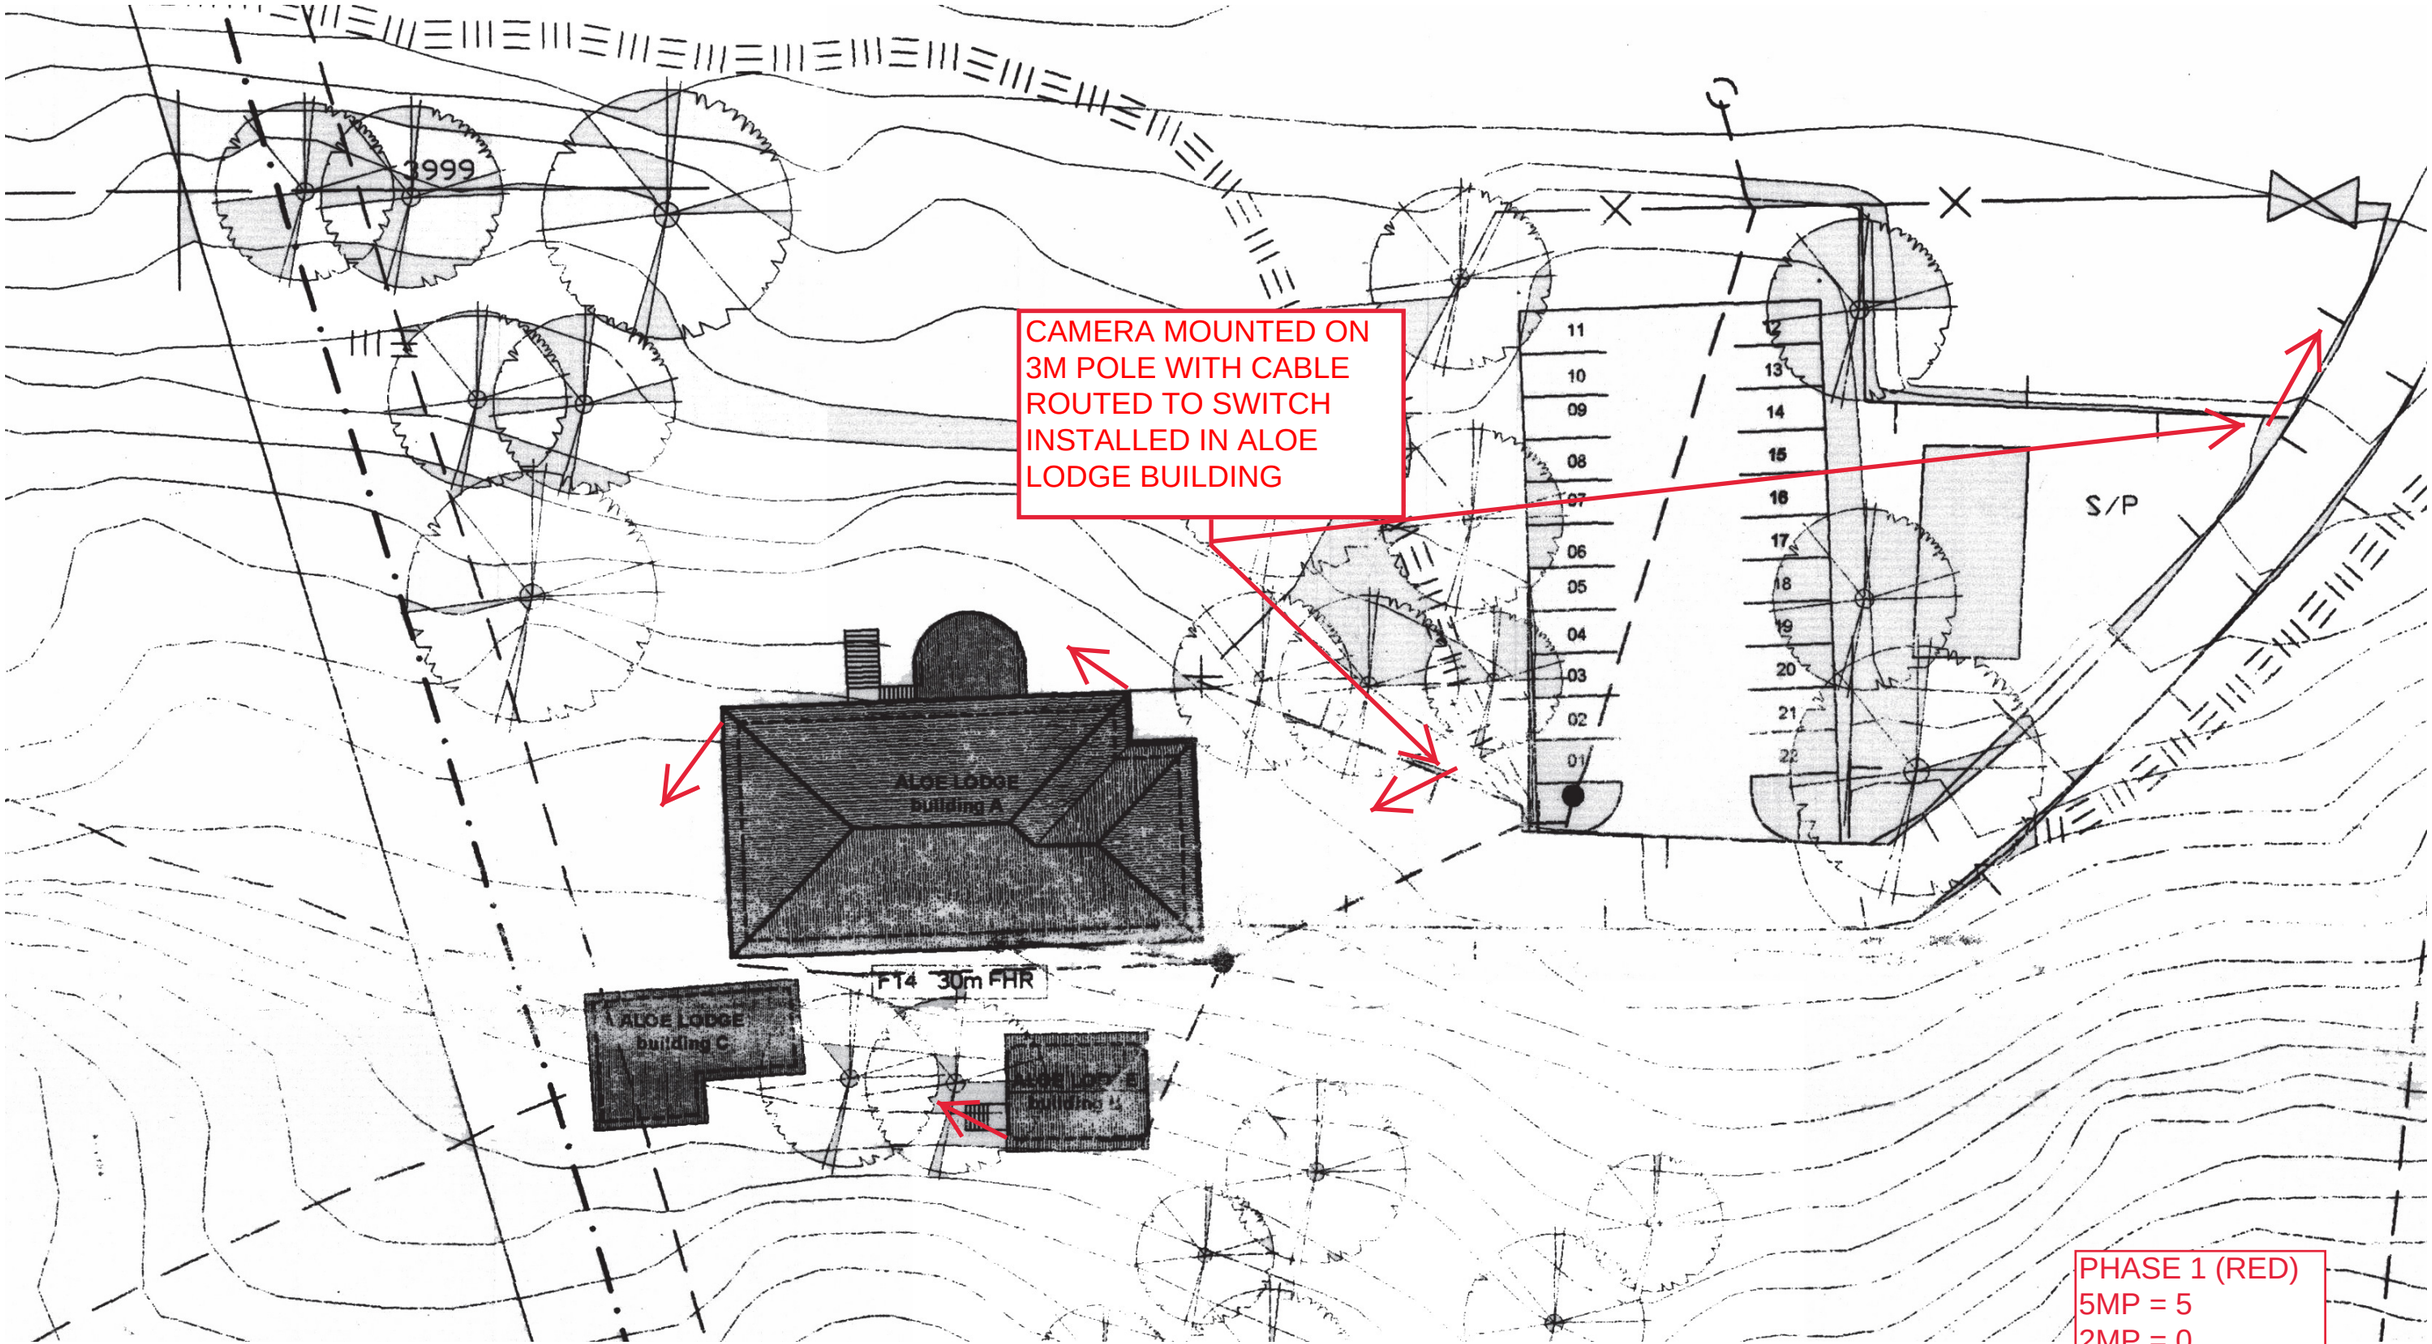

PHASE 1 (RED)
5MP = 5
2MP = 0

ALOE LODGE
SITE PLAN
CCTV


CAMERA MOUNTED ON 3M POLE WITH CABLE ROUTED TO SWITCH INSTALLED IN IN GUARDHOUSE
PHASE 1 (RED)
5MP = 2
2MP = 0
NORTHERN PASSENGER ENTRNCE/TURNSTILE CCTV

SOUTHERN GUARDHOUSE

