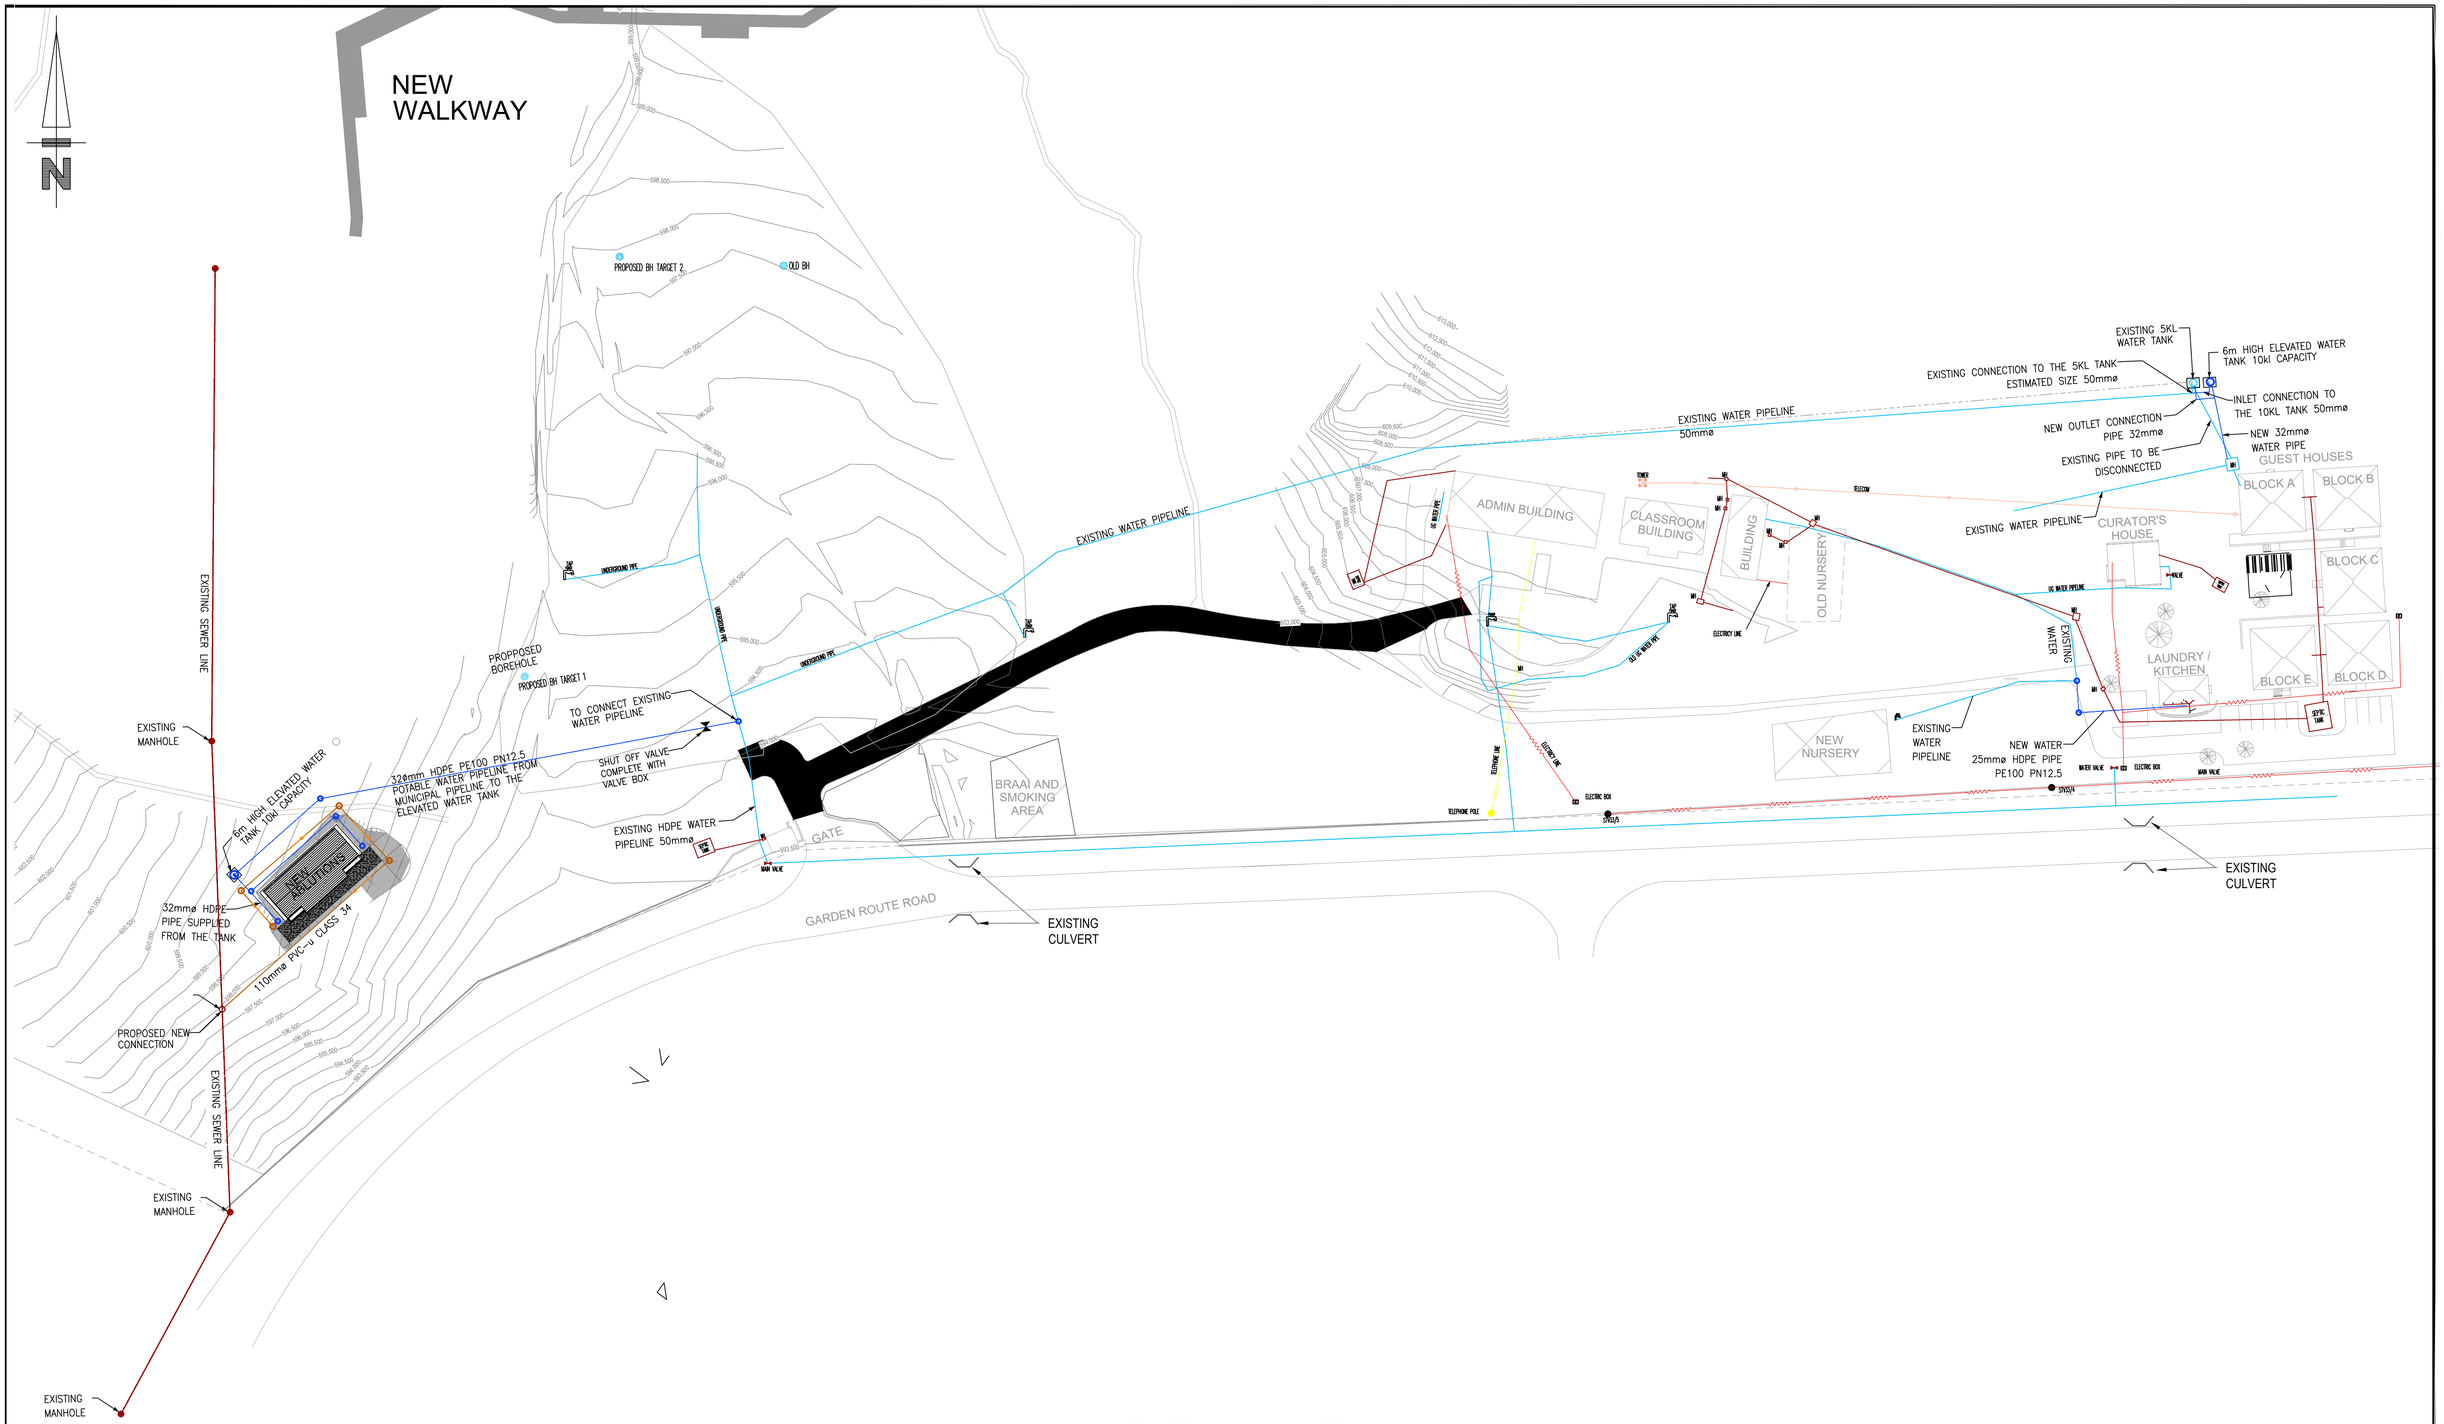


# GENERAL LAYOUT

NTS

DO NOT SCALE DRAWING
IF IN DOUBT, REFER TO DRAWING OFFICE

CLIENT PLAN NUMBER: ---

REFERENCE DRAWINGS

| NUMBER | DRAWING DESCRIPTION |
|---|---|
| --- | --- |

APPROVED BY COUNCIL / CLIENT

CITY ENGINEER / CLIENT | REG. NO. | DATE

AMENDMENTS CODE

A–Y / : REPORT/DESIGN/TENDER
0–99 / : CONSTRUCTION
Z / : AS BUILT
/A : BY CLIENT
/B : BY ARCHITECT
/C : BY MECHANICAL OR ELECTRICAL
/D : BY BVi
/E : BY OTHER ( )

| DATE | INITIAL | CODE | REVISION DESCRIPTION |
|---|---|---|---|
| 17-09-21 | B.M | A | ISSUED FOR TENDER |

CLIENT

SANBI
Biodiversity for Life
South African National Biodiversity Institute

BVi Consulting Engineers Gauteng PTY ( Ltd )
Registration no. 1998/000332/07
ENGINEERING PROCUREMENT MANAGEMENT
CESA GREEN BUILDING COUNCIL MEMBER ORGANISATION
Visit or contact us online at www.bvigroup.co.za
PROVINCE Gauteng | OFFICE Pretoria | ☎ +27 12 940 1111 | E-MAIL pto@bvigp.co.za

PROJECT: THOHOYANDOU

DRAWING TITLE: GENERAL LAYOUT

APPROVED BY BVi

ENGINEER/TECHNOLOGIST | REG. NO. | DATE

| | | | |
|---|---|---|---|
| SCALE | AS SHOWN | DRAWN | M.A TEMBE |
| DESIGNED | B. MATYEKA | CHECKED | B. MATYEKA |

| PLAN NUMBER | REV. NO. | DATE SAVED |
|---|---|---|
| 34398-01-101-01-01 | A | 17/09/2021 BoitumeloM |

A1

34398-01-101-01-RA

P:\34398-01\16 Drawings\16.4 Civil\100 – General\bind\34398-01-101-01-01-RA.dwg