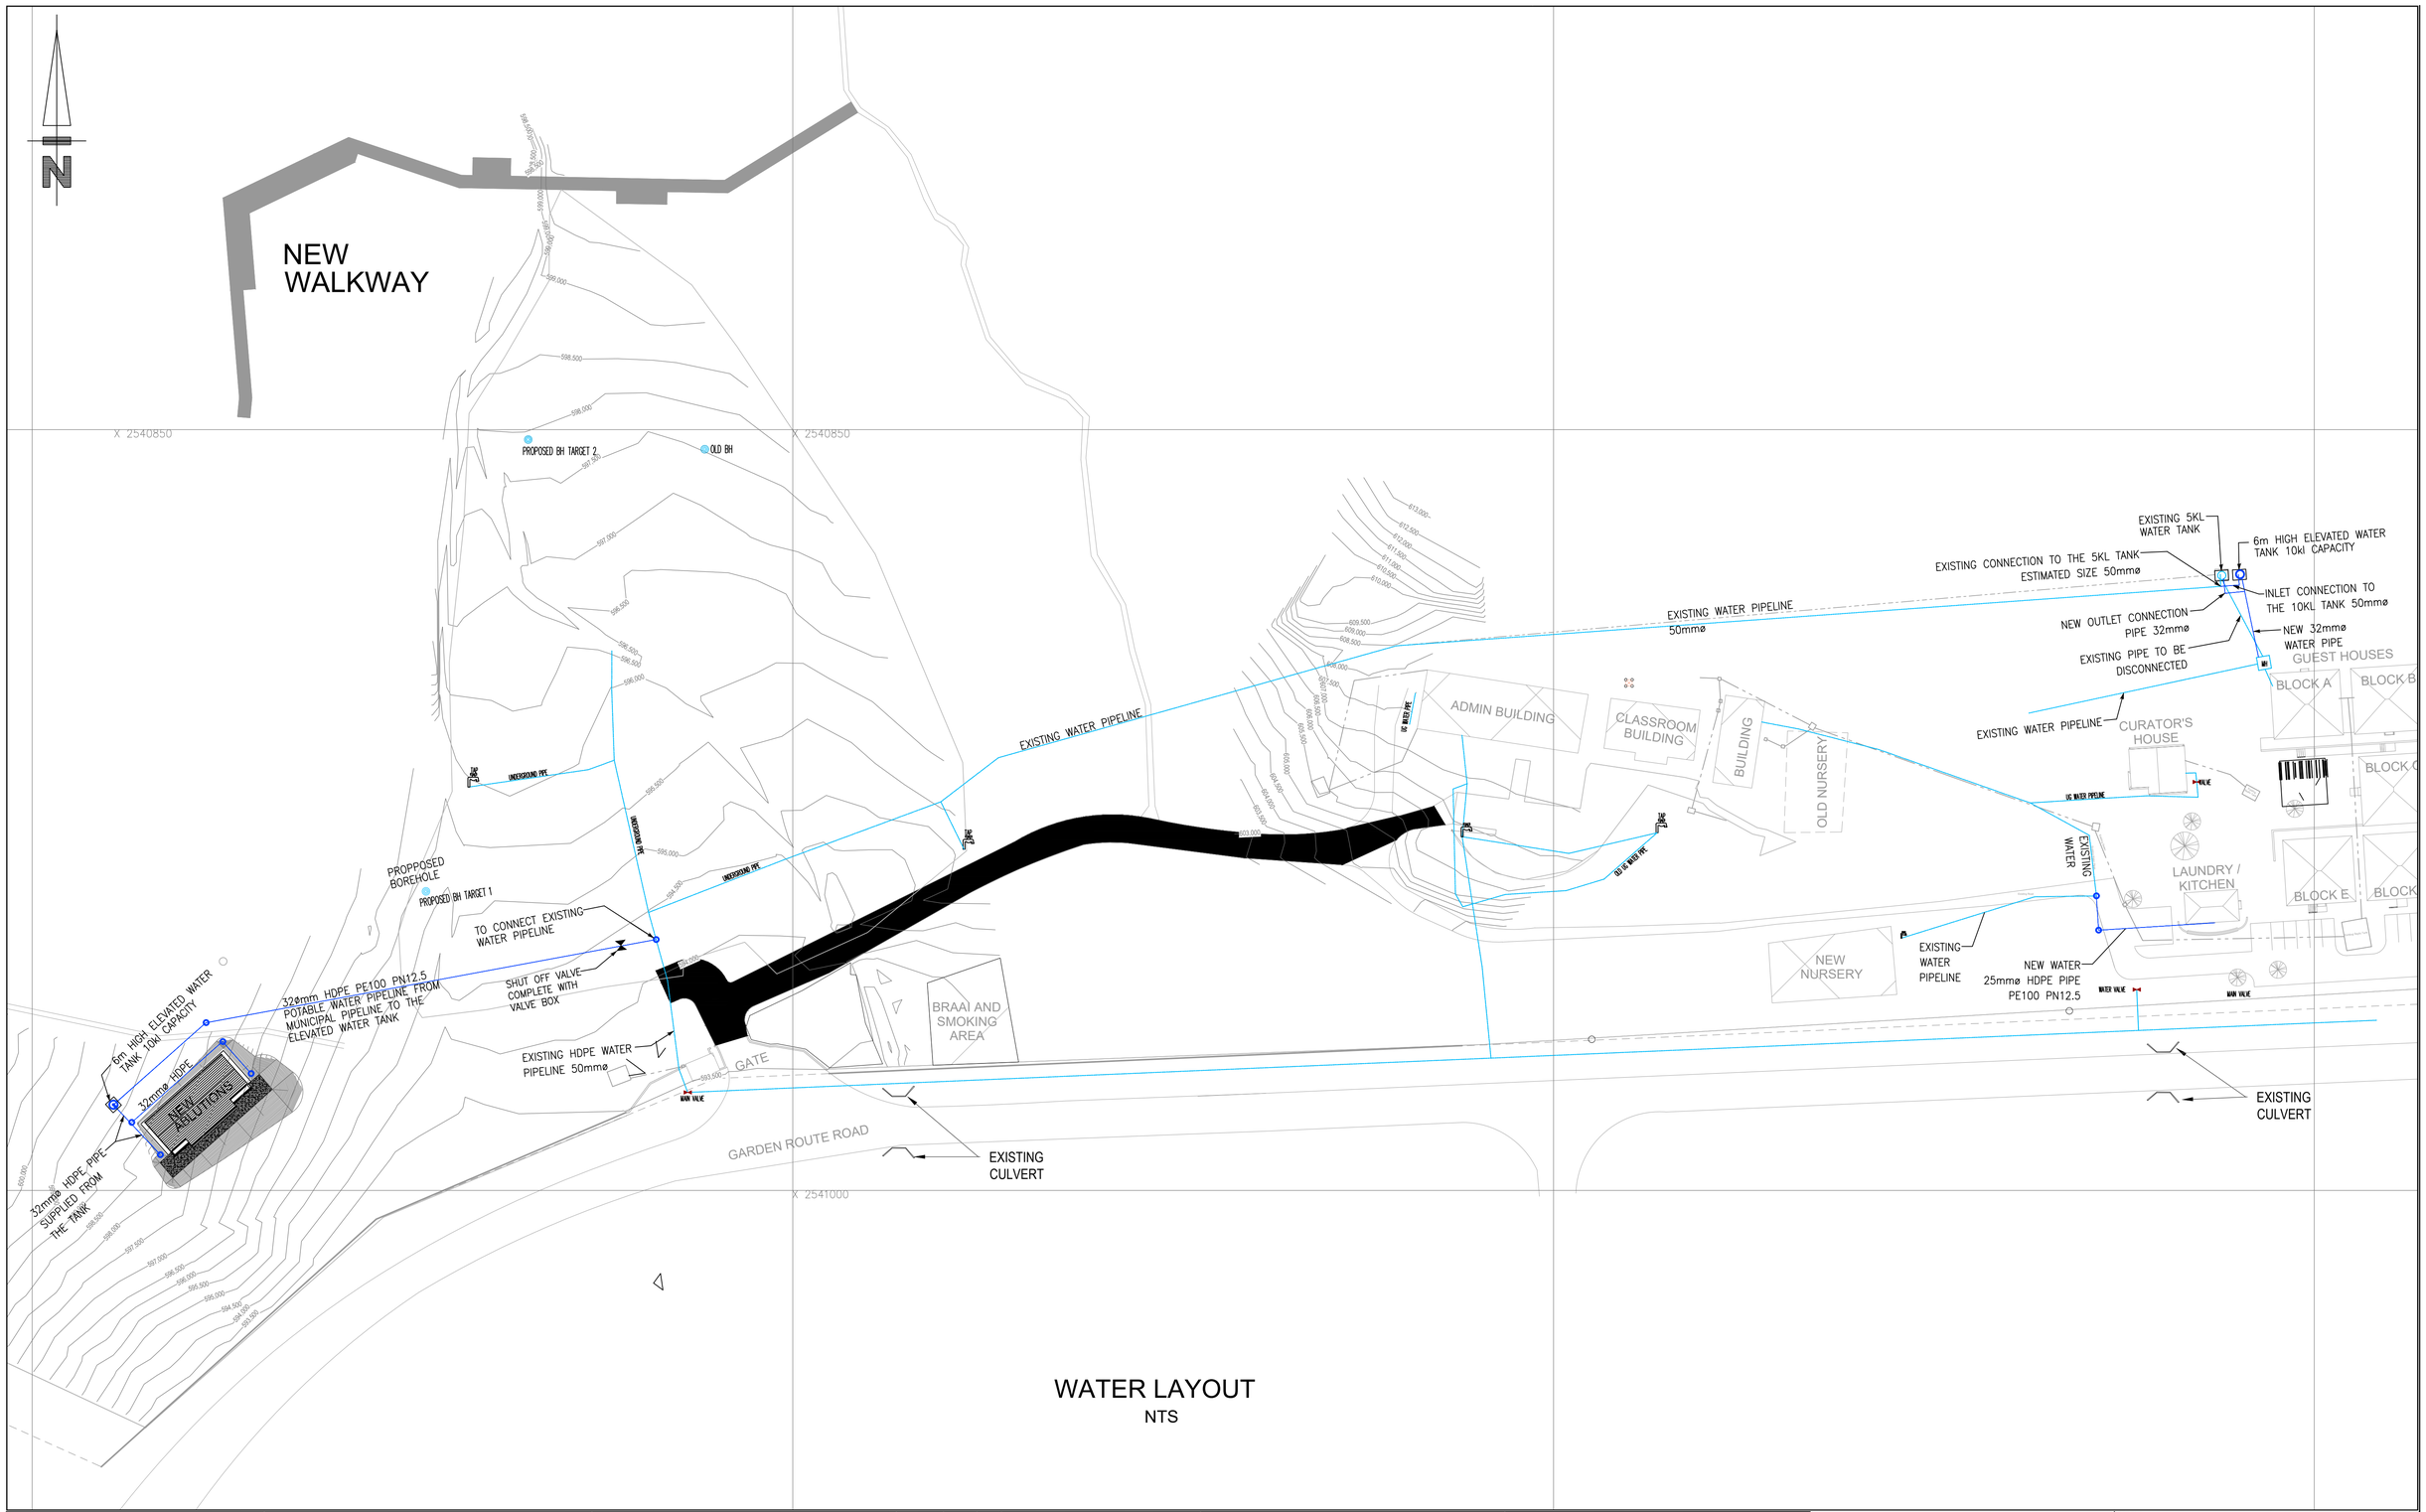

WATER LAYOUT

NTS

DO NOT SCALE DRAWING
IF IN DOUBT, REFER TO DRAWING OFFICE

CLIENT PLAN NUMBER: ---

REFERENCE DRAWINGS

NUMBER	DRAWING DESCRIPTION
---	---

APPROVED BY COUNCIL / CLIENT

CITY ENGINEER / CLIENT | REG. NO. | DATE

AMENDMENTS CODE

A-Y / : REPORT/DESIGN/TENDER
0-99 / : CONSTRUCTION
Z / : AS BUILT
/A : BY CLIENT
/B : BY ARCHITECT
/C : BY MECHANICAL OR ELECTRICAL
/D : BY BVi
/E : BY OTHER ( )

DATE	INITIAL	CODE	REVISION DESCRIPTION
23-08-21	B.M	A	ISSUED FOR TENDER

CLIENT

SANBI
Biodiversity for Life
South African National Biodiversity Institute

BVi Consulting Engineers Gauteng PTY (Ltd)
Registration no. 1998/000322/07
ENGINEERING PROCUREMENT MANAGEMENT
CESA
GREEN BUILDING COUNCIL
Visit or contact us online at www.bvigroup.co.za
PROVINCE OFFICE E-MAIL
Gauteng Pretoria +27 12 940 1111 pta@bvigp.co.za

PROJECT: THOHOYANDOU

DRAWING TITLE: WATER LAYOUT

APPROVED BY BVi

ENGINEER/TECHNOLOGIST | REG. NO. | DATE

SCALE	AS SHOWN	DRAWN	M.A TEMBE
DESIGNED	B. MATYEKA	CHECKED	B. MATYEKA

PLAN NUMBER	REV. NO.	DATE SAVED
34398-01-140-01-01	A	17/09/2021 BoitumeloM

A1

34398-01-140-01-01

P:\34398-01\16 Drawings\16.4 Civil\140 - Water\bind\34398-01-140-01-01-RA.dwg