
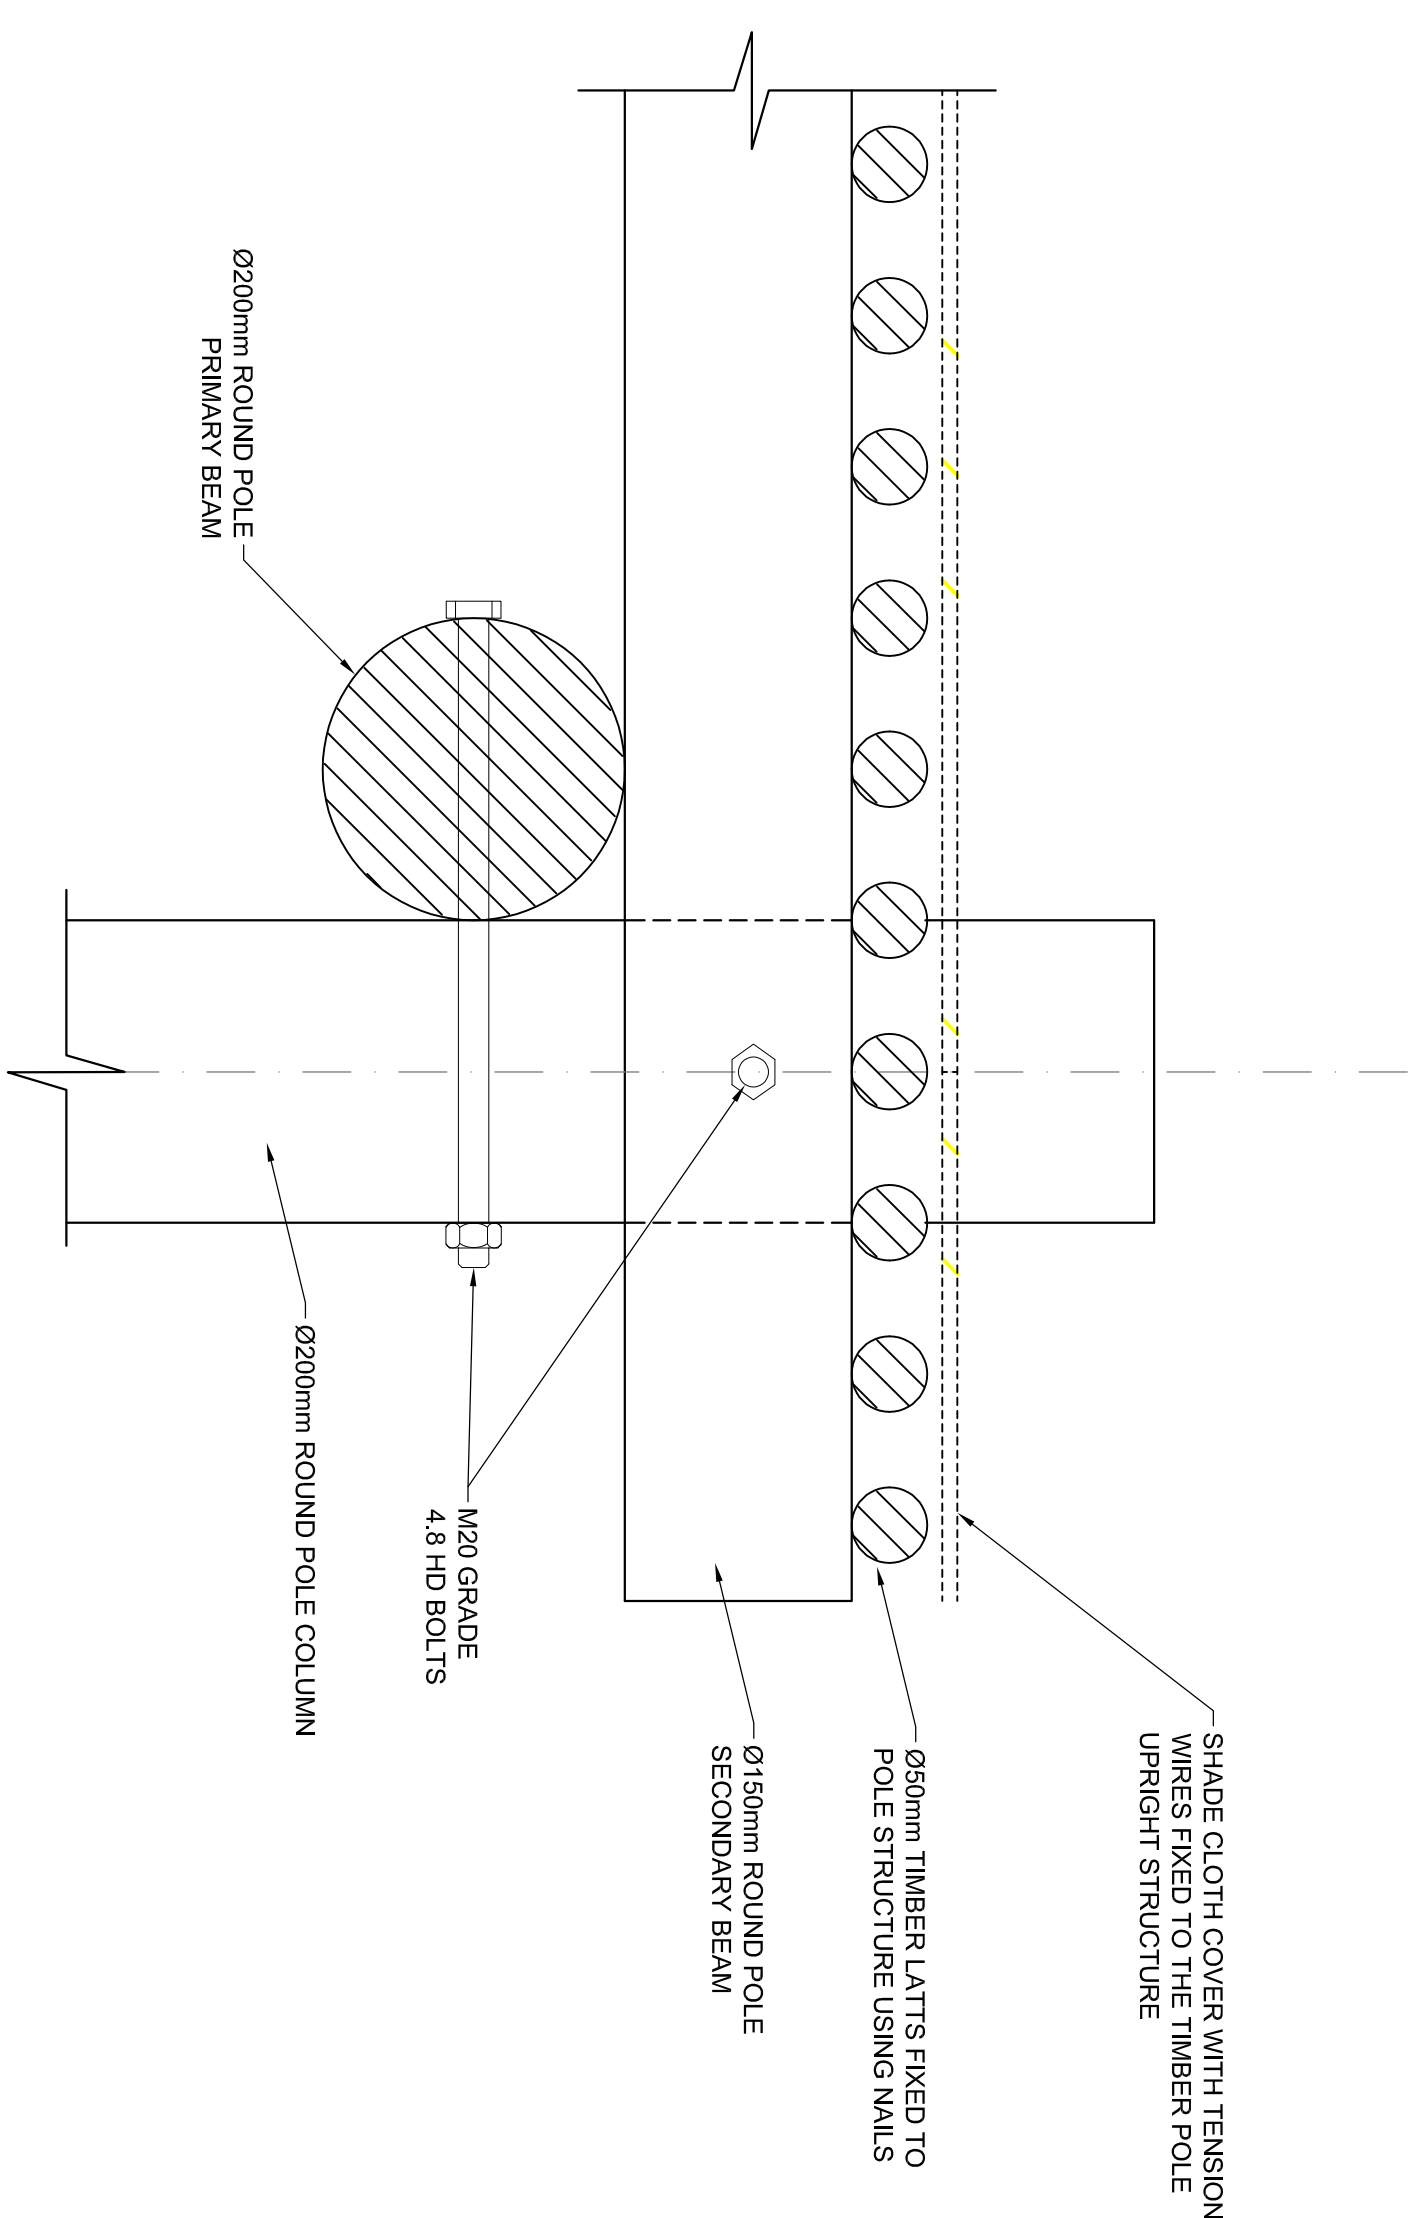




BY/SHAA NOT BE LIABLE (EITHER IN CONTRACT OR IN DELCT) TO THE CLIENT OR ANY OTHER PARTY WHATSOEVER AS A RESULT OF THE UNAUTHORIZED USE OF BVS DESIGN DRAWINGS, AND THE CLIENT HEREBY INDEMNIFIES BVS AGAINST ANY CLAIM WHICH MAY BE MADE AGAINST BVS BY ANY PARTY WHATSOEVER IN ANY WAY ARISING OUT OF THE UNAUTHORIZED USE OF SUCH DOCUMENTATION FOR SUCH OTHER PURPOSES AS AFORESAID.

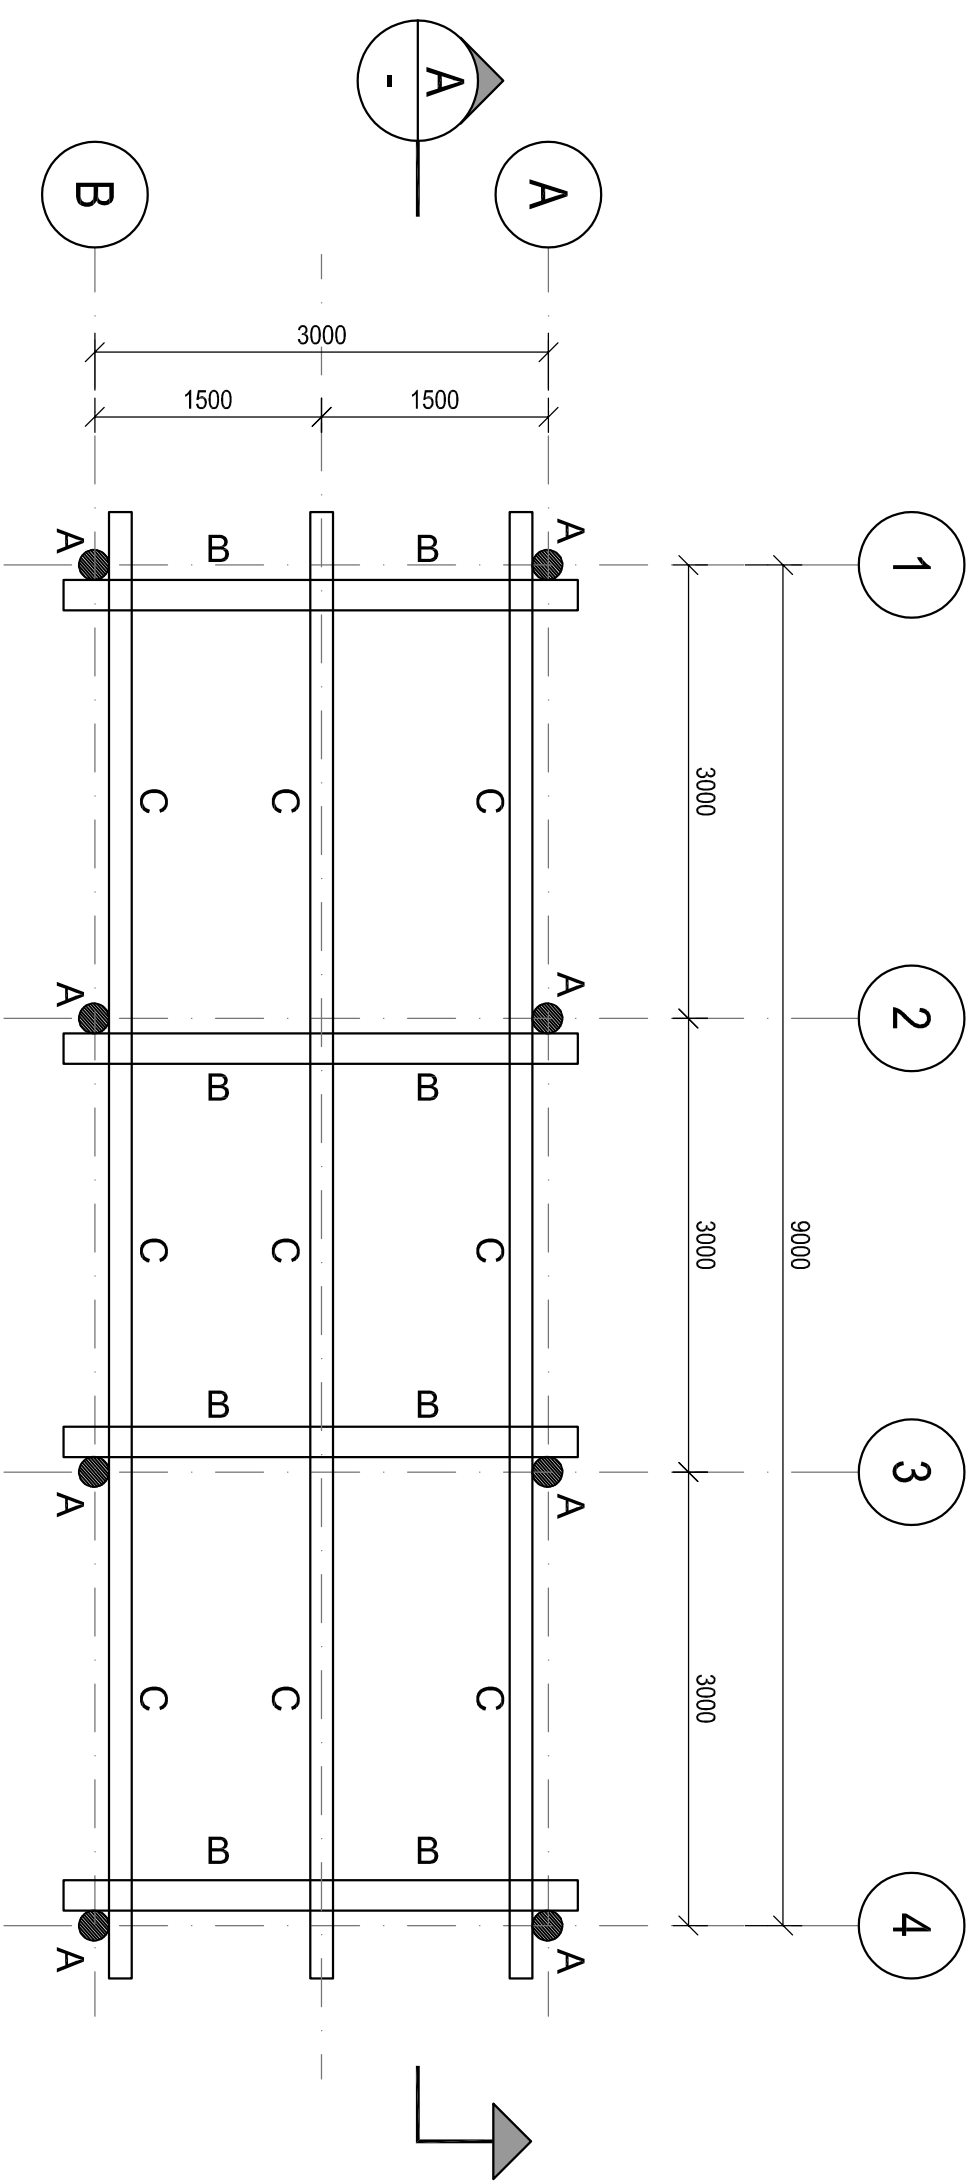

DETAIL

SCALE 1 : 5

1
-

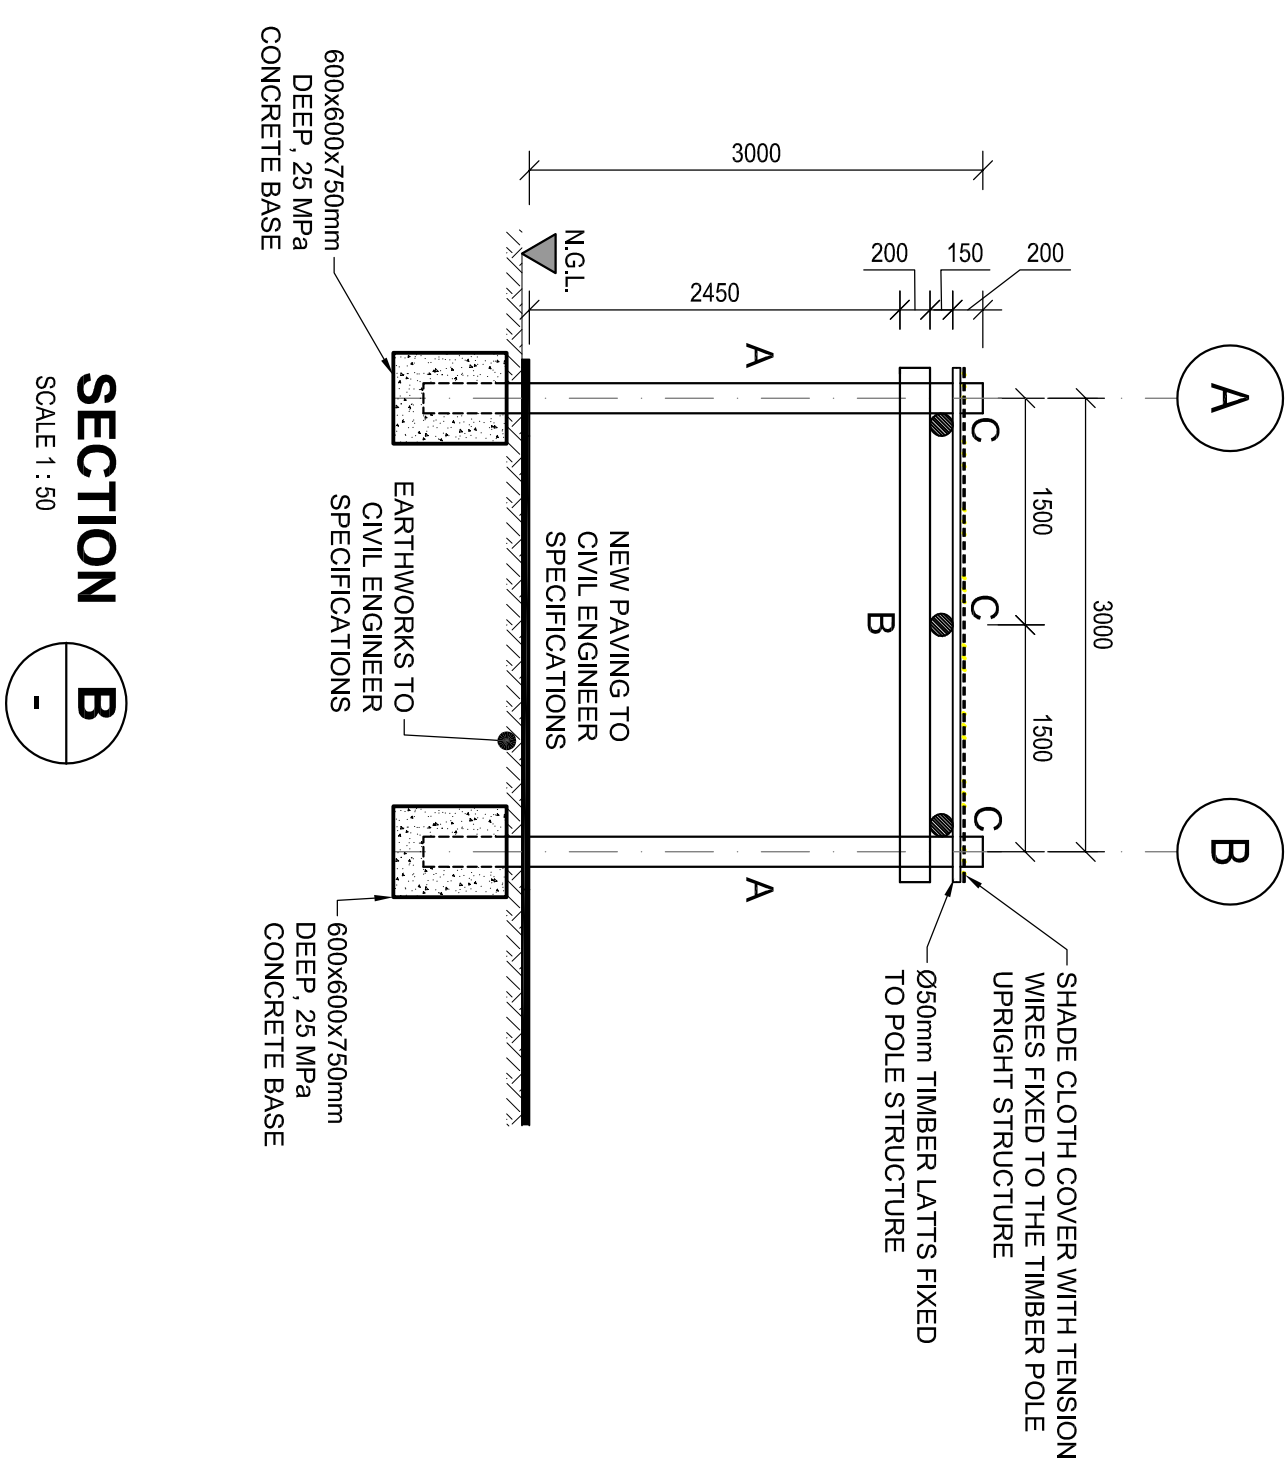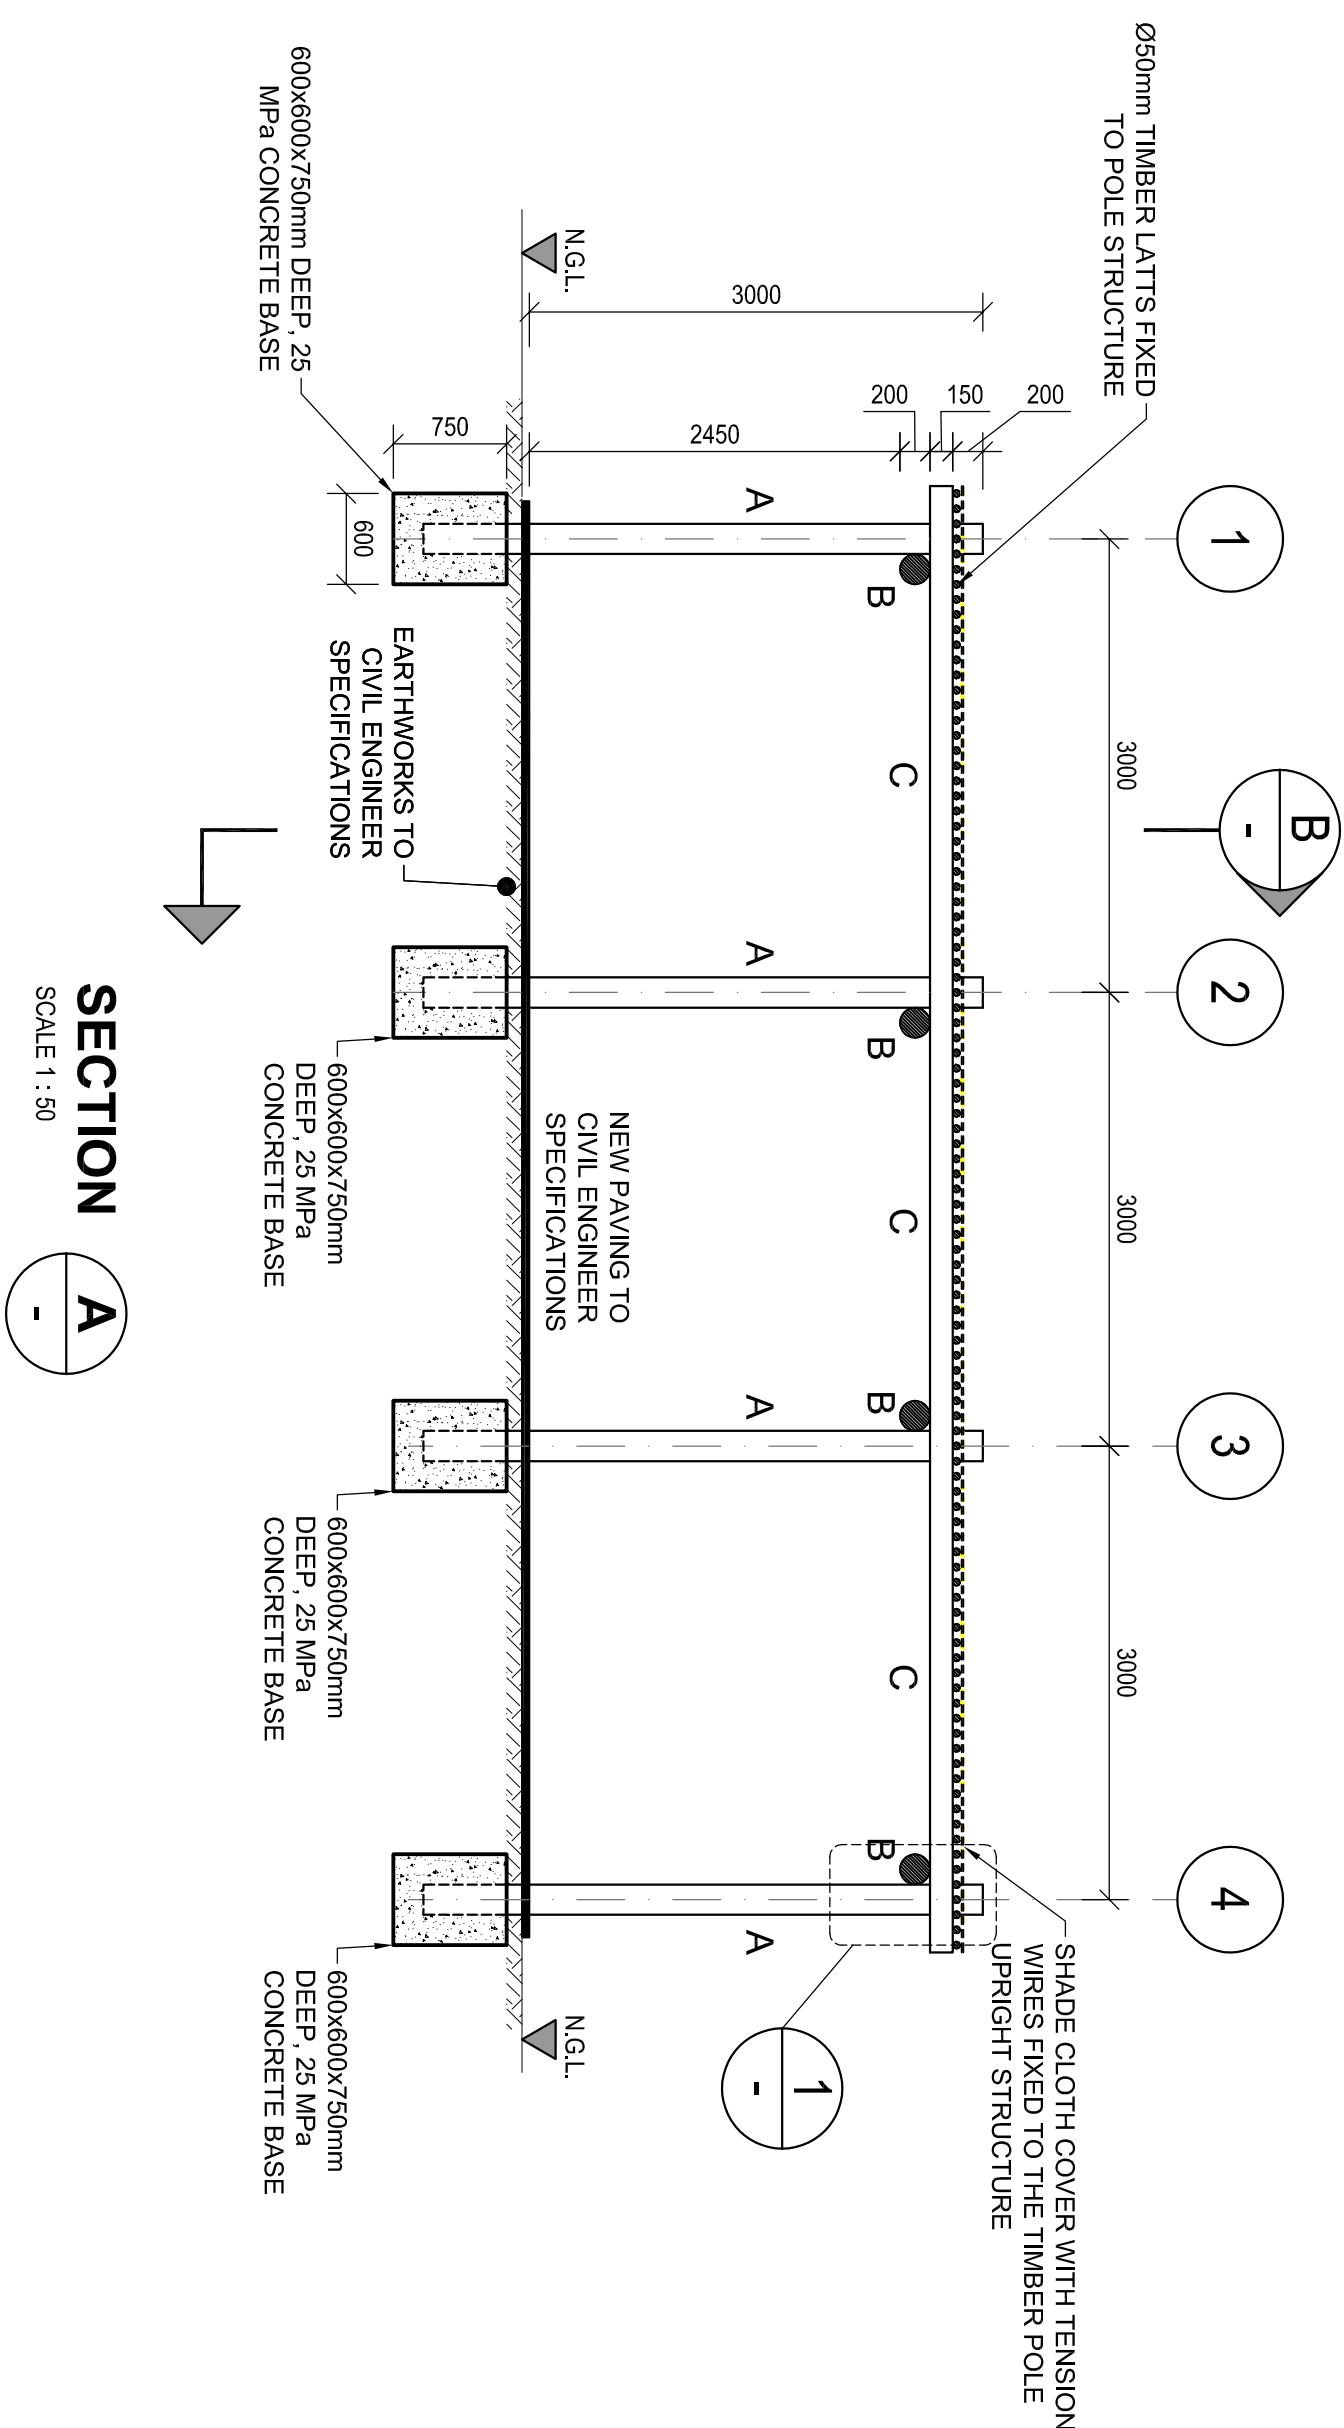

LEGEND	
A	Ø200mm ROUND POLE COLUMN
B	Ø200mm ROUND POLE PRIMARY BEAM
C	Ø150mm ROUND POLE SECONDARY BEAM

SECTION

SCALE 1 : 50

SECTION

SCALE 1 : 50

A

-

SCALE 1 : 50

[illegible]

ZULS ARCHITECTURAL CONSULTING (Pty) Ltd PROJECTS: BA28 – SANBI Projects: B – Mokopane Bio Diversity Centre/ Revitl Mokopane - Office Block. nt