
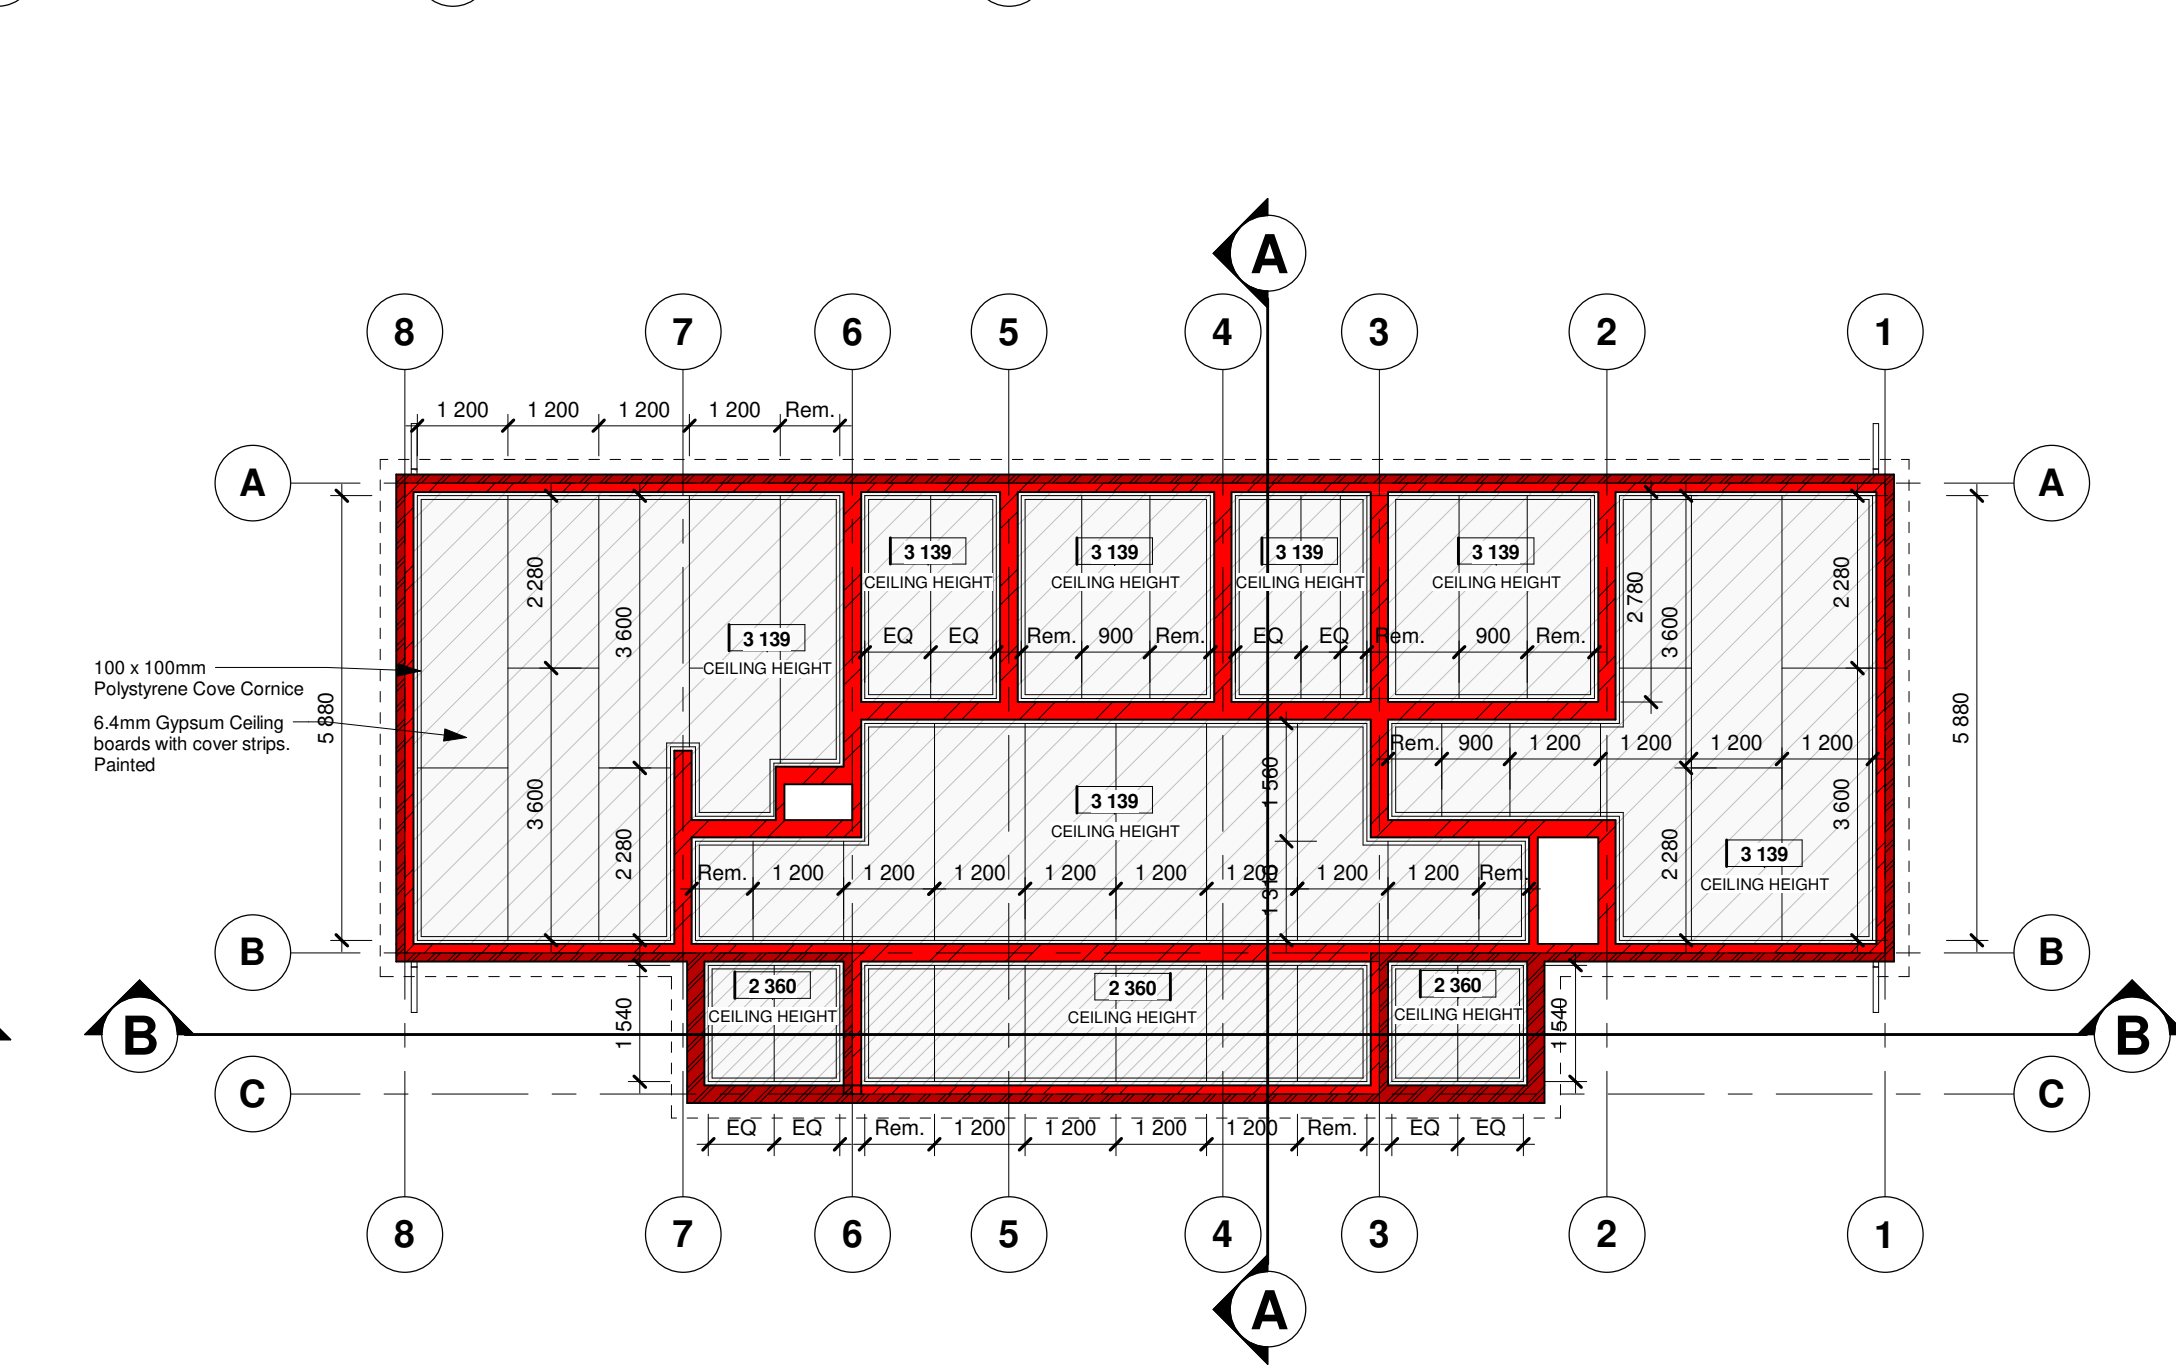


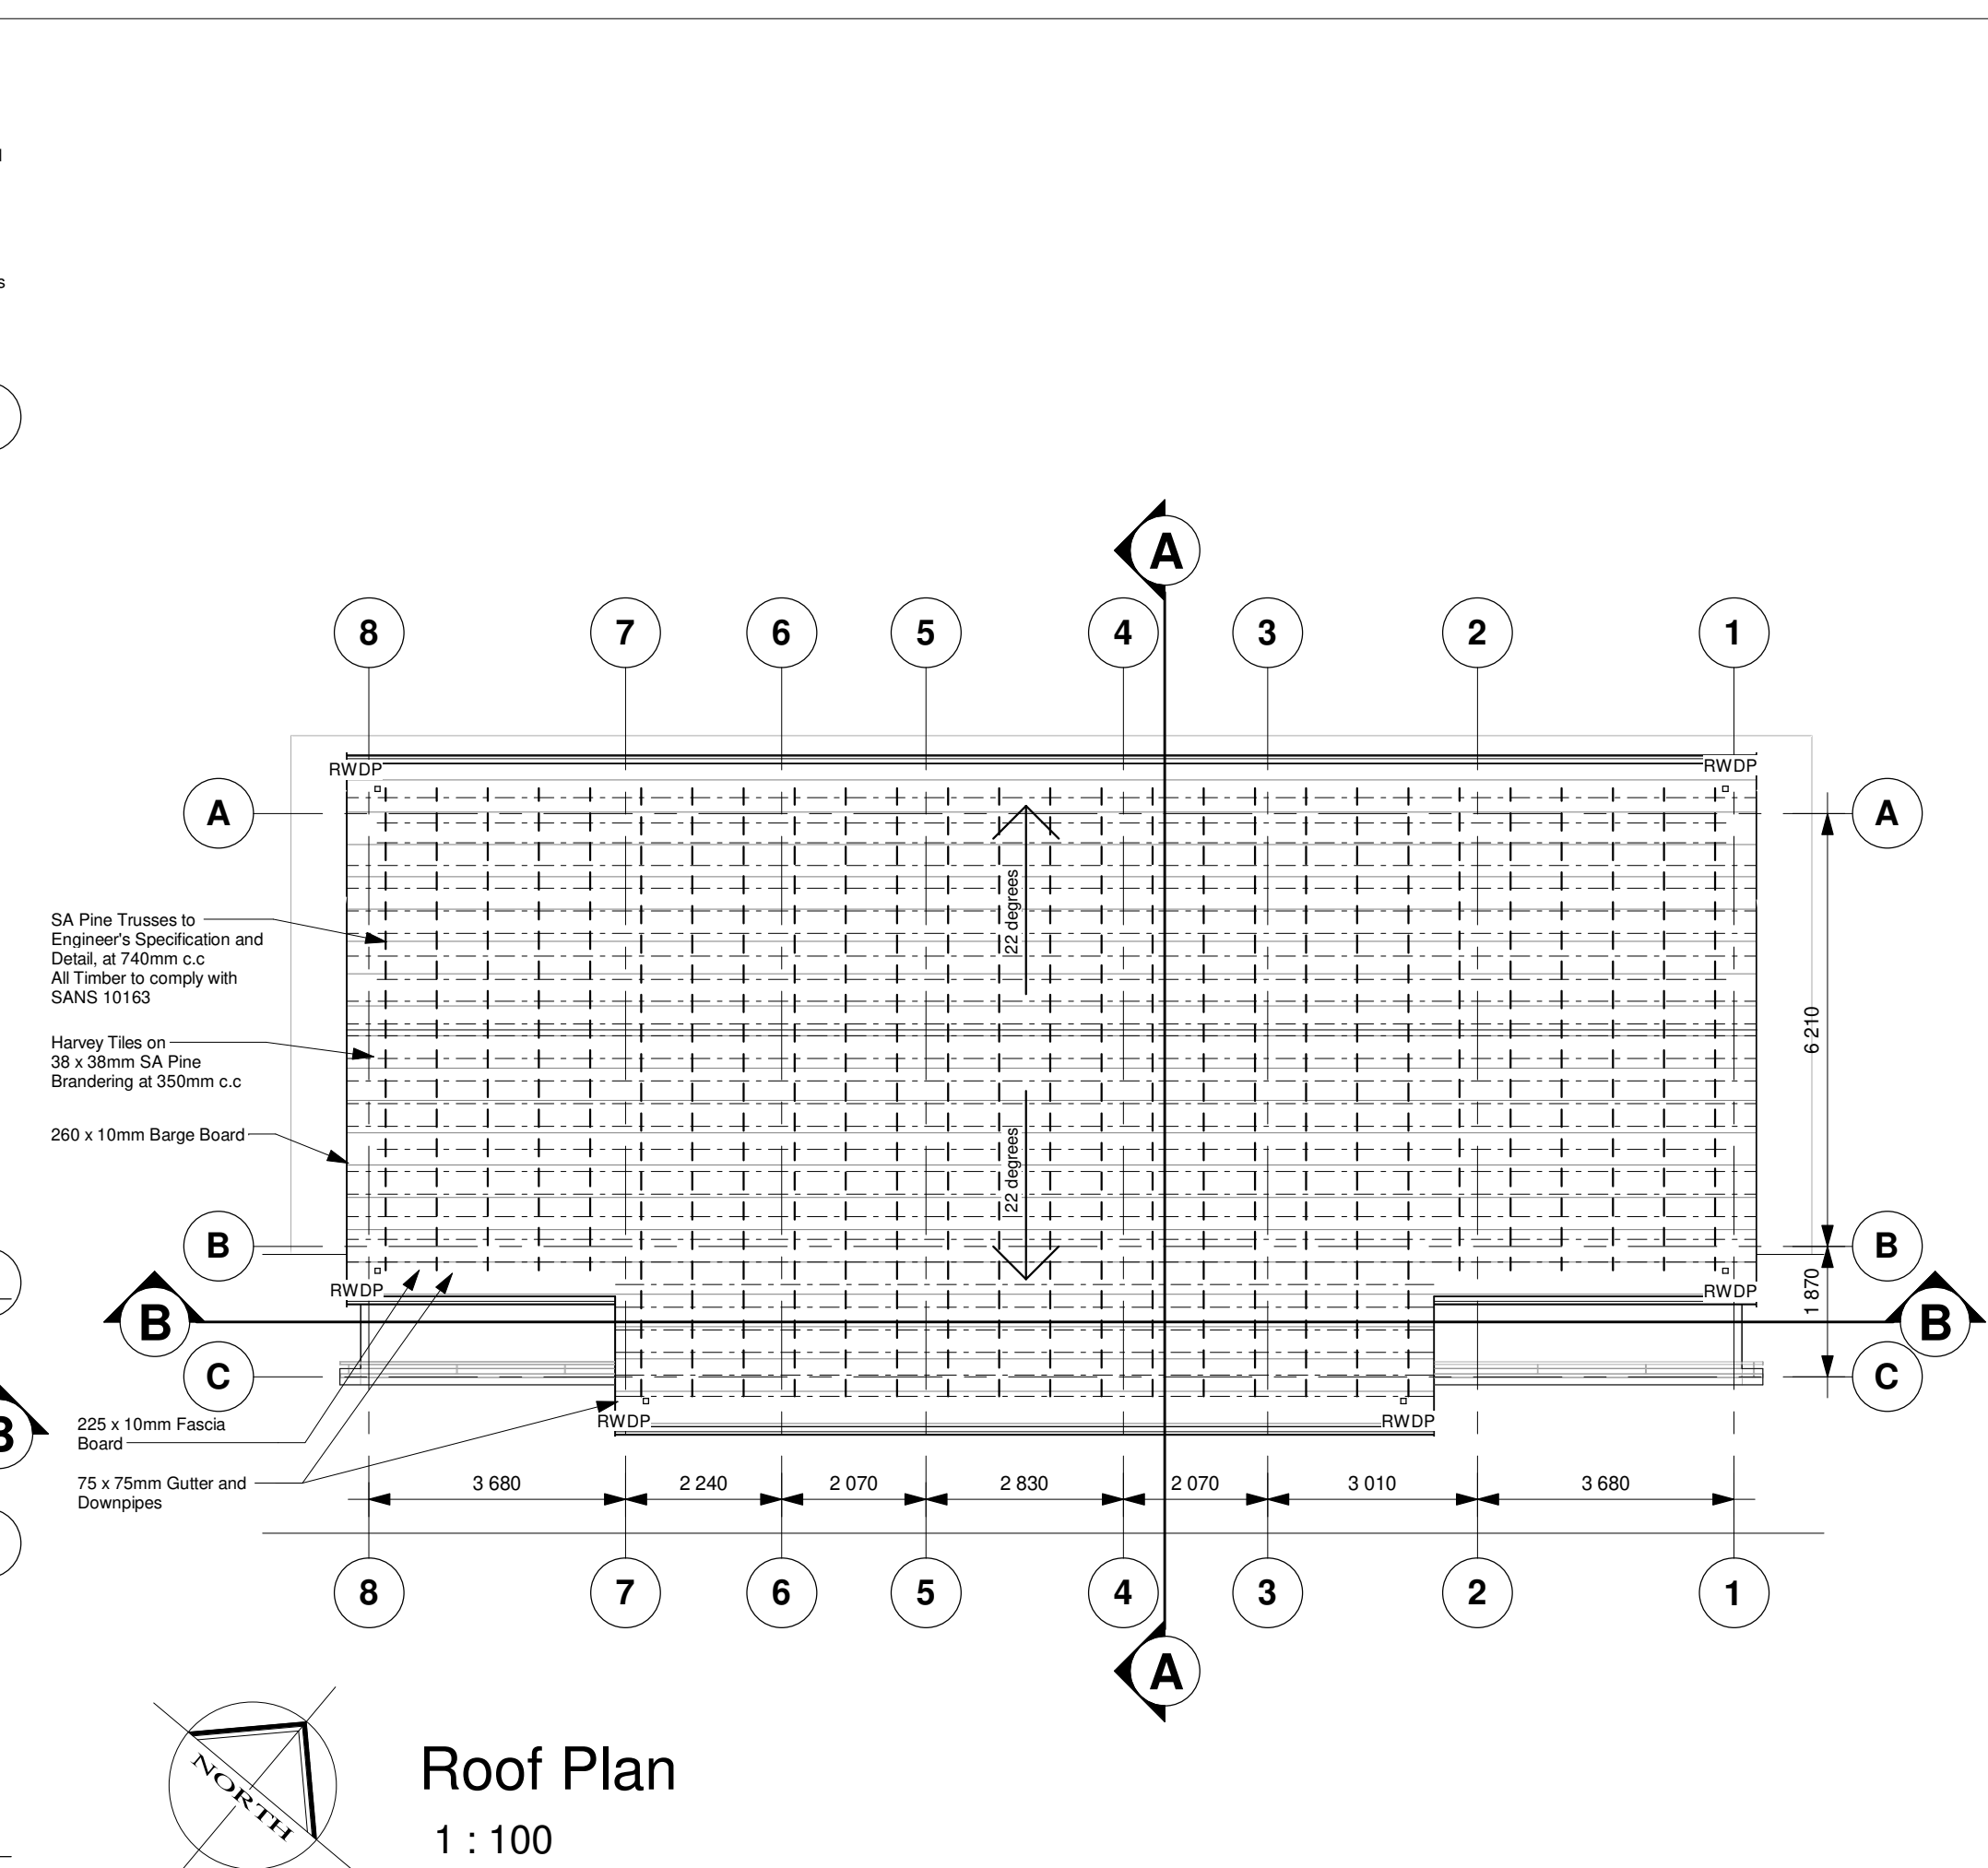

Reflected Ceiling Plan

New Ablution block on
of _____
for South African National
Biodiversity Institute

[illegible]