



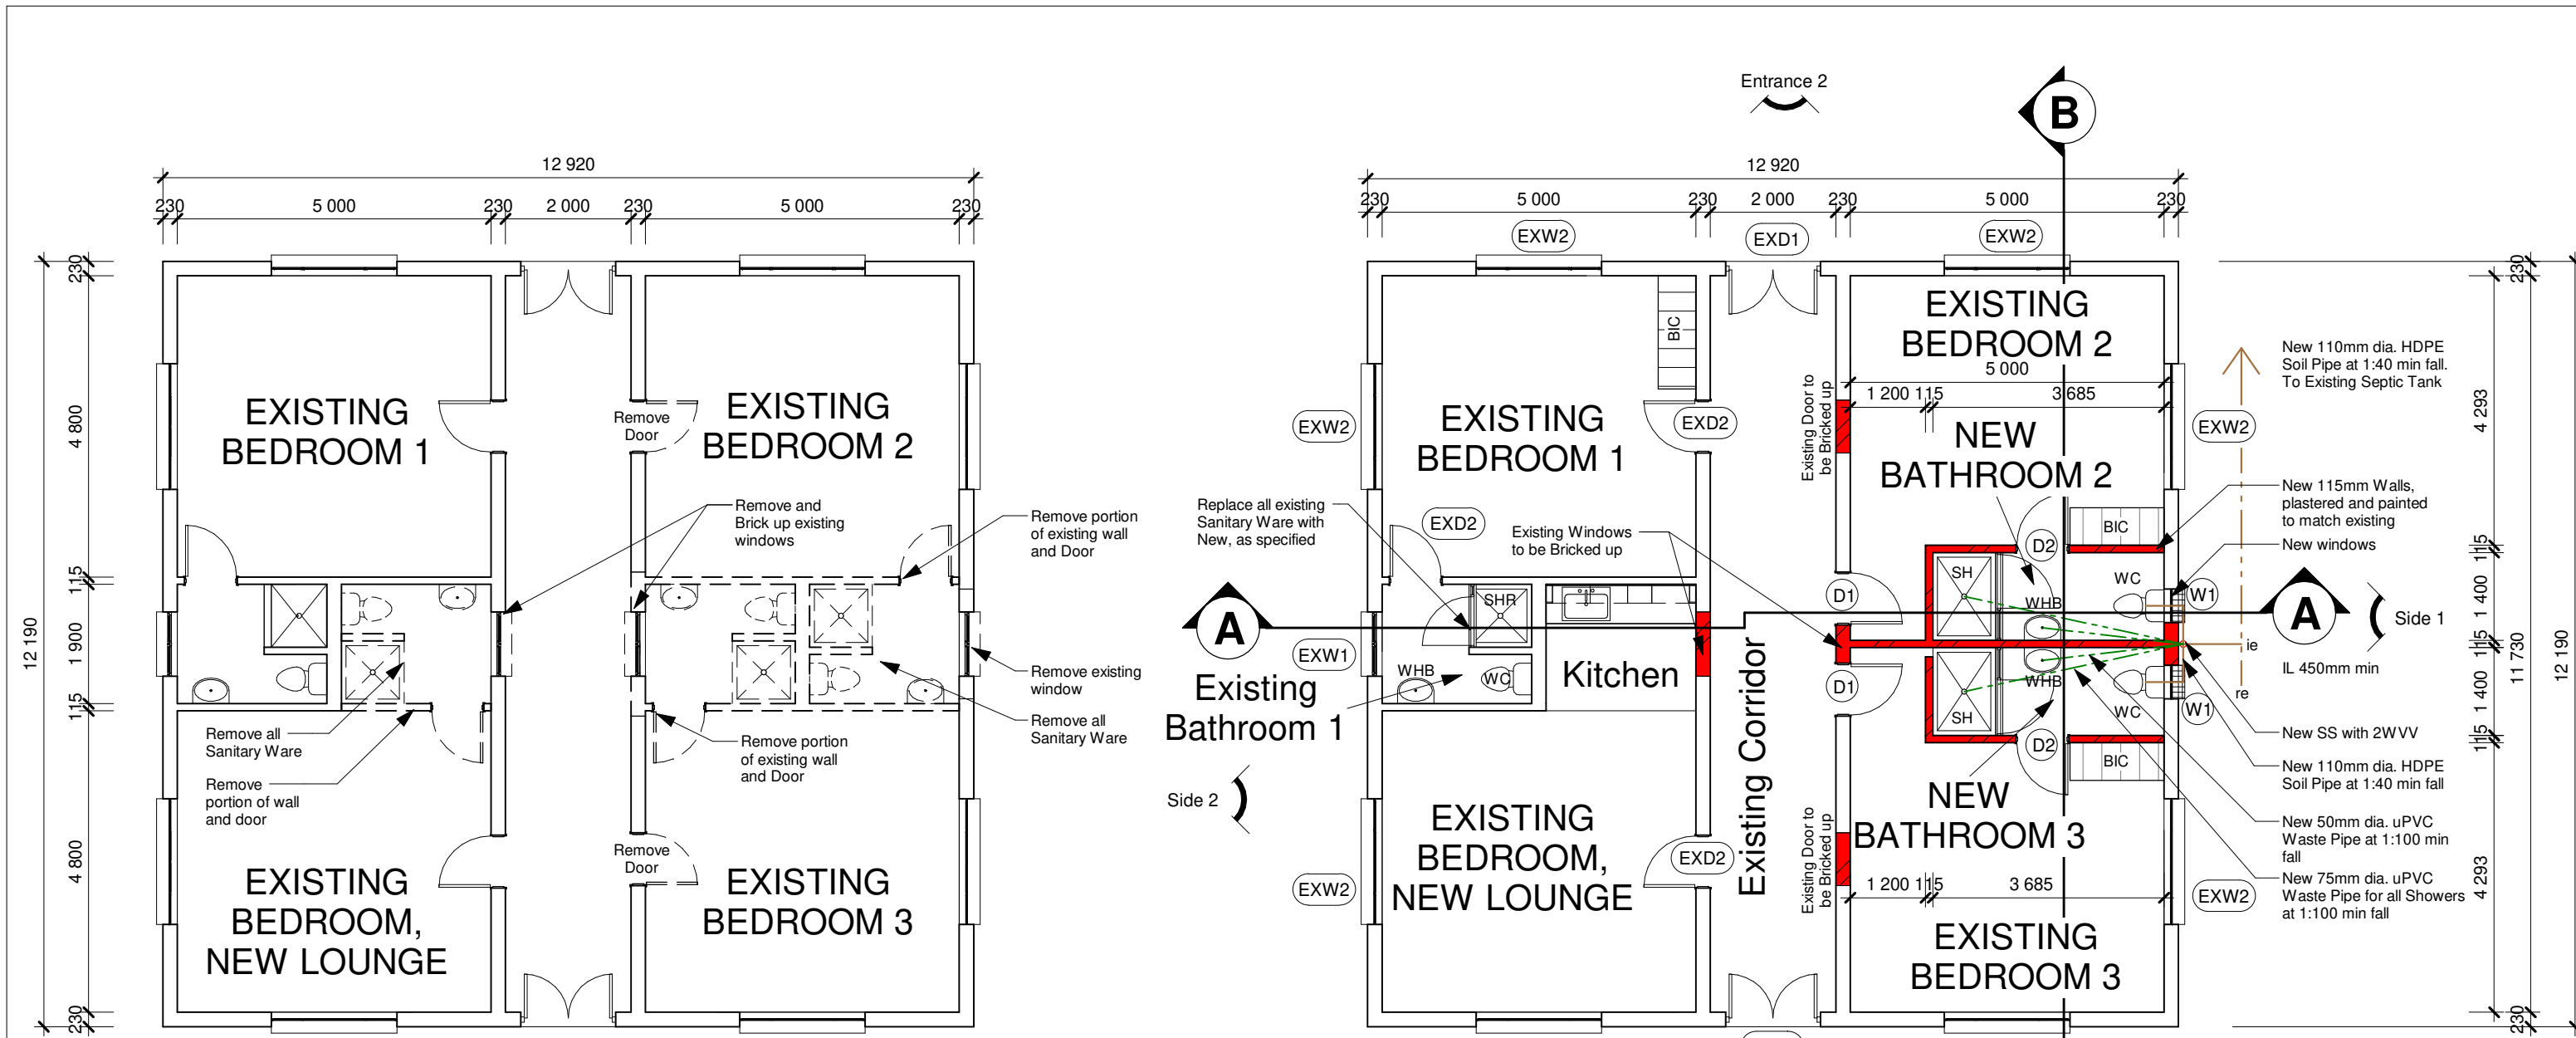


Ground Floor Plan - Demolitions
1 : 100


Ground Floor Plan
1 : 100

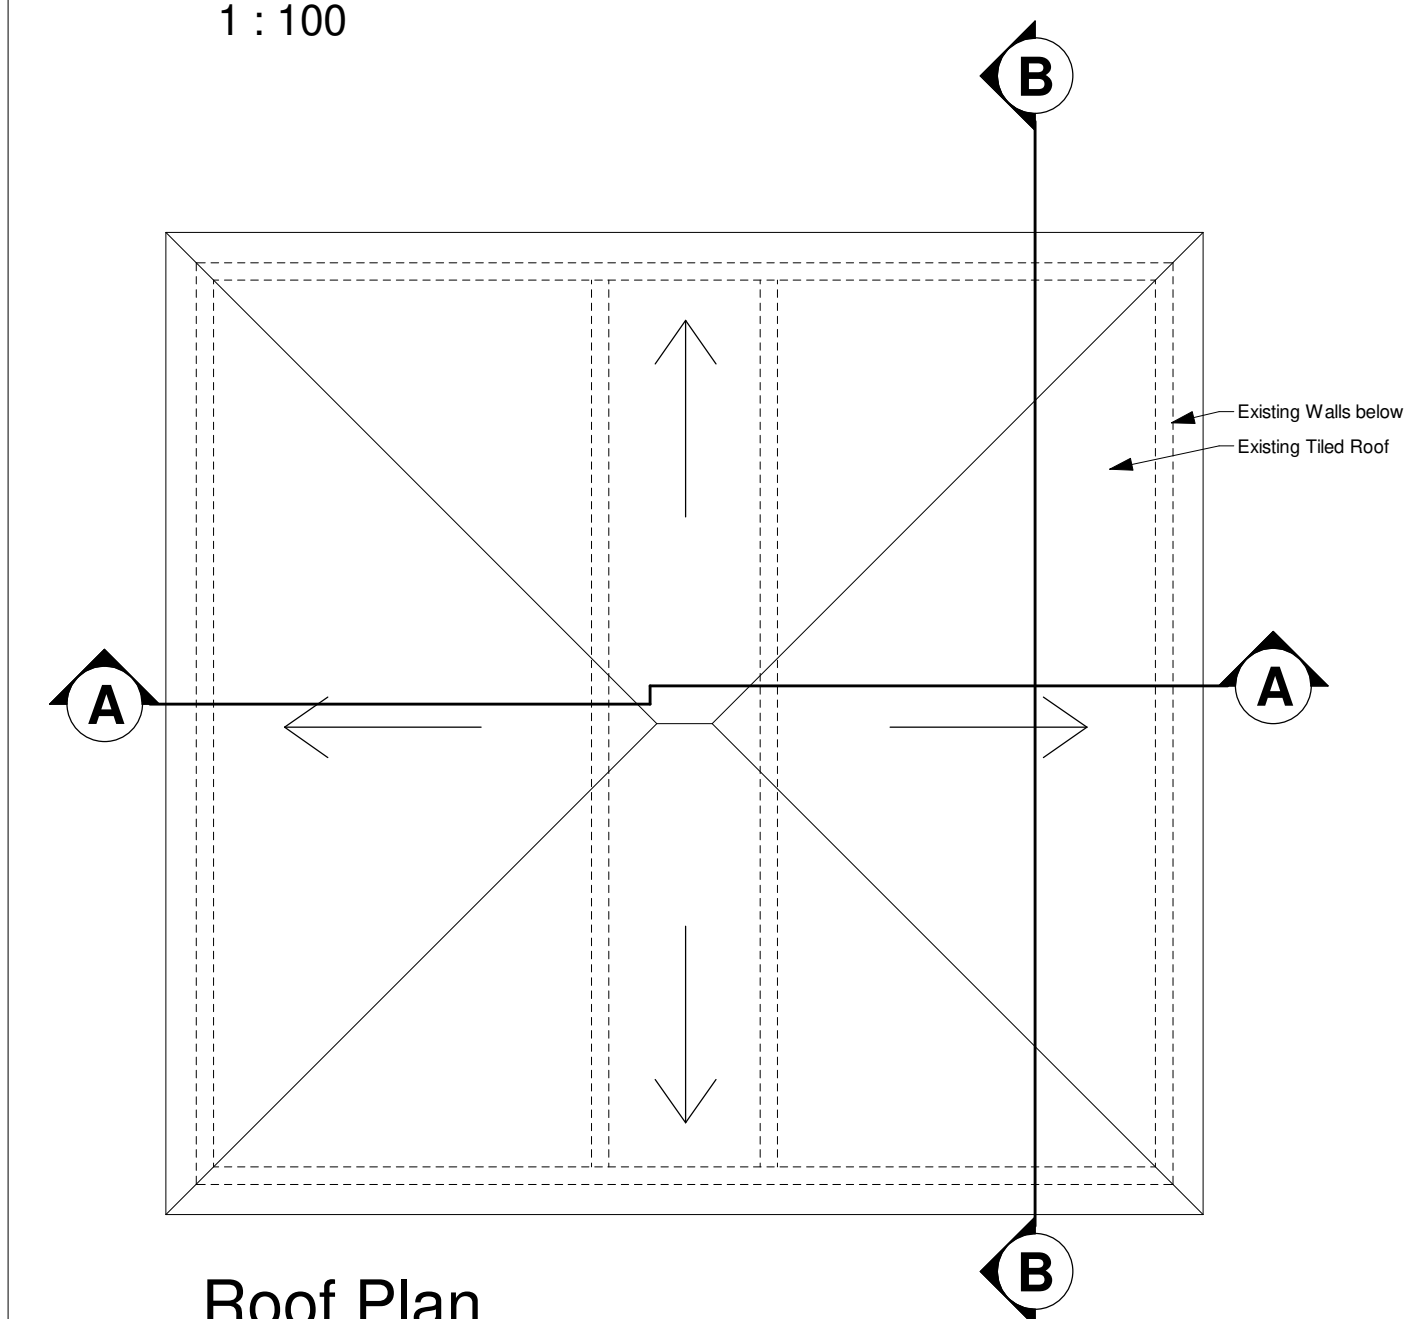


Roof Plan
1 : 100

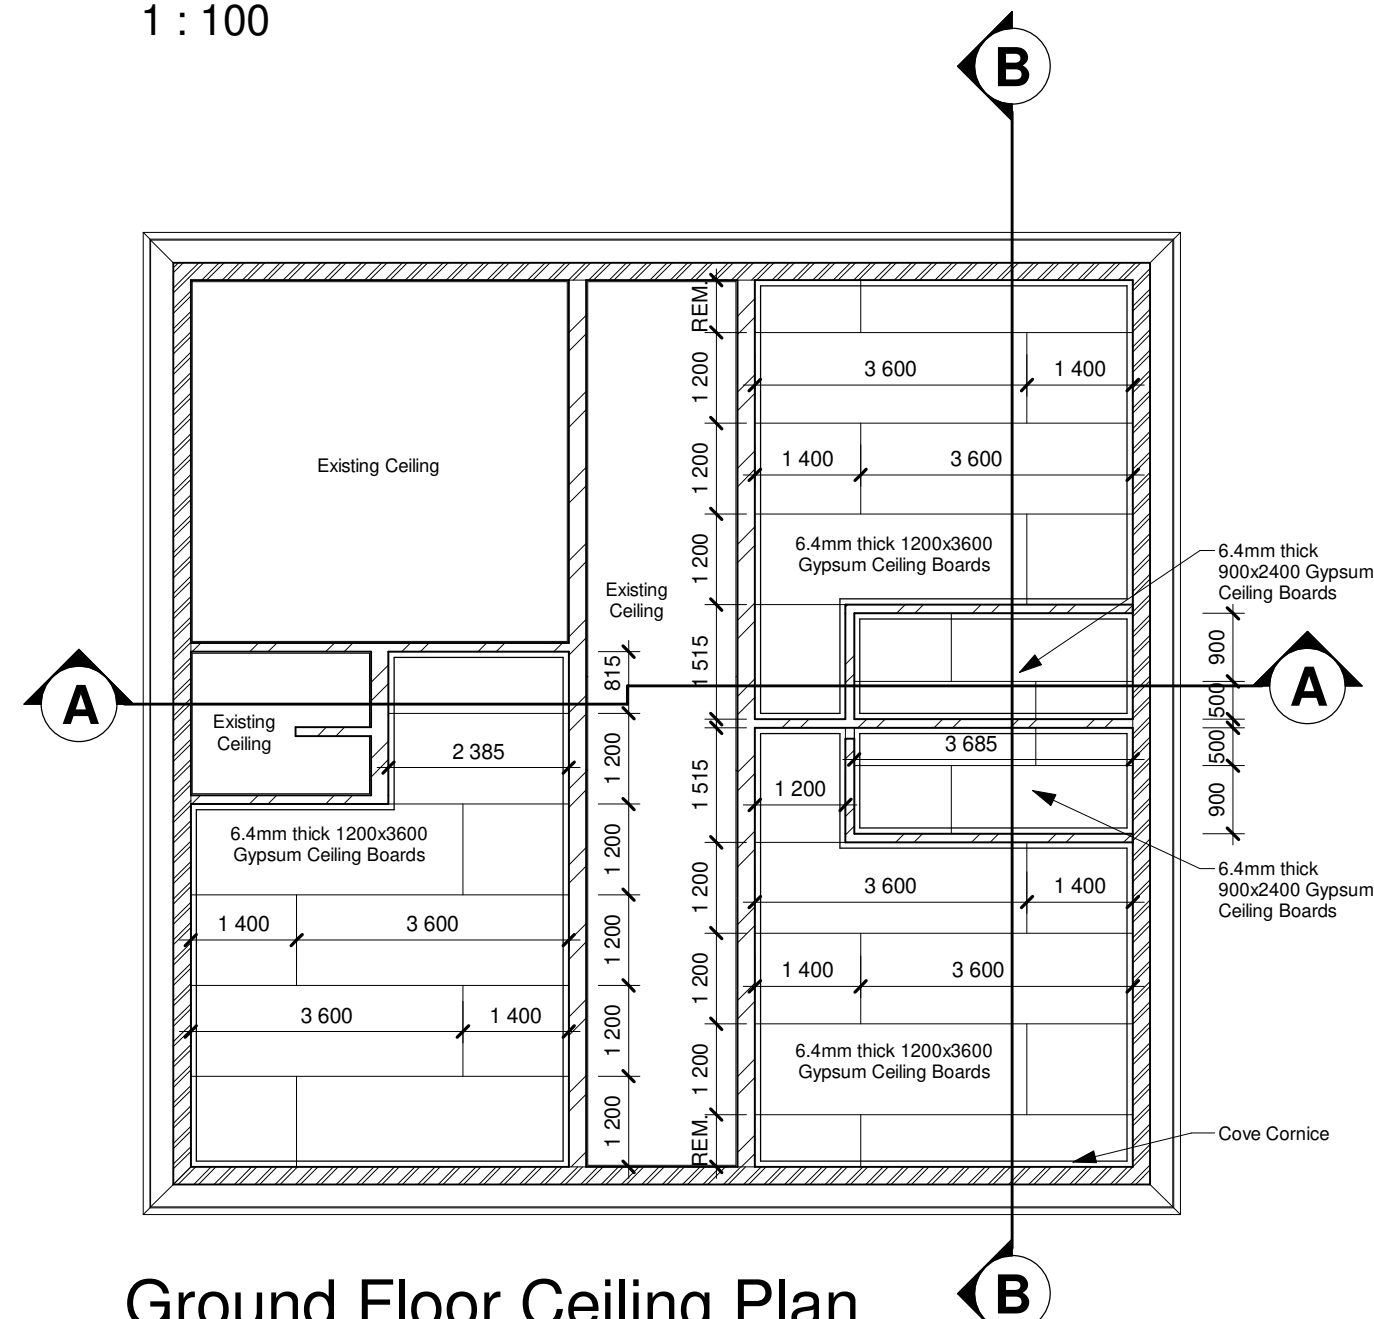


Ground Floor Ceiling Plan
1 : 100

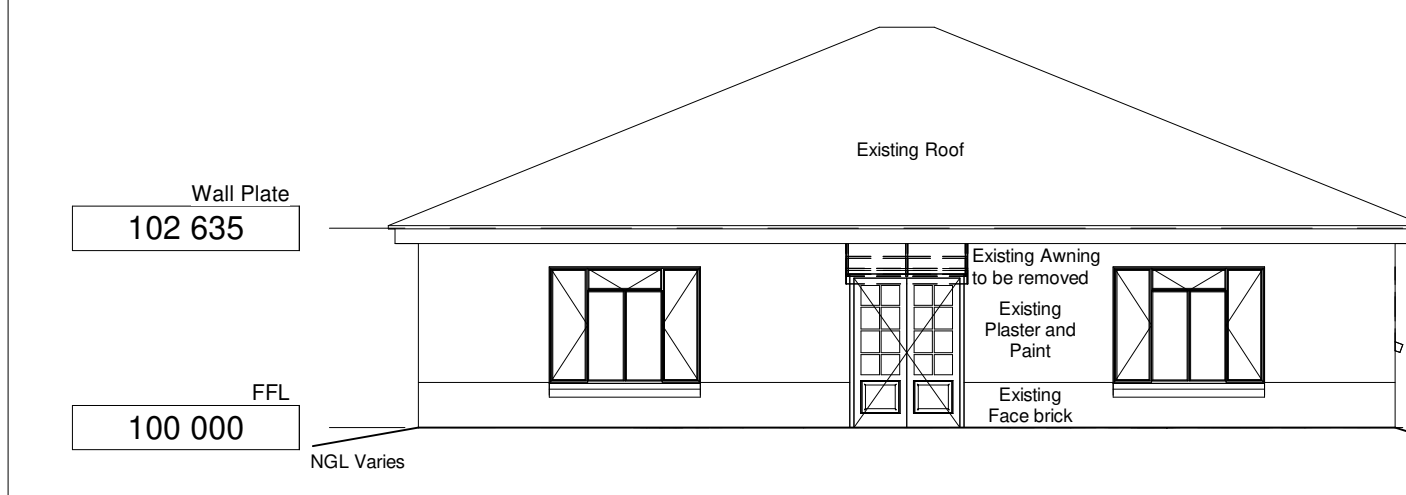


Elevation - Entrance 1
1 : 100

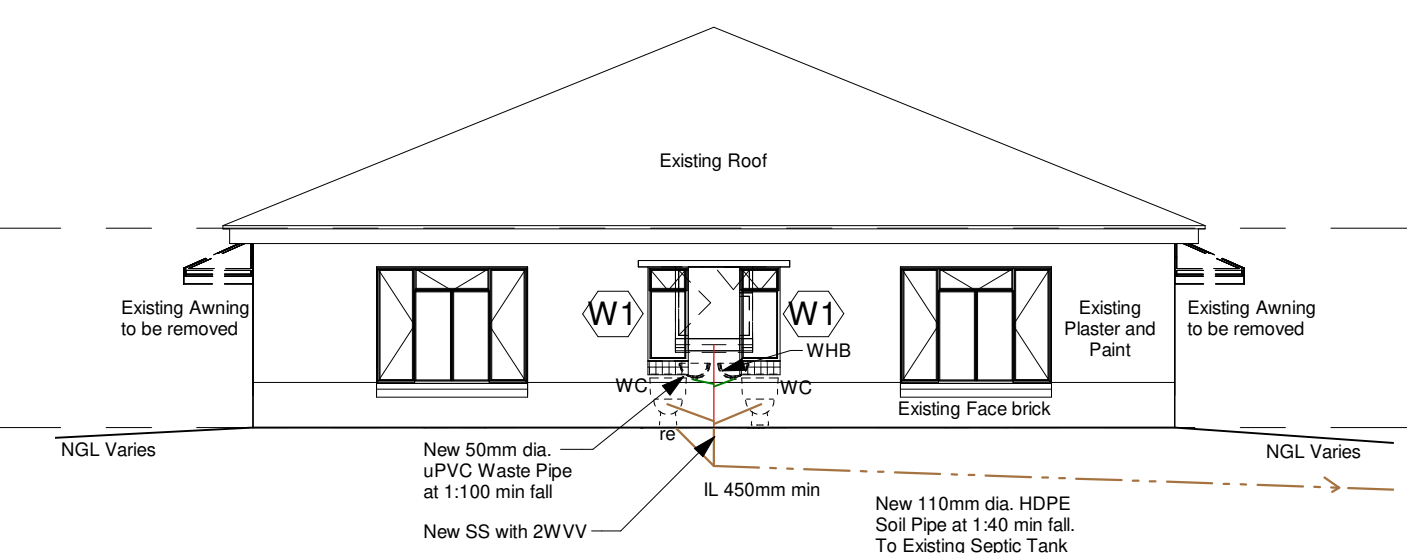


Elevation - Side 1
1 : 100

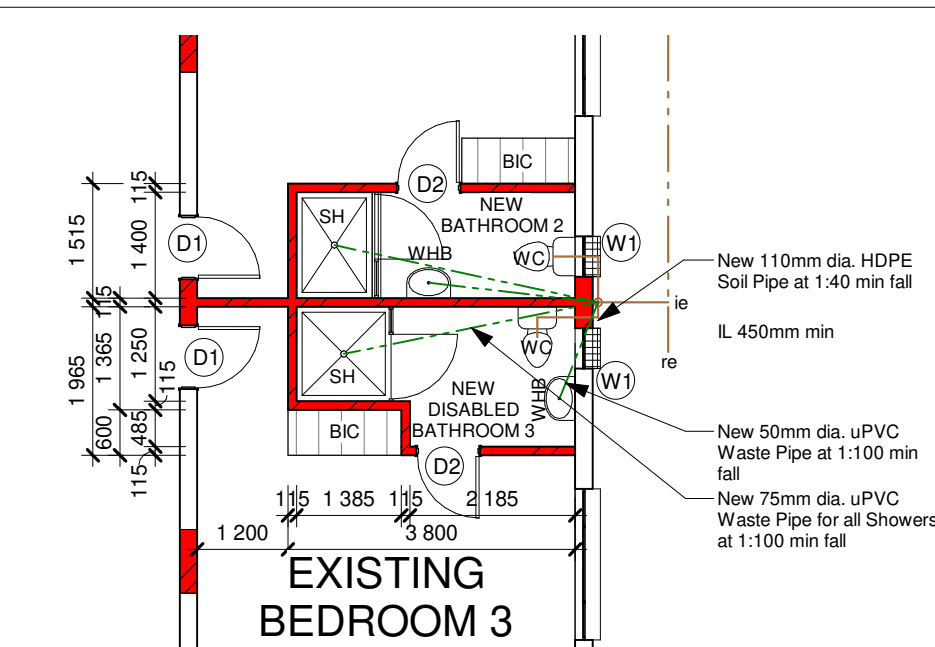


Ground Floor Plan - Block E Disabled Ablution
1 : 100

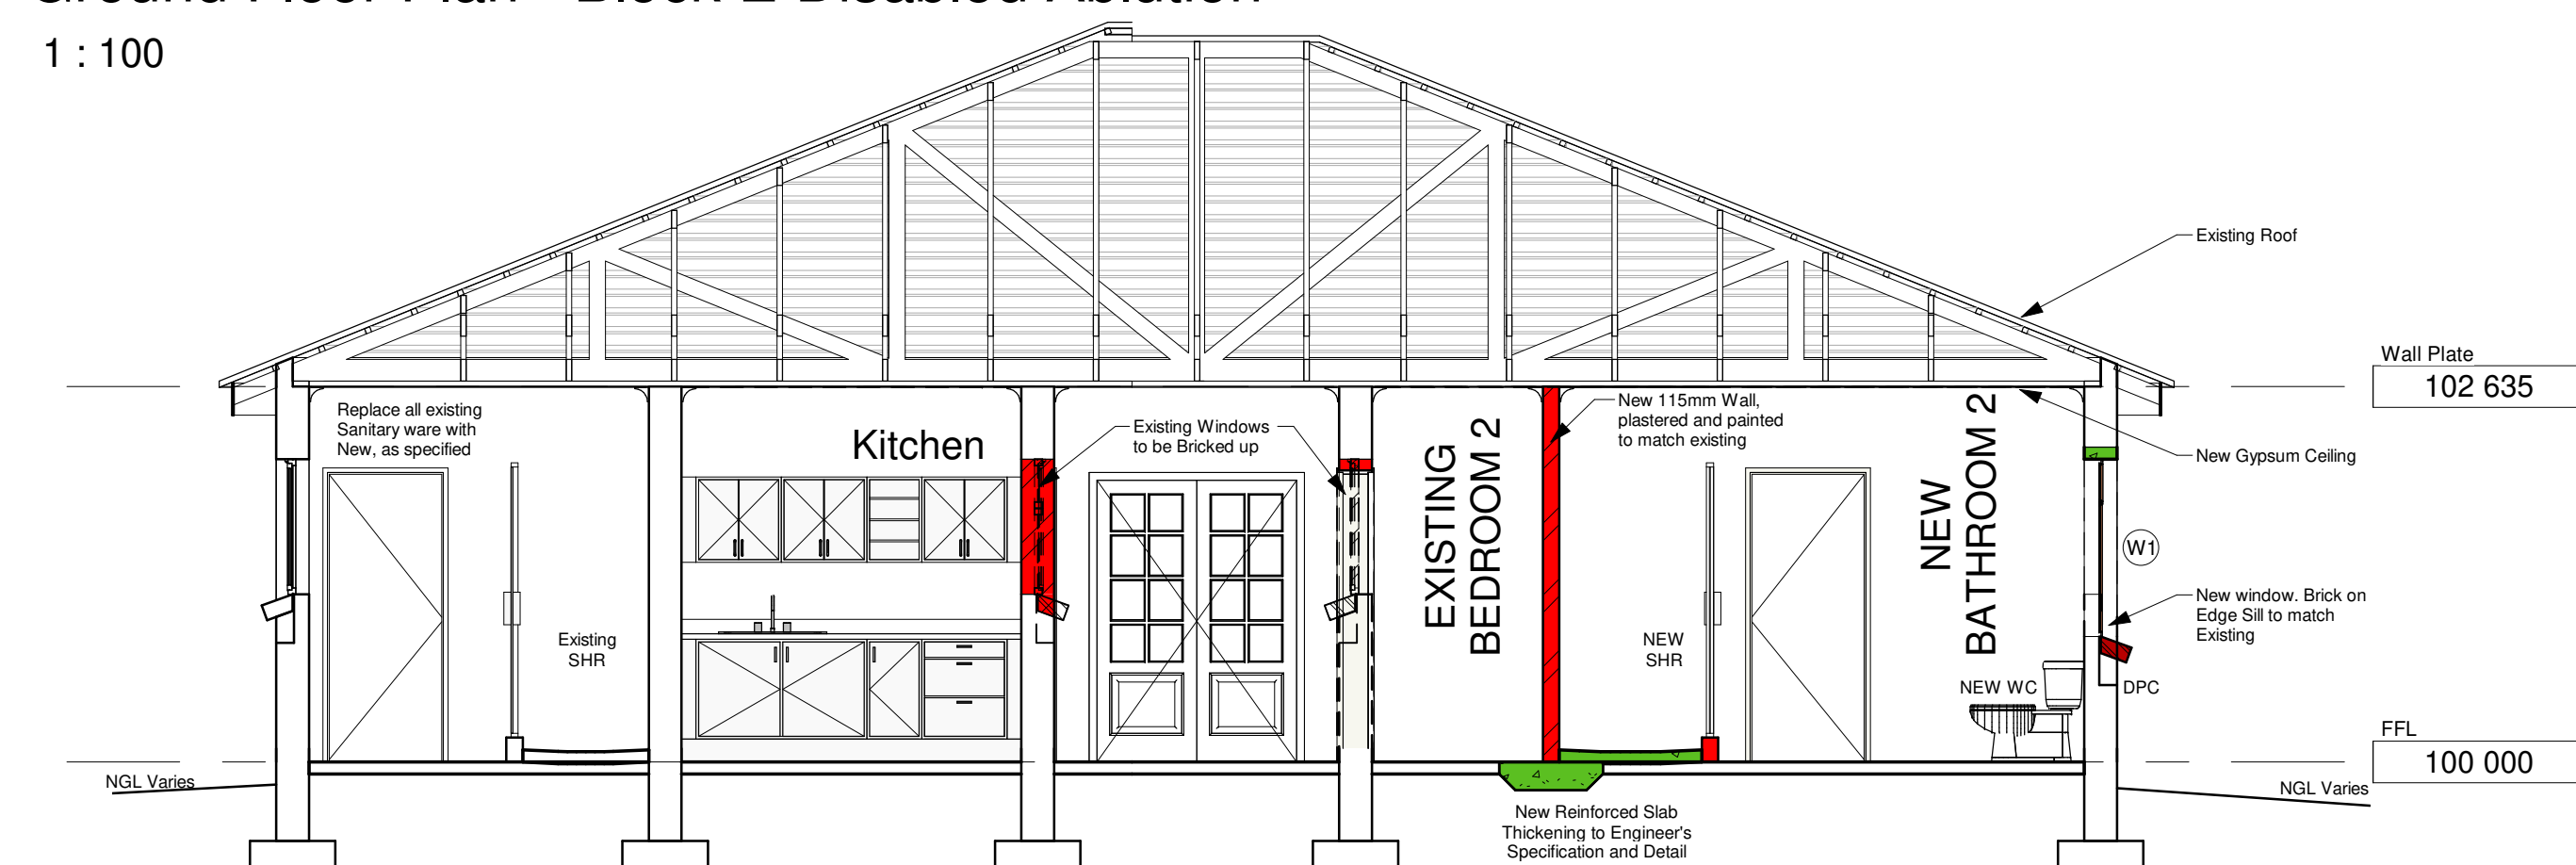


Section A-A
1 : 50

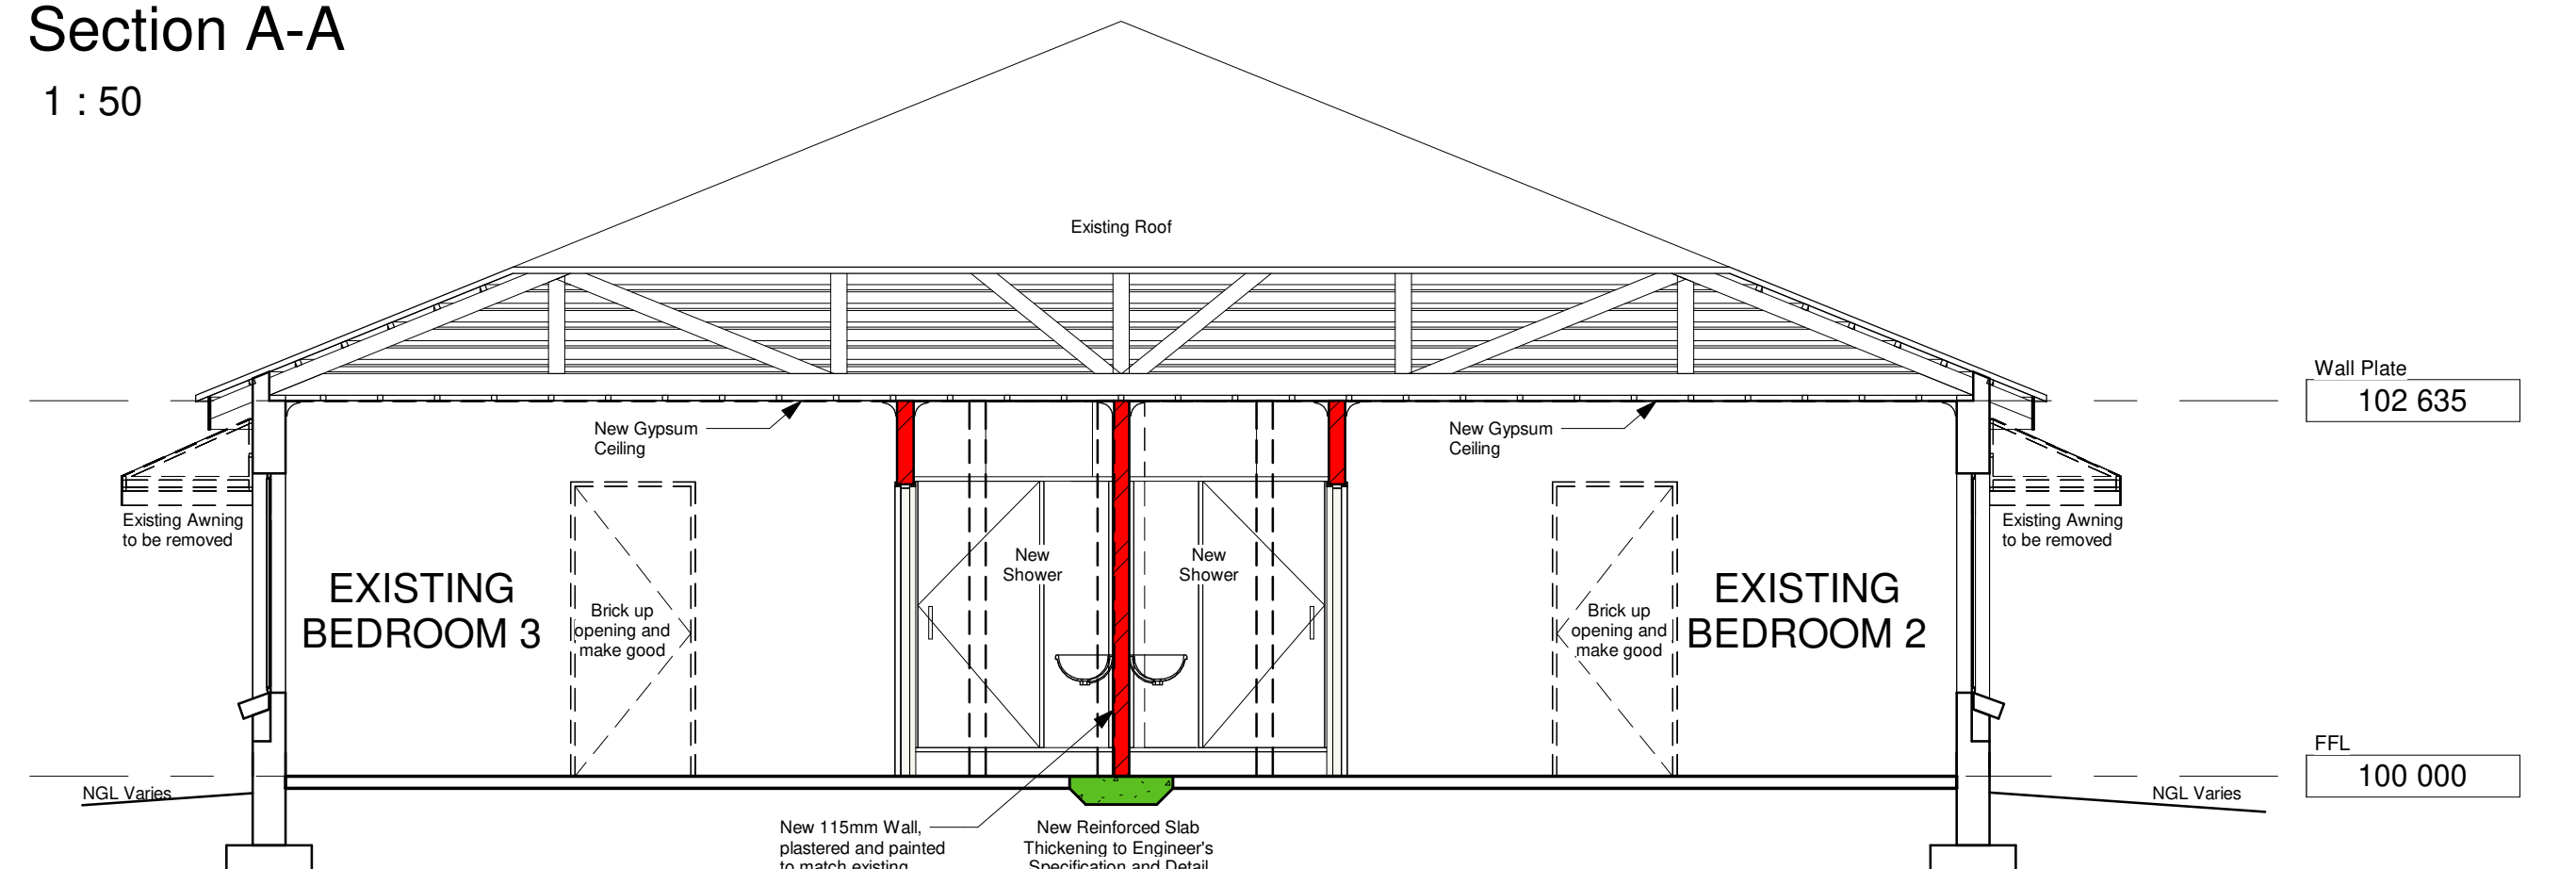

Section B-B
1 : 50

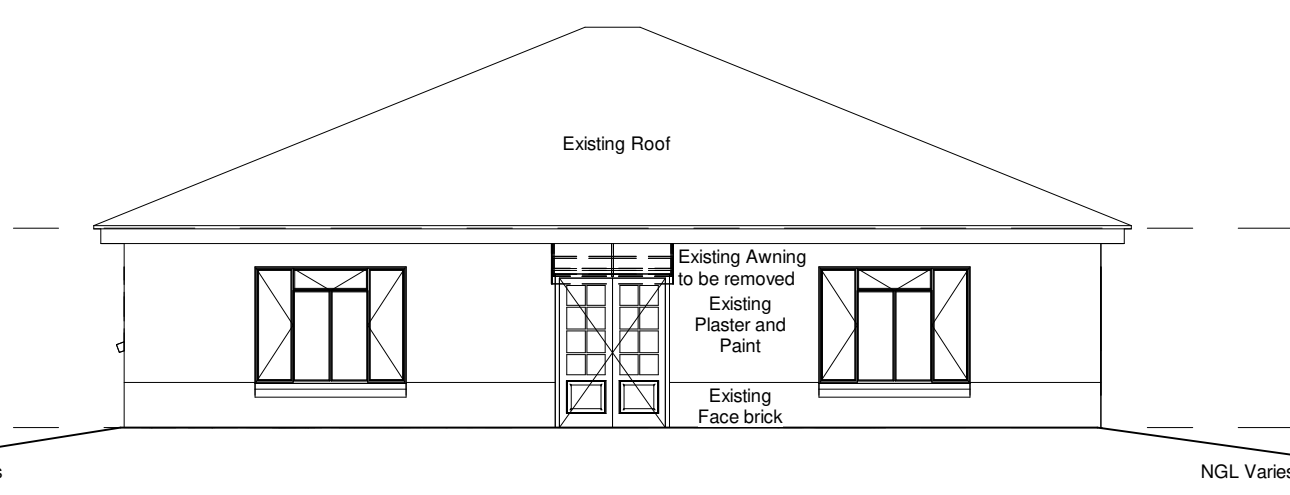

Elevation - Entrance 2
1 : 100

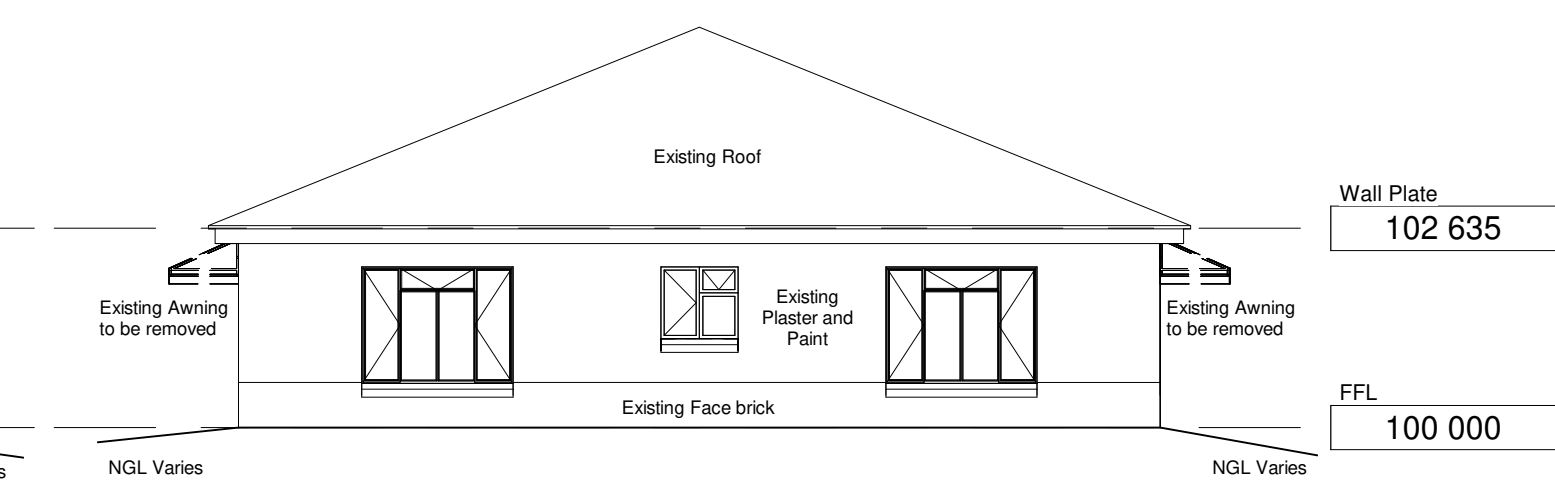

Elevation - Side 2
1 : 100

CLIENT PLAN NUMBER		APPROVED BY COUNCIL / CLIENT		DATE	INITIAL	CODE	REVISION DESCRIPTION	CLIENT		PROJECT		APPROVED BY BVI	
DO NOT SCALE DRAWING IF IN DOUBT, REFER TO DRAWING OFFICE				21-09-17	JLS	B	Issued For Tender			Tohoyandou Botanical Gardens			
								SANBI Biodiversity for Life South African National Biodiversity Institute		BVI Consulting Engineers Gauteng PTY (Ltd) Visit or contact us online at www.bvigroup.co.za		Guest House - Ground Floor, Reflected Ceiling and Roof Plans, Elevations and Sections	
										ENGINEERING PROCUREMENT MANAGEMENT		34398-01-602-02-01	
										PROVINCE Gauteng		2021-09-17 Desmond Brand	
										OFFICE Pretoria		E-MAIL pla@bvigp.co.za	
										REGISTRATION NO. 1986/00032207		A1	
										J:\PROJECTS\BA28 - SANBI Projects\C - Tohoyandou Botanical Gardens\Revit\BA28-C - Guest House.rvt			