




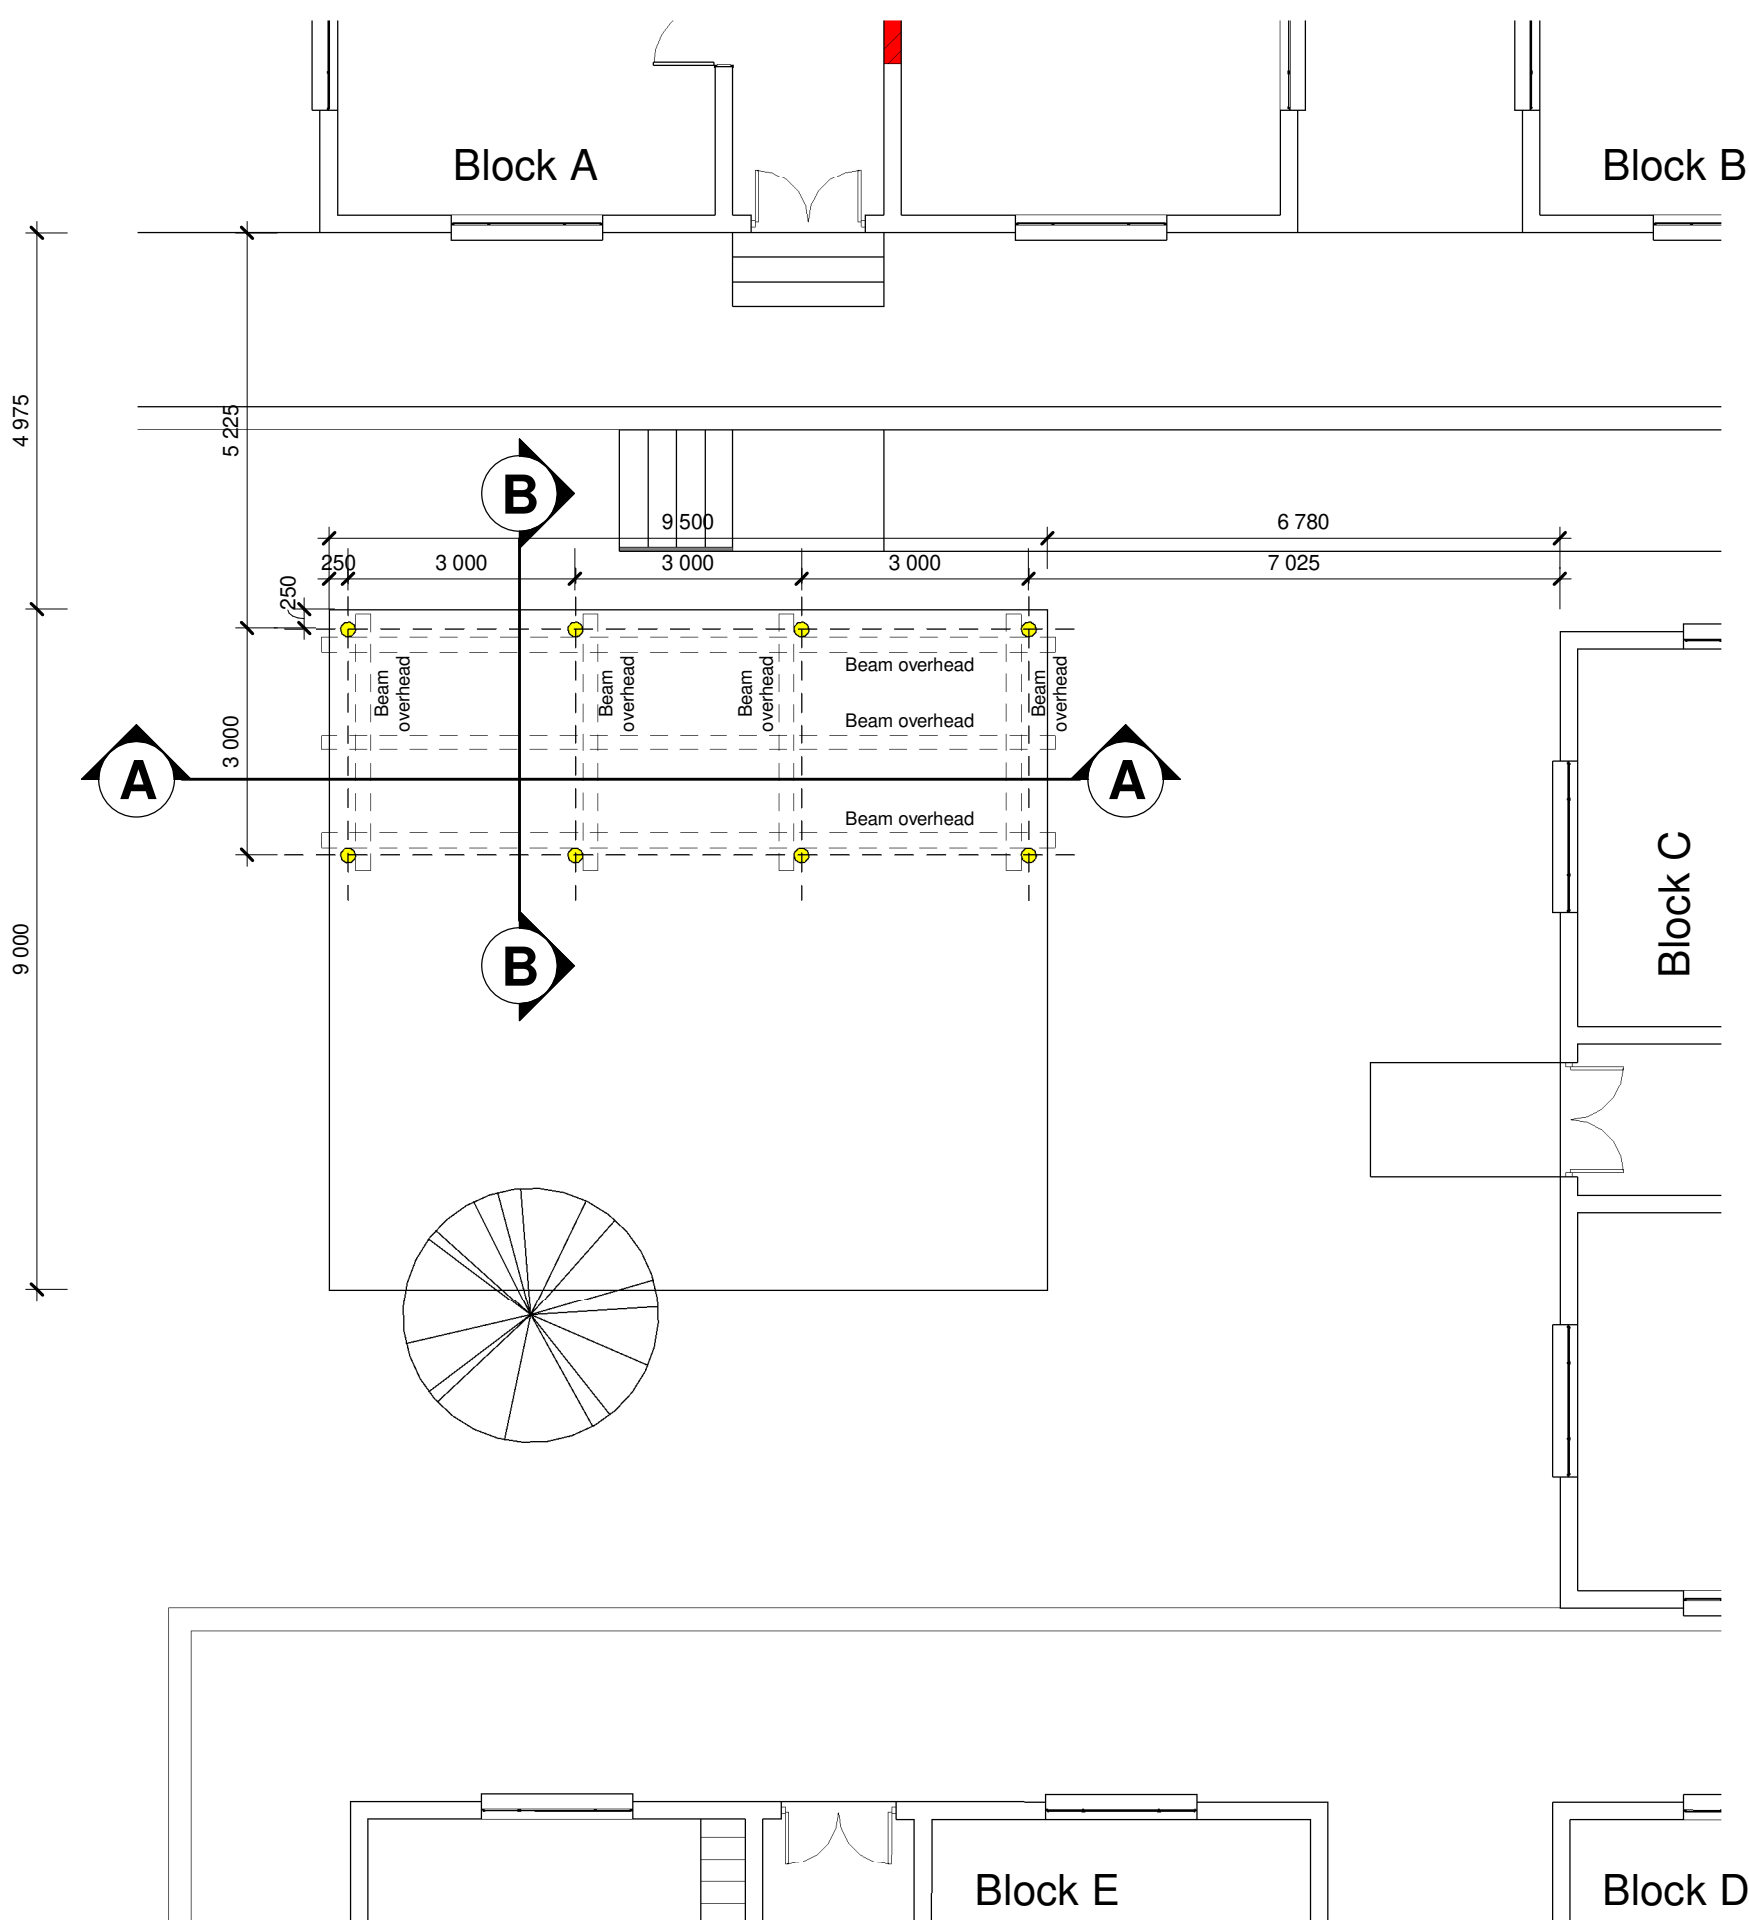

Ground Floor Plan - Pergola
1 : 100

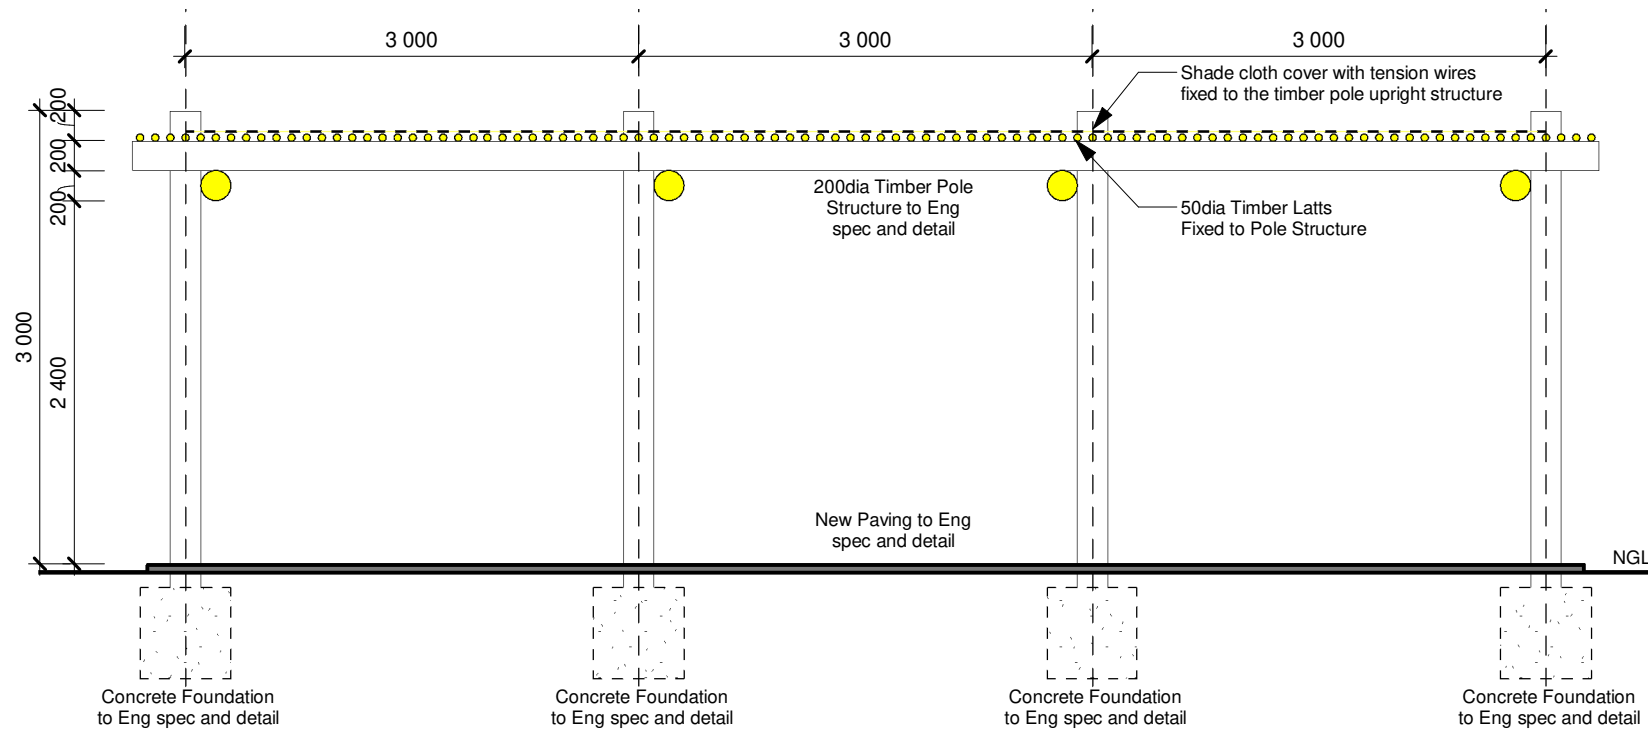

Section A-A
1 : 50

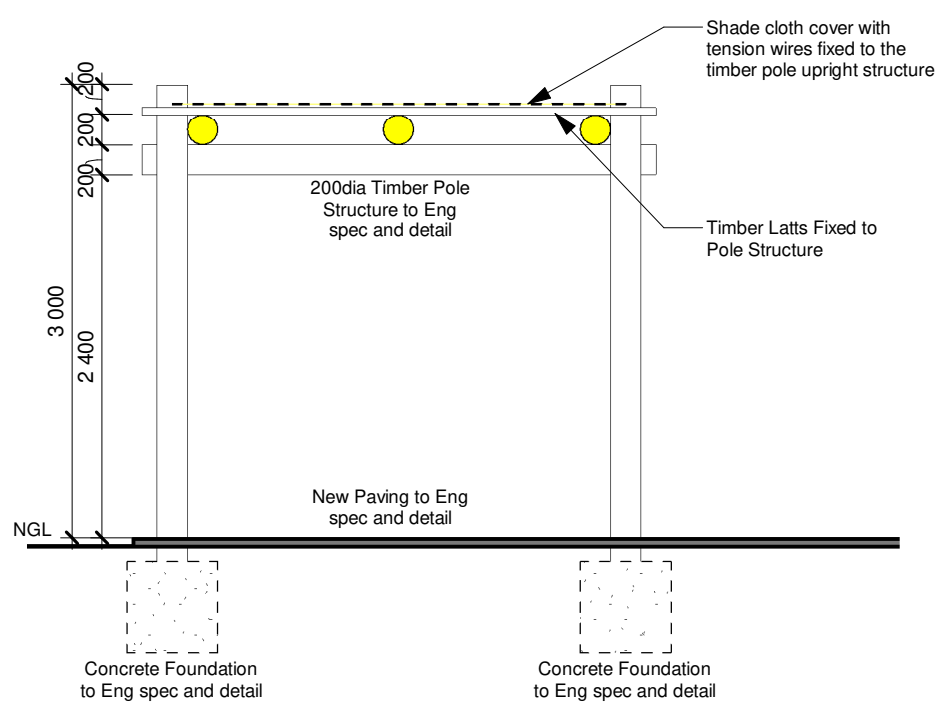

Section B-B
1 : 50

CLIENT PLAN NUMBER		APPROVED BY COUNCIL / CLIENT		DATE	INITIAL	CODE	REVISION DESCRIPTION	CLIENT										
DO NOT SCALE DRAWING IF IN DOUBT, REFER TO DRAWING OFFICE				21-09-17	JLS	B	Issued For Tender	SANBI Biodiversity for Life South African National Biodiversity Institute CESA GREEN BUILDING COUNCIL SA bvi ENGINEERING PROCUREMENT MANAGEMENT BVI Consulting Engineers Gauteng PTY (Ltd) Registration no. 1986/00032207 Visit or contact us online at www.bvigroup.co.za PROVINCE Gauteng OFFICE Pretoria E-MAIL +27 12 940 1111 E-MAIL pta@bvigp.co.za										
		CITY ENGINEER / CLIENT		REG. NO.	DATE													
		AMENDMENTS CODE																
		A-Y : /REPORT/DESIGN/TENDER		/ A : BY CLIENT														
		00-99 : /CONSTRUCTION		/ B : BY ARCHITECT														
		Z : /AS BUILT		/ C : BY MECHANICAL OR ELECTRICAL														
				/ D : BY BVI														
				/ E : BY OTHER ()														