



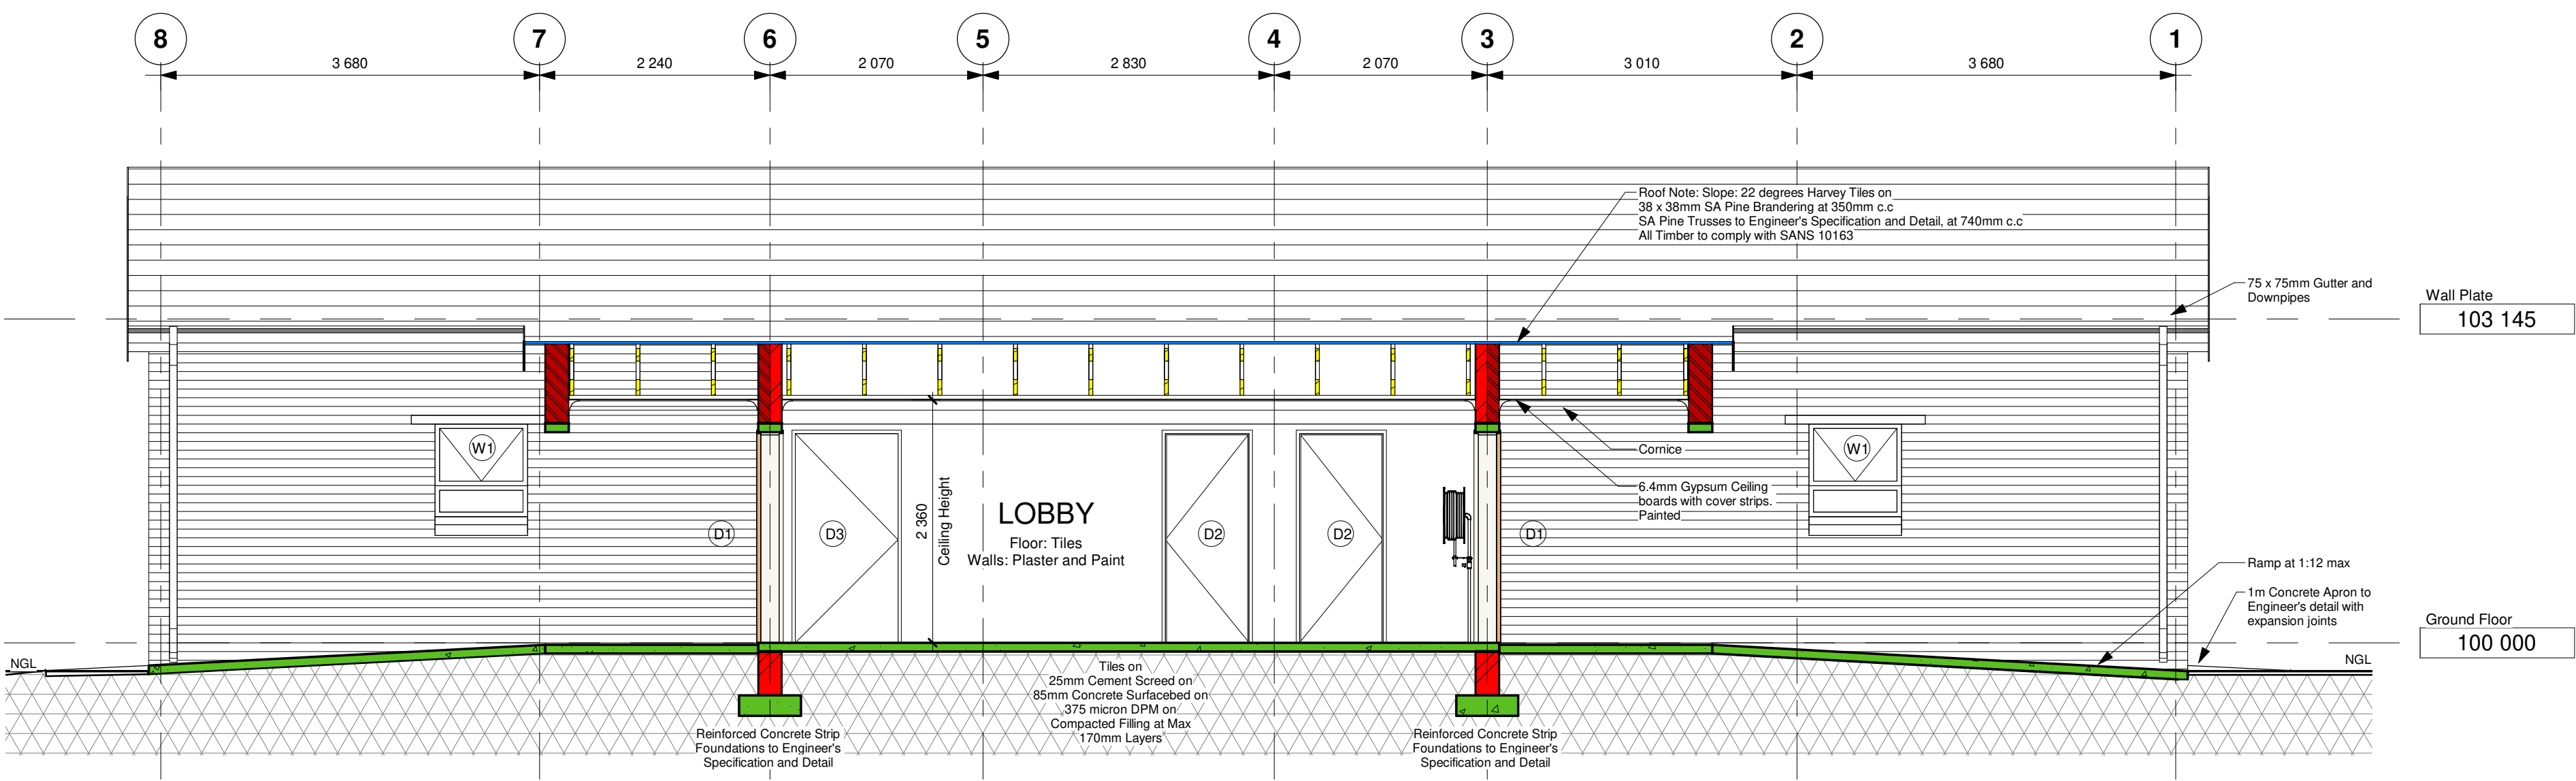


Section B-B
1 : 50

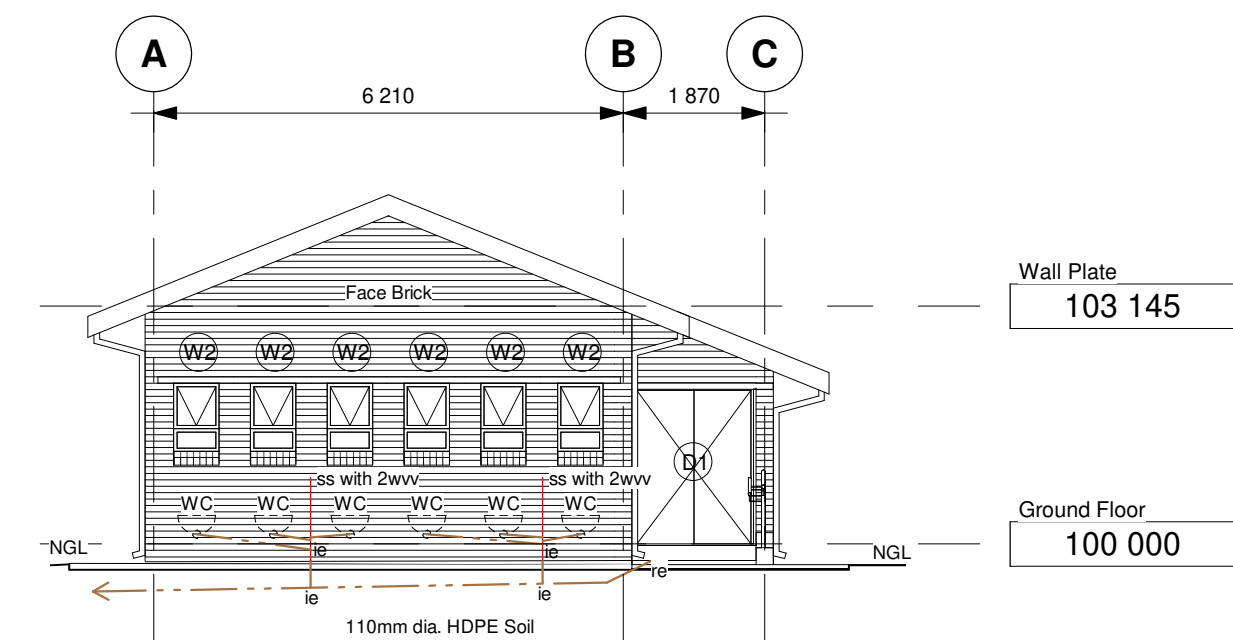

East Elevation

1 : 100

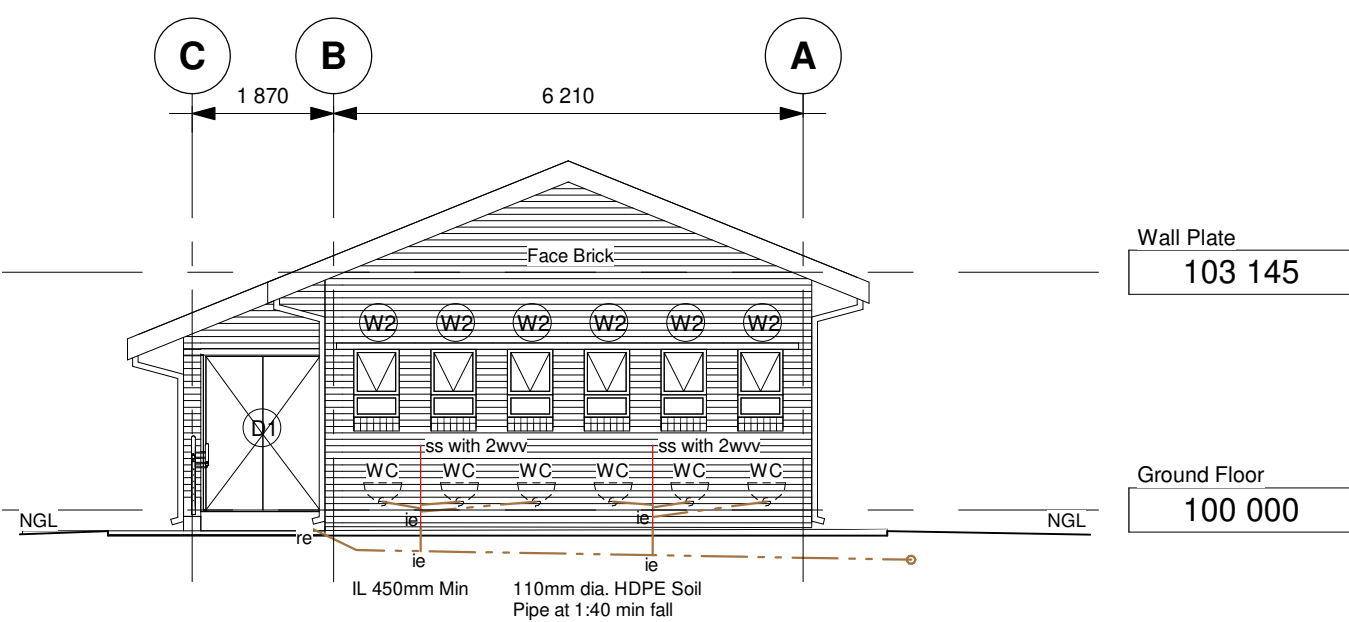

West Elevation

1 : 100

ARCHITECT		REG. NO.		DATE	
SCALE	As indicated	DRAWN	JLS		
DESIGNED	DB	CHECKED	DB		
PLAN NUMBER		REV. NO.	DATE SAVED		
44398-01-603-01-01		B	2021-09-17 Desmond Brand		

[illegible]