


NEW GYPSUM CEILING SPECIFICATION

C-03 NEW GYPSUM CEILING: (EXISTING TO BE REMOVED & REPLACED WITH NEW)

6.4MM GYPSUM CEILING BOARDS (SANS 266) WITH SQUARE EDGE FIXED AT RIGHT ANGLES TO BRANDERING, FIXED PRINT SIDE UP WITH 32MM GALVANISED CLOUT OR SEMI-CLOUT NAILS AT 150MM CENTERS TO 38X 38MM SA PINE BRANDERING AT 300MM CENTRES IN ONE DIRECTION, USE LONGEST BOARD LENGTHS POSSIBLE. ALL JOINTS TO BE COVERED WITH TAPE FIXED OVER JOINTS (DOUBLE OVER BUTT JOINTS) AND THEN PLASTERED WITH 3MM TO 6MM THICK GYPSUM SKIM PLASTER. ALL IN STRICT ACCORDANCE WITH MANUFACTURERS SPECIFICATIONS.


CEILING PAINT SPECIFICATION

SURFACE TO BE DRY, SOUND AND FREE OF DIRT AND LOOSE PARTICLES. WIPE DOWN WITH A DAMP CLOTH AND ALLOW TO DRY COMPLETELY. PRIME WITH ONE COAT PLASTER PRIMER WITH AN OVERCOATING TIME OF 16 HOURS AND FINISH WITH TWO COATS LOW ODOUR PREMIUM QUALITY INTERIOR VELVET SHEEN COATING THAT IS HIGHLY WASHABLE AND STAIN RESISTANT (COLOUR: BRILLIANT WHITE) WITH A 2 HOURS DRYING TIME BETWEEN COATS, FOR A MAINTENANCE CYCLE OF 15 YEARS.

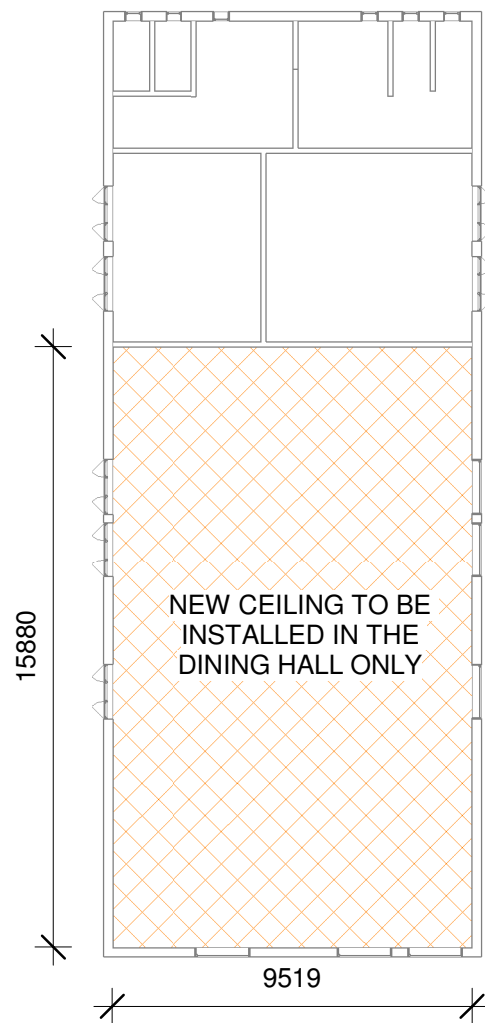


CEILING KEY PLAN

1 : 200

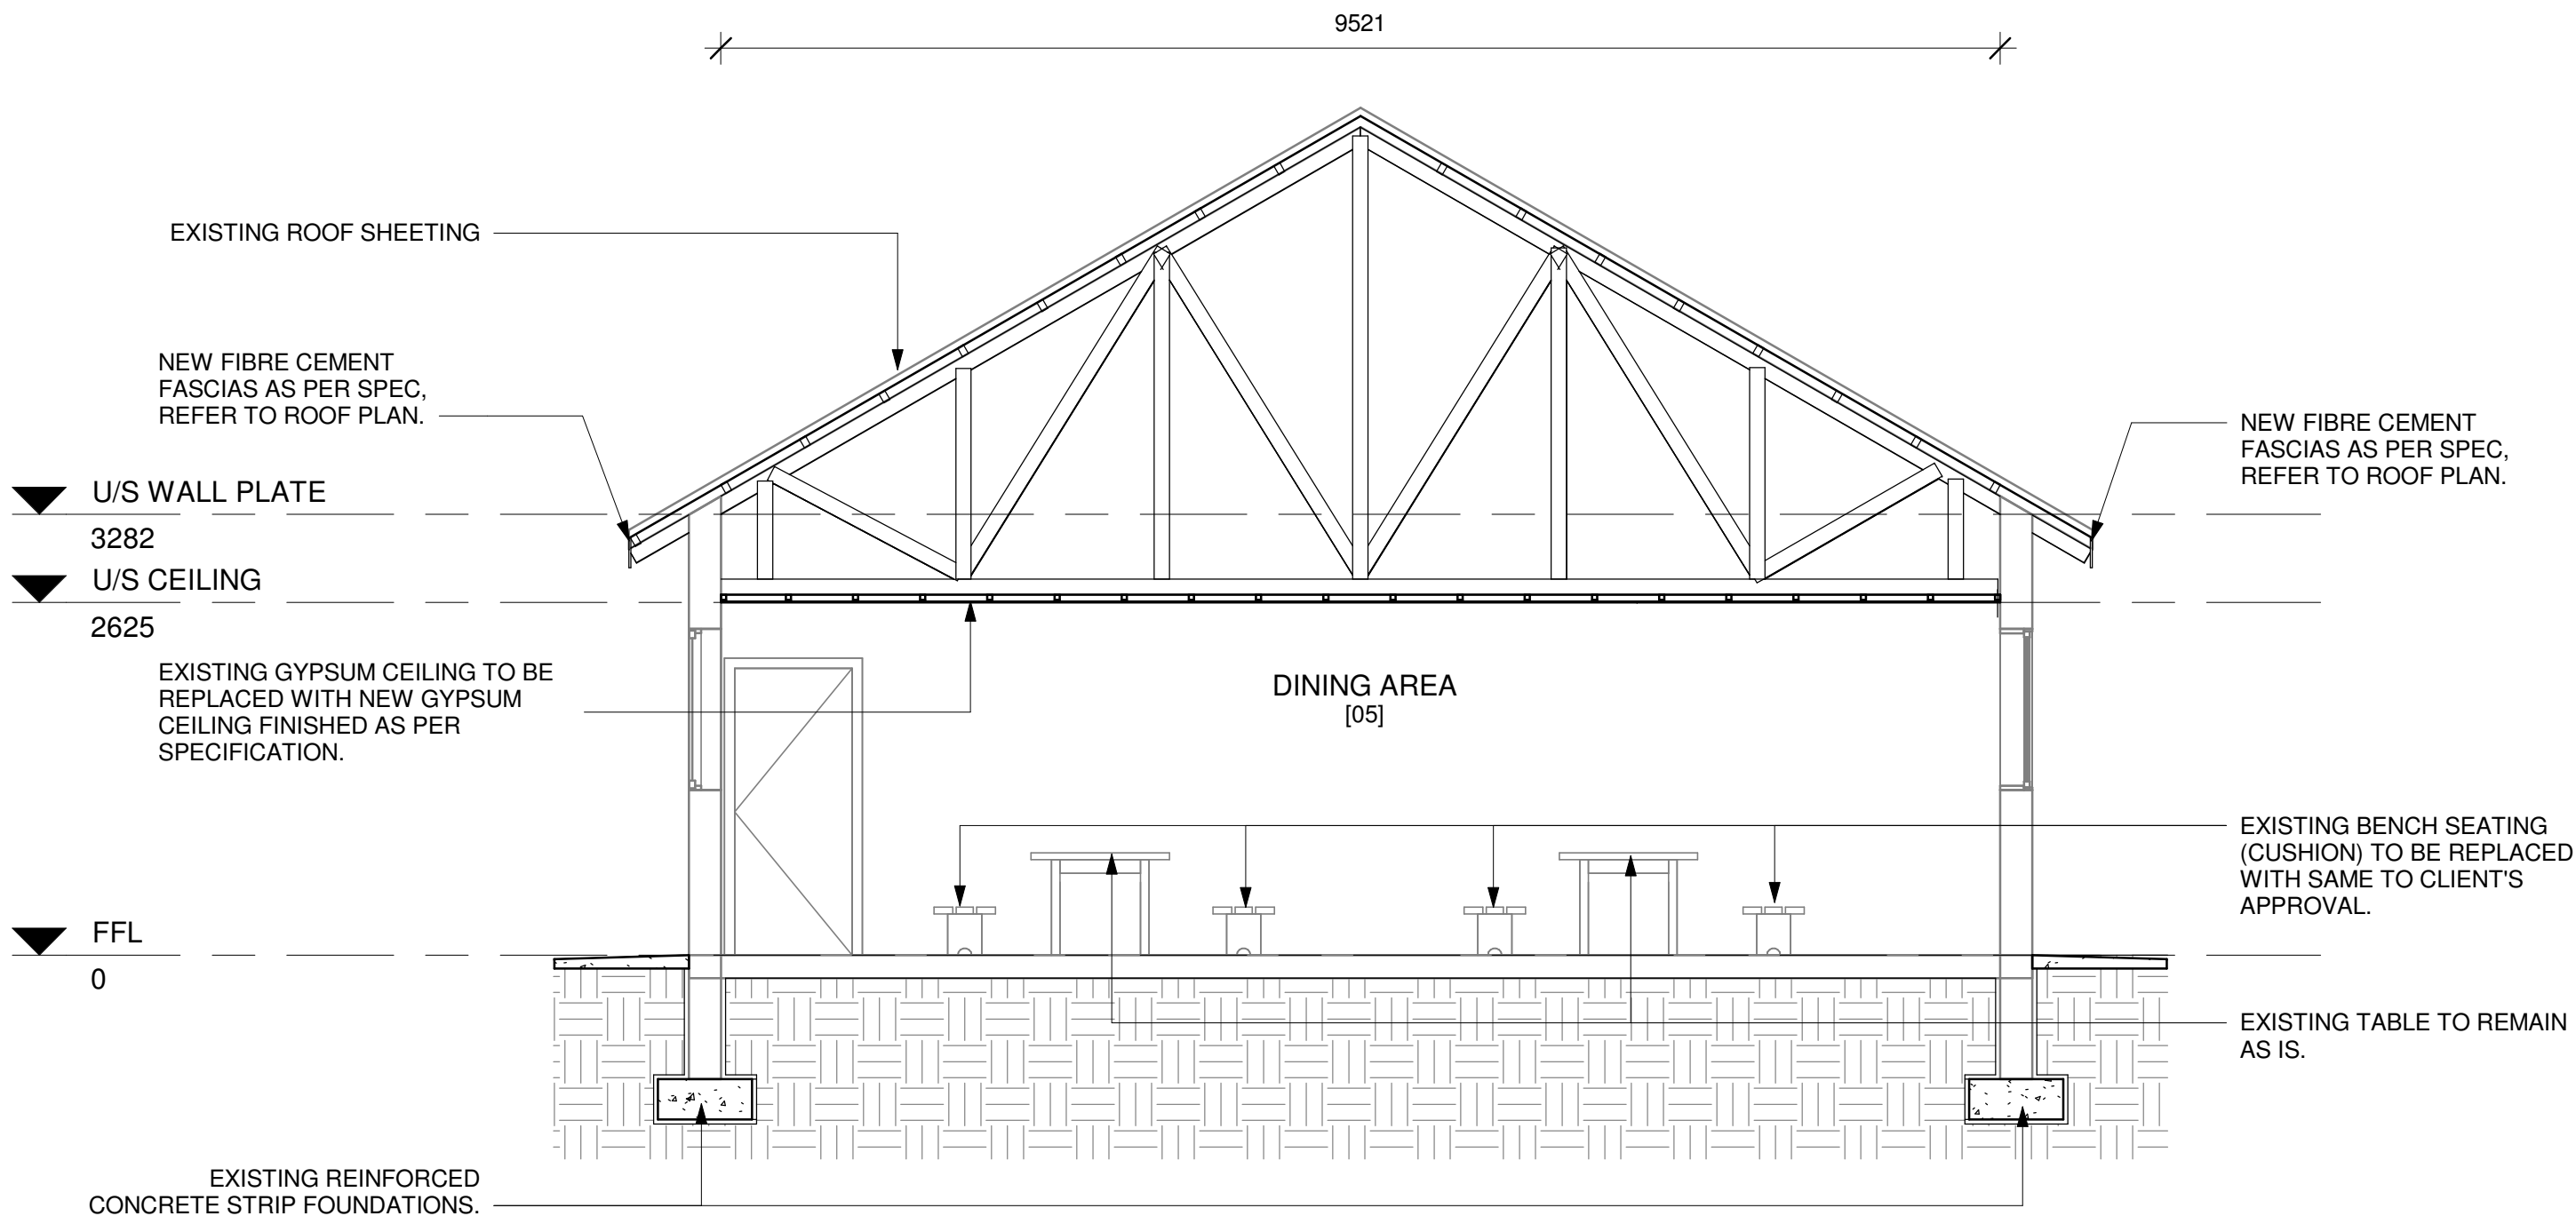

SECTION A-A

1 : 50

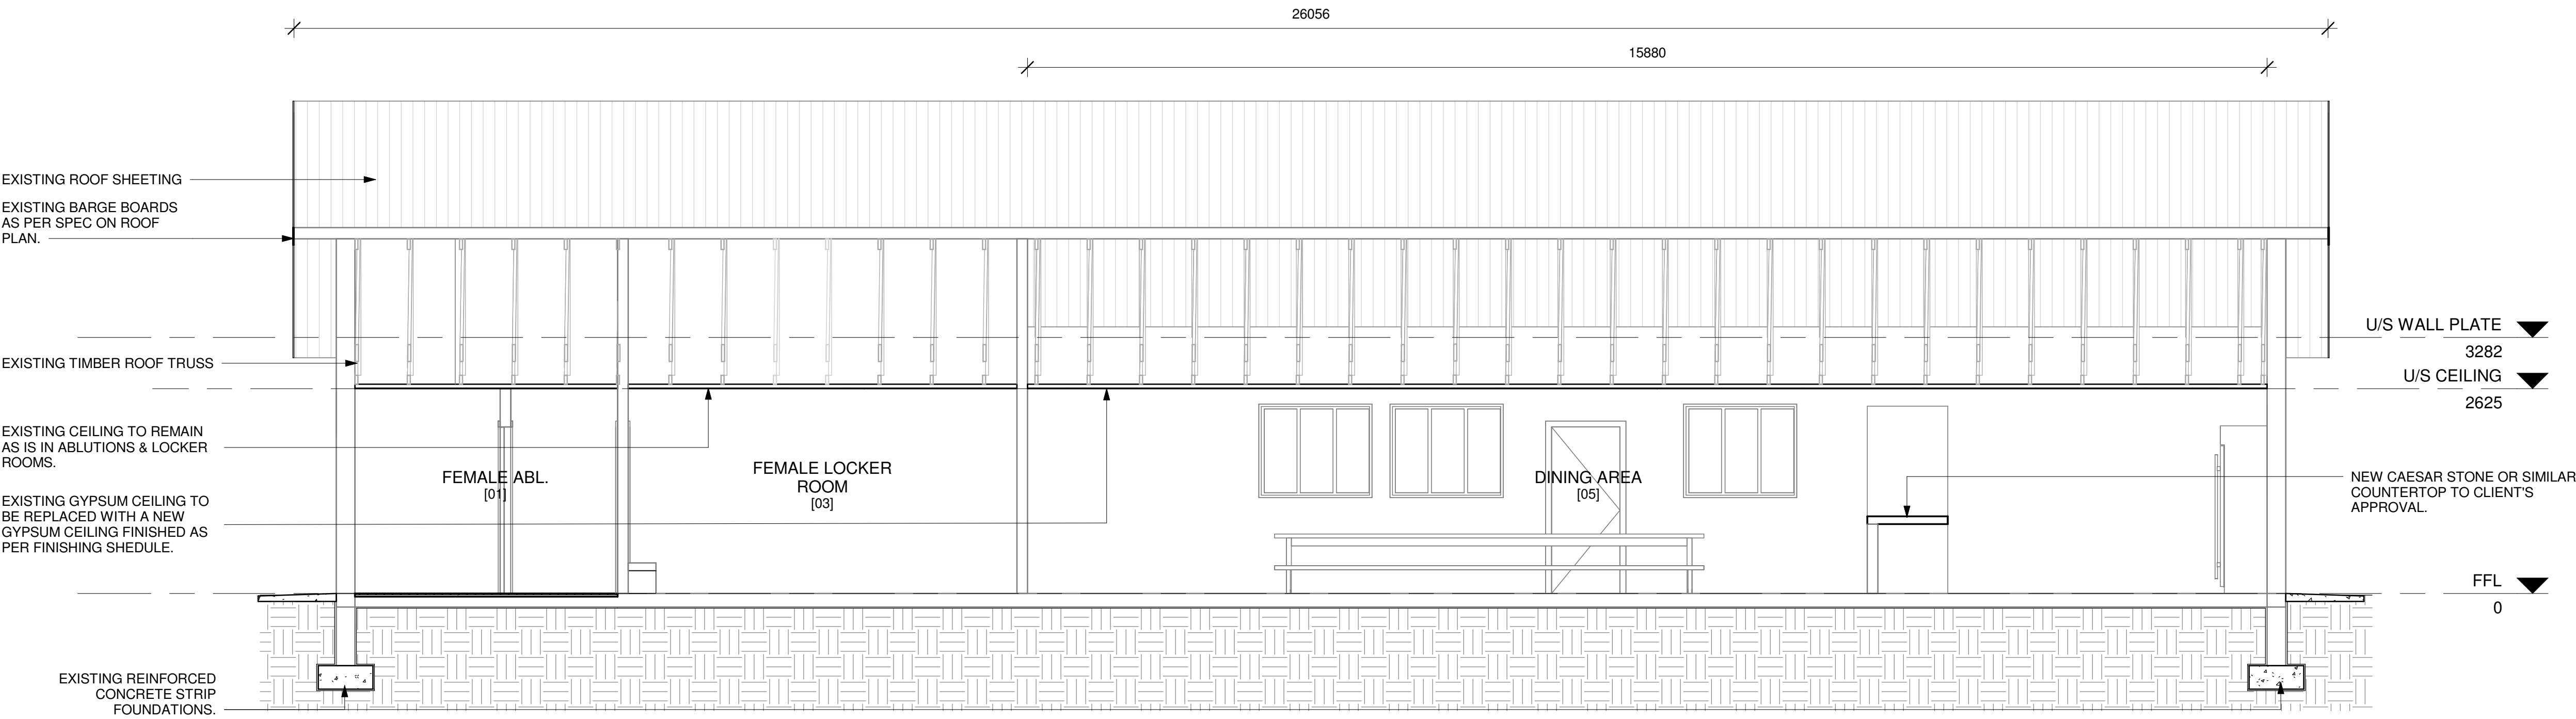

SECTION B-B

1 : 50

Cad File Name: DBEC-MRPRO-09-06

P21124-TN-05-ARC-300 REVA



LEGEND:

TENDER

Rev	Date	Description of changes	By
A	07-04-2022	ISSUED FOR TENDER.	TJVR

REVISIONS

Client

SANBI
Biodiversity for Life
South African National Biodiversity Institute

PRETORIA NATIONAL BOTANICAL GARDEN
2 CUSSONIA AVENUE
BRUMMERIA,
PRETORIA

Tel: (012) 843 5194
Email: t.muputzi@sanbi.org.za

Consultant

DELTA
built environment consultants

P O BOX 35703
MENLOPARK
0102

TEL: (012) 368 1850
FAX: (012) 348 4738

APPROVED
THE MASTER HELD AT DELTA BUILT ENVIRONMENT CONSULTANTS BEARS THE ORIGINAL SIGNATURE OF APPROVAL

SACAP NO. 30447969

Designed by: S. BENADIE-MARAIS
SIGNATURE: NAME: DATE: 07-04-2022

Project

SANBI LOWVELD STAFF RESIDENCES AND FACILITIES

Project Description

REPAIRS, RENOVATIONS & UPGRADES OF FACILITIES AT THE LOWVELD NATIONAL BOTANICAL GARDEN

Drawing Title

CANTEEN - SECTIONS & CEILING PLAN

Drawing Units: MILLIMETERS

Date: MARCH 2022	Scale: As indicated	Designed By: T. JANSE VAN RENSBURG
Checked By: M. POTGIETER	Drawn By: I. MULDER	Approved By: S. BENADIE-MARAIS
Drawing No: P21124-TN-05-ARC-300	Rev: A	