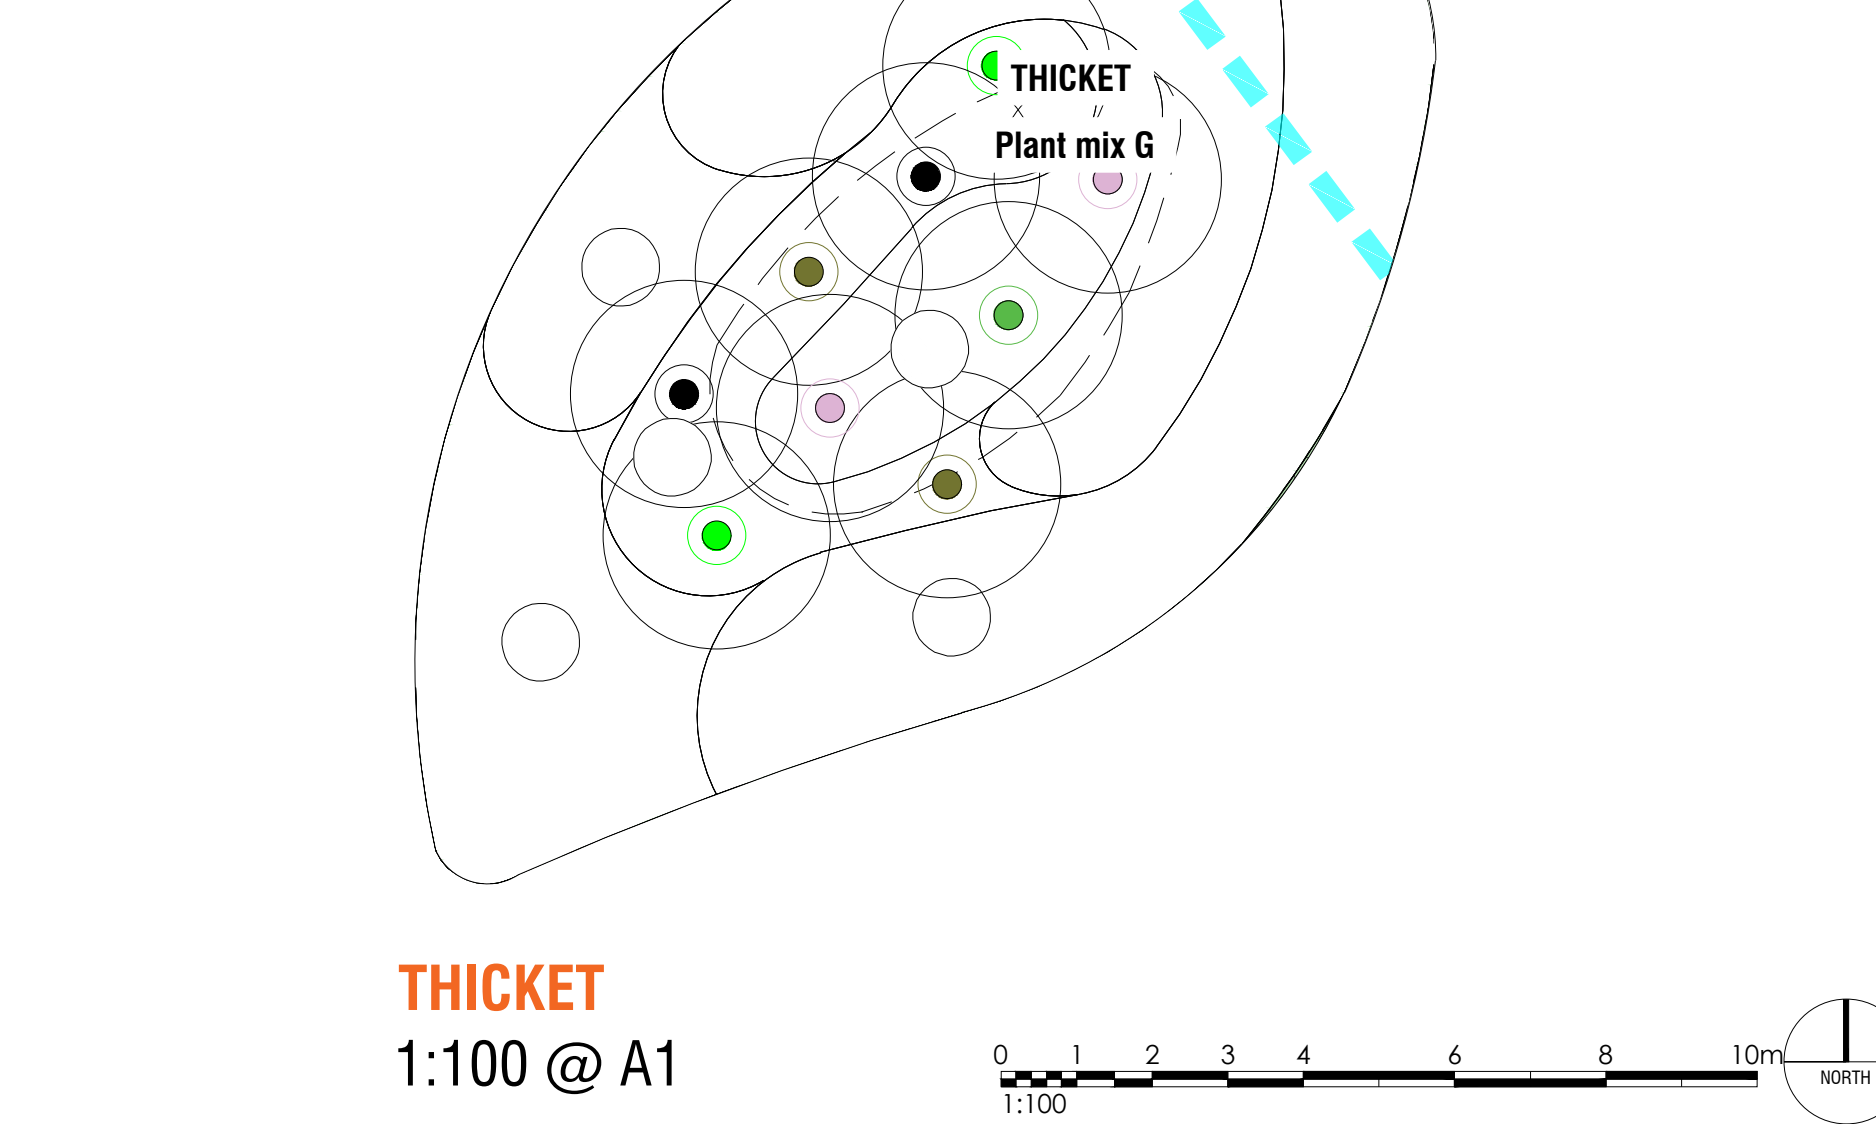
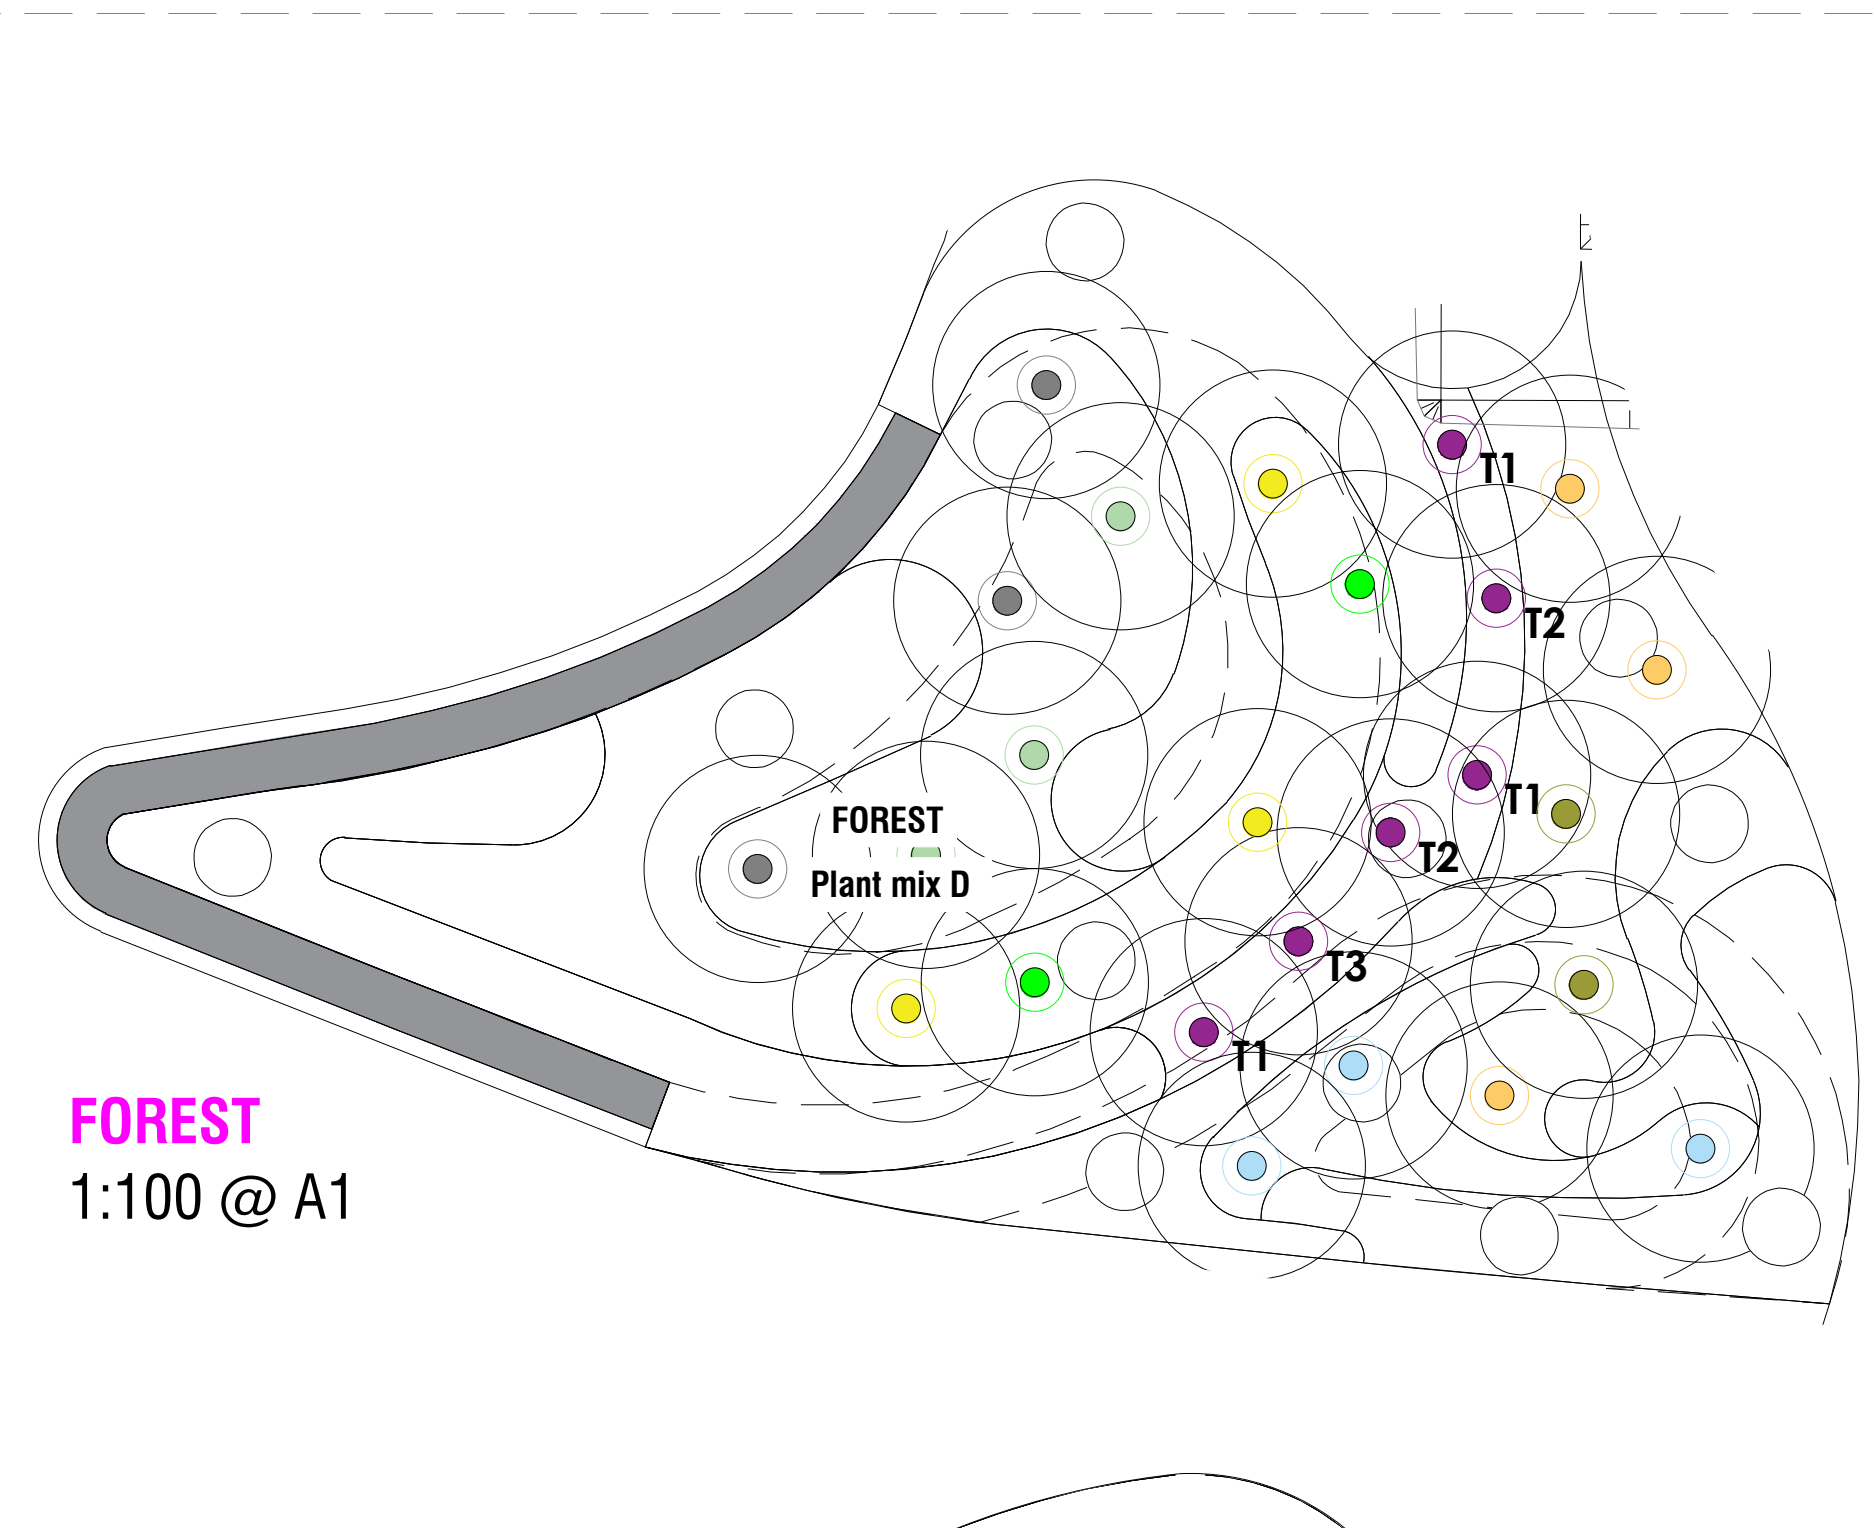
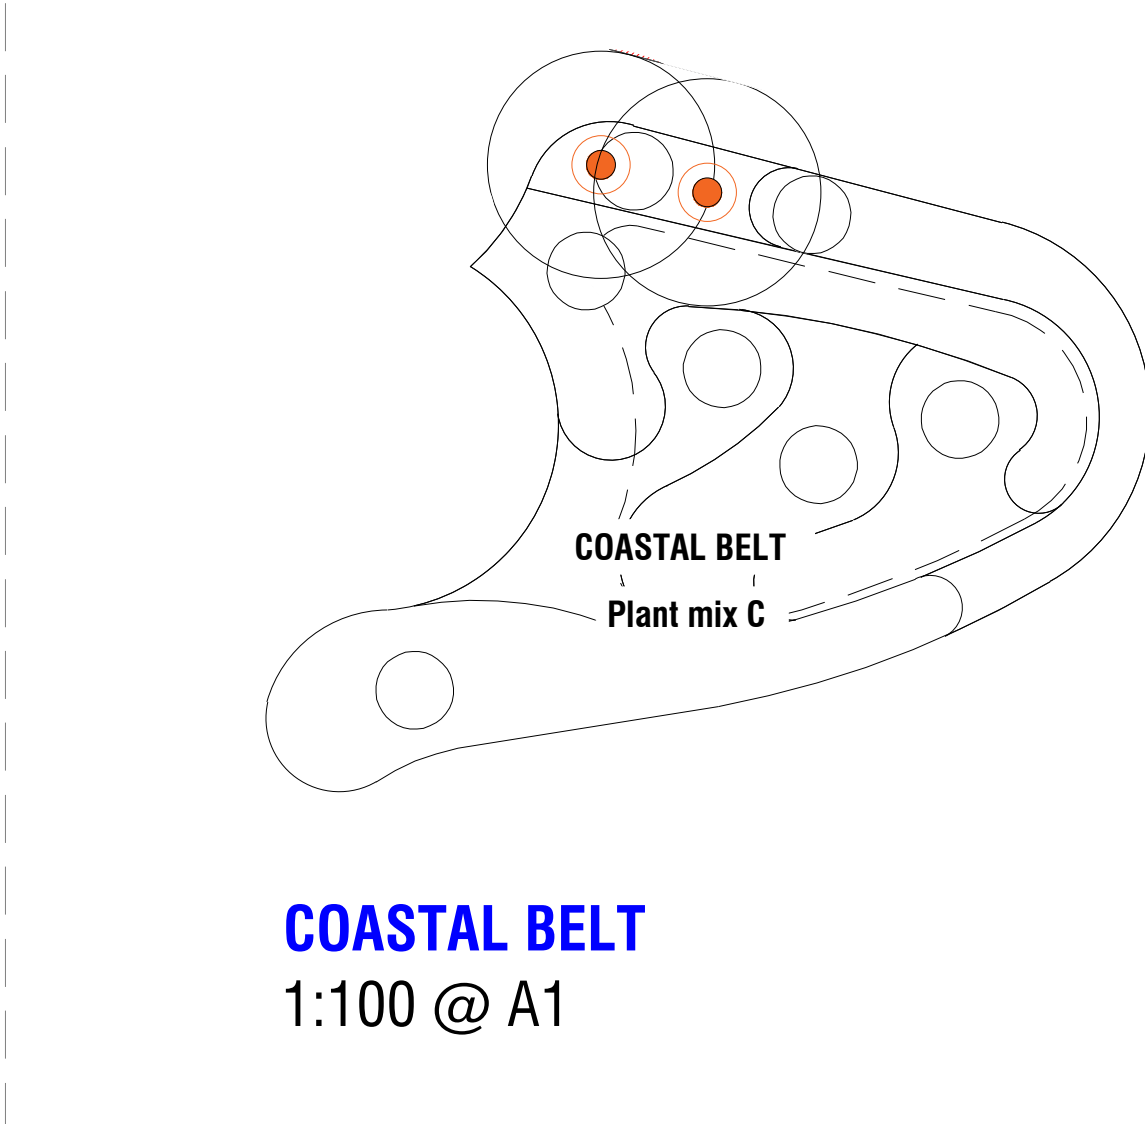
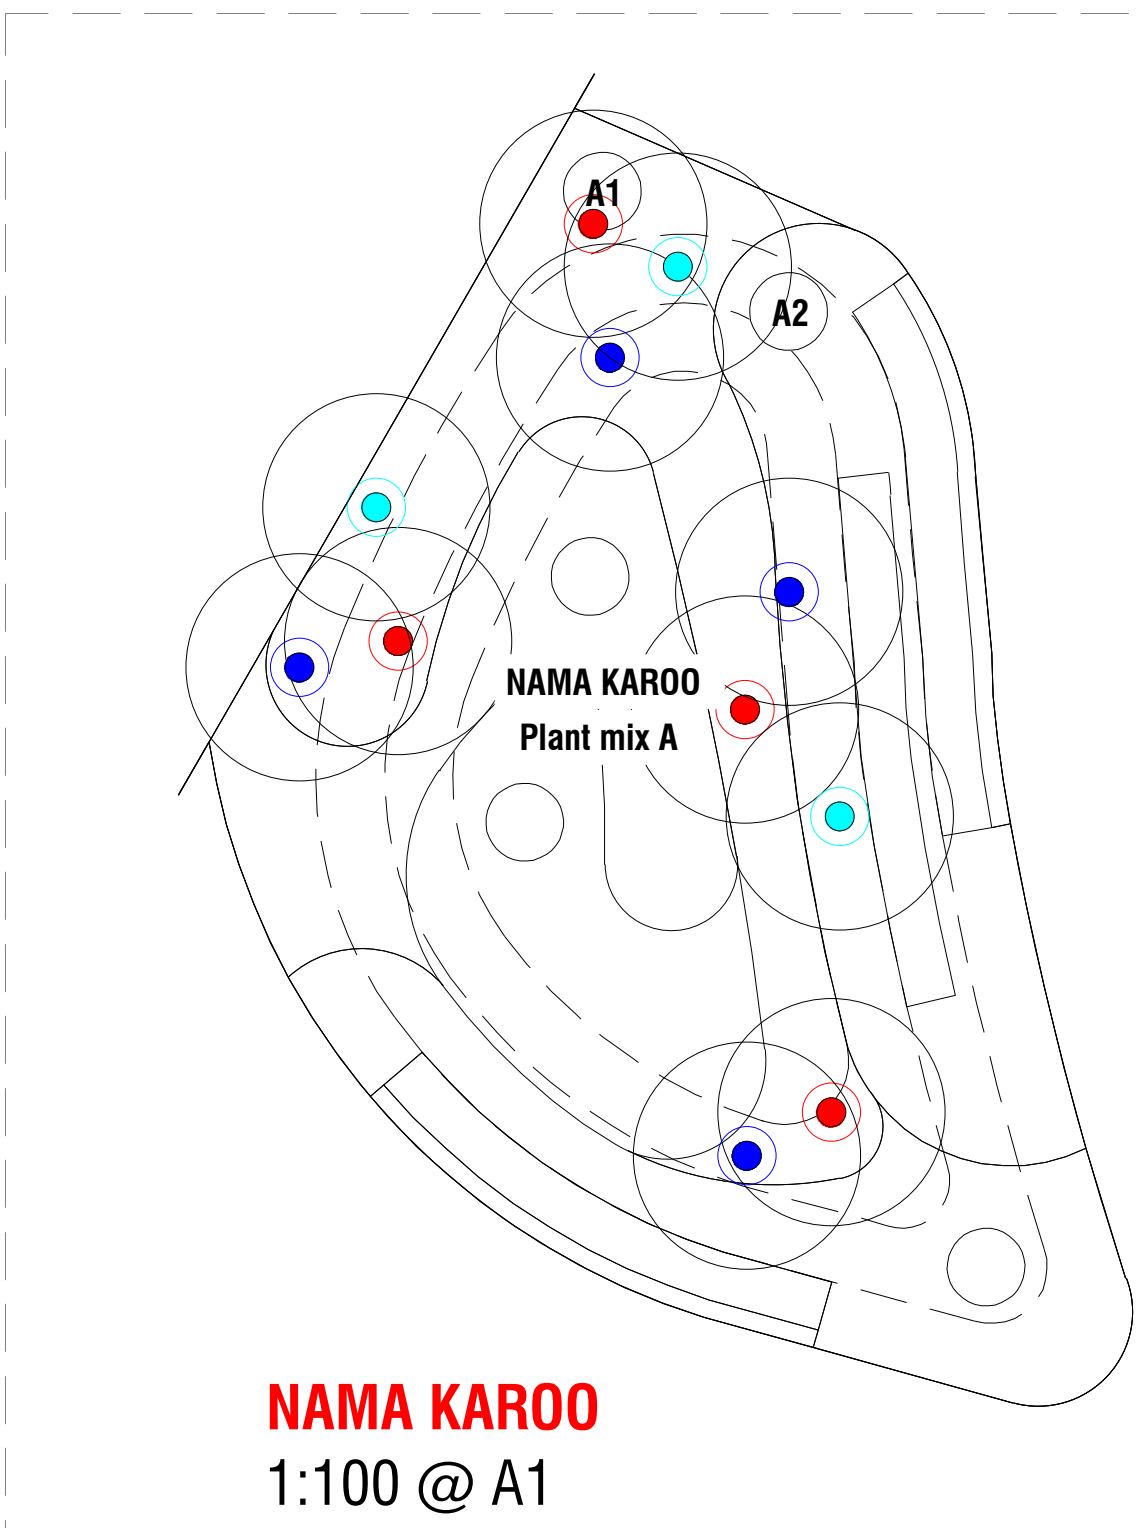
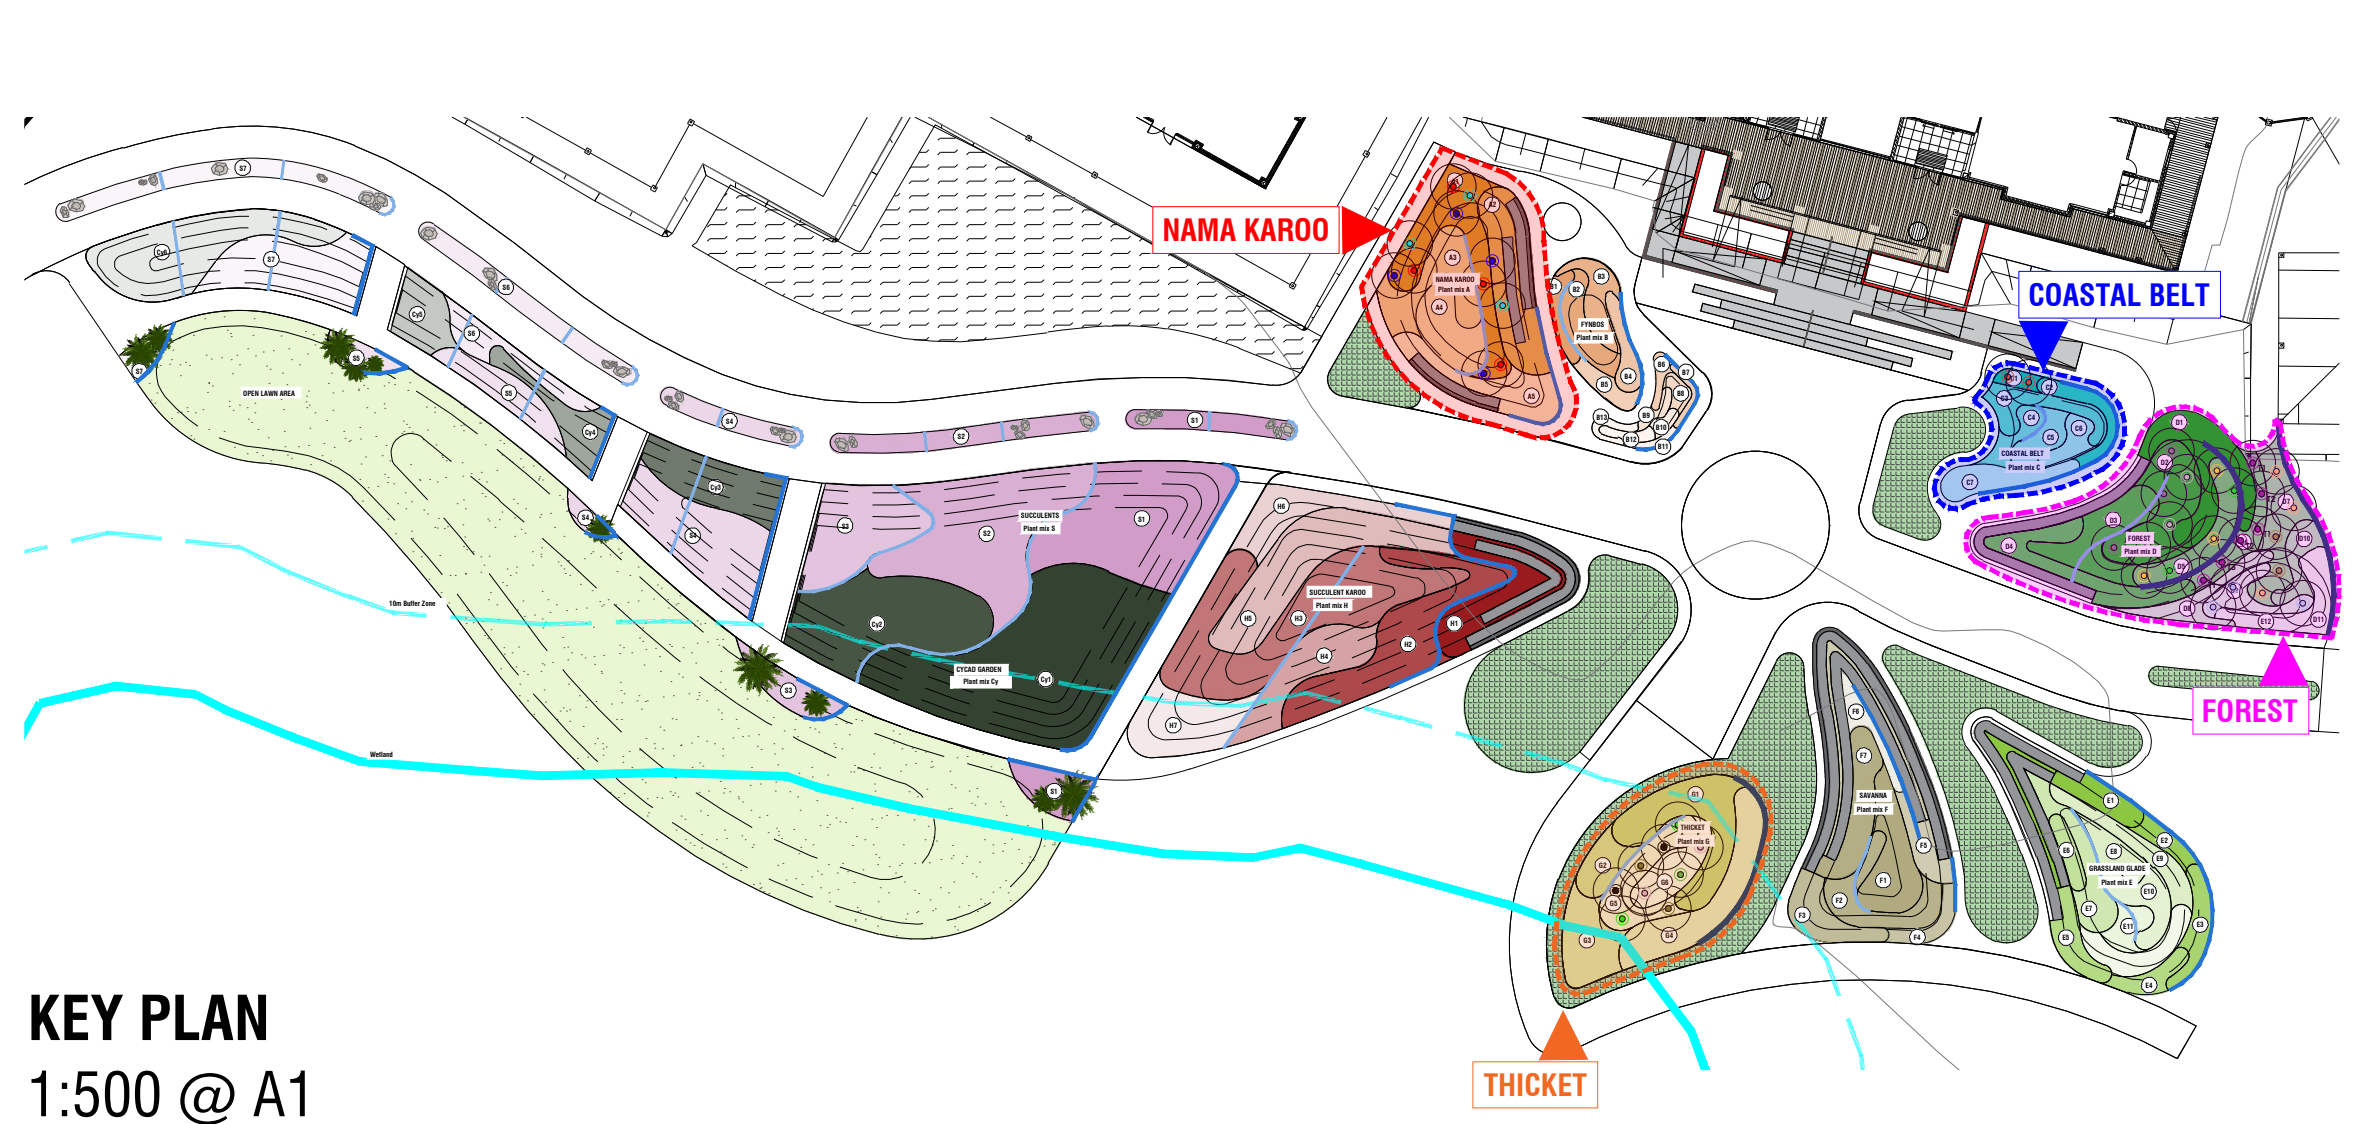
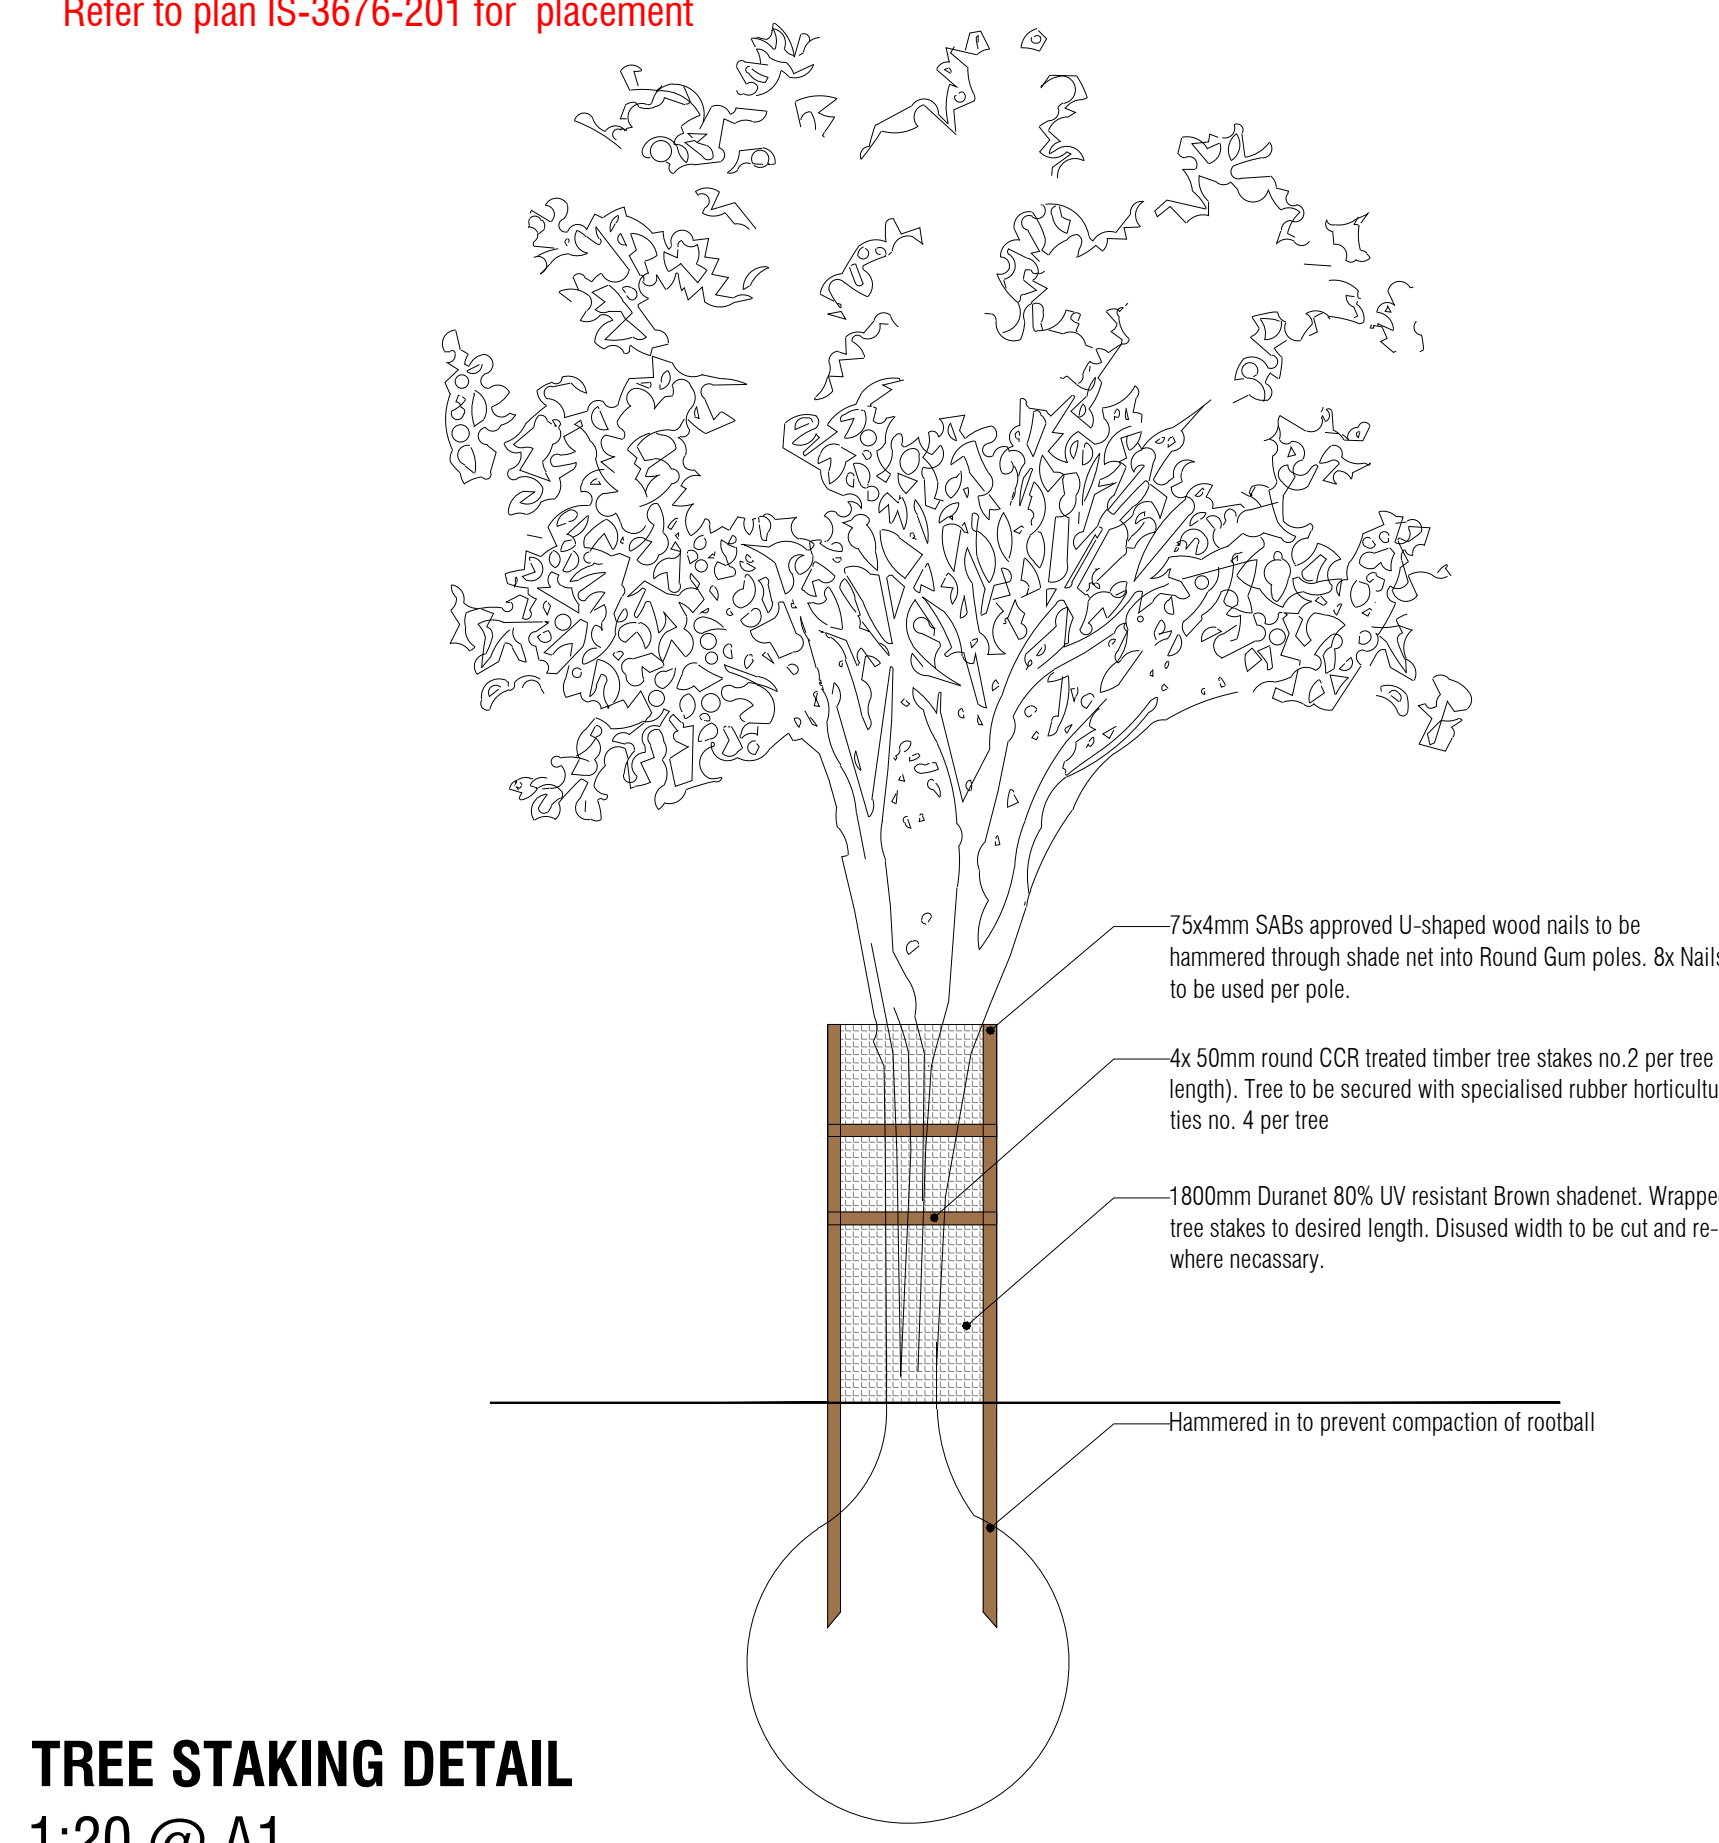
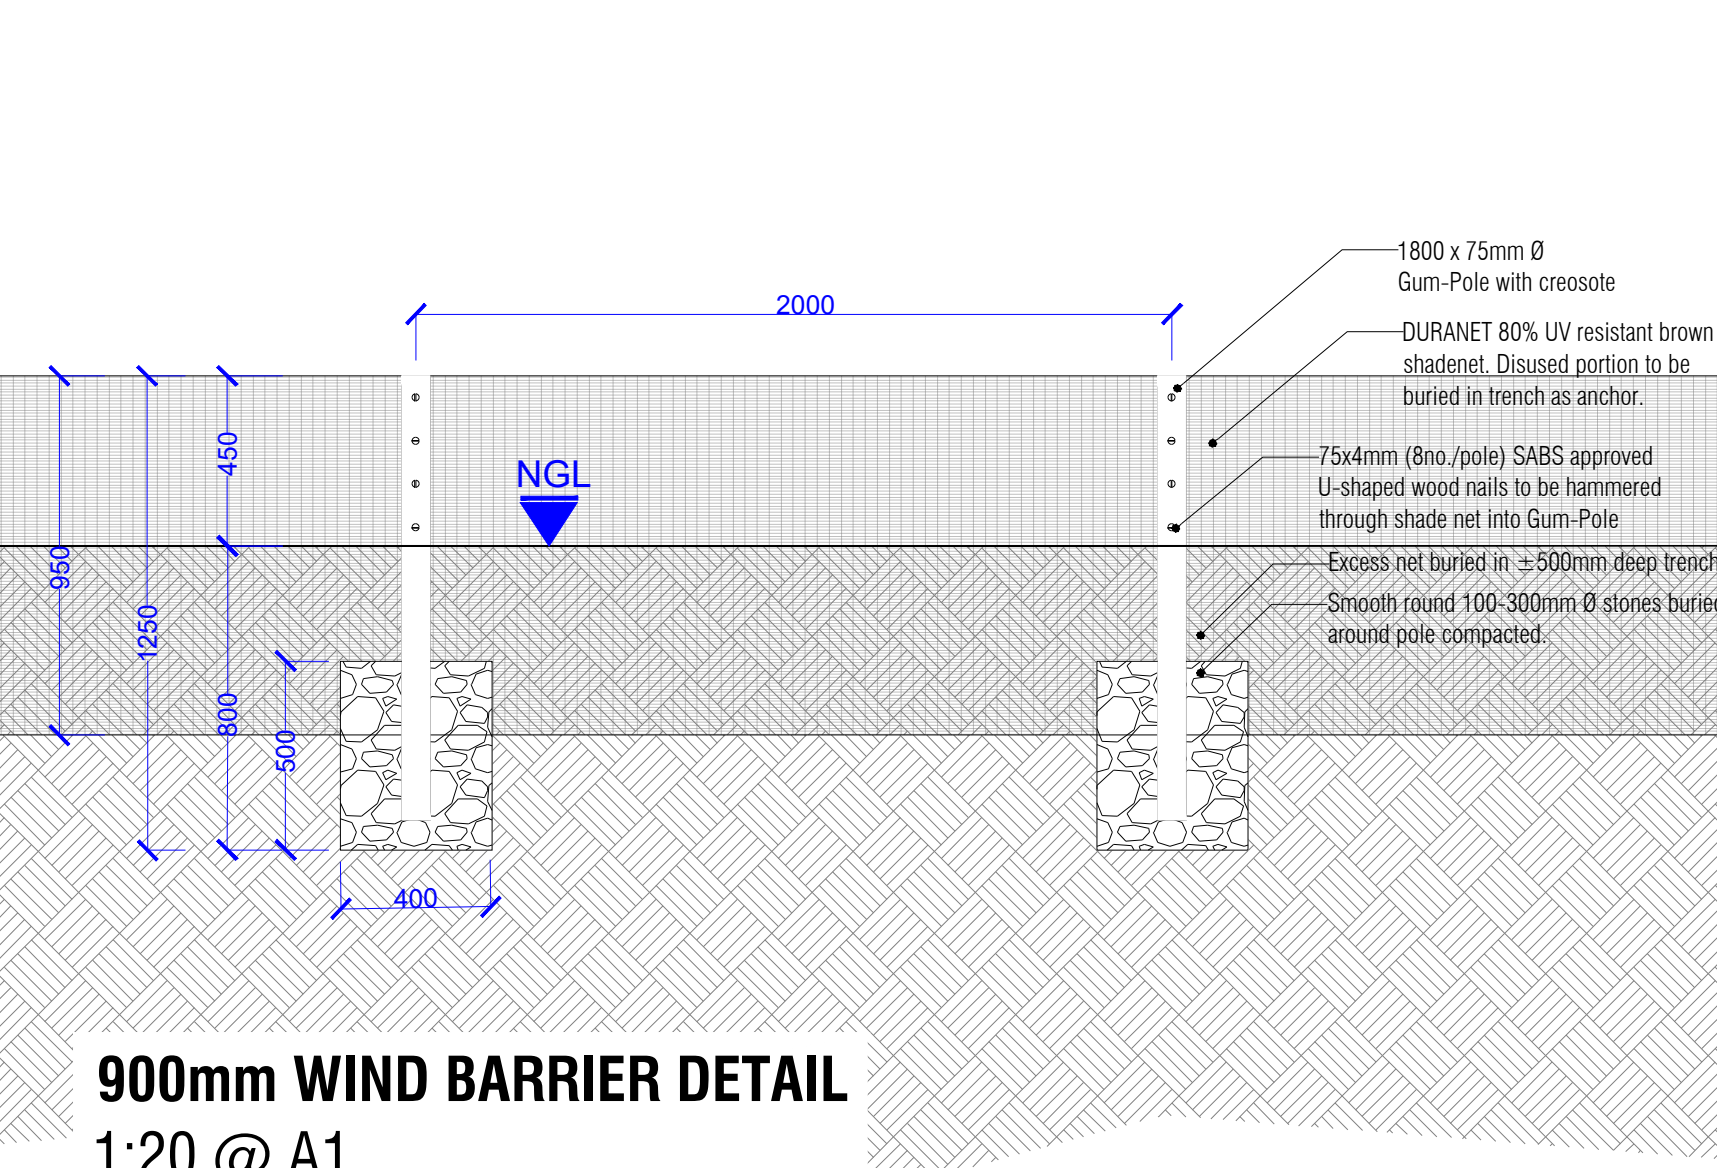
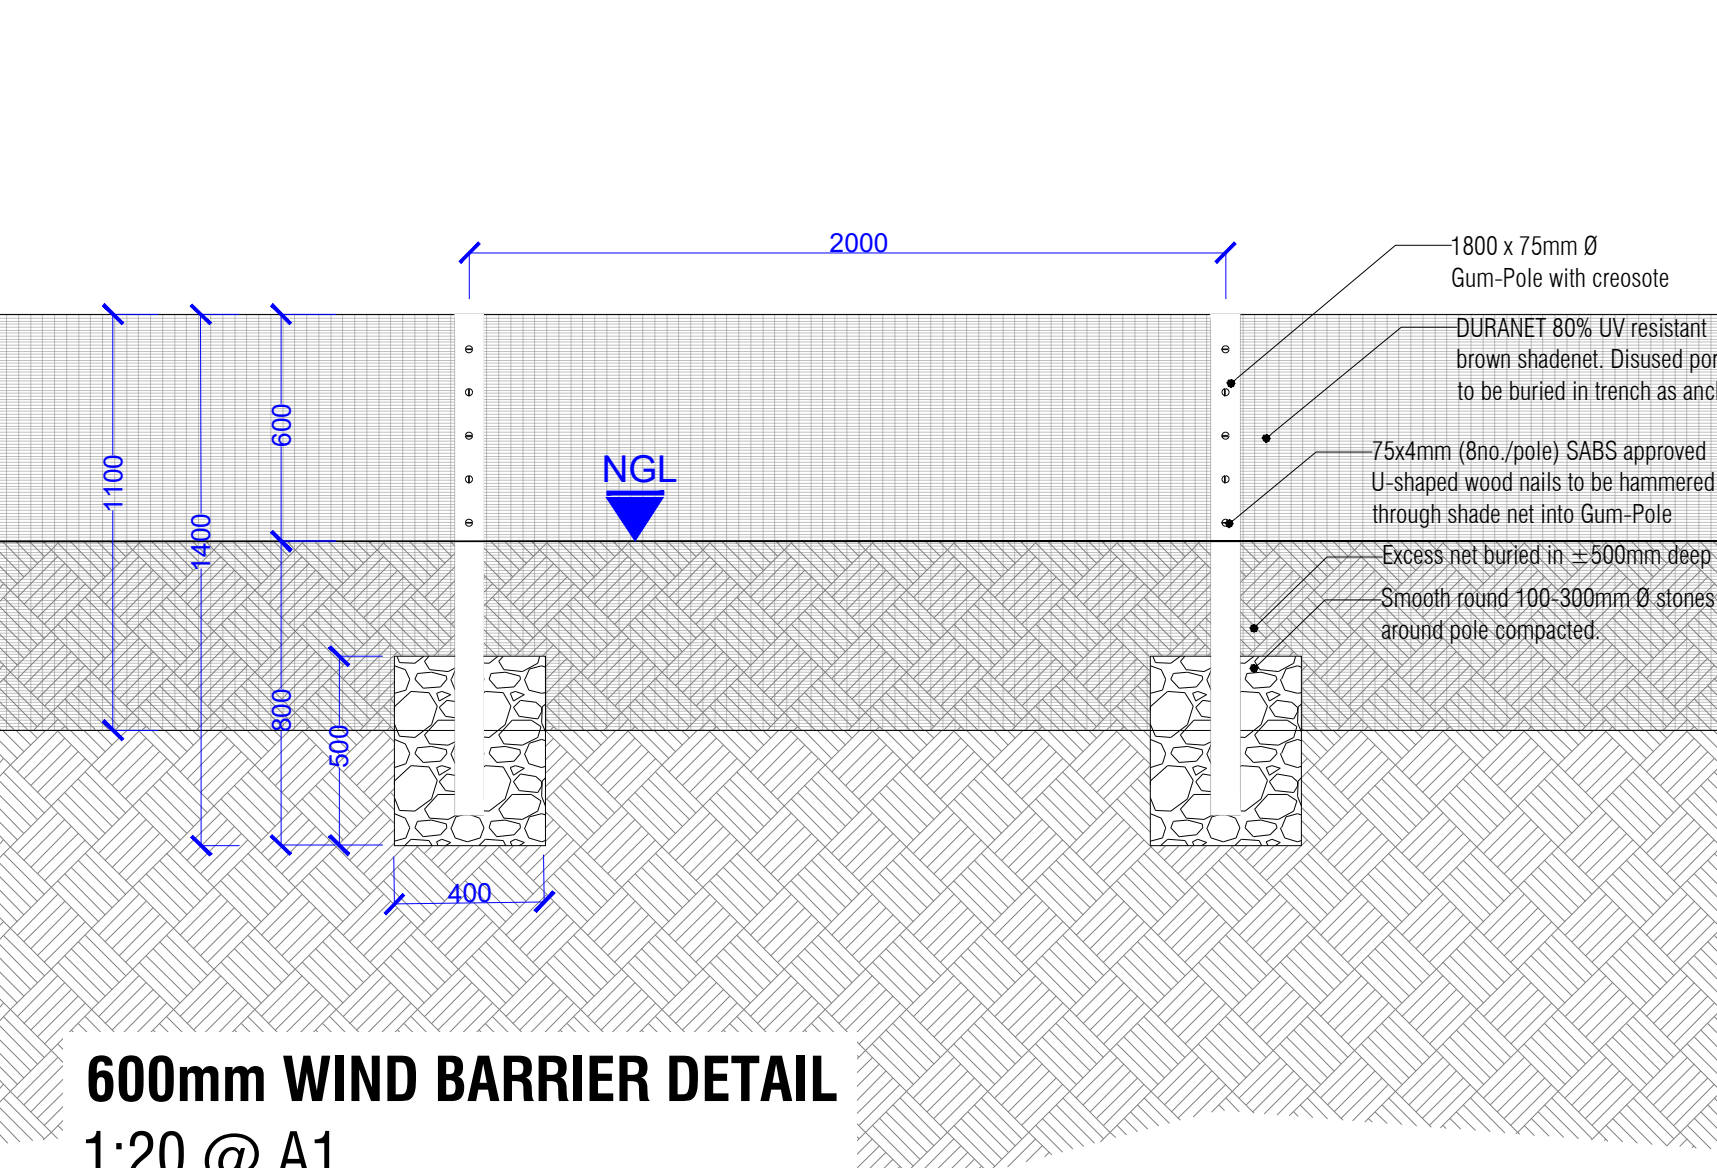
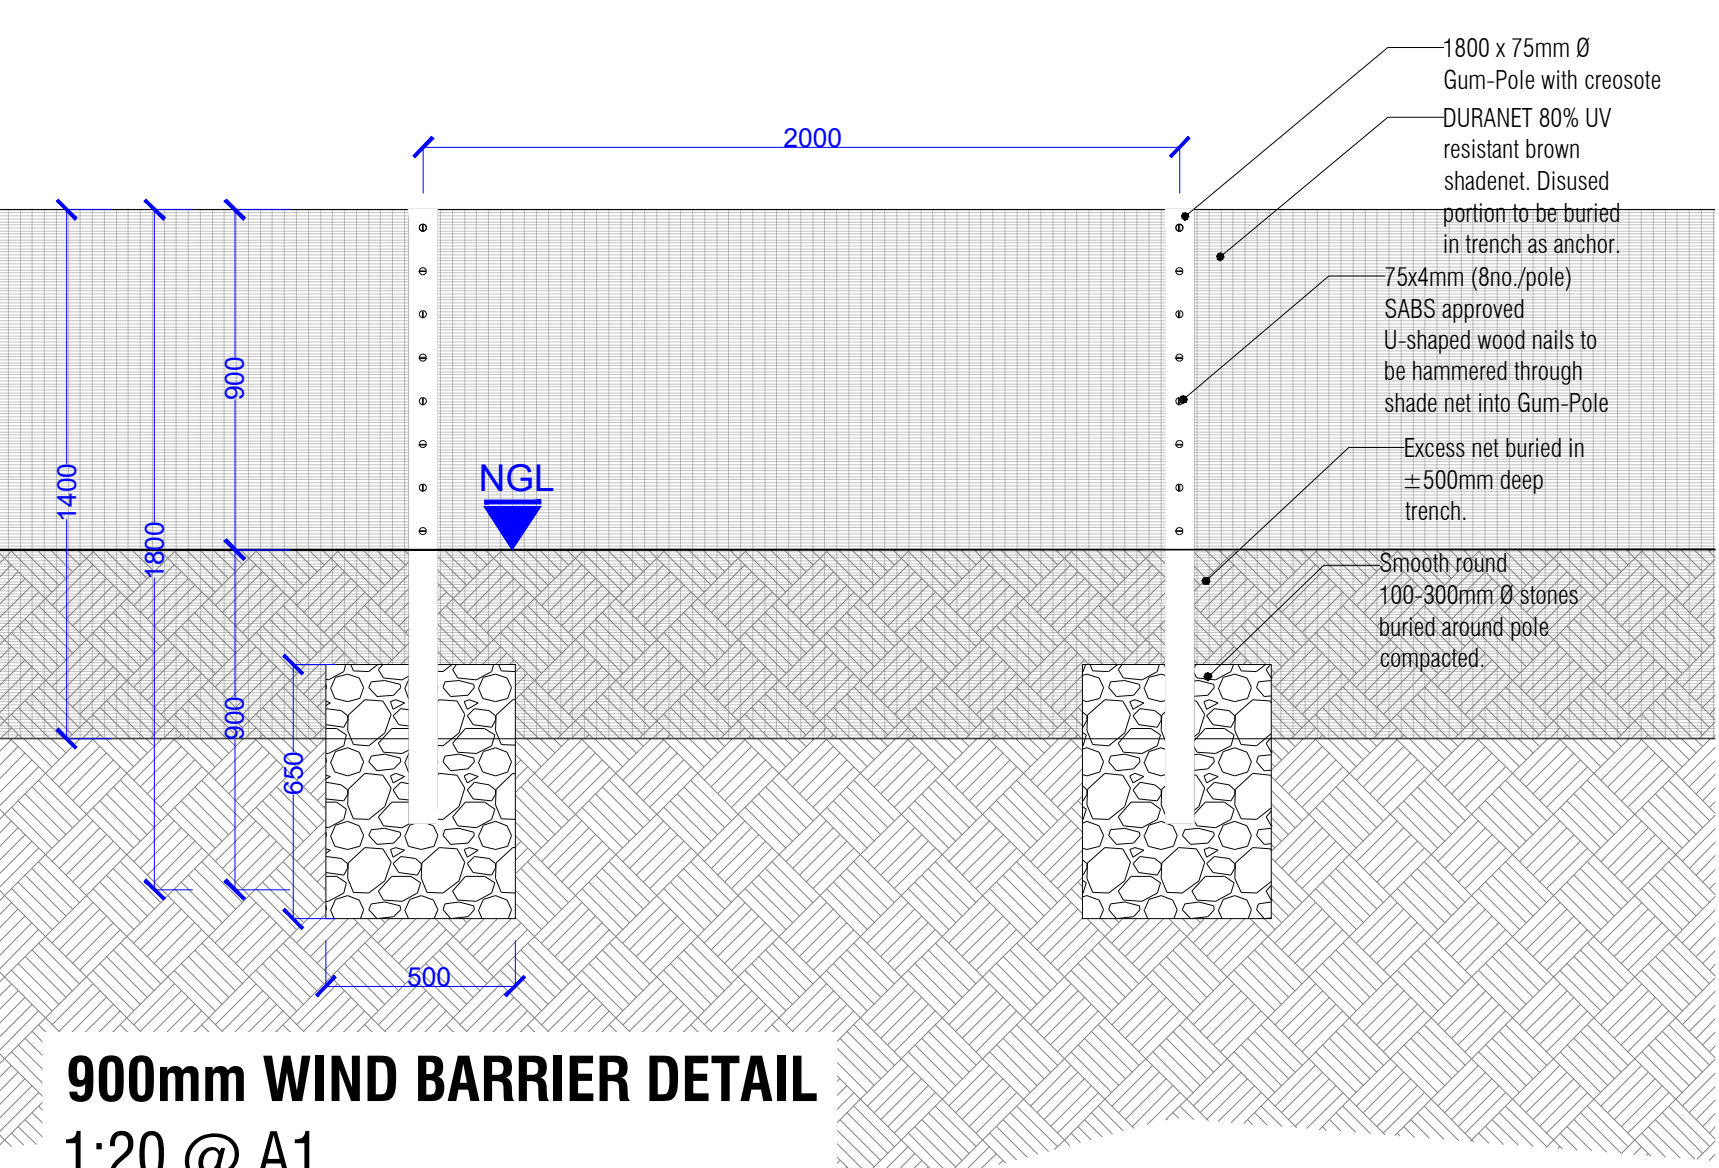


CONSTRUCTION		
REVISION	DESCRIPTION	ISSUED DATE
0	FOR CONSTRUCTION	2023.05.12
1	FOR CONSTRUCTION	2023.05.22

NOTES:

The landscape will be shaped to assist storm water drainage. All screens and slab penetrations to engineers details or to be determined on site soil conditions to be checked by a soil engineer. All dimensions and levels to be checked on site and on drawing, any discrepancies to be communicated to the landscape architect before work commences. do not scale off the drawing. This drawing is copyright and remains the property of insite landscape architects. reproduction, disclosure or retention of this document will only be permitted by authorization of insite.

TREES	
NAMA KAROO - 100 Litre	
Acacia erioloba (Camel Thorn)	- 4
Boscia albitrunca (The Shepherd Tree)	- 3
Faidherbia albida (Apple-ring Acacia)	- 4
COASTAL BELT - 400 Litre	
Syzgium cordatum (Apple-ring Acacia)	- 2
FOREST - 200 Litre	
Podocarpus henkelii (Falcate Yellow-wood)	- 3
Podocarpus latifolius (Real Yellow-wood)	- 2
Podocarpus falcatus (Outeniqua Yellow-wood)	- 1
Combretum kraussii (Forest Bushwillow)	- 3
- 100 Litre	
Cussonia spicata (Spiked Cabbage Tree)	- 2
Dais cotinifolia (Pompon Tree)	- 3
Nuxia floribunda (Forest Elder)	- 3
Searsia chirindensis (Red Current)	- 3
Veprisa lanceolata (White Ironwood)	- 2
Cyathea dregei (Common Tree Fern)	- 3
THICKET - 50 Litre	
Cussonia spicata (Spiked Cabbage Tree)	- 2
Cussonia thyrsiflora (Cape Coast Cabbage Tree)	- 2
Euphorbia triangularis (African Milk Tree)	- 2
Apodytes dimidiata (White Pear)	- 2
Sideroxylon inerme (White Milkwood)	- 1

PROJECT	
PROJECT	Kwelera Botanical Garden
CLIENT	SANBI

Head Office (Centurion)
Tel: +27 (0) 12 667 2788
Fax: +27 (0) 12 345 9900
117 Koenigs Avenue
Centurion, 0157
info@insitegroup.co.za
www.insitegroup.co.za

SOFT LANDSCAPE - TREES AND DETAILS				
PROJECT	SERIES	PAGE SIZE	PHASE	SCALE
3676	200	A1	CONSTR.	1:250
DRAWN BY:	CHECKED:	DATE:		
AT	TB	22 May 2023		
DRAWING NO.				REVISION
IS-3676-202				1