



TCE-CV-FM-008

ALL DIMENSIONS AND HEIGHTS ARE TO BE CHECKED ON SITE BEFORE WORK IS PUT IN HAND.
ALL WORK AND MATERIAL ARE TO COMPLY TO RELEVANT SABS CODES WHERE APPLICABLE.
BRAND NAMES DENOTE SIMILAR OR EQUALLY APPROVED.
ALL WORK TO BE IN ACCORDANCE TO N.R.B.
REPORT DISCREPANCIES TO ARCHITECT OR ENGINEER.

NOTES:
1. THE CONTRACT IS FOR A COMPLETE DESIGN AND SUPPLY SOLUTION FOR THE REPLACEMENT OF THE TIMBER DECK WITH A COMPOSITE MATERIAL.
2. THE EXISTING TIMBER DECK AND SUPPORT STRUCTURE IS TO BE DEMOLISHED PRIOR TO CONSTRUCTION OF THE NEW DECK

TENDER

REV No	DATE :	DESCRIPTION:
A	09/05/2020	FOR TENDER

LEGEND:

PROPOSED NEW COMPOSITE DECK

LINE OF EXISTING TIMBER DECK TO BE DEMOLISHED

BENCHMARK

SIZE ON ORIGINAL DRAWING 100 mm

CLIENT LOGO

SANBI

Biodiversity for Life

South African National Biodiversity Institute

PROJECT DETAILS

WALTER SISULU BOTANICAL GARDENS
EAGLE'S FARE RESTAURANT
NEW COMPOSITE DECK

CONTRACT No

TCE1131

DISCIPLINE

CIVIL

DRAWING DESCRIPTION

EXISTING GROUND FLOOR AND DECK LAYOUT

DESIGNED BY	DRAWN BY	CHECKED BY
LS	LS	CK
DRWG UNITS	SCALE	
	AS SHOWN	

RESPONSIBLE PROFESSIONAL			
DATE	NAME	SIGNATURE	PR NUMBER
09/05/2020			


Thembakete
CONSULTING
ENGINEERS (PTY) LTD

UNIT 6,
GARDENS BUSINESS PARK
ATELJEJE STREET
RANDPARK RIDGE
2156
Web address: www.thembakete.co.za
Telephone: 011 475 4560
Facsimile: 011 475 9140

SIZE	DRAWING NUMBER	REV
A1	TCE1131-TD-C-G-001	A


COMPOSITE DECK LAYOUT
FIRST FLOOR LEVEL

1:100

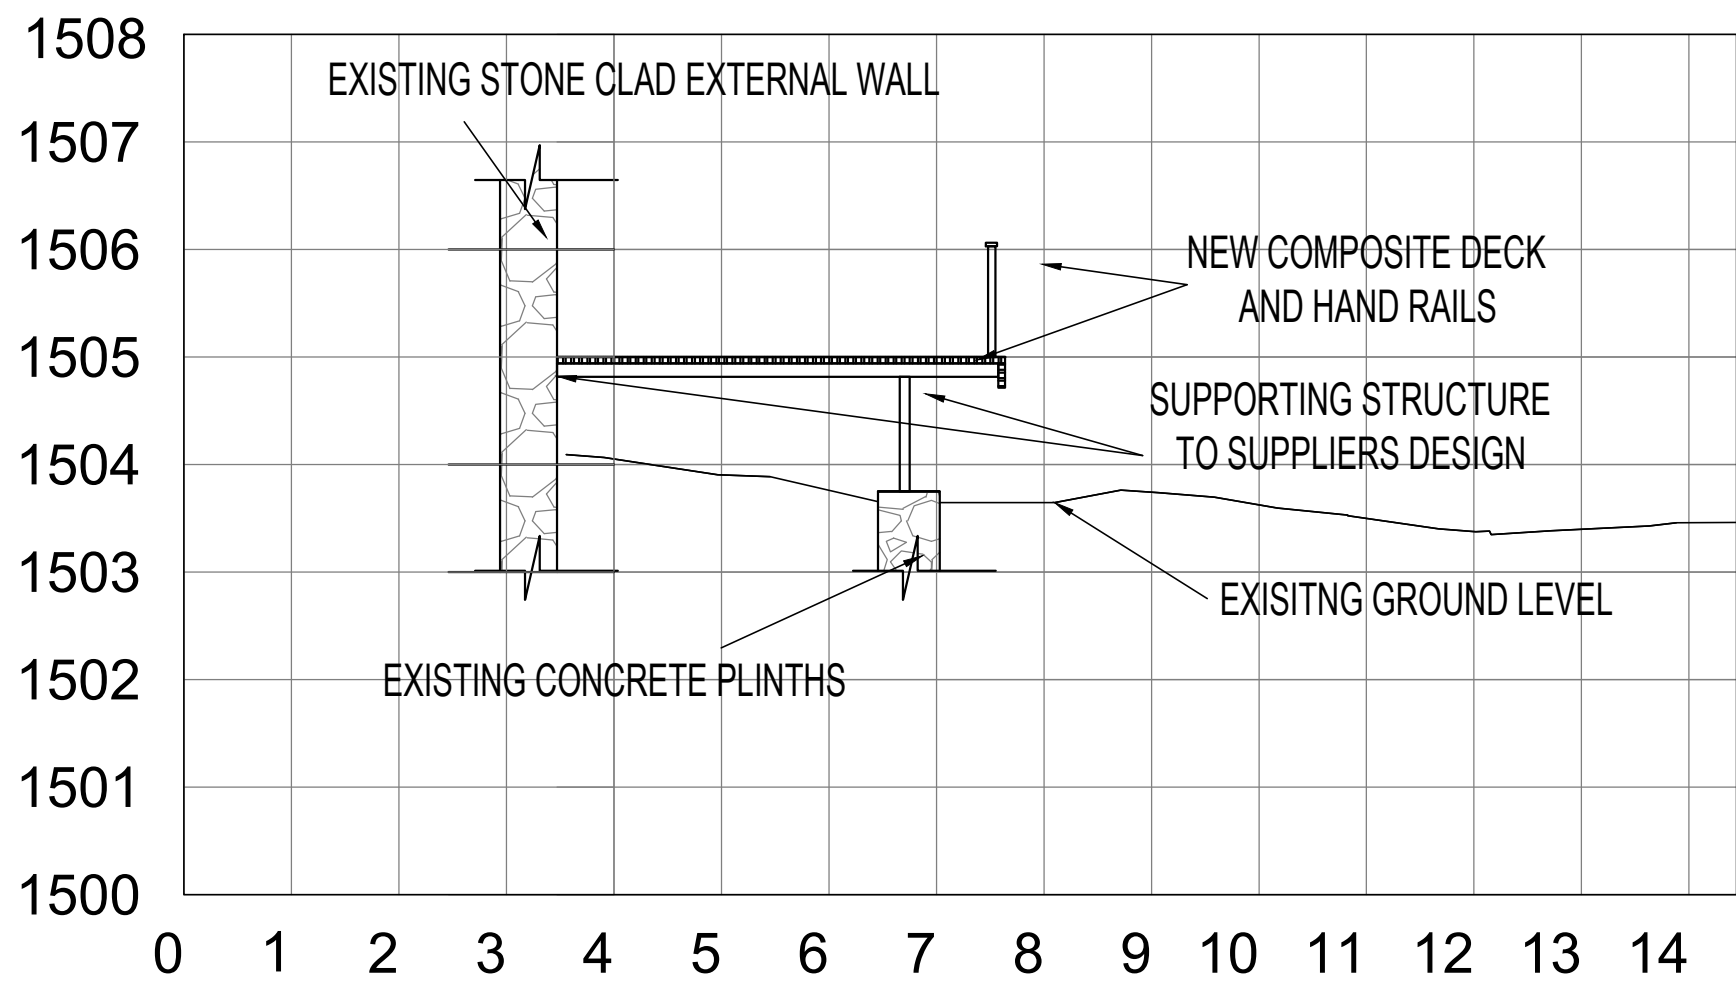


COMPOSITE DECK SECTION
SECTION A - A

1:100

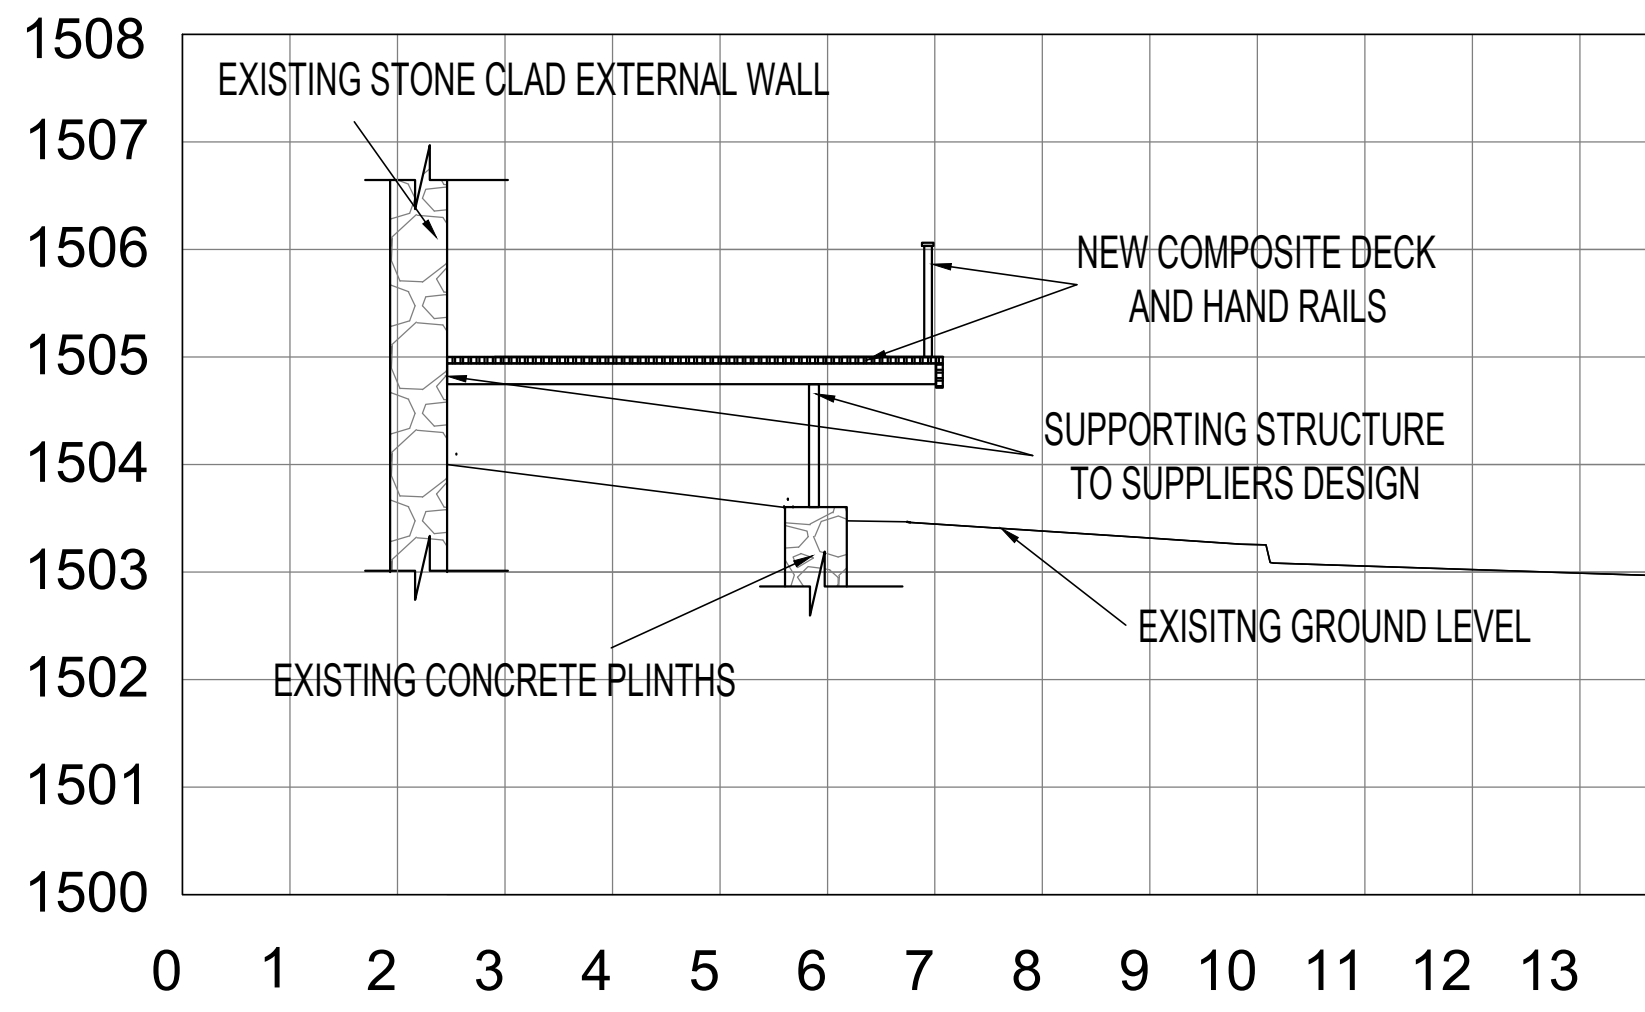

COMPOSITE DECK SECTION
SECTION B - B

1:100

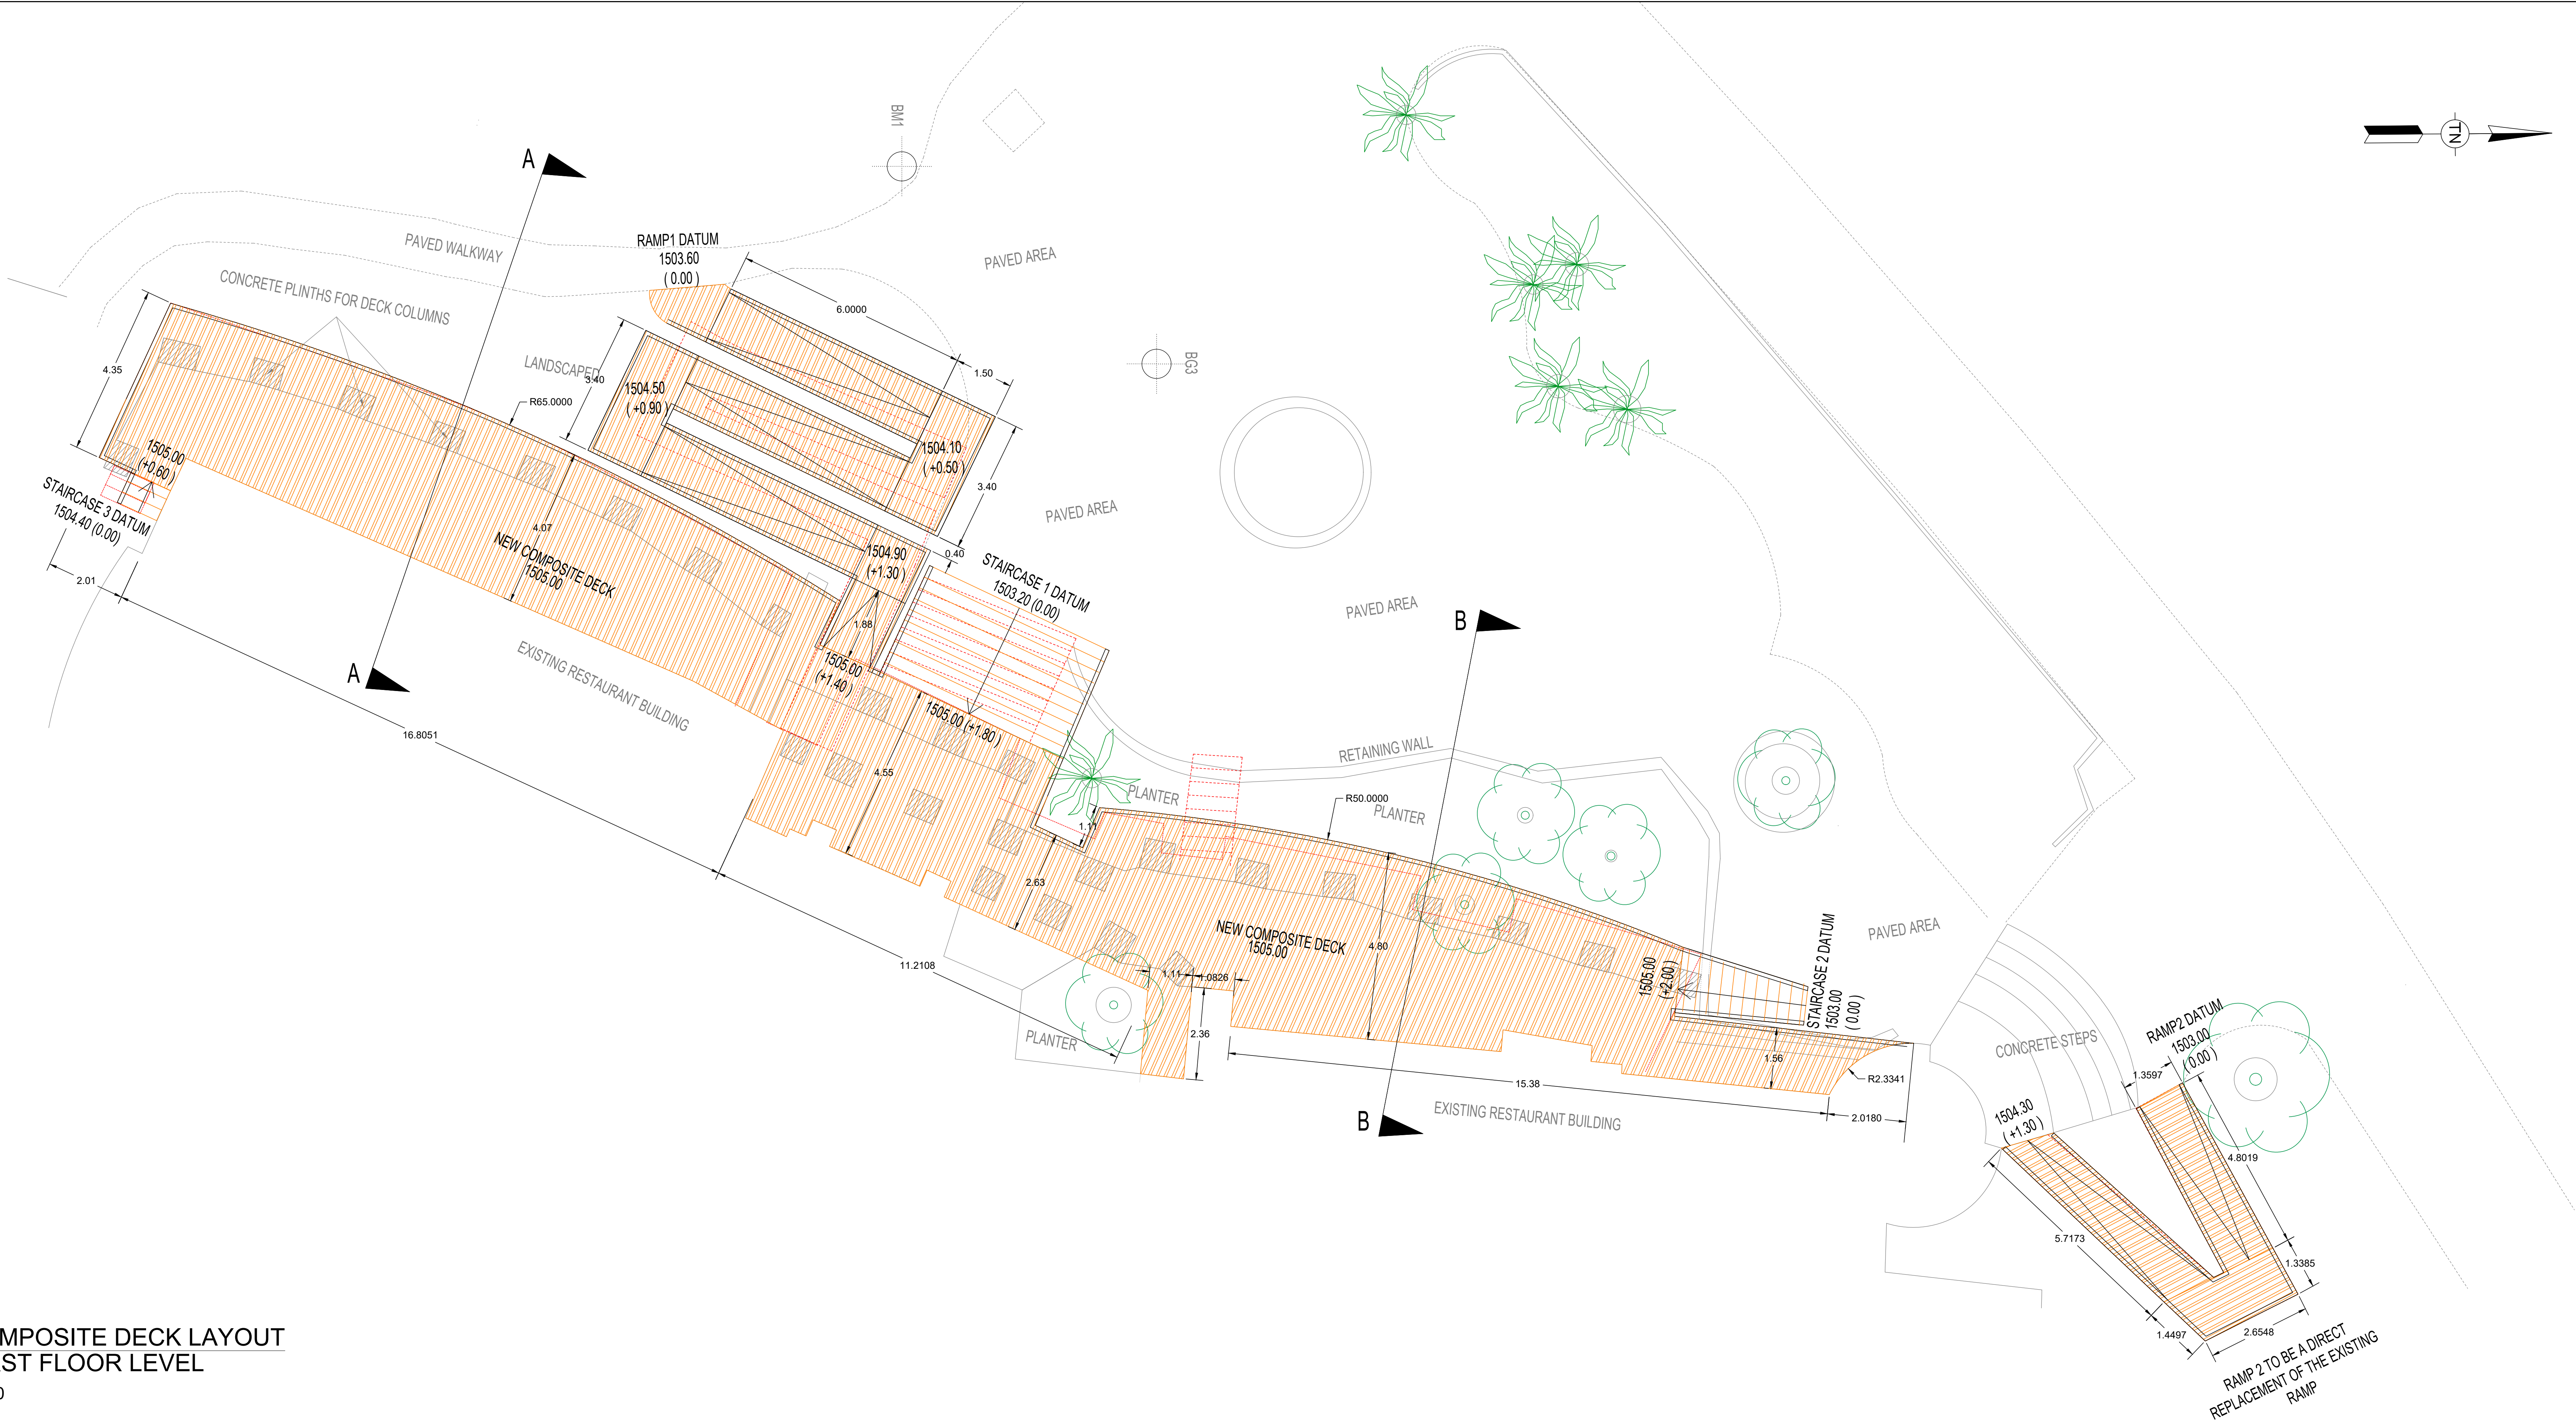

TCE-CV-FM-008

ALL DIMENSIONS AND HEIGHTS ARE TO BE CHECKED ON SITE BEFORE WORK IS PUT IN HAND.
ALL WORK AND MATERIAL ARE TO COMPLY TO RELEVANT SABS CODES WHERE APPLICABLE.
BRAND NAMES DENOTE SIMILAR OR EQUALLY APPROVED.
ALL WORK TO BE IN ACCORDANCE TO N.R.B.
REPORT DISCREPANCIES TO ARCHITECT OR ENGINEER.

NOTES:
1. THE PROPOSED LAYOUT SHOWN IS FOR INFORMATION PURPOSES
2. THE CONTRACT IS FOR A COMPLETE DESIGN AND SUPPLY SOLUTION
3. THE STRUCTURAL DESIGN AND SIGNOFF OF THE DECK IS THE RESPONSIBILITY OF THE TENDERER

TENDER

REV No.	DATE :	DESCRIPTION:
A	09/05/2020	FOR TENDER

LEGEND:
PROPOSED NEW COMPOSITE DECK
LINE OF EXISTING TIMBER DECK TO BE DEMOLISHED
BENCHMARK

SIZE ON ORIGINAL DRAWING 100 mm

CLIENT LOGO
SANBI
Biodiversity for Life
South African National Biodiversity Institute

PROJECT DETAILS
WALTER SISULU BOTANICAL GARDENS
EAGLE'S FARE RESTAURANT
NEW COMPOSITE DECK

CONTRACT No
TCE1131

DISCIPLINE
CIVIL

DRAWING DESCRIPTION
NEW DECK. LAYOUT & SECTIONS

DESIGNED BY	DRAWN BY	CHECKED BY
LS	LS	CK
DRWG UNITS	SCALE	
	AS SHOWN	

RESPONSIBLE PROFESSIONAL			
DATE	NAME	SIGNATURE	PR NUMBER
09/05/2020			

UNIT 6,
GARDENS BUSINESS PARK
ATELJEE STREET
RANDPARK RIDGE
2156
Web address: www.thembakete.co.za
Telephone: 011 475 4560
Facsimile: 011 475 9140

SIZE	DRAWING NUMBER	REV
A1	TCE1131-TD-C-G-002	A