


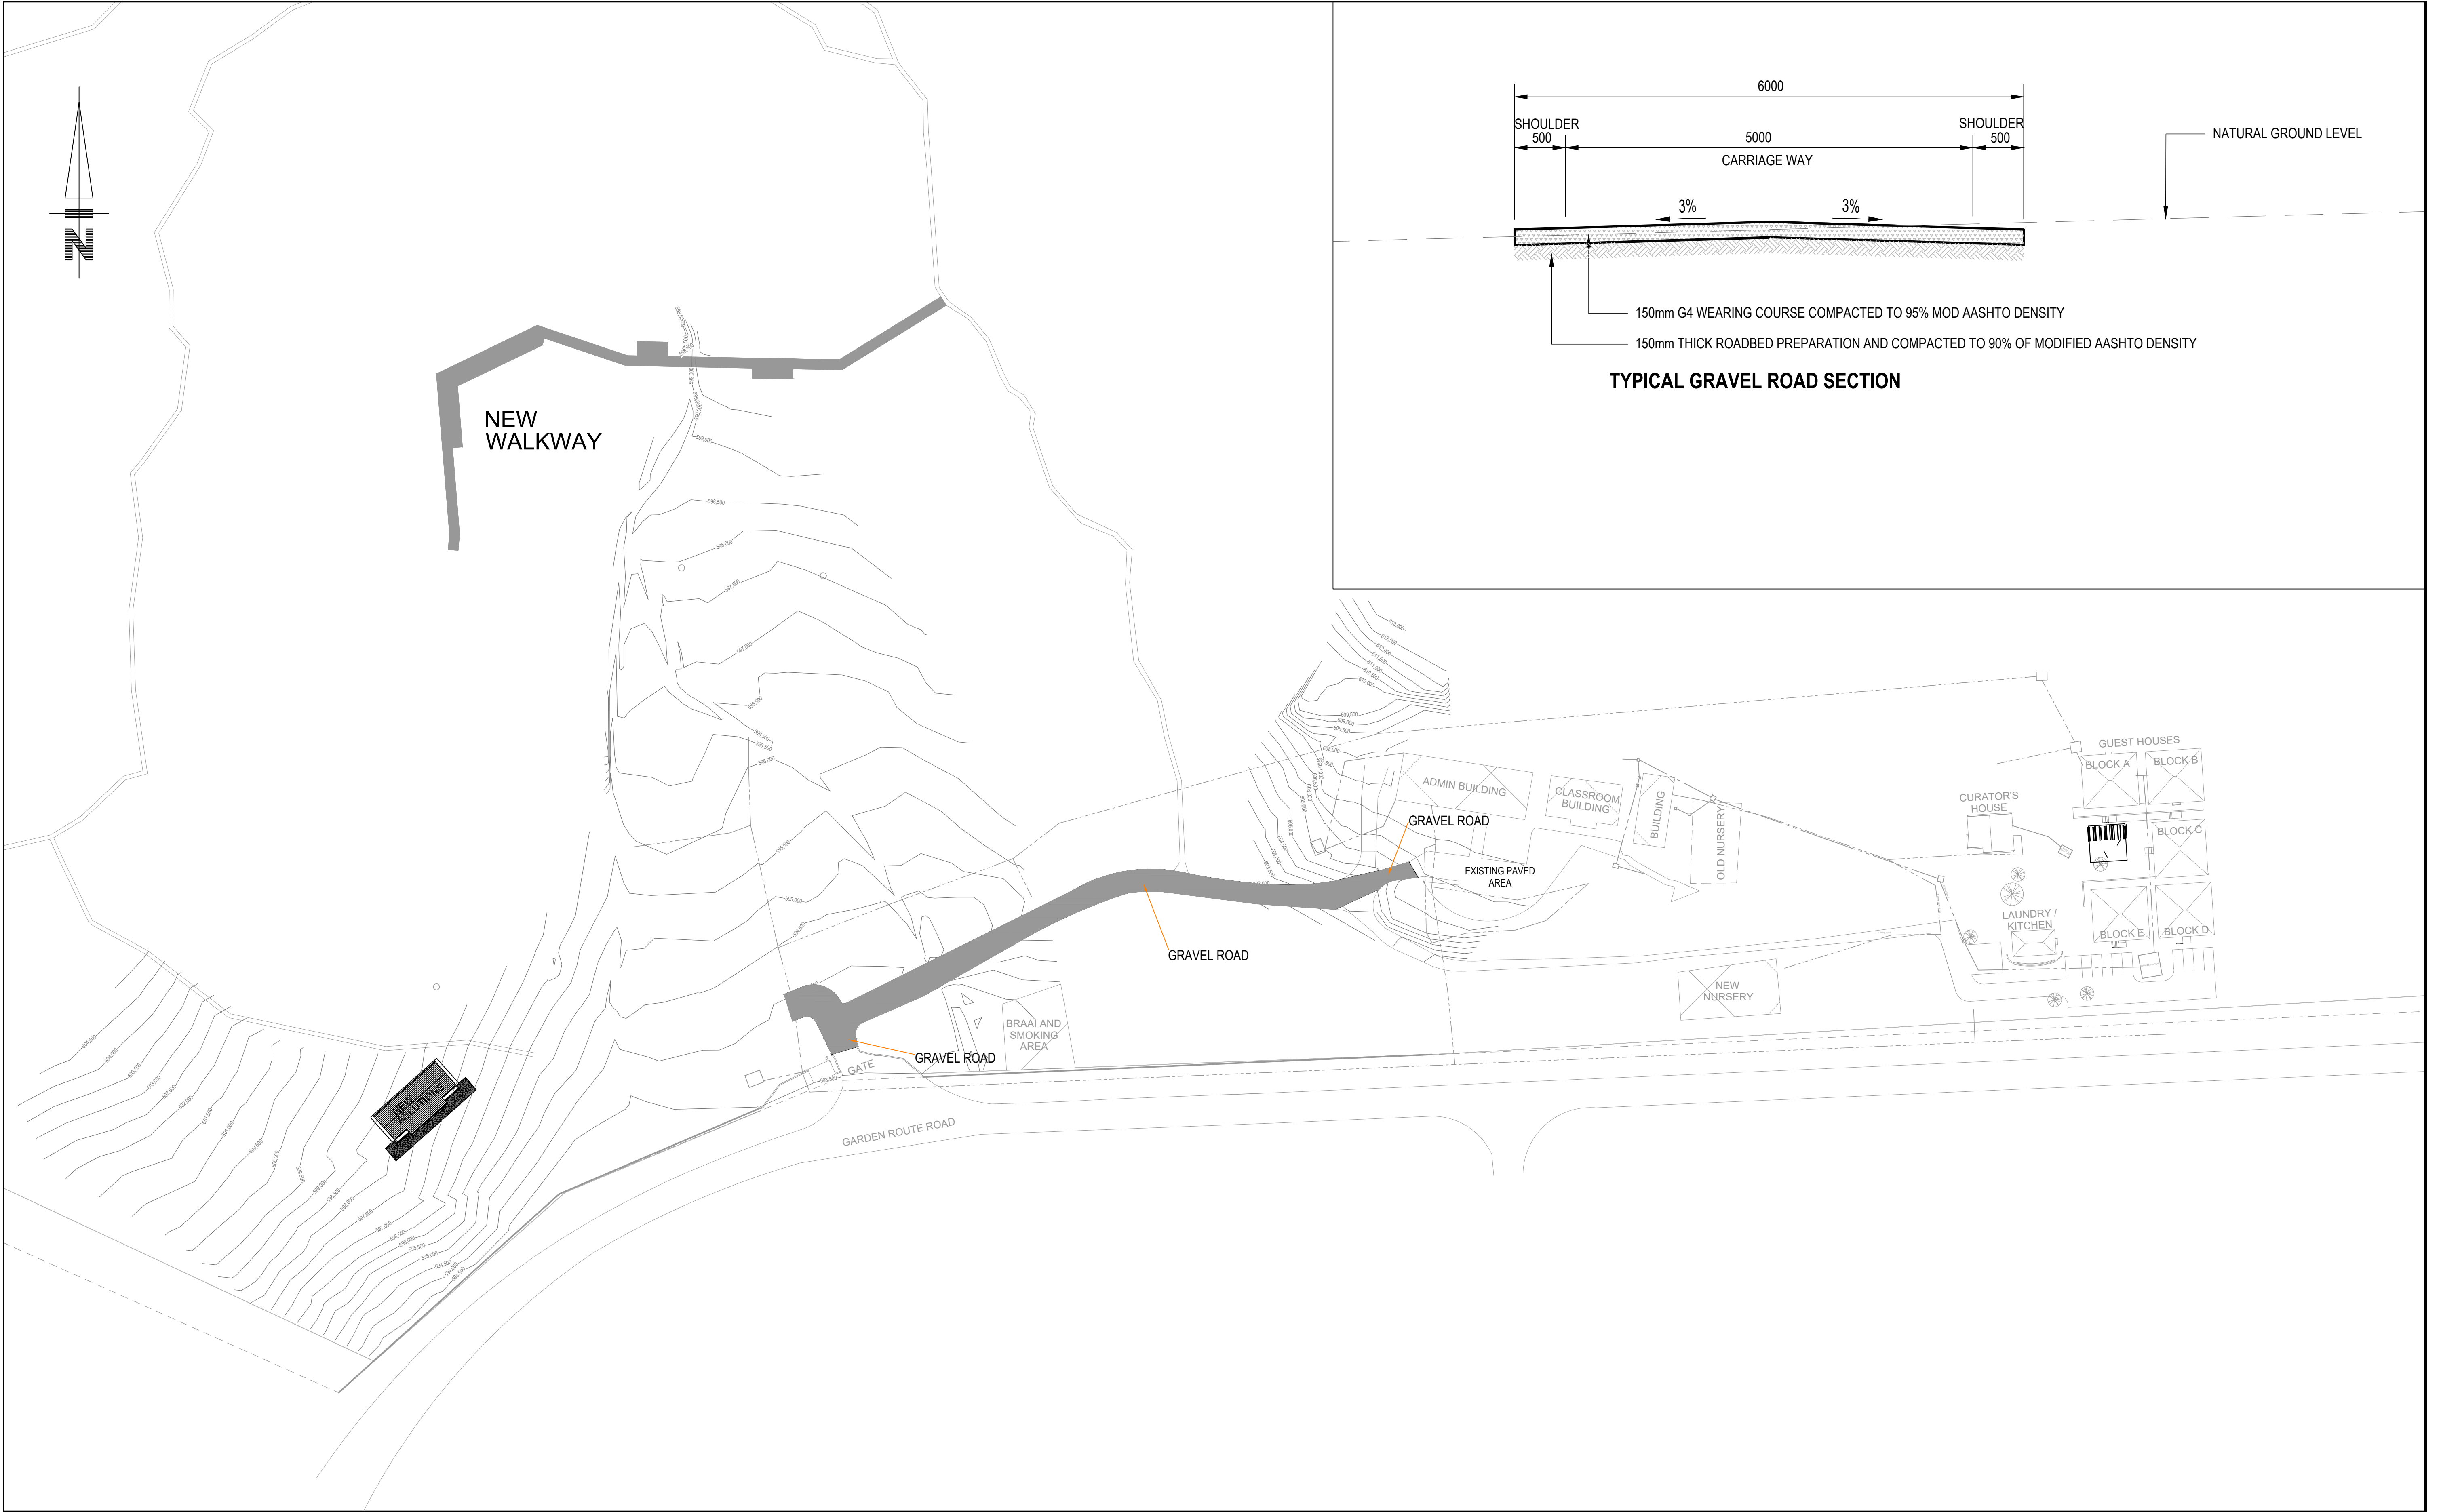

DO NOT SCALE DRAWING IF IN DOUBT, REFER TO DRAWING OFFICE	CLIENT PLAN NUMBER		APPROVED BY COUNCIL / CLIENT		DATE	INITIAL	CODE	REVISION DESCRIPTION	 CESA GREEN BUILDING COUNCIL CONSTRUCTION INDUSTRY SOUTH AFRICA  ENGINEERING PROCUREMENT MANAGEMENT BVI Consulting Engineers Gauteng PTY (Ltd) Registration no. 1998/000322/07 Visit or contact us online at www.bvigroup.co.za PROVINCE OFFICE Pretoria Gauteng E-MAIL +27 12 940 1111 pto@bvigp.co.za  Biodiversity for Life South African National Biodiversity Institute	PROJECT		APPROVED BY BVI				
	---				23-08-21	B.M	A	ISSUED FOR INFORMATION		THOHOYANDOU		ENGINEER/TECHNOLOGIST REG. NO. DATE				
	REFERENCE DRAWINGS		CITY ENGINEER / CLIENT		REG. NO.		DATE			DRAWING TITLE		SCALE AS SHOWN DESIGNED B. MATYEKA CHECKED B. MATYEKA				
	NUMBER DRAWINGS DESCRIPTION		AMENDMENTS CODE							ROAD LAYOUT AND SECTION		PLAN NUMBER REV. NO. DATE SAVED				
	34980-01-112-01-01 ROAD SECTION											34398-01-110-01-01 A 17/09/2021 BotumeloM A1				
	34980-01-120-01-01 STORMWATER LAYOUT															
	34980-01-123-01-01 STORMWATER DETAIL															
	34980-01-123-02-01 CULVERT DETAIL															