


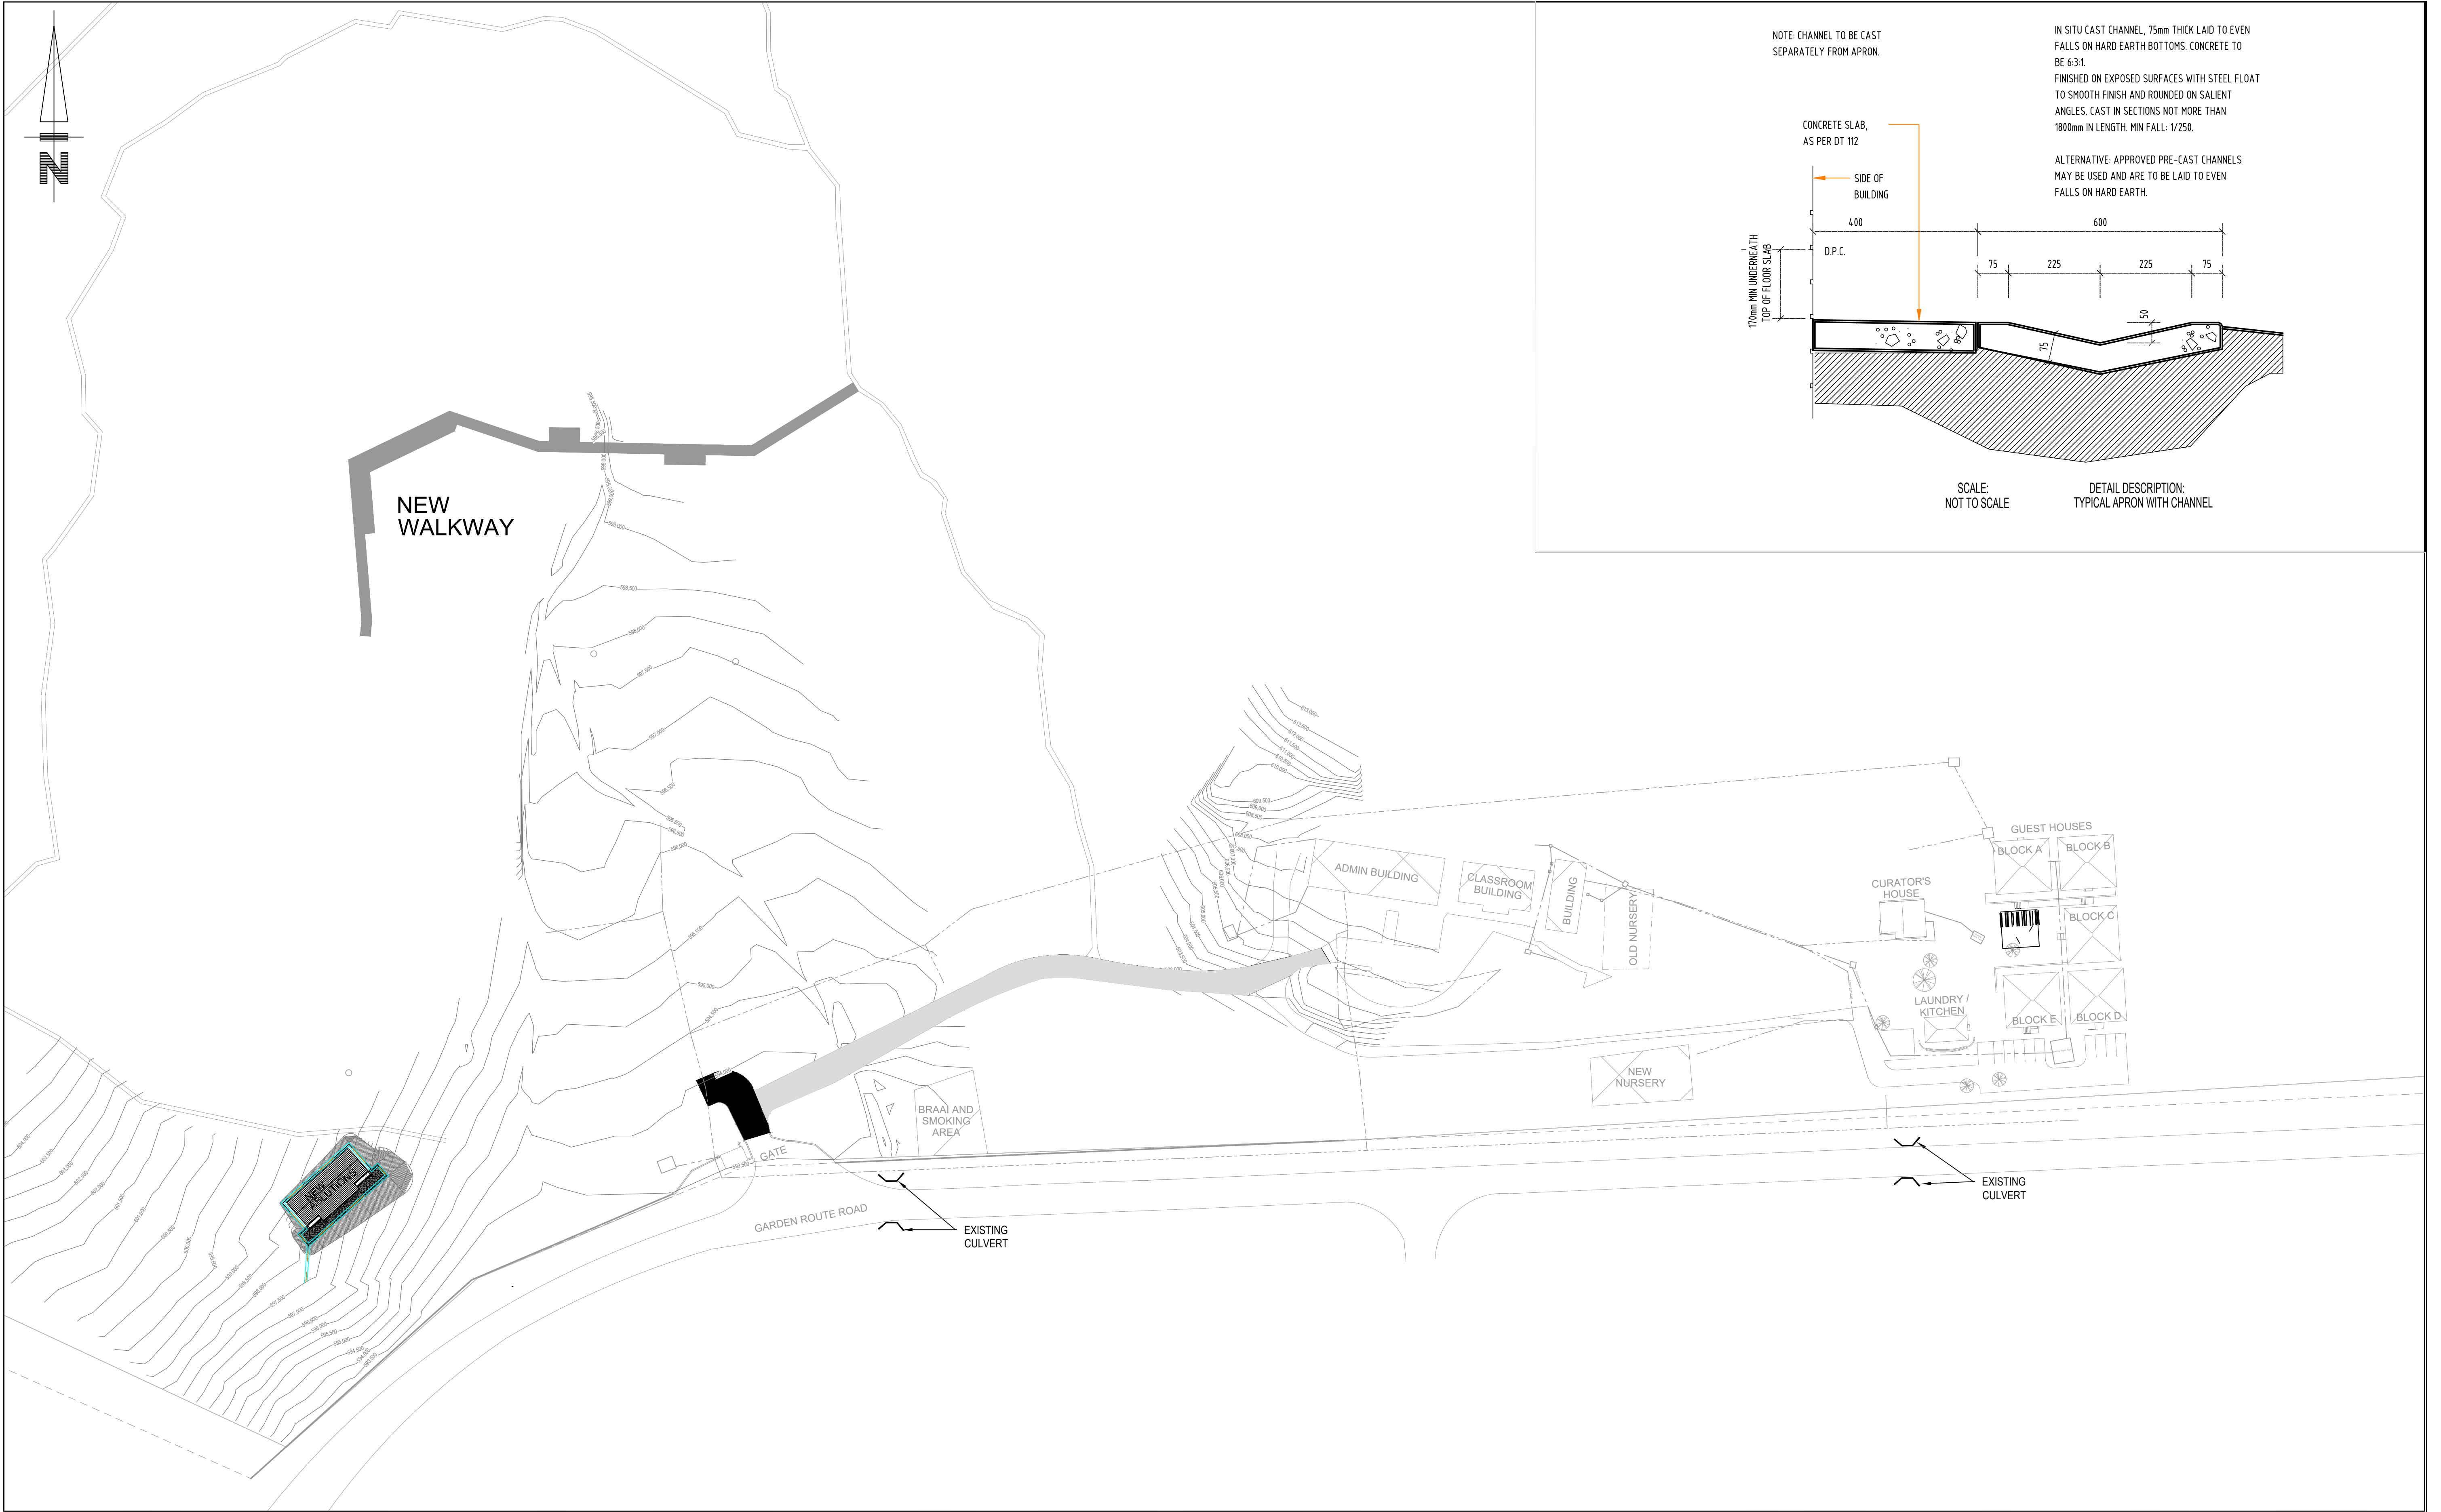

DO NOT SCALE DRAWING IF IN DOUBT, REFER TO DRAWING OFFICE	CLIENT PLAN NUMBER		APPROVED BY COUNCIL / CLIENT		DATE	INITIAL	CODE	REVISION DESCRIPTION	CLIENT
	---				17-09-21	B.M	A	ISSUED FOR TENDER	
	REFERENCE DRAWINGS		CITY ENGINEER / CLIENT		REG. NO.		DATE		
	NUMBER	DRAWING DESCRIPTION	AMENDMENTS CODE						
	---	---							
			A-Y / : REPORT/DESIGN/TENDER		/A : BY CLIENT				SANBI Biodiversity for Life South African National Biodiversity Institute
			0-99 / : CONSTRUCTION		/B : BY ARCHITECT				
			/C : BY MECHANICAL OR ELECTRICAL		/D : BY BVI				
			Z / : AS BUILT		/E : BY OTHER ()				