


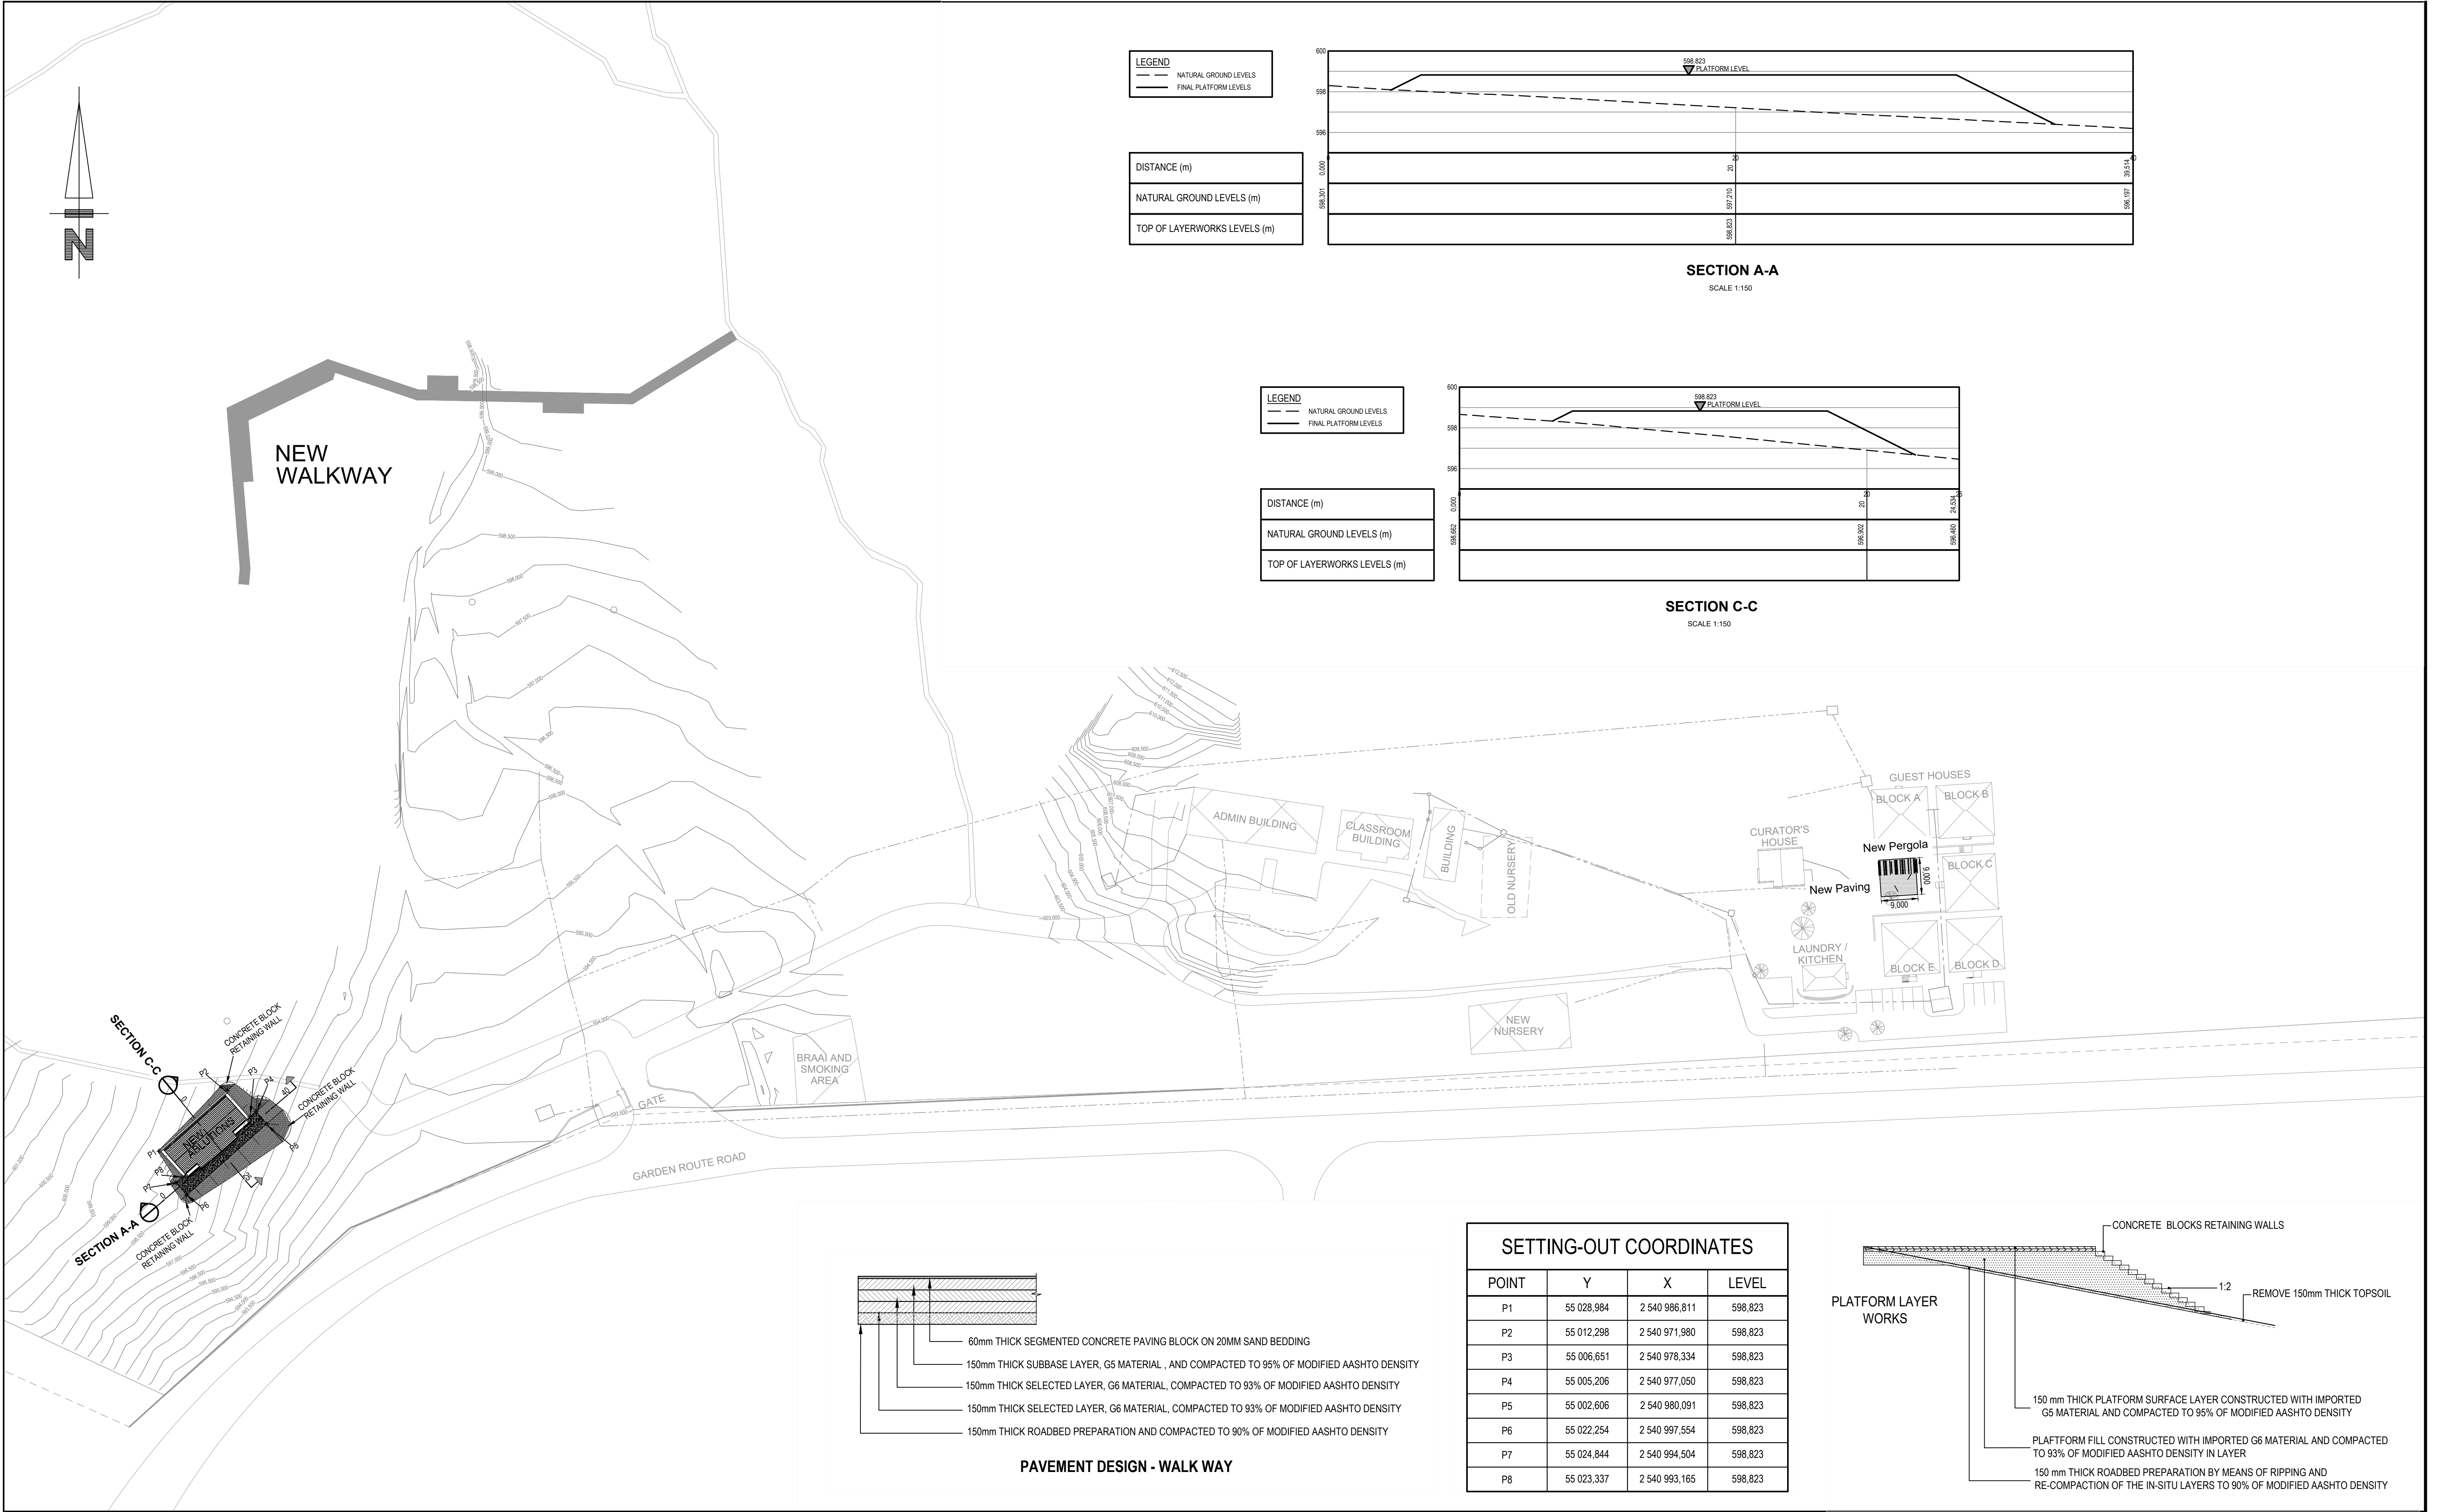

DO NOT SCALE DRAWING IF IN DOUBT, REFER TO DRAWING OFFICE	CLIENT PLAN NUMBER		APPROVED BY COUNCIL / CLIENT		DATE	INITIAL	CODE	REVISION DESCRIPTION	CLIENT	 CESA GREEN BUILDING COUNCIL MEMBER ORGANISATION 001-001	PROJECT	THOHOYANDOU	APPROVED BY BVI					
	---				17-09-21	B.M.	A	ISSUED FOR TENDER										
	REFERENCE DRAWINGS		CITY ENGINEER / CLIENT		REG. NO.	DATE												
	NUMBER	DRAWING DESCRIPTION	AMENDMENTS CODE															
	---	---																
			A-Y / : REPORT/DESIGN/TENDER		/A : BY CLIENT				 SANBI Biodiversity for Life South African National Biodiversity Institute	 bvi ENGINEERING PROCUREMENT MANAGEMENT BVI Consulting Engineers Gauteng PTY (Ltd) Registration no. 1998/000322/07 Visit or contact us online at www.bvigroup.co.za PROVINCE OFFICE Gauteng Pretoria +27 12 940 1111 pto@bvigp.co.za	DRAWING TITLE	NEW ABLUTION PLATFORM LAYOUT AND SECTION	ENGINEER/TECHNOLOGIST		REG. NO.	DATE		
			0-99 / : CONSTRUCTION		/B : BY ARCHITECT								SCALE	AS SHOWN	DRAWN	M.A TEMBE		
			/C : BY MECHANICAL OR ELECTRICAL		/D : BY BVI								DESIGNED	M.A TEMBE	CHECKED	B. MATYEKA		
			Z / : AS BUILT		/E : BY OTHER ()								PLAN NUMBER		REV. NO.	DATE SAVED		
					/E : BY OTHER ()													
										34398-01-170-01-01	A	17/09/2021 BoitumeloM						
									A1									