
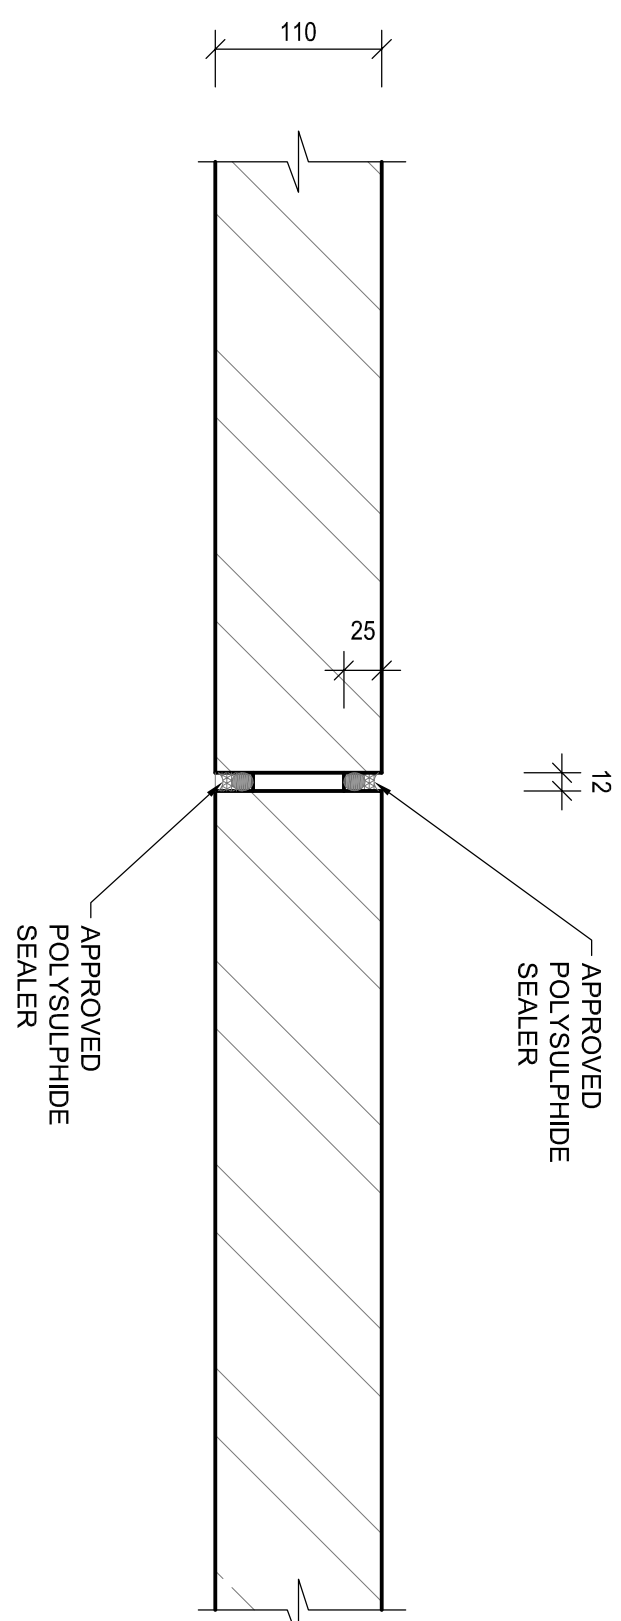


BVI SHALL NOT BE LIABLE (EITHER IN CONTRACT OR IN DELICT) TO THE CLIENT OR ANY OTHER PARTY WHATSOEVER AS A RESULT OF THE UNAUTHORIZED USE OF BVIS DESIGN DRAWINGS, AND THE CLIENT HEREBY INDEMNIFIES BVI AGAINST ANY CLAIM WHICH MAY BE MADE AGAINST BVI BY ANY PARTY WHATSOEVER IN ANY WAY ARISING OUT OF THE UNAUTHORIZED USE OF SUCH DOCUMENTATION FOR SUCH OTHER PURPOSES AS AFORESAID.

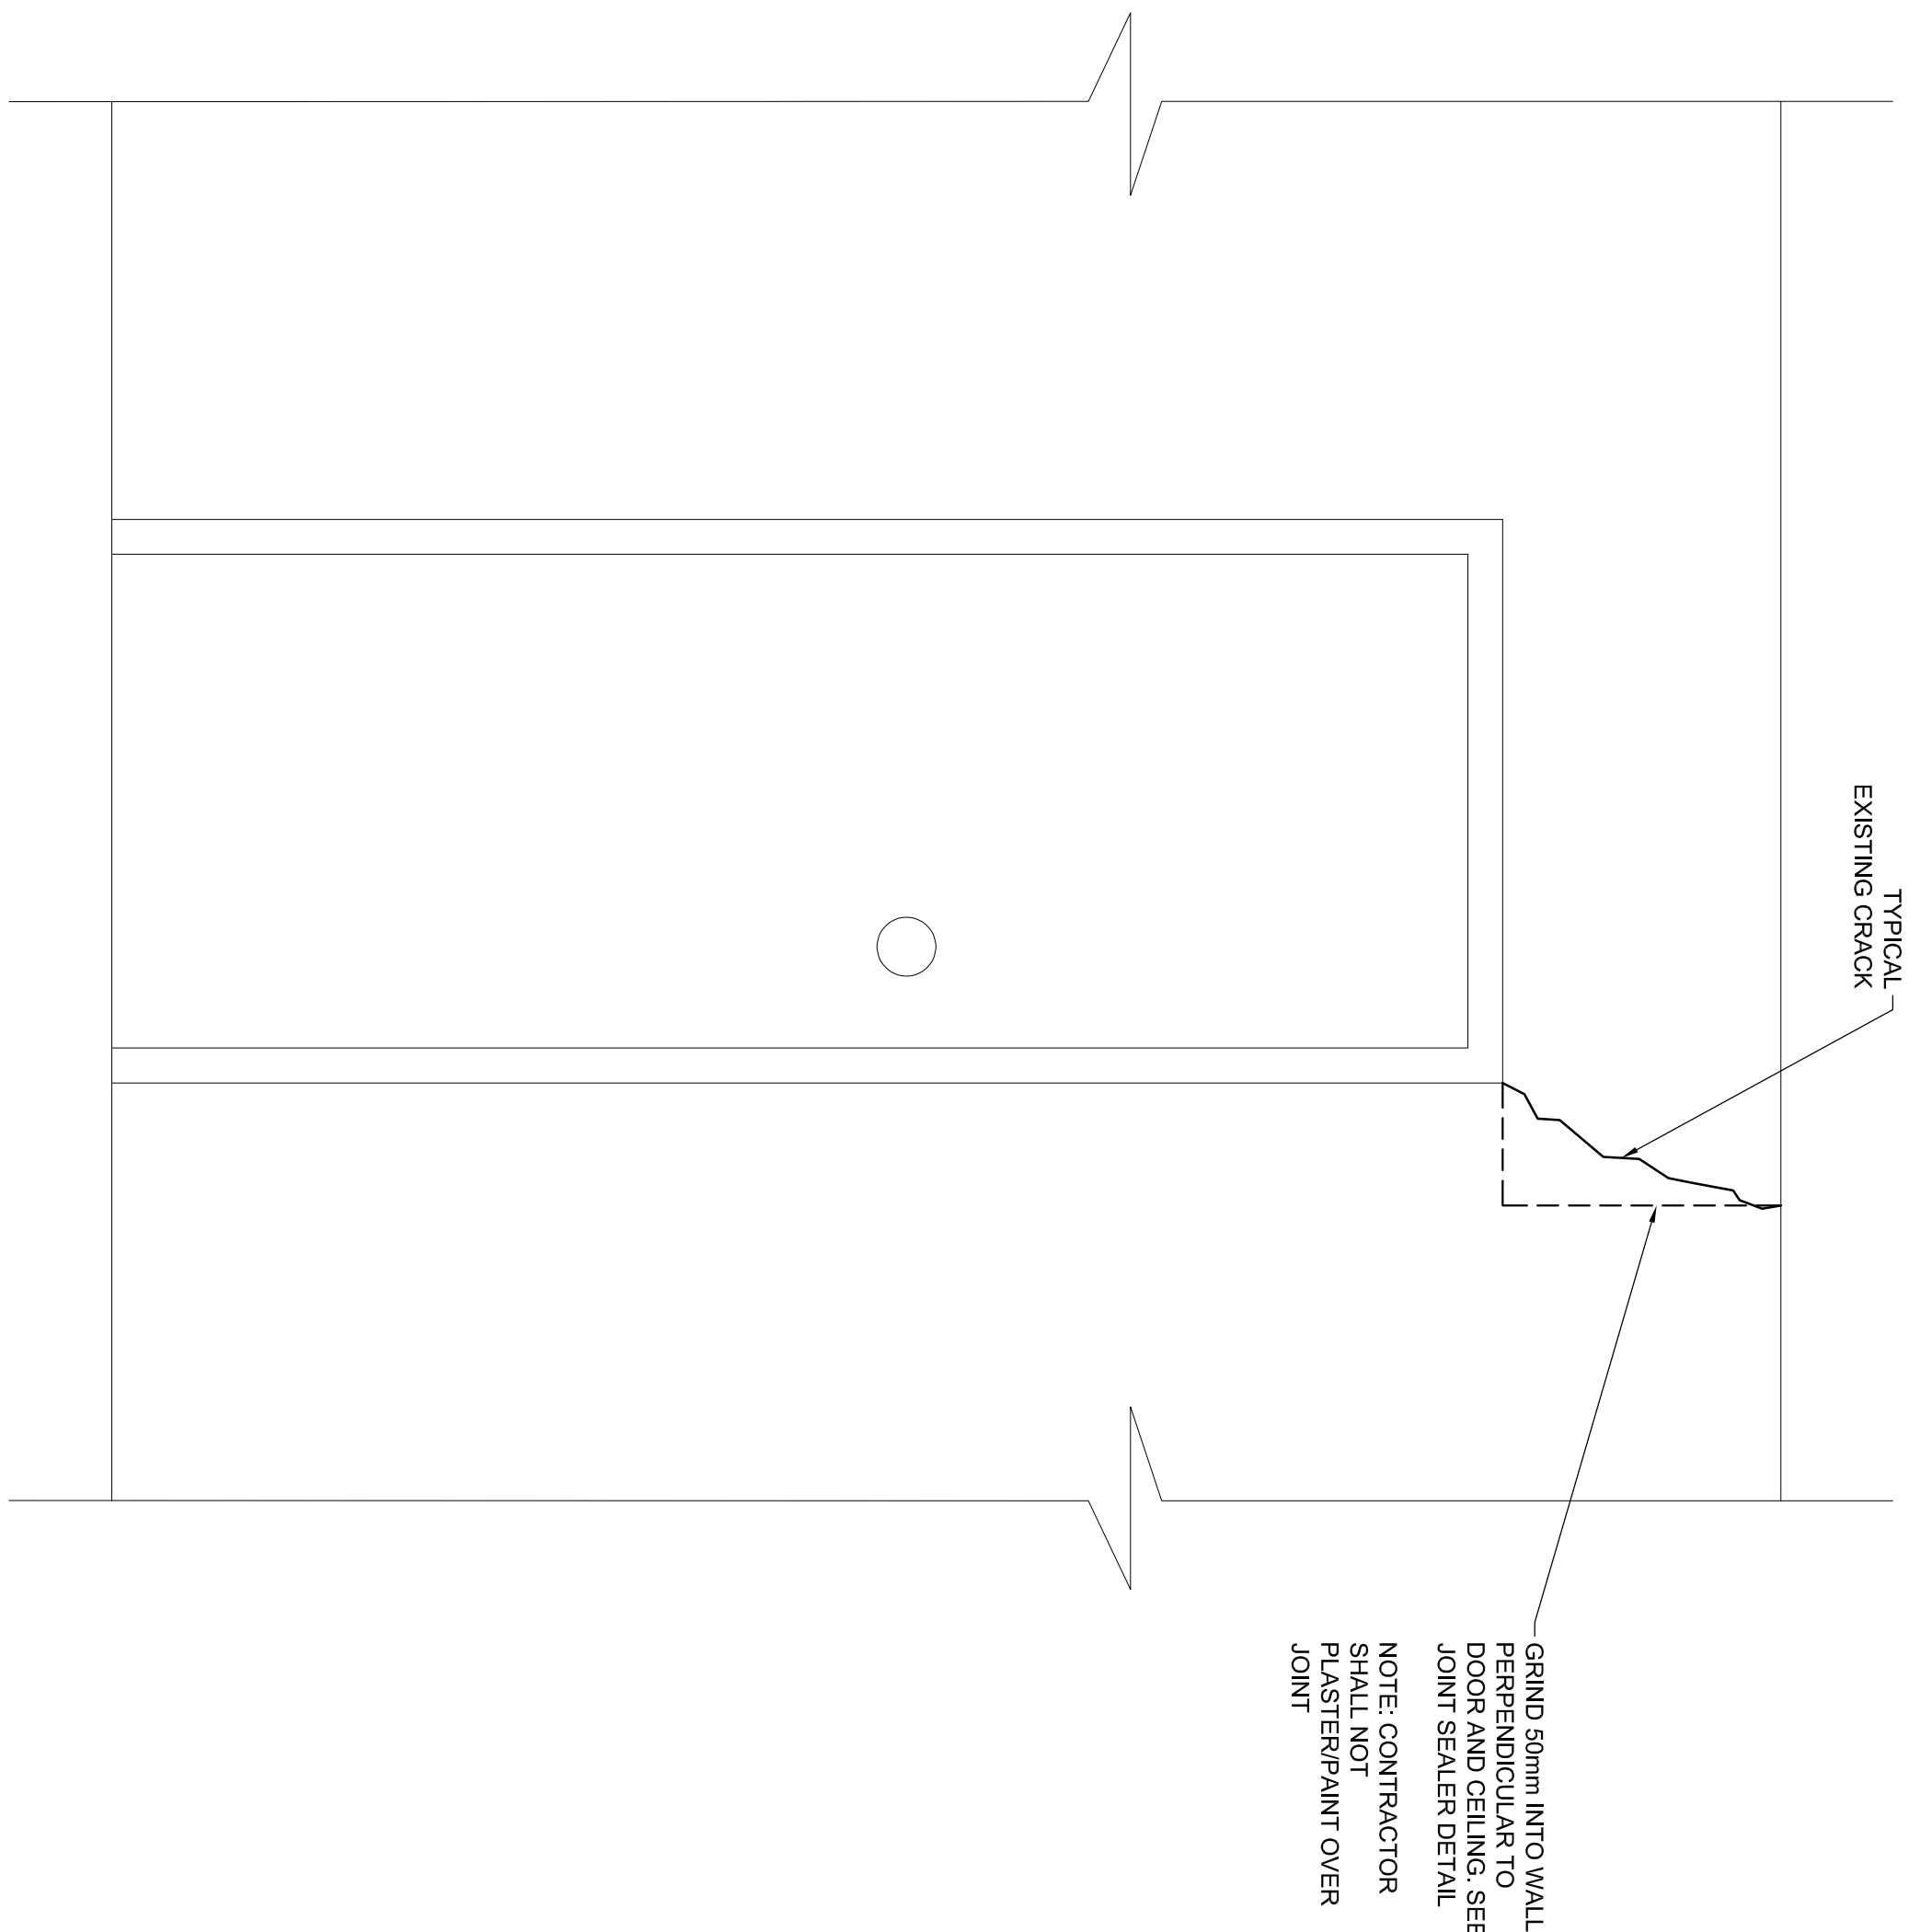

JOINT SEALER DETAIL

SCALE 1: 10

TYPICAL CRACK ELEVATION

SCALE 1:10

[illegible]