



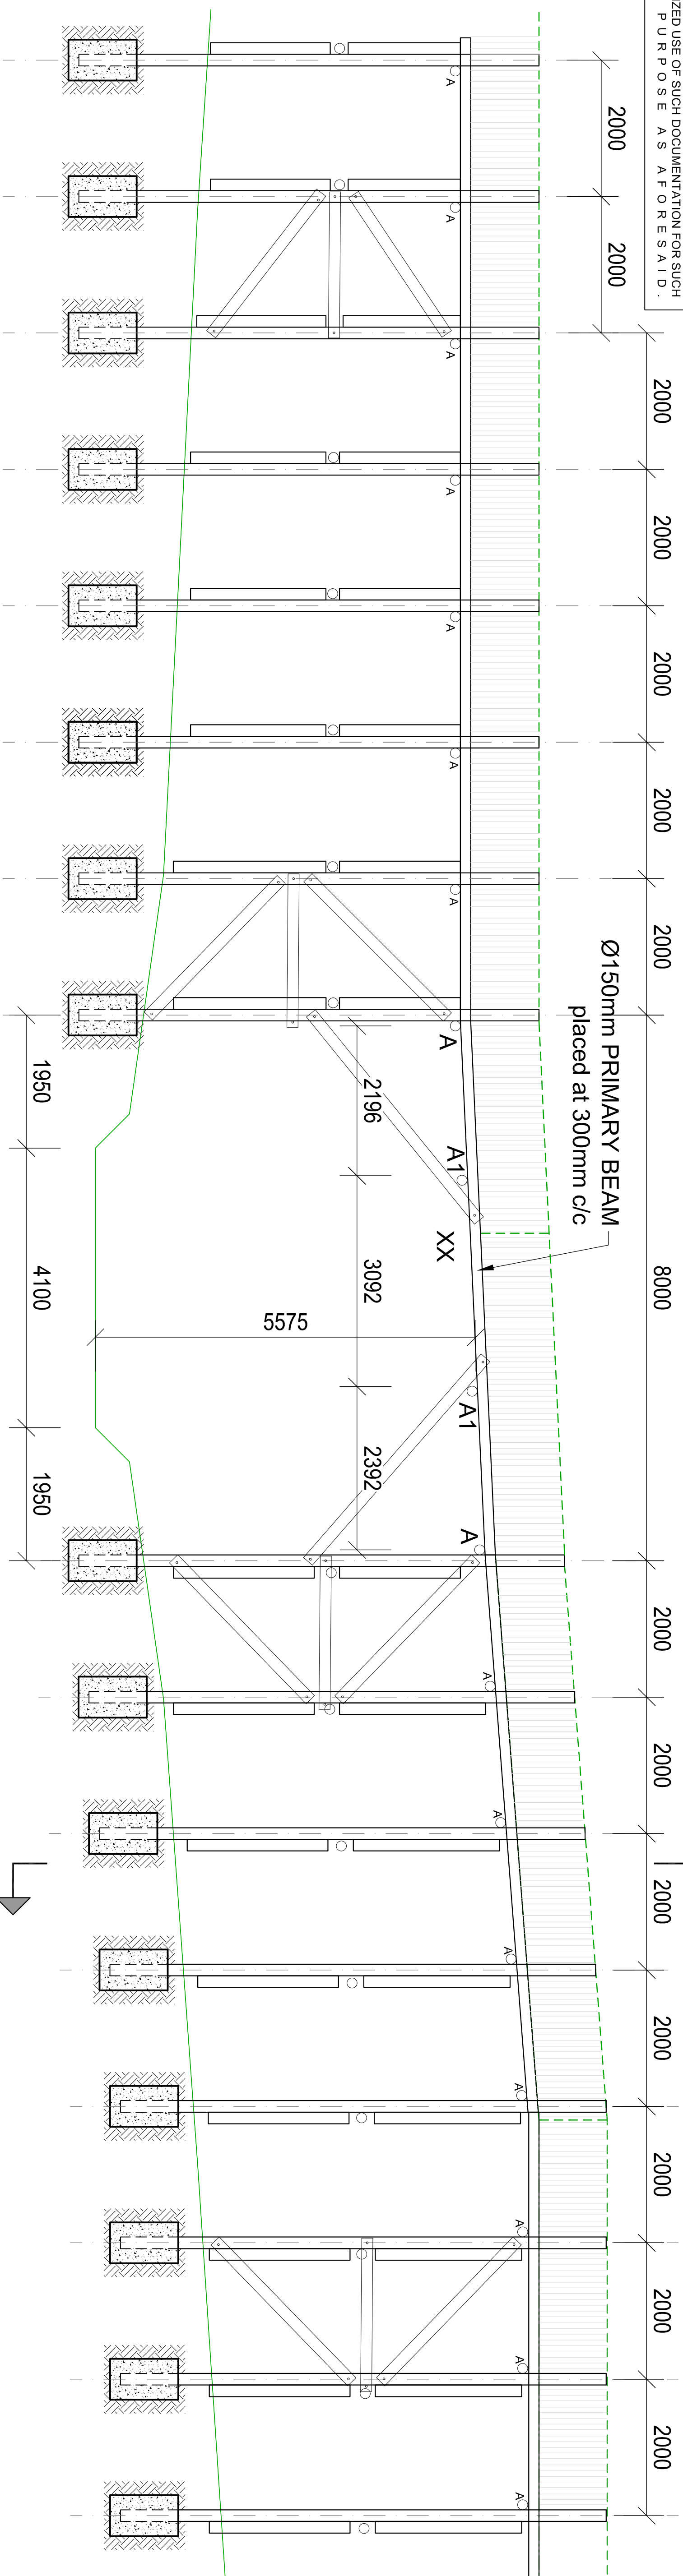

SCALE 1:50

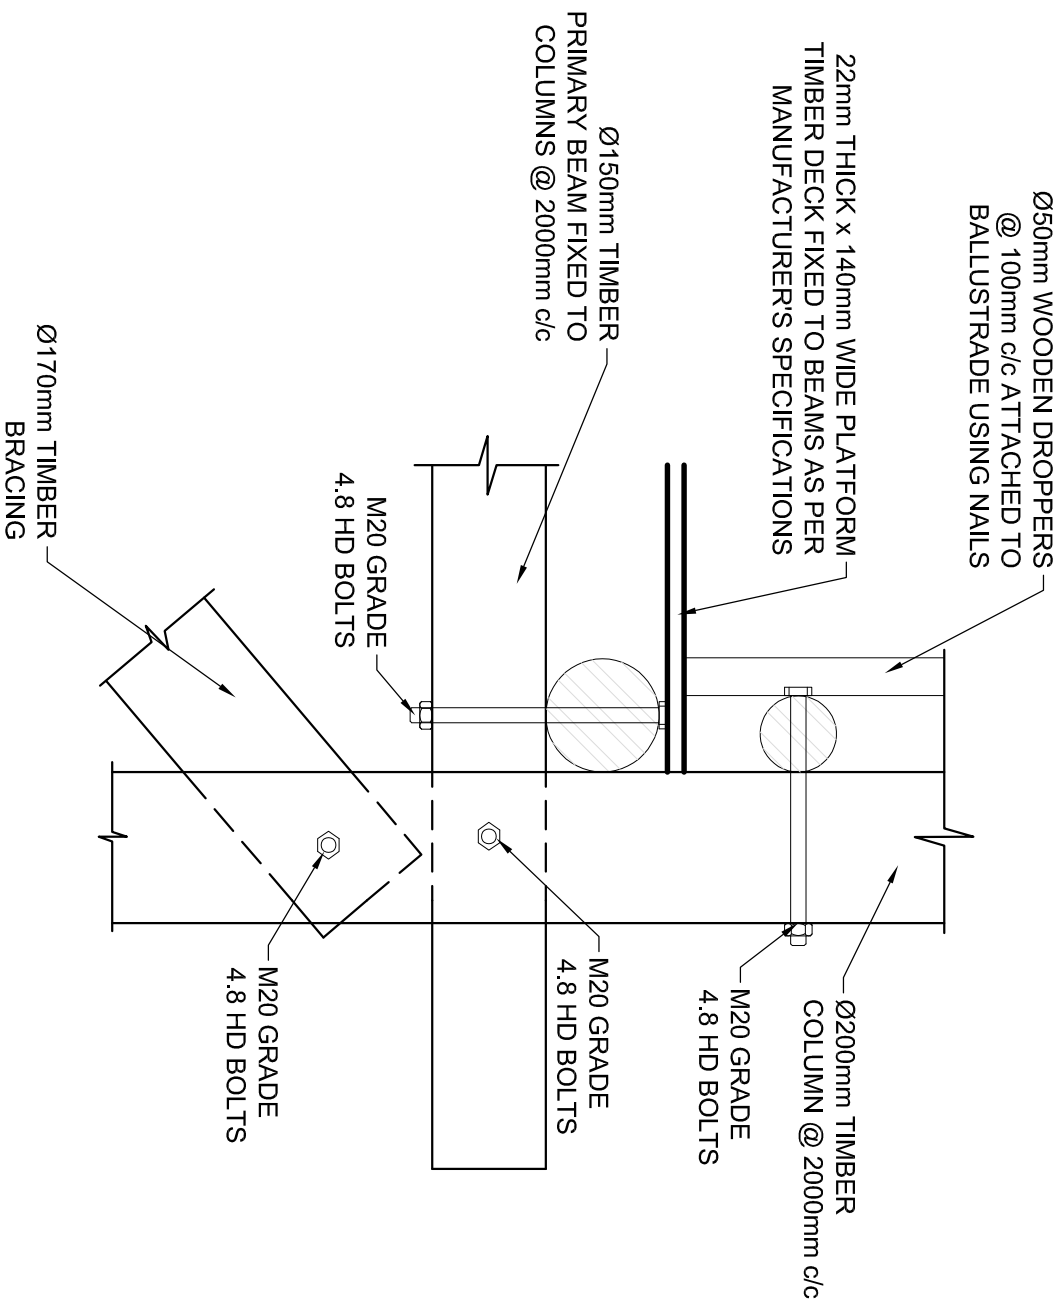

DETAIL
SCALE 1 : 5



IF IN DOUBT, REFER TO DRAWING OFFICE



Dolciacqua Gaiuellis

ARCHITECT		REG. NO.	DATE
SCALE	1" = 100'	DRAWN	A.M.
DESIGNED	A.M.	CHECKED	S.R.
PLAN NUMBER		REV. NO.	DATE SAVED
34398-01-205-01-01		A	2023-09-17 Albert Mannsels A1

APPROVED BY BVI

Z:ULS ARCHITECTURAL CONSULTING (Pty) Ltd PROJECTS:BA28 – SANBI Projects:B-28