
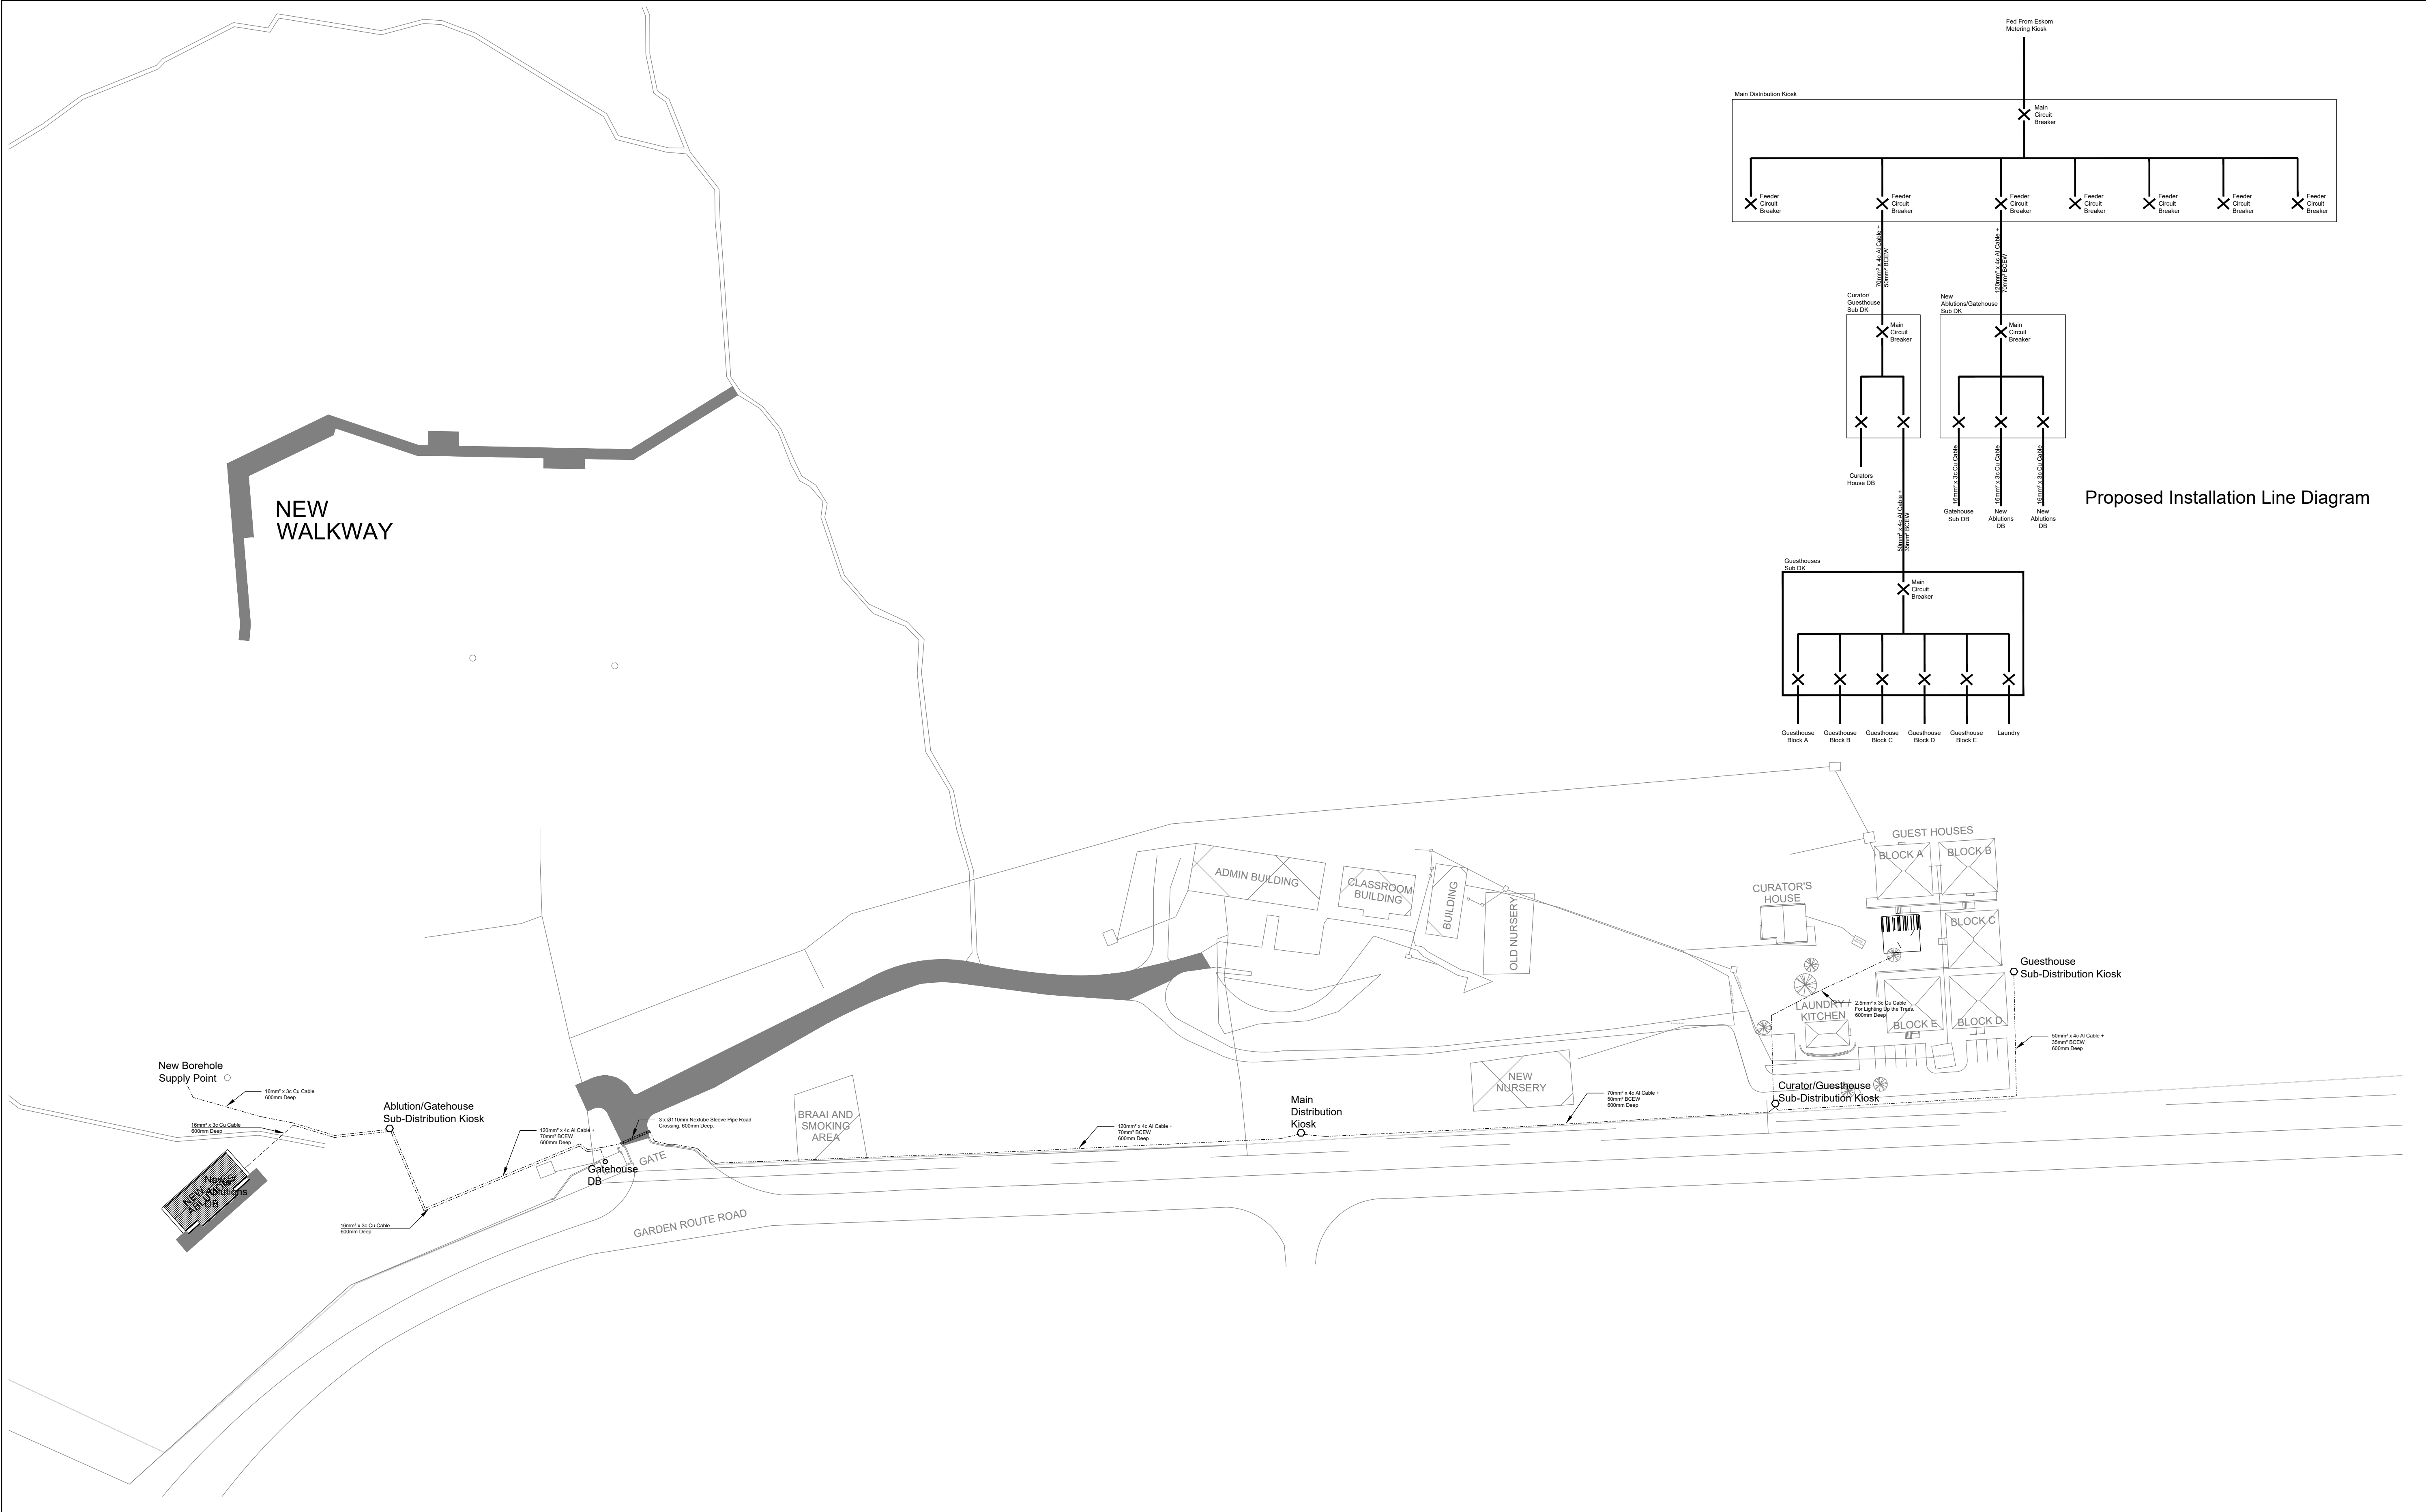


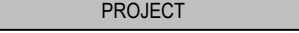

		CLIENT PLAN NUMBER		APPROVED BY COUNCIL / CLIENT			DATE	INITIAL	CODE	REVISION DESCRIPTION	CLIENT		 ENGINEERING PROCUREMENT MANAGEMENT BVI Consulting Engineers Gauteng PTY (Ltd) Registration No. 1988/00022077		 CESA CONSTRUCTION ENGINEERING SOUTH AFRICA		PROJECT		APPROVED BY BVI				
DO NOT SCALE DRAWING IF IN DOUBT, REFER TO DRAWING OFFICE		REFERENCE DRAWINGS		CITY ENGINEER / CLIENT			REG. NO.	DATE		21/09/2021	G.F.	AA	ISSUED FOR TENDER	 South African National Biodiversity Institute		 ENGINEERING PROCUREMENT MANAGEMENT BVI Consulting Engineers Gauteng PTY (Ltd) Registration No. 1988/00022077		Thohoyandou Botanical Gardens		ENGINEER/TECHNOLOGIST		REG. NO.	DATE
		NUMBER	DRAWING DESCRIPTION						SCALE											1:750	DRAWN	FN	
									DESIGNED											GF	CHECKED	GF	
									PLAN NUMBER											REV. NO.	DATE SAVED		
									34398-01-430-00-01											AA	16/09/2021 RE-Francois		
				A-Y : REPORT/DESIGN/TENDER 00-99 : CONSTRUCTION Z : AS BUILT			/A : BY CLIENT /B : BY ARCHITECT /C : BY MECHANICAL OR ELECTRICAL /D : BY BVI /E : BY OTHER ()																