




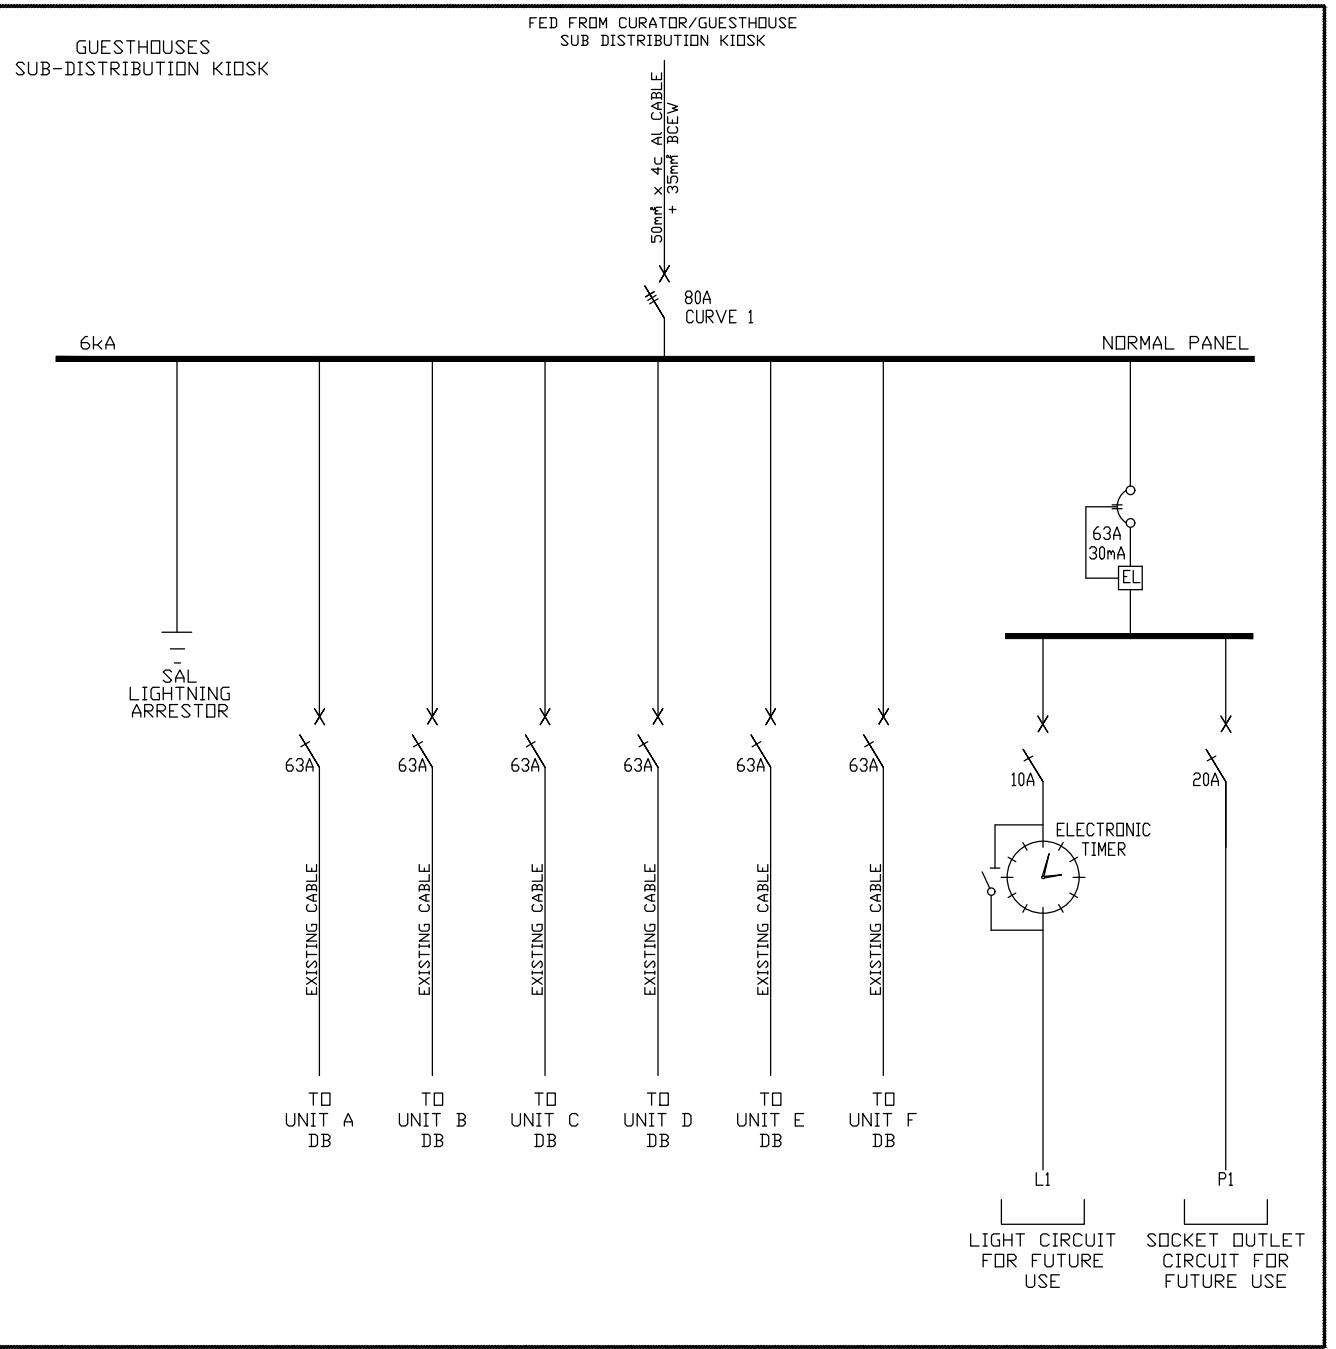

- NOTES:
1. DISTRIBUTION BOARD TO BE MOUNTED IN THE GROUND
 2. DISTRIBUTION BOARD TO BE IP54 RATED
 3. DISTRIBUTION BOARD TO HAVE A LOCKABLE DOOR
 4. ALLOW FOR 25% SPARE SPACE
 5. CIRCUIT BREAKERS TO BE CBI
 6. COLOUR: ORANGE

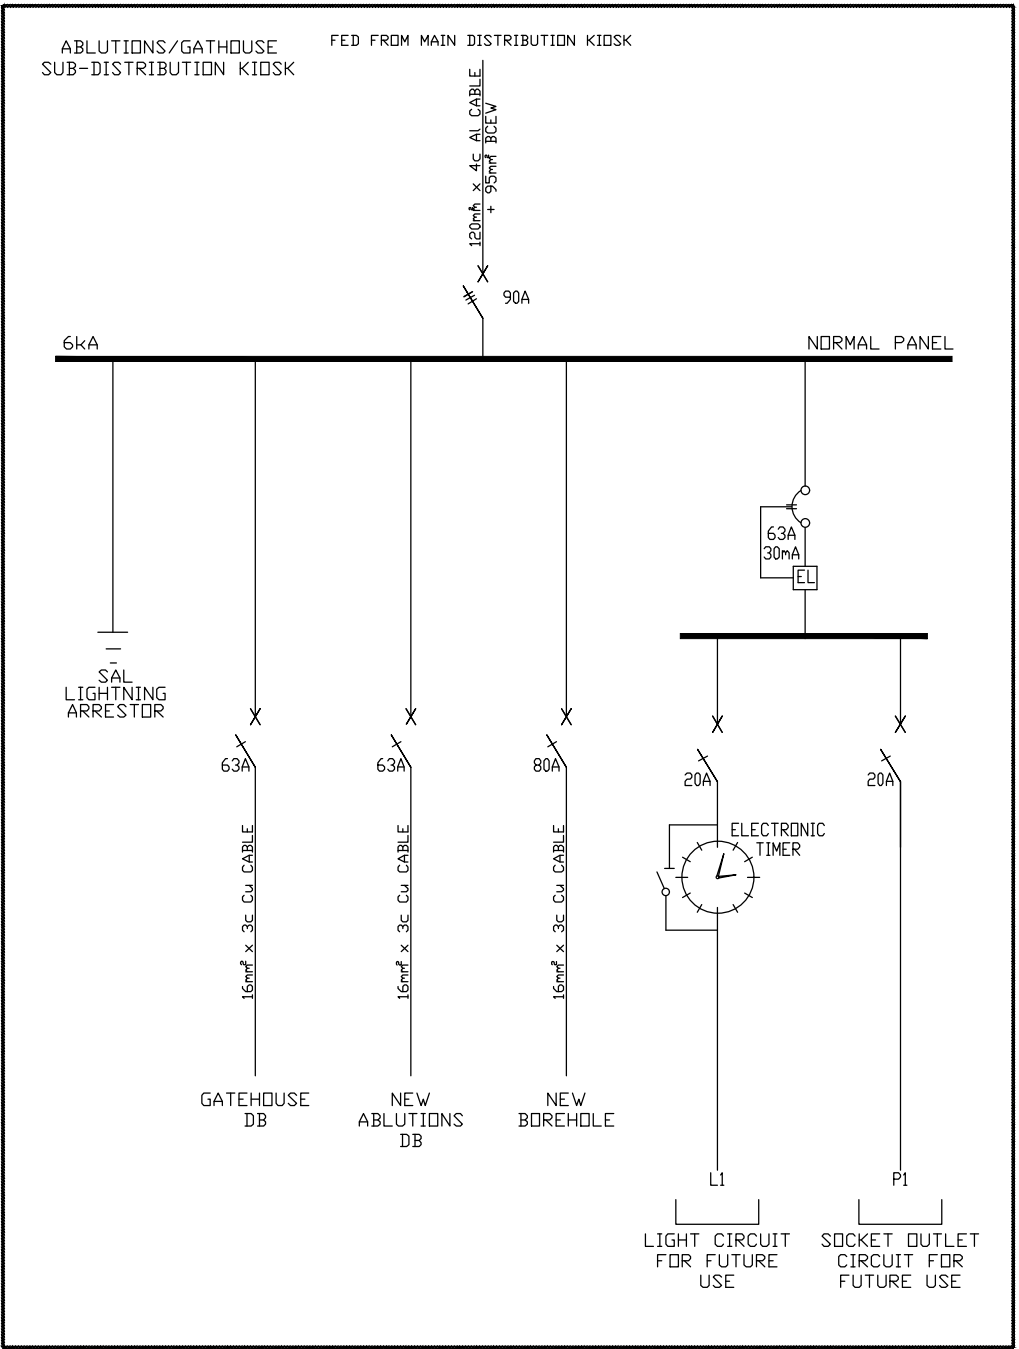

- NOTES:
1. DISTRIBUTION BOARD TO BE MOUNTED IN THE GROUND
 2. DISTRIBUTION BOARD TO BE IP54 RATED
 3. DISTRIBUTION BOARD TO HAVE A LOCKABLE DOOR
 4. ALLOW FOR 30% SPARE SPACE
 5. CIRCUIT BREAKERS TO BE CBI
 6. COLOUR: ORANGE

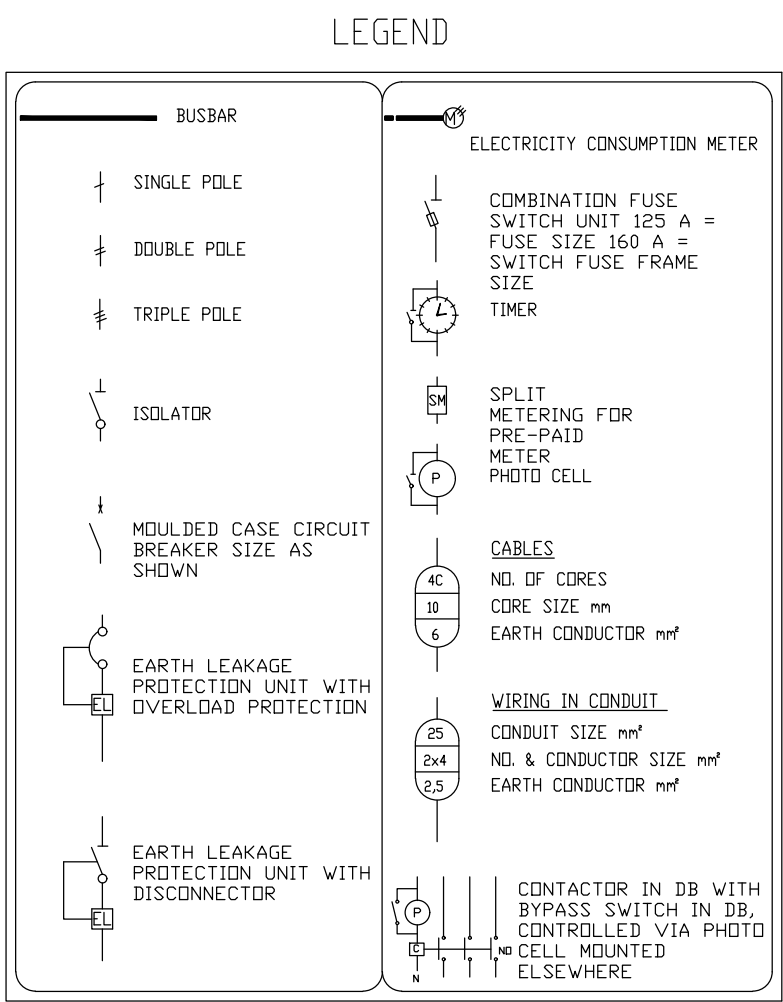

DO NOT SCALE DRAWING IF IN DOUBT, REFER TO DRAWING OFFICE	CLIENT PLAN NUMBER		APPROVED BY COUNCIL / CLIENT			DATE	INITIAL	CODE	REVISION DESCRIPTION	CIENT
						21/09/2021	G.F.	AA	ISSUED FOR TENDER	 SANBI Biodiversity for Life South African National Biodiversity Institute  ENGINEERING PROCUREMENT MANAGEMENT BVi Consulting Engineers Gauteng PTY (Ltd) Registration No. 198600002201 Visit or contact us online at www.bvigroup.co.za PROVINCE OFFICE E-MAIL Gauteng Pretoria +27 12 940 1111 pta@bvigpp.co.za
	REFERENCE DRAWINGS		CITY ENGINEER / CLIENT REG. NO. DATE							
	NUMBER	DRAWING DESCRIPTION								
			AMENDMENTS CODE							
		A-Y : REPORT/DESIGN/TENDER 00-99 : CONSTRUCTION Z : AS BUILT	I/A : BY CLIENT II/B : BY ARCHITECT III/C : BY MECHANICAL OR ELECTRICAL IV/D : BY BVI V/E : BY OTHER ()							

PROJECT		APPROVED BY BVI		
Thohoyandou Botanical Gardens	ENGINEER/TECHNOLOGIST	REG. NO.	DATE	
	SCALE	As indicated	DRAWN	FN
DRAWING TITLE	DESIGNED	GF	CHECKED	GF
	PLAN NUMBER		REV. NO.	DATE SAVED
LOW VOLTAGE DISTRIBUTION KIOSK SCHEMATIC LAYOUT	34398-01-433-00-01		AA	20/09/2021 RE-Francois

A1