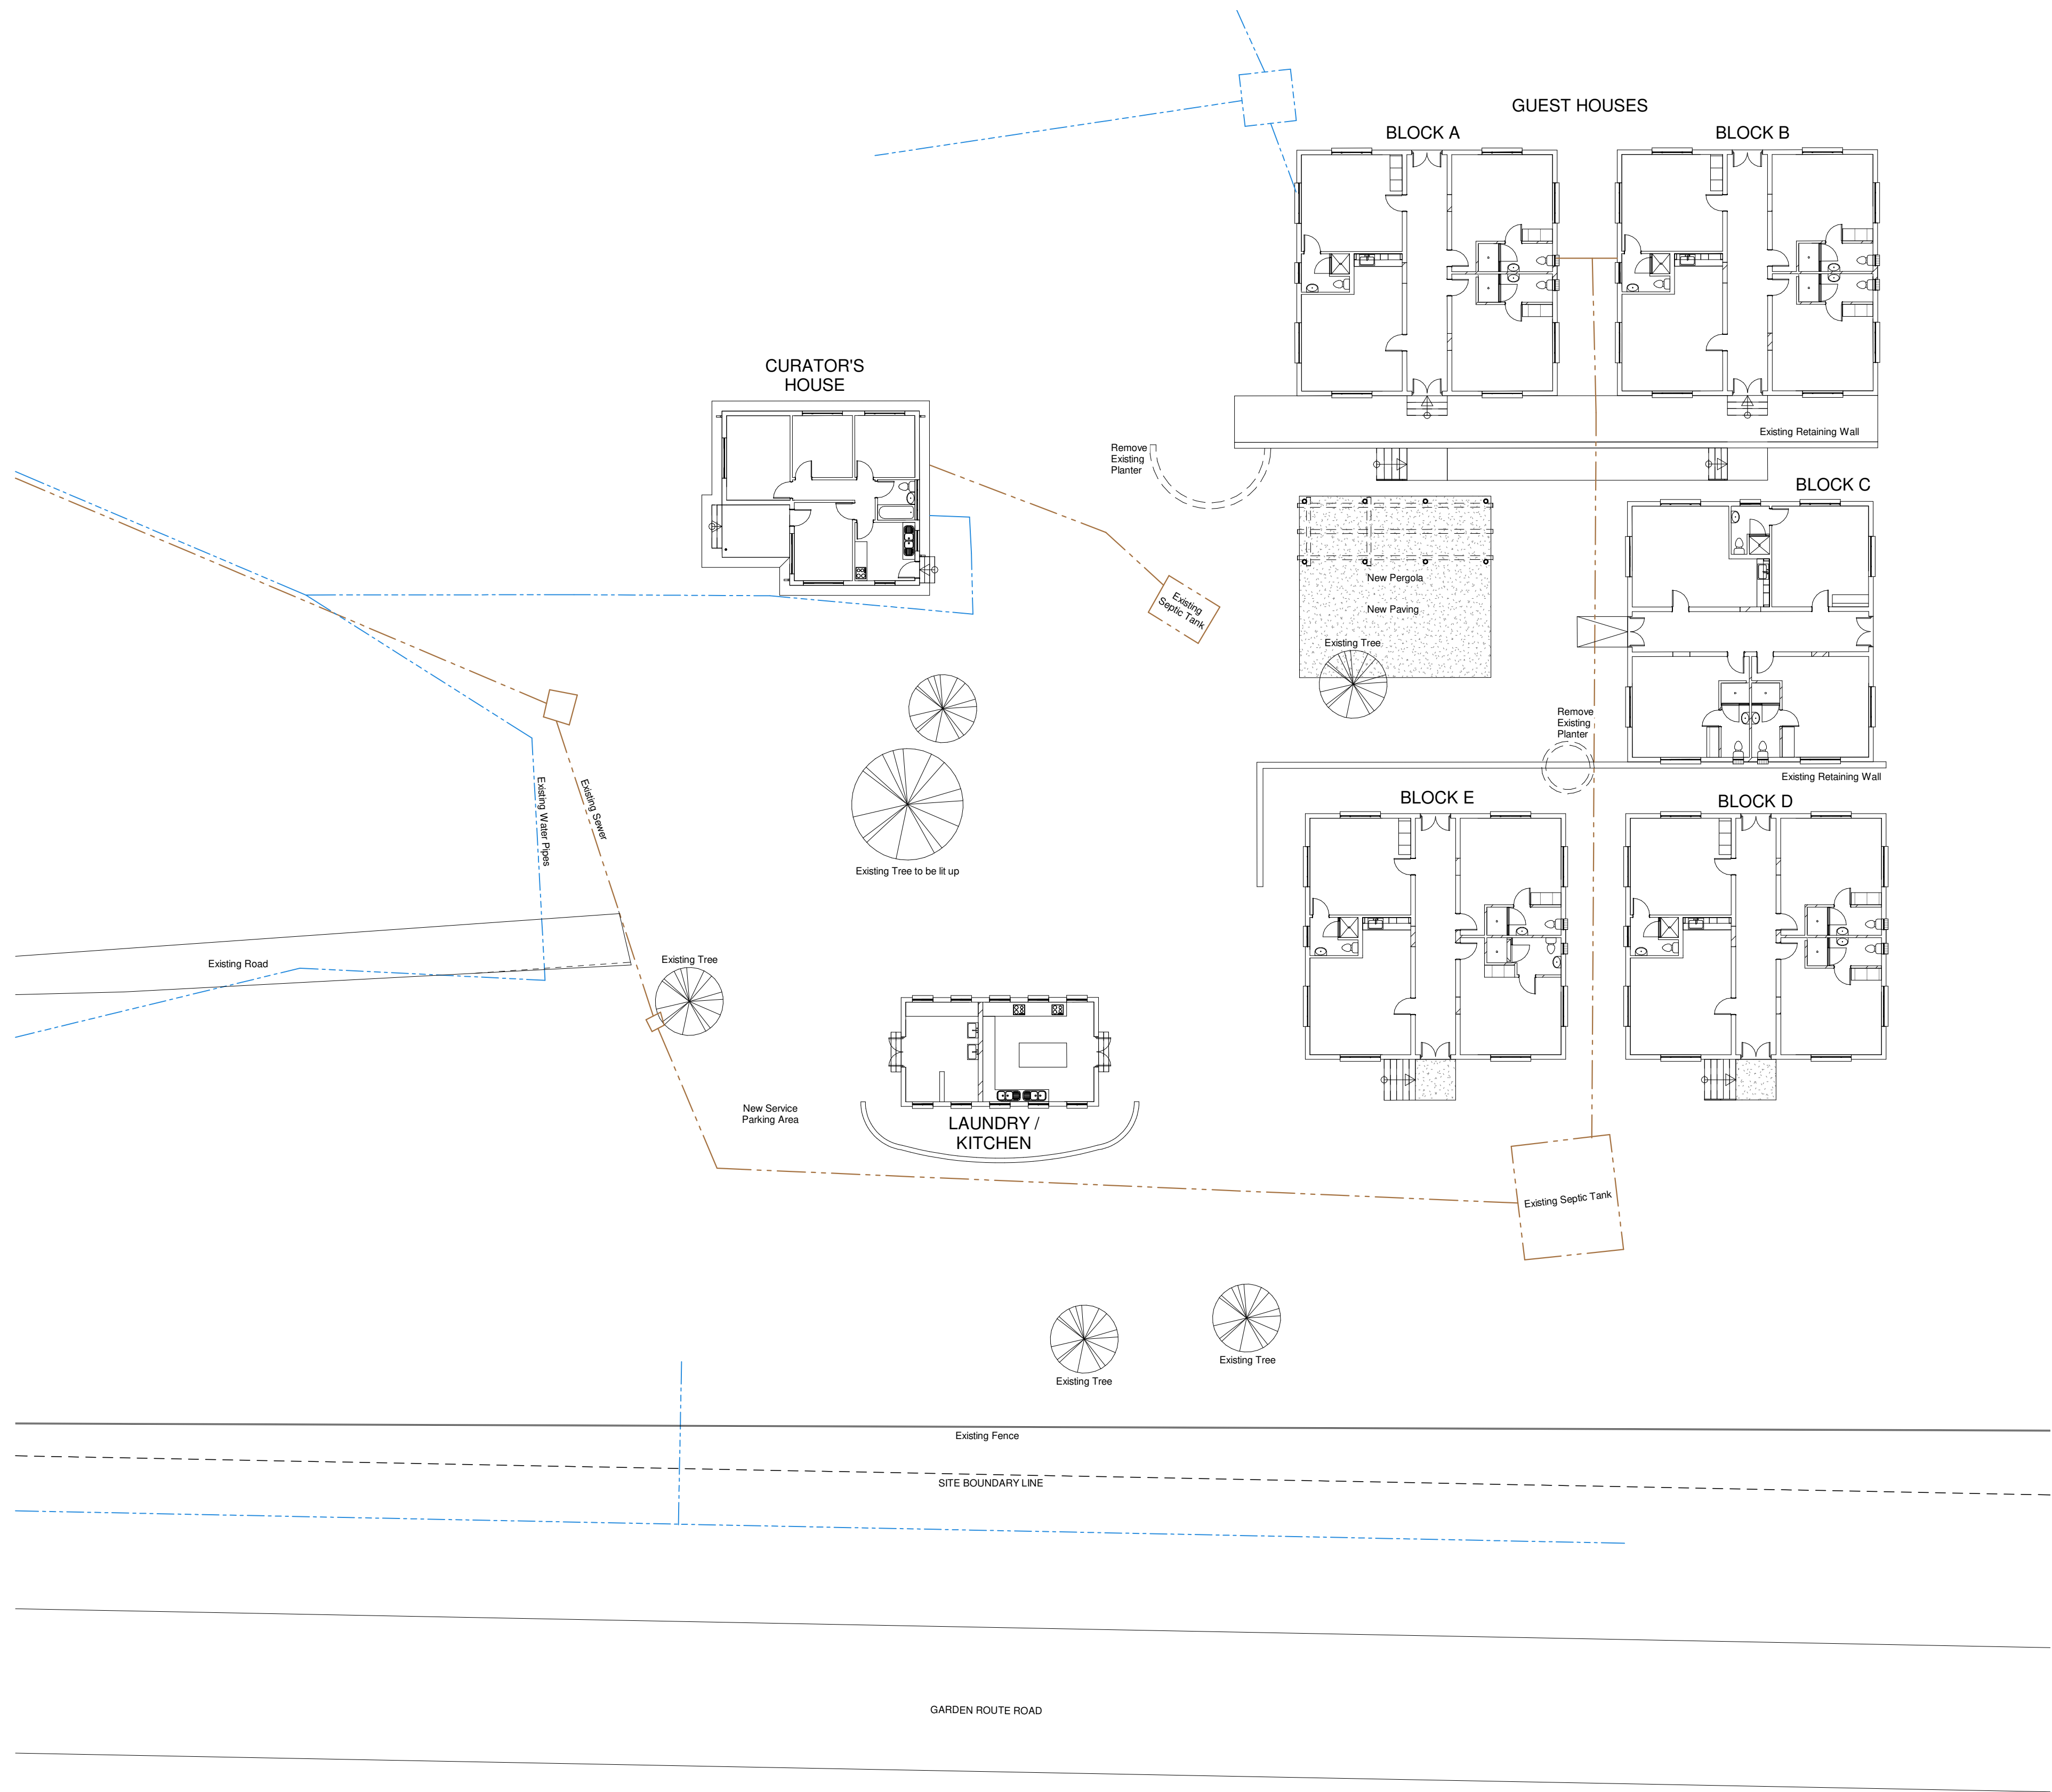


Site Plan - Guest Houses
1 : 200

CLIENT PLAN NUMBER		APPROVED BY COUNCIL / CLIENT		DATE	INITIAL	CODE	REVISION DESCRIPTION	CLIENT	PROJECT	APPROVED BY BVI			
DO NOT SCALE DRAWING IF IN DOUBT, REFER TO DRAWING OFFICE				21-09-17	JLS	B	Issued For Tender	SANBI Biodiversity for Life South African National Biodiversity Institute CESA GREEN BUILDING COUNCIL BVI Consulting Engineers Gauteng PTY (Ltd) Registration no. 1996/0003229/7 Visit or contact us online at www.bvigroup.co.za PROVINCE: Gauteng OFFICE: Pretoria +27 12 940 1111 pta@bvigp.co.za	Thohoyandou Botanical Gardens GUEST HOUSE COMPLEX - SITE PLAN	ARCHITECT		REG. NO.	DATE
		NUMBER		CITY ENGINEER / CLIENT		REG. NO.	DATE						
		DRAWING DESCRIPTION		AMENDMENTS CODE		SCALE	1 : 200			DRAWN	JLS		
						DESIGNED	DB			CHECKED	DB		
						PLAN NUMBER				REV. NO.	DATE SAVED		