
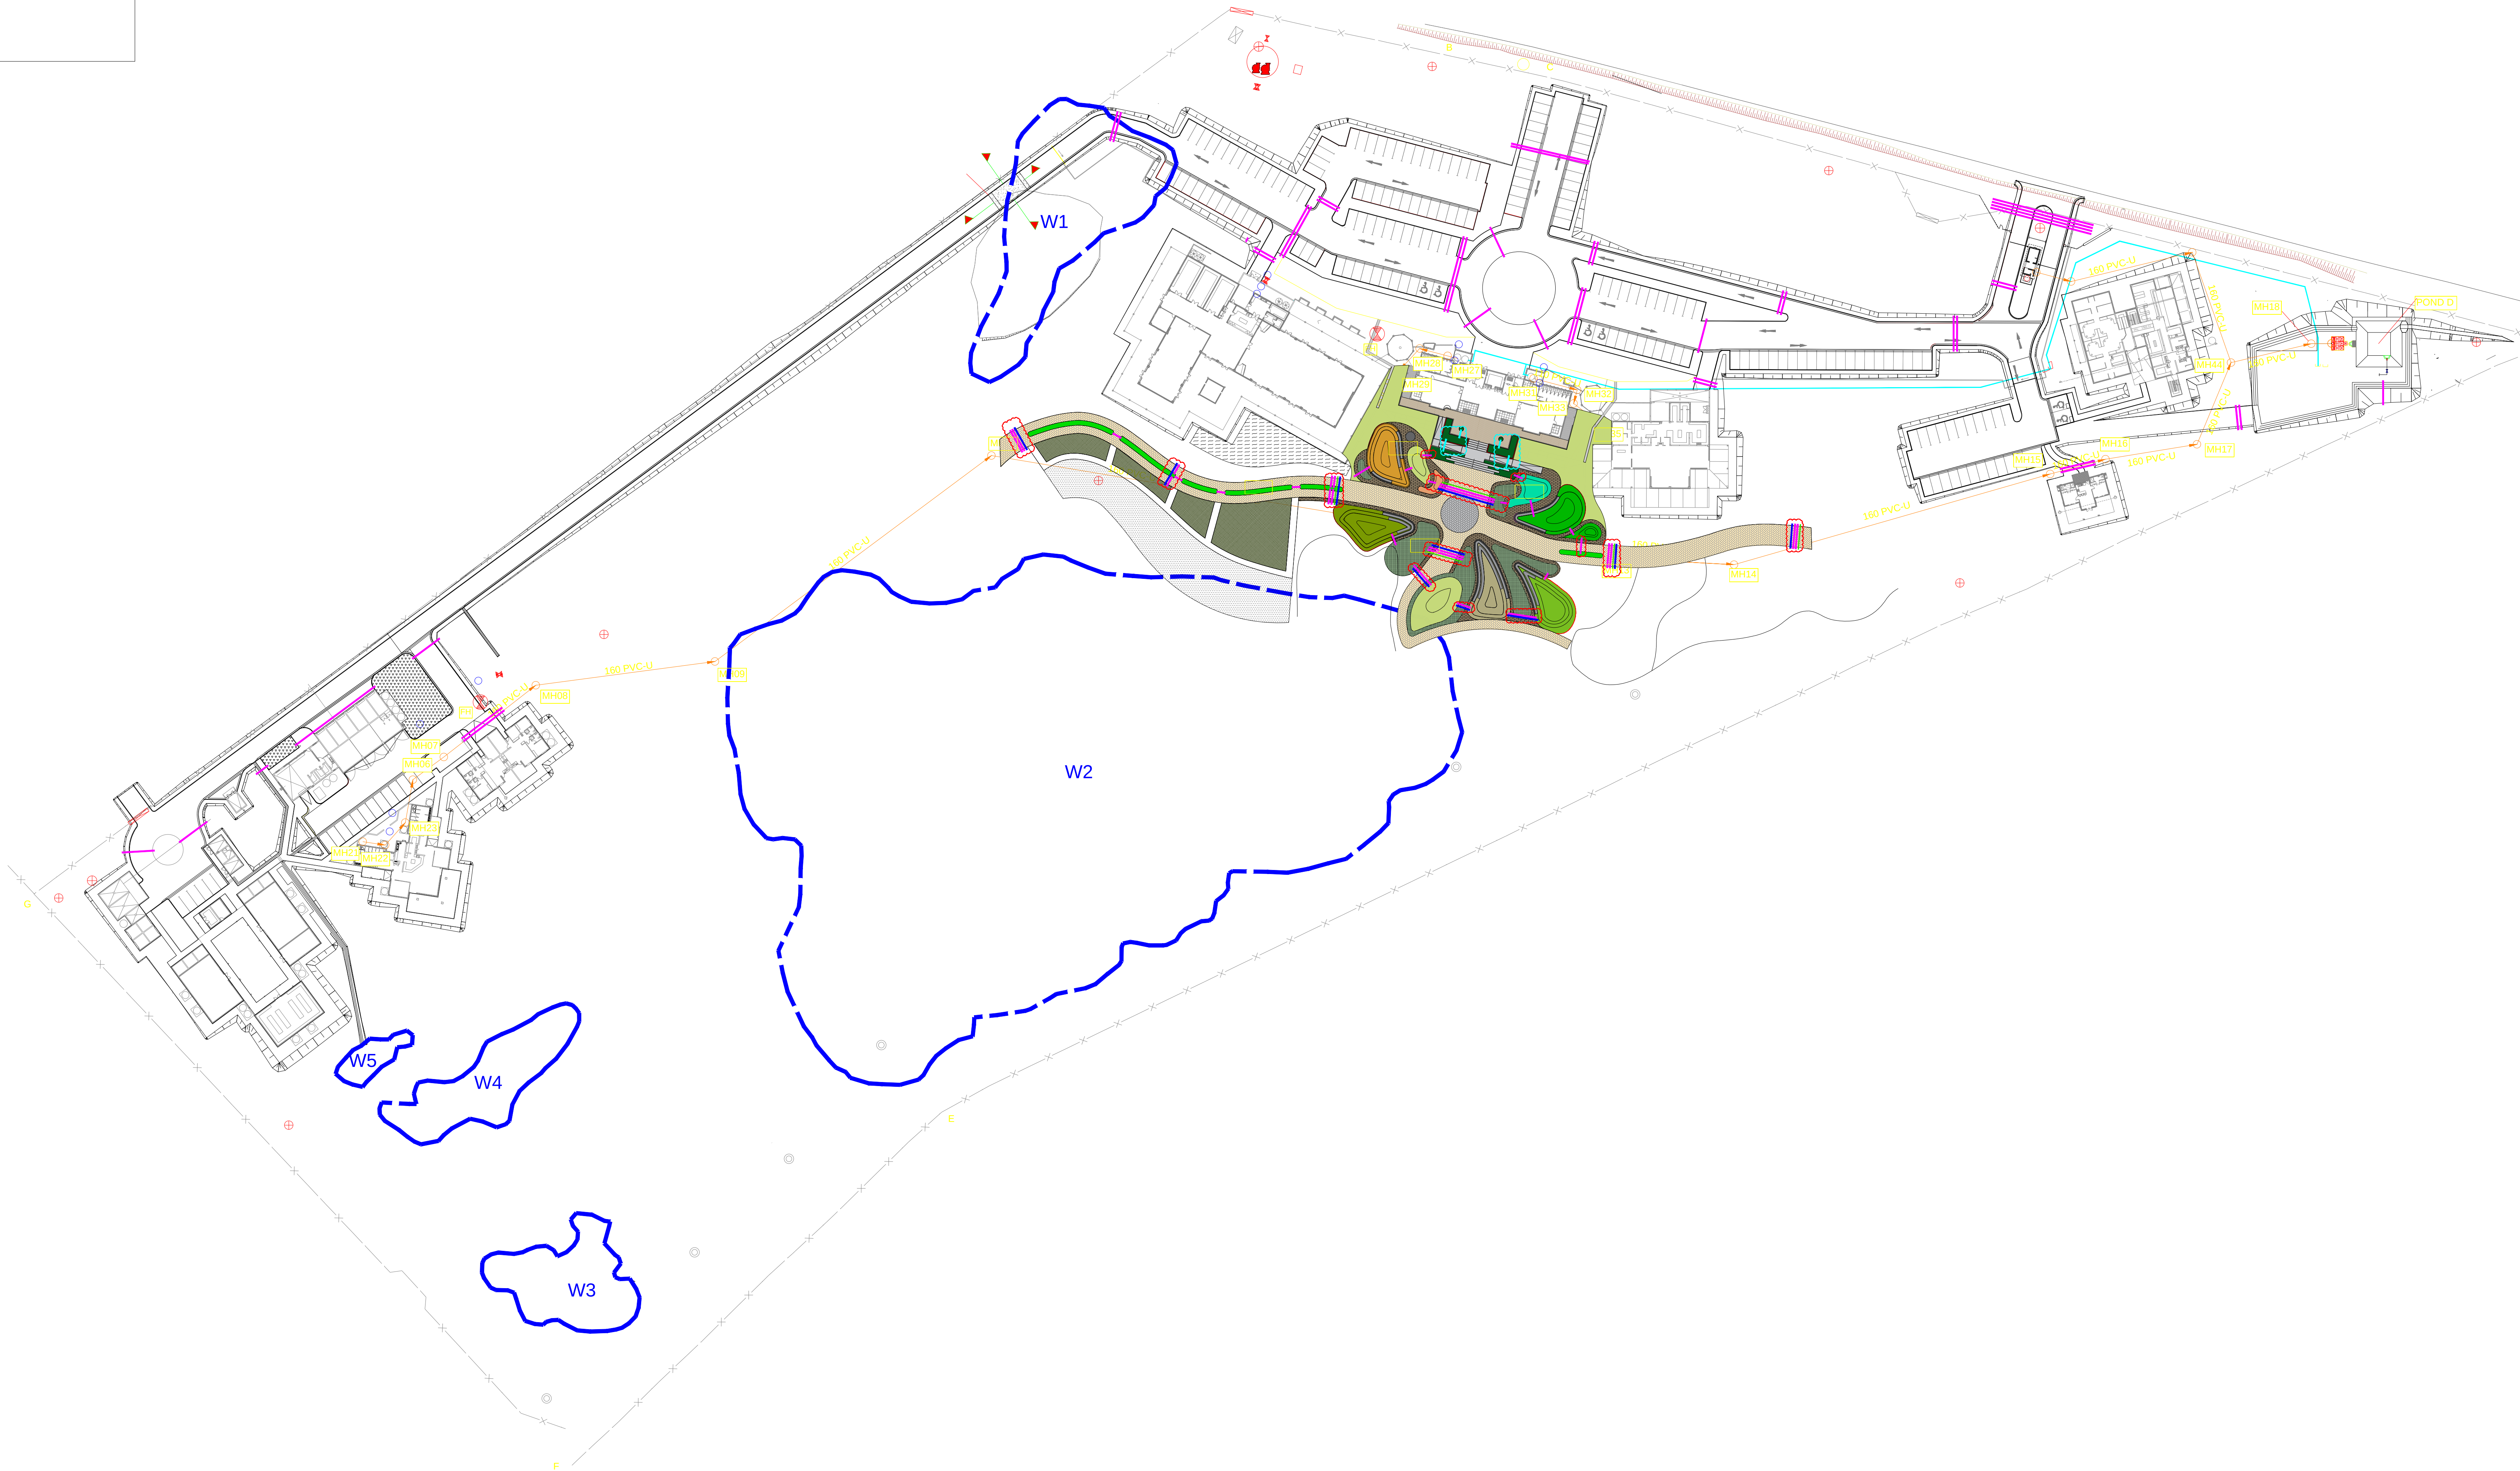


DETAILS

SLEEVE DETAIL
N.T.S

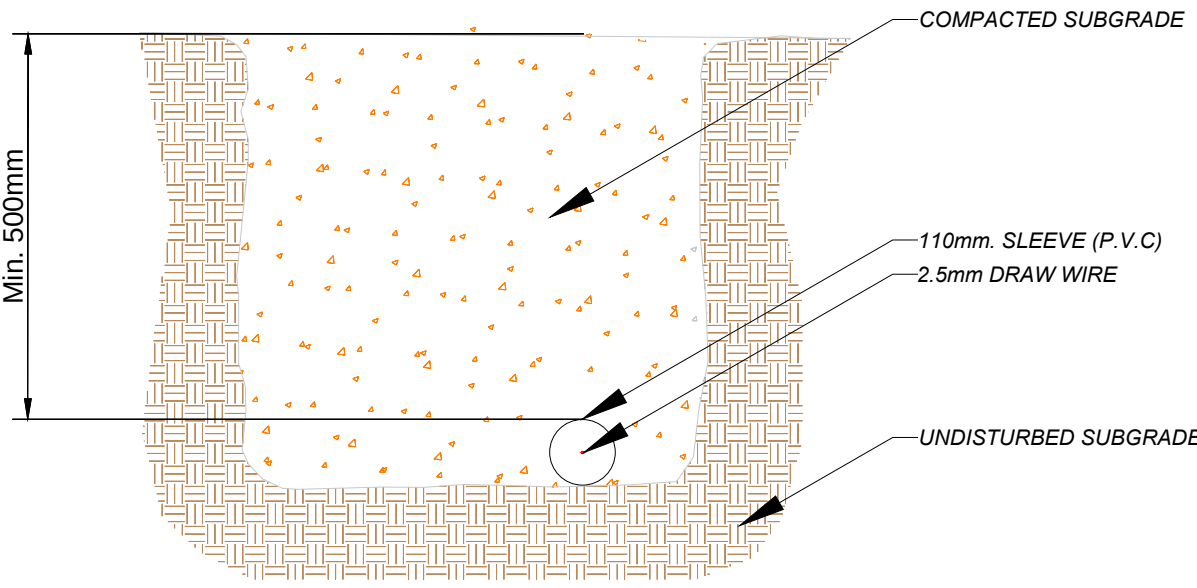

IRRIGATION PLAN LEGEND

—	Ø110 mm Irrigation Sleeve = 6811m (BY OTHERS)
—	Provisional Ø110 mm Irrigation Sleeve = 11,51m (BY OTHERS)
—	Ø60 mm Electrical Sleeve = 451m (BY OTHERS)
—	Ø110 mm Sub-soil Drain = 701m (BY OTHERS)

WATER & PRESSURE REQUIREMENTS:

THE SYSTEM HAS BEEN DESIGNED TO:

FLOW: 200l/m Bar

PRESSURE: 7 Bar

NOTES

ELECTRICAL:
THE IRRIGATION CONTROLLER MUST BE INSTALLED WHERE INDICATED ON THE DRAWING.
ALL WIRE QUANTITIES ARE DETERMINED BY THE CONTROLLER POSITION AND SHOULD SITE CONDITIONS REQUIRE IT TO CHANGE, CONTROLLED IRRIGATION SHOULD BE NOTIFIED FIRST, AS THIS WILL AFFECT THE BILL OF QUANTITIES.

PLEASE NOTE:
THE IRRIGATION BILL OF QUANTITIES CAN CHANGE CONSIDERABLY IF THE IRRIGATION SLEEVES, WATER REQUIREMENTS AND CONTROLLER ARE NOT ABLE TO BE INSTALLED AS SPECIFIED. ANY VARIATIONS FROM THE INITIAL DESIGN MUST BE POINTED OUT TO THE IRRIGATION CONSULTANT IN ORDER TO AMEND THE DESIGN OR BILL ACCORDINGLY.
ALL WORK IS TO BE INSTALLED TO SABI SPECIFICATIONS AND THIS MAY BE CHECKED IN THE FORM OF RANDOM ON SITE VISITS BY CONTROLLER IRRIGATION.

TENDER REFERENCE
THIS GENERAL LAYOUT DRAWING NEEDS TO BE READ IN CONJUNCTION WITH ALL SPECIFICATION DRAWING AND WRITTEN SPECIFICATIONS TO ENSURE EFFECTIVE AND EFFICIENT IRRIGATION OPERATION.

ALL DIMENSIONS TO BE CHECKED ON SITE BY THE IRRIGATION CONTRACTOR BEFORE WORK COMMENCES



JOHANNESBURG - CAPE TOWN - DURBAN - PORT ELIZABETH - BLOEMFONTEIN

Client:

Insite

Project:

SANBI Kwelera

Revision:
Revision 1

Date:
2023-03-24

Drawing Title:
Irrigation Sleeve Layout Plan
for Construction

Drawn & Designed:
J.Swanepoel

Checked By:
S.Perry

Drawing Number:
IS-3676-402

Scale:
1 : 750 (A0)

DESIGNED IN ACCORDANCE TO
THE SABI STANDARD.
DRAWING AND DESIGN IS PROPERTY OF
CONTROLLED IRRIGATION c.c.
COPYRIGHTS RESERVED

