



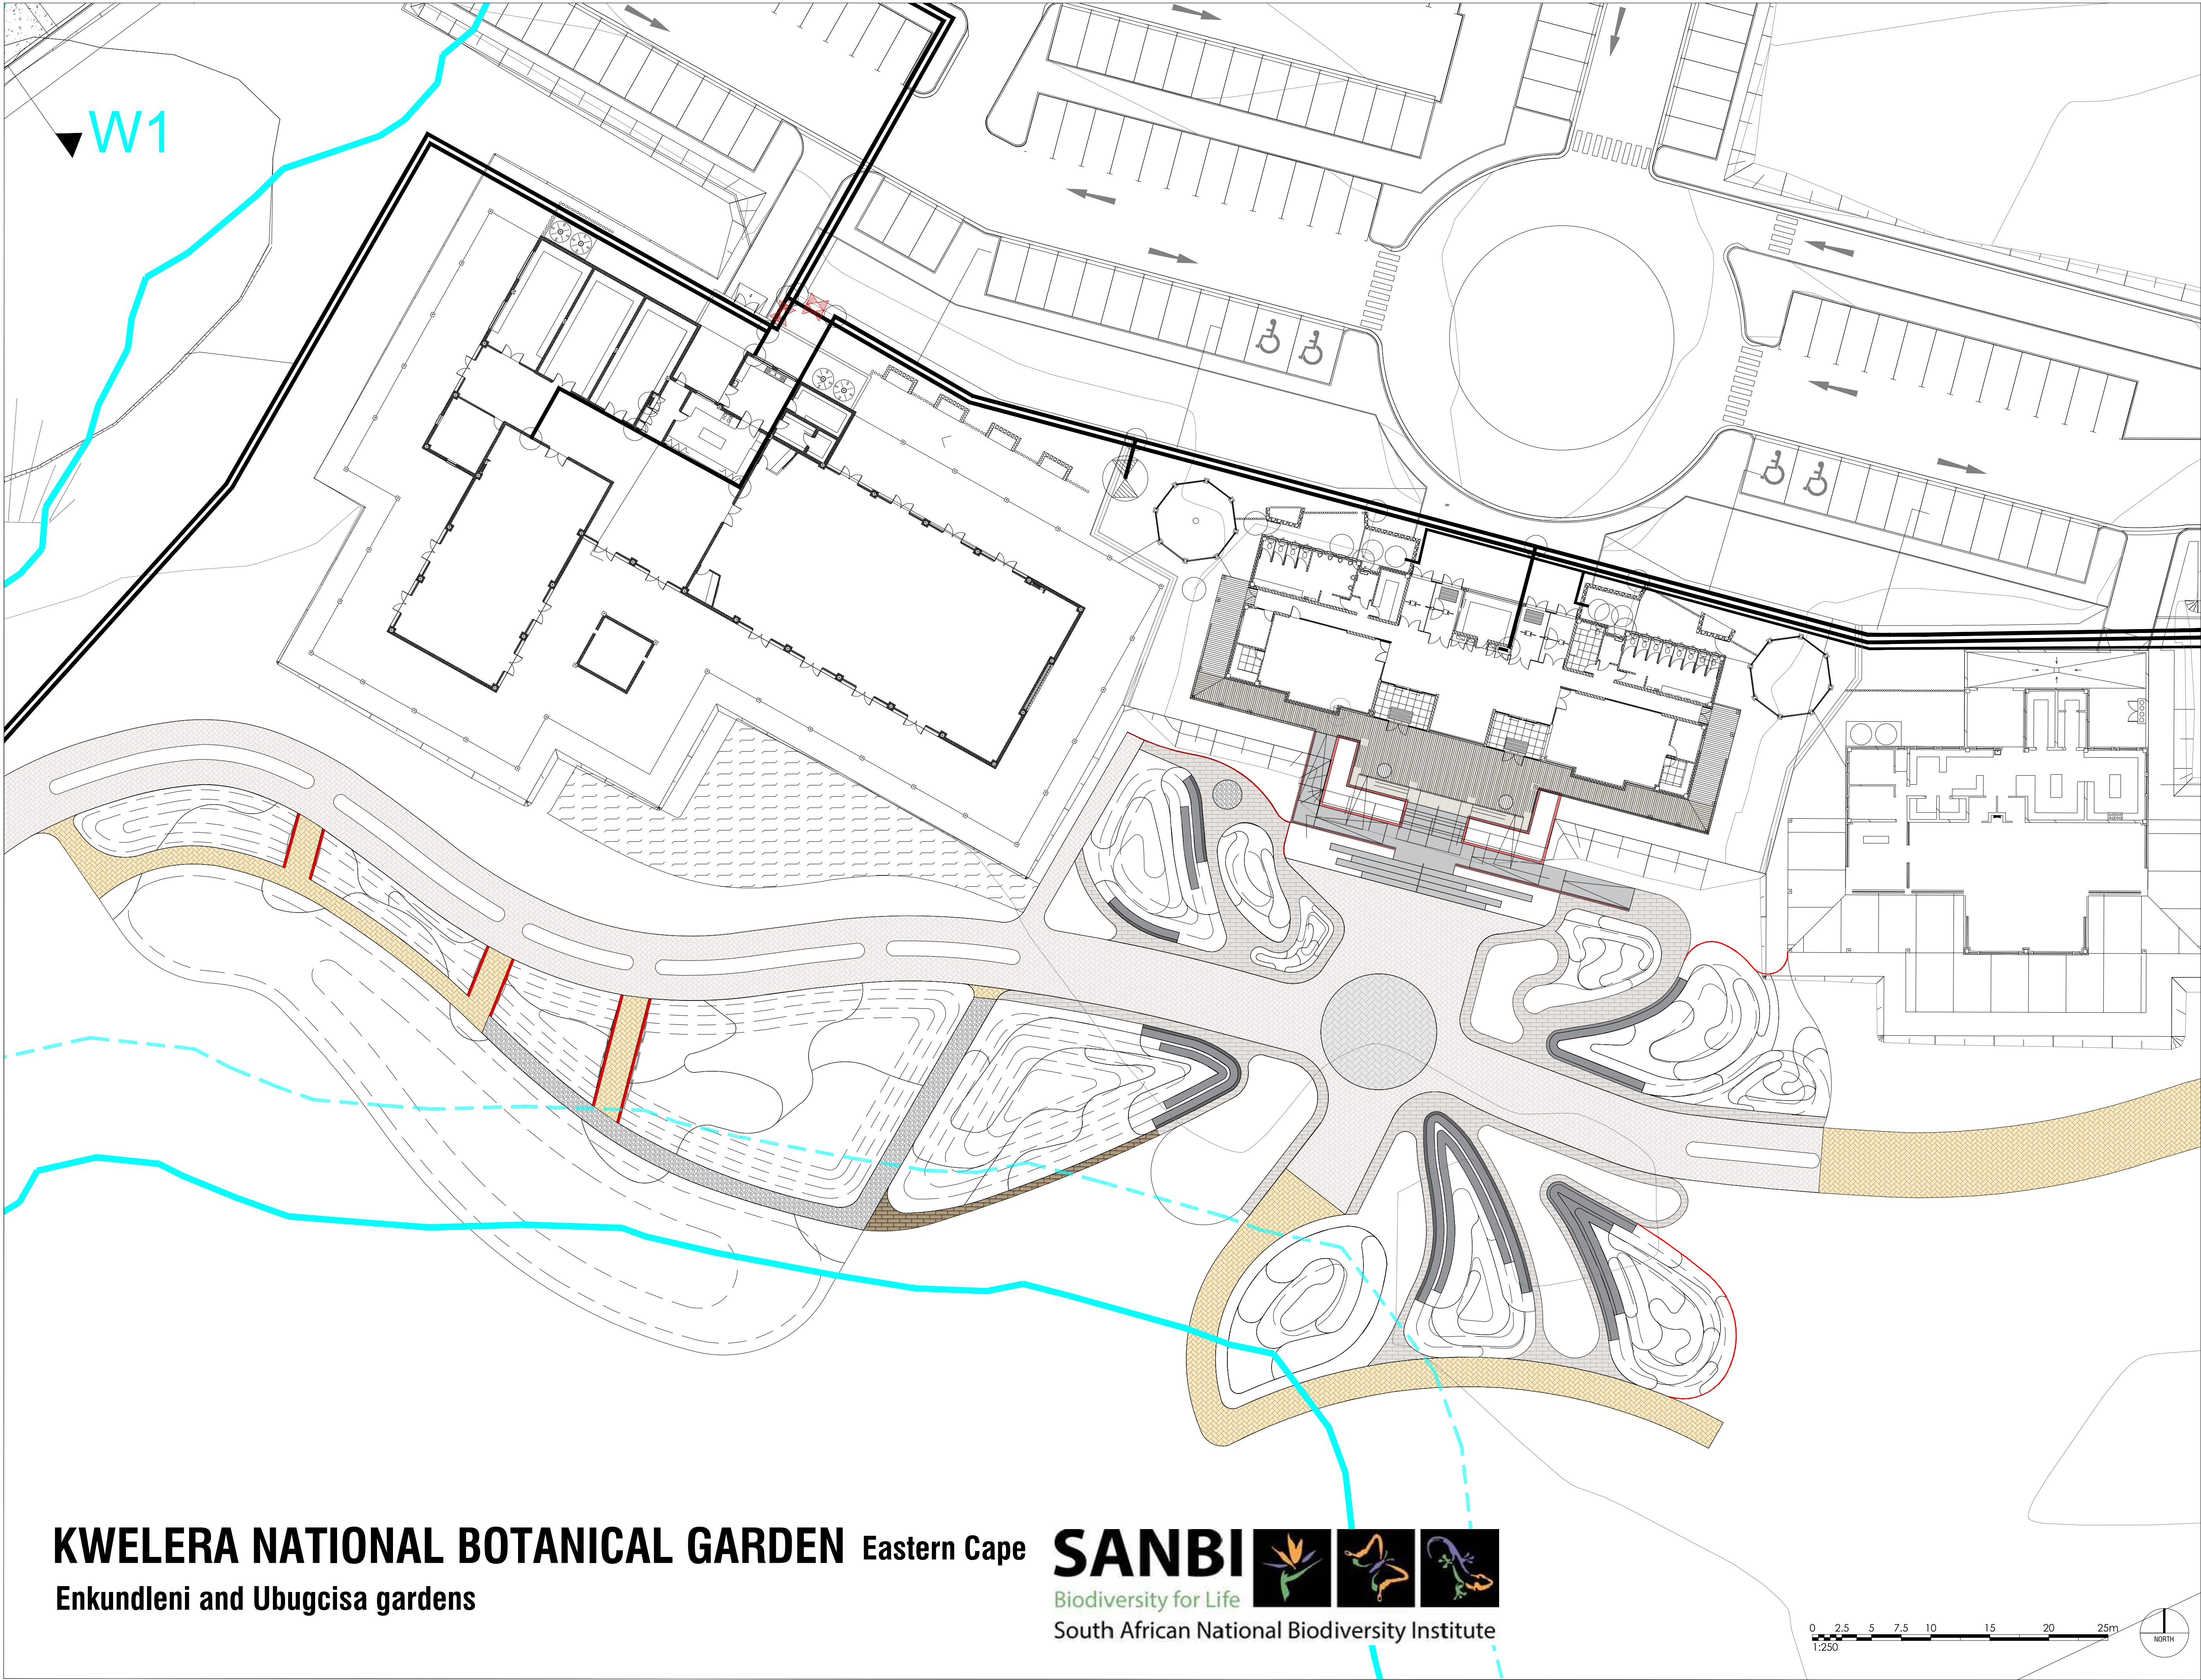

KWELERA NATIONAL BOTANICAL GARDEN Eastern Cape
Enkundleni and Ubugcisa gardens

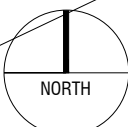

PROJECT STAGE		
CONSTRUCTION		
REVISION	DESCRIPTION	ISSUED DATE
0	FOR CONSTRUCTION	2023.05.22
NOTES:		
The landscape will be shaped to assist storm water drainage. All screeds and slab penetrations to engineer's details or to be determined on site soil conditions to be checked by a soil engineer. All dimensions and levels to be checked on site and on drawing, any discrepancies to be communicated to the landscape architect before work commences, do not scale off the drawing. This drawing is copyright and remains the property of Insite landscape architects. reproduction, disclosure or retention of this document will only be permitted by authorization of Insite.		

LEGEND	
HARD LANDSCAPING - CURRENT & FUTURE PHASE	
	203x102x70mm CEL Coarse exposed aggregate Paver; Colour: Kirstenbosch (600m²) 960m² including 10% for cutting
	Existing 203x102x70mm CEL Coarse exposed aggregate Paver; Colour: Kirstenbosch (965m²)
	Existing 200x200x70mm CEL Coarse exposed aggregate Paver; Colour: Kirstenbosch (76m²)
	220x108 5x50mm PA Corobrik Clay Paver; Color: Nougat (22m²) 24m² including 10% for cutting
	Existing 220x108 5x50mm PA Corobrik Clay Paver; Color: Nougat (353m²)
	Gravel (112m²)
	Planter / Sealing walls clad with Corobrik Platinum Satin FBX or equivalent clay facebrick (165Lm)
	Steel edging (72Lm)
	Planter Wall (86Lm)
	Hand rail (86Lm)
	Mild steel plates for cycad garden berms (38Lm)

PROJECT	
PROJECT	Kwelera Botanical Garden
CLIENT	
CLIENT	SANBI

Head Office (Centurion)
Tel: +27 (0) 12 667 2788
Fax: +27 (0) 12 345 9900
117 Koenigs Avenue
Centurion, 0157
info@insitegroup.co.za
www.insitegroup.co.za

DRAWING				
HARD LANDSCAPE PLAN				
PROJECT	SERIES	PAGE SIZE	PHASE	SCALE
3676	300	A1	CONSTR.	1:250
DRAWN BY:		CHECKED:	DATE:	REVISION
AT		TB	22 May 2023	
DRAWING NO.				
IS-3676-304				0